



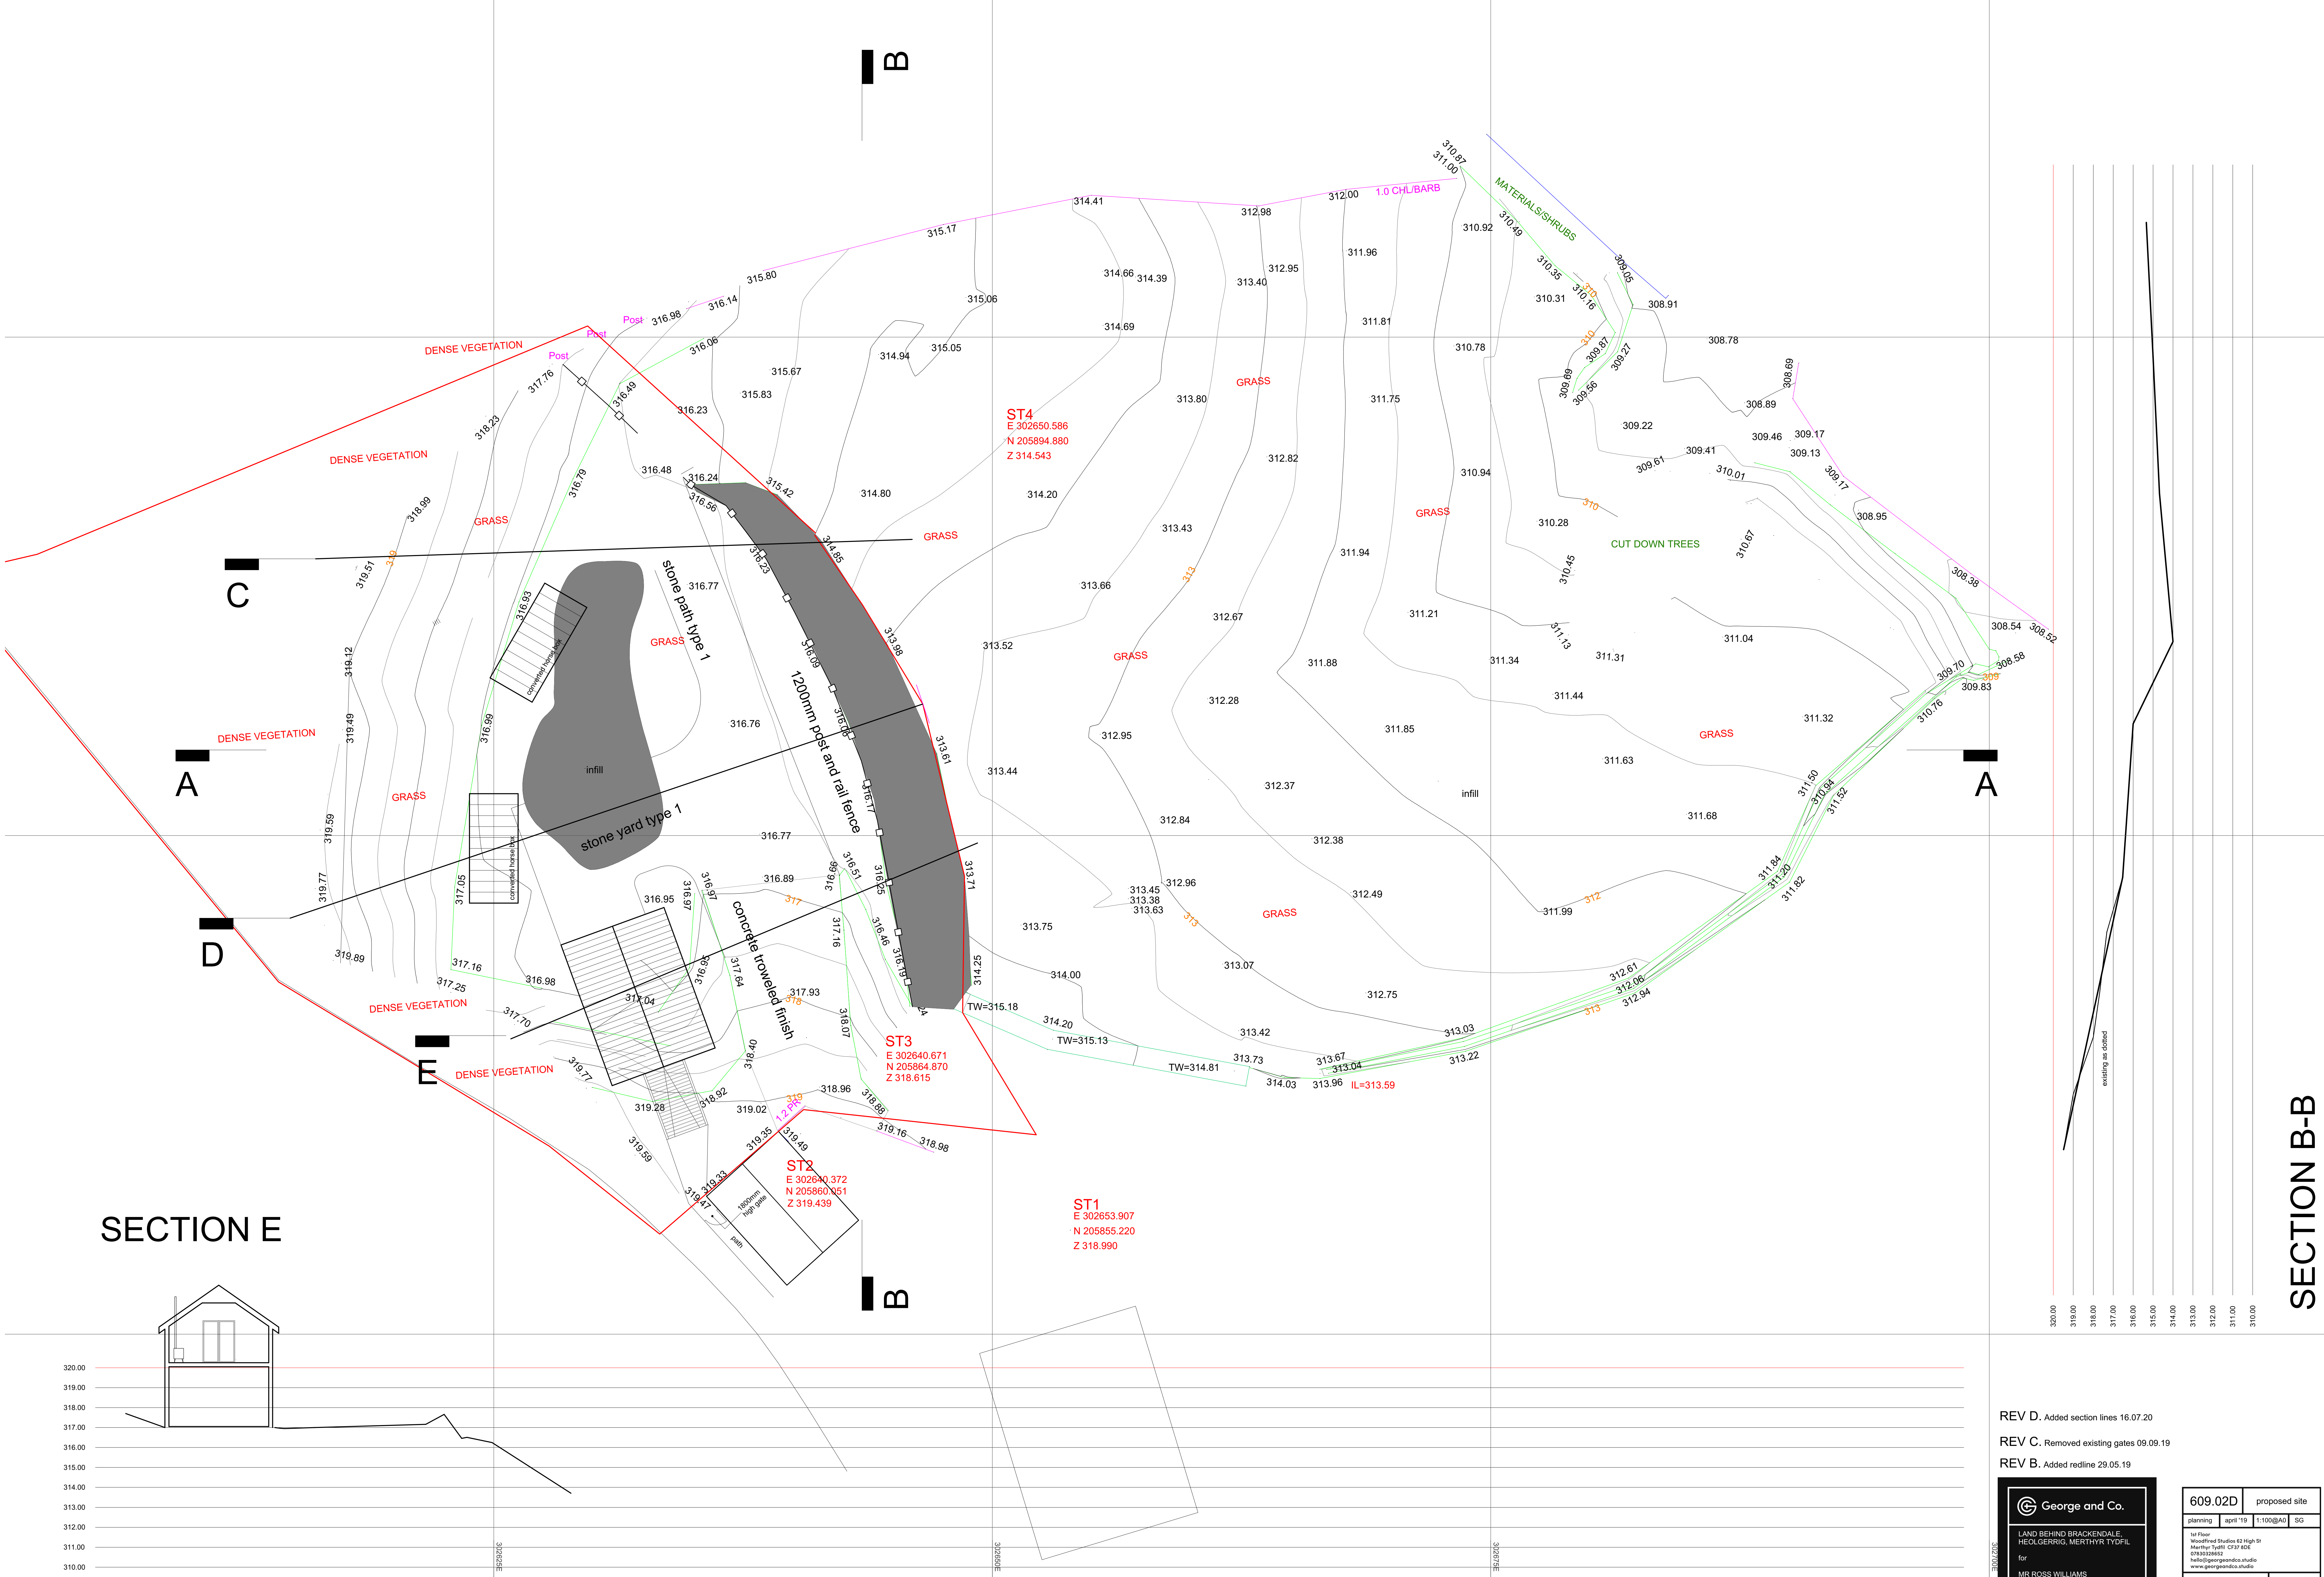

SECTION E

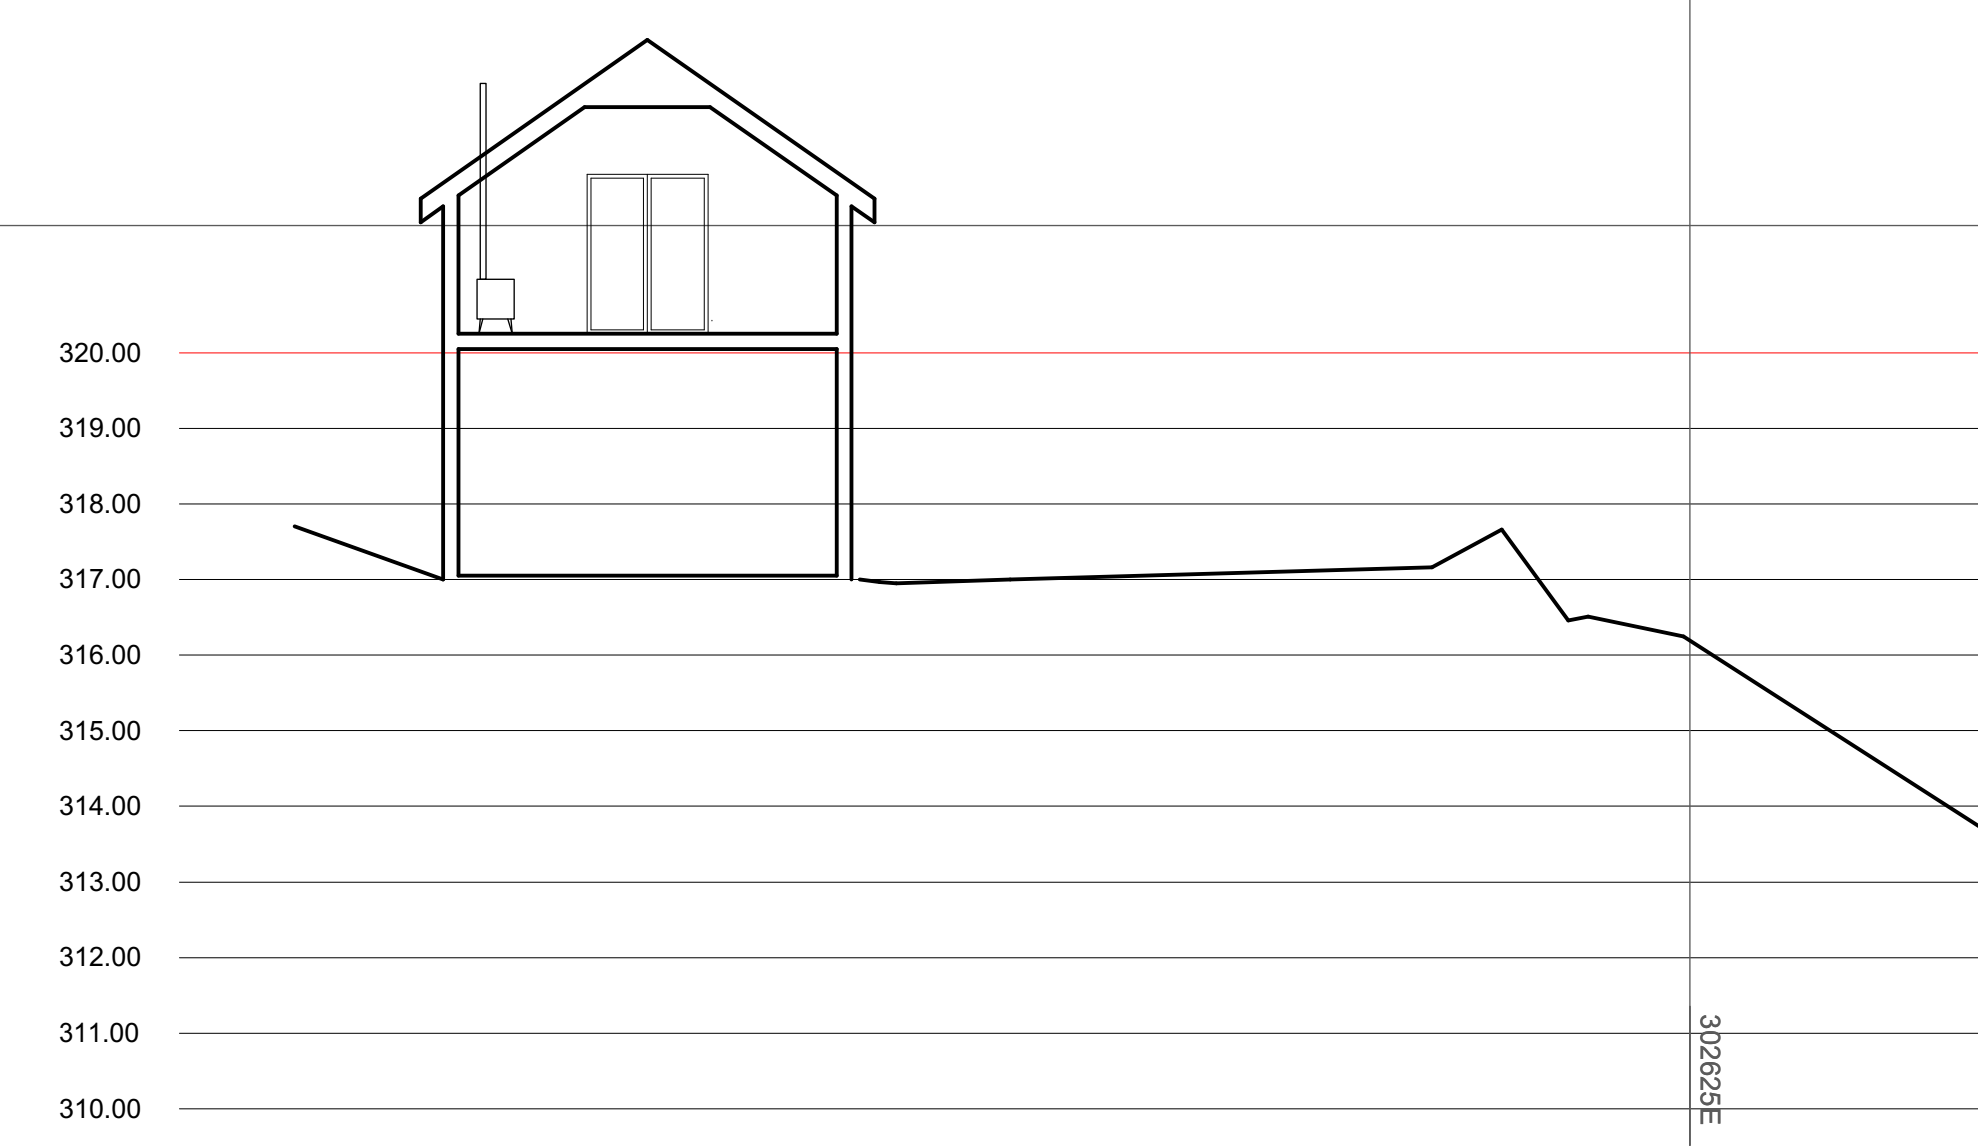

SECTION B-B



REV D. Added section lines 16.07.20
REV C. Removed existing gates 09.09.19
REV B. Added redline 29.05.19

George and Co.

LAND BEHIND BRACKENDALE,
HEOLGERRIG, MERTHYR TYDFIL

for
MR ROSS WILLIAMS

609.02D

planning

april '19

1:100@A0


SG

1st floor
Woodford Studios 62 High St
Merthyr Tydfil CF47 6SE
0783022652
info@georgeandco.studio
www.georgeandco.studio


DO NOT SCALE THIS DRAWING

©George and Co.

SECTION D

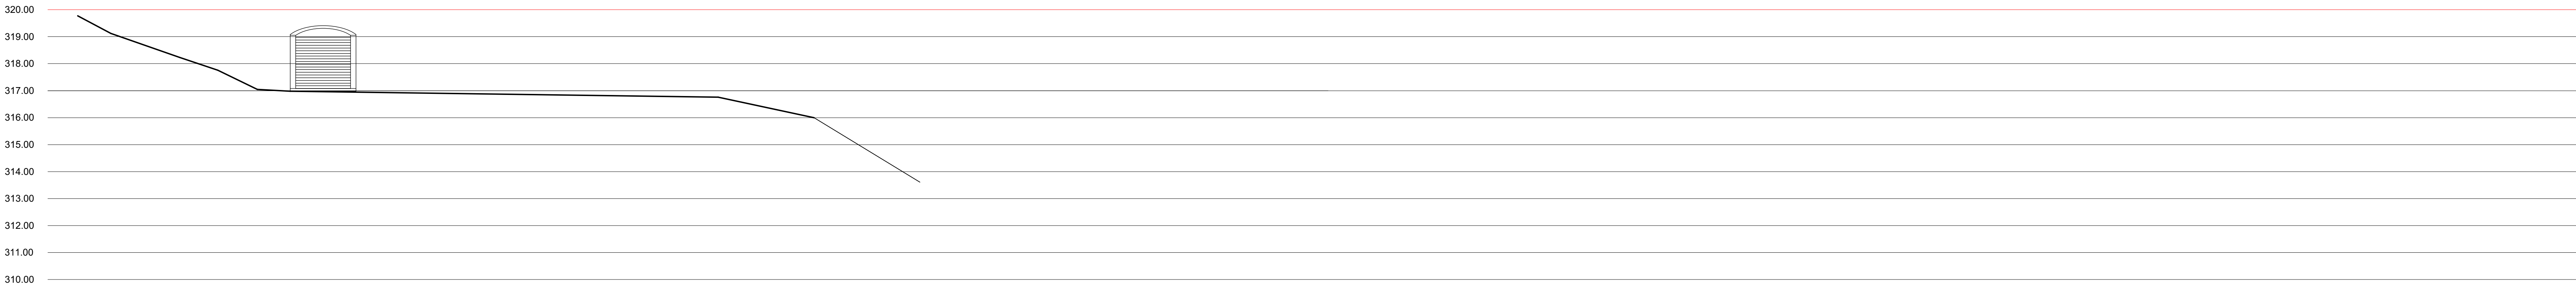

SECTION C

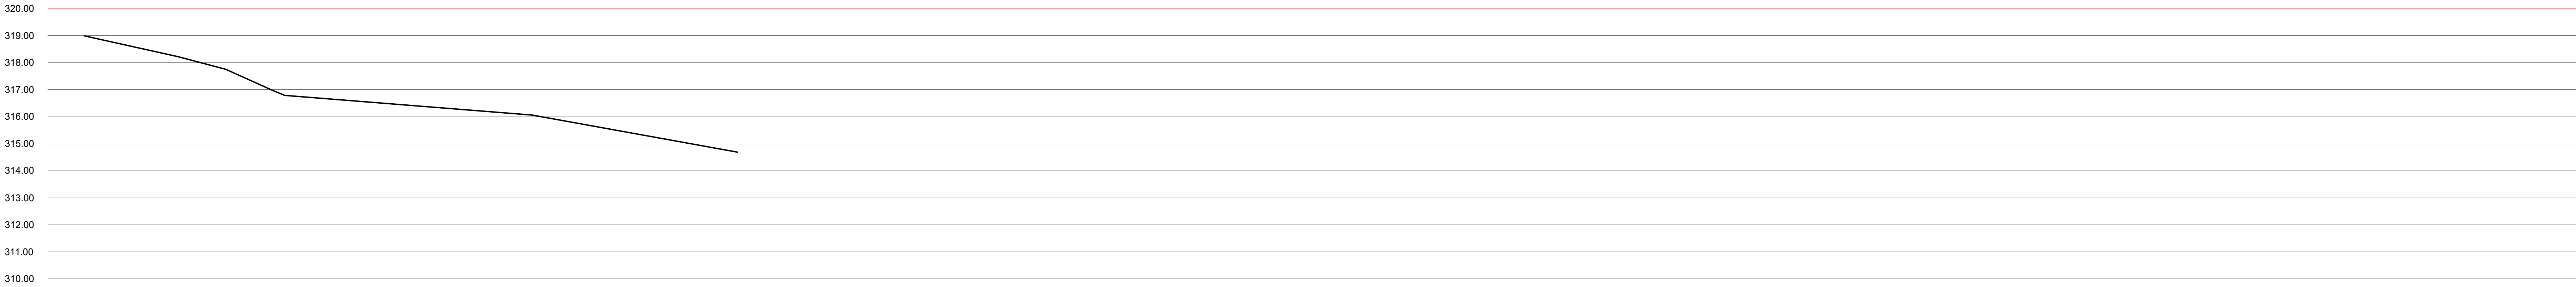

SECTION A-A

