



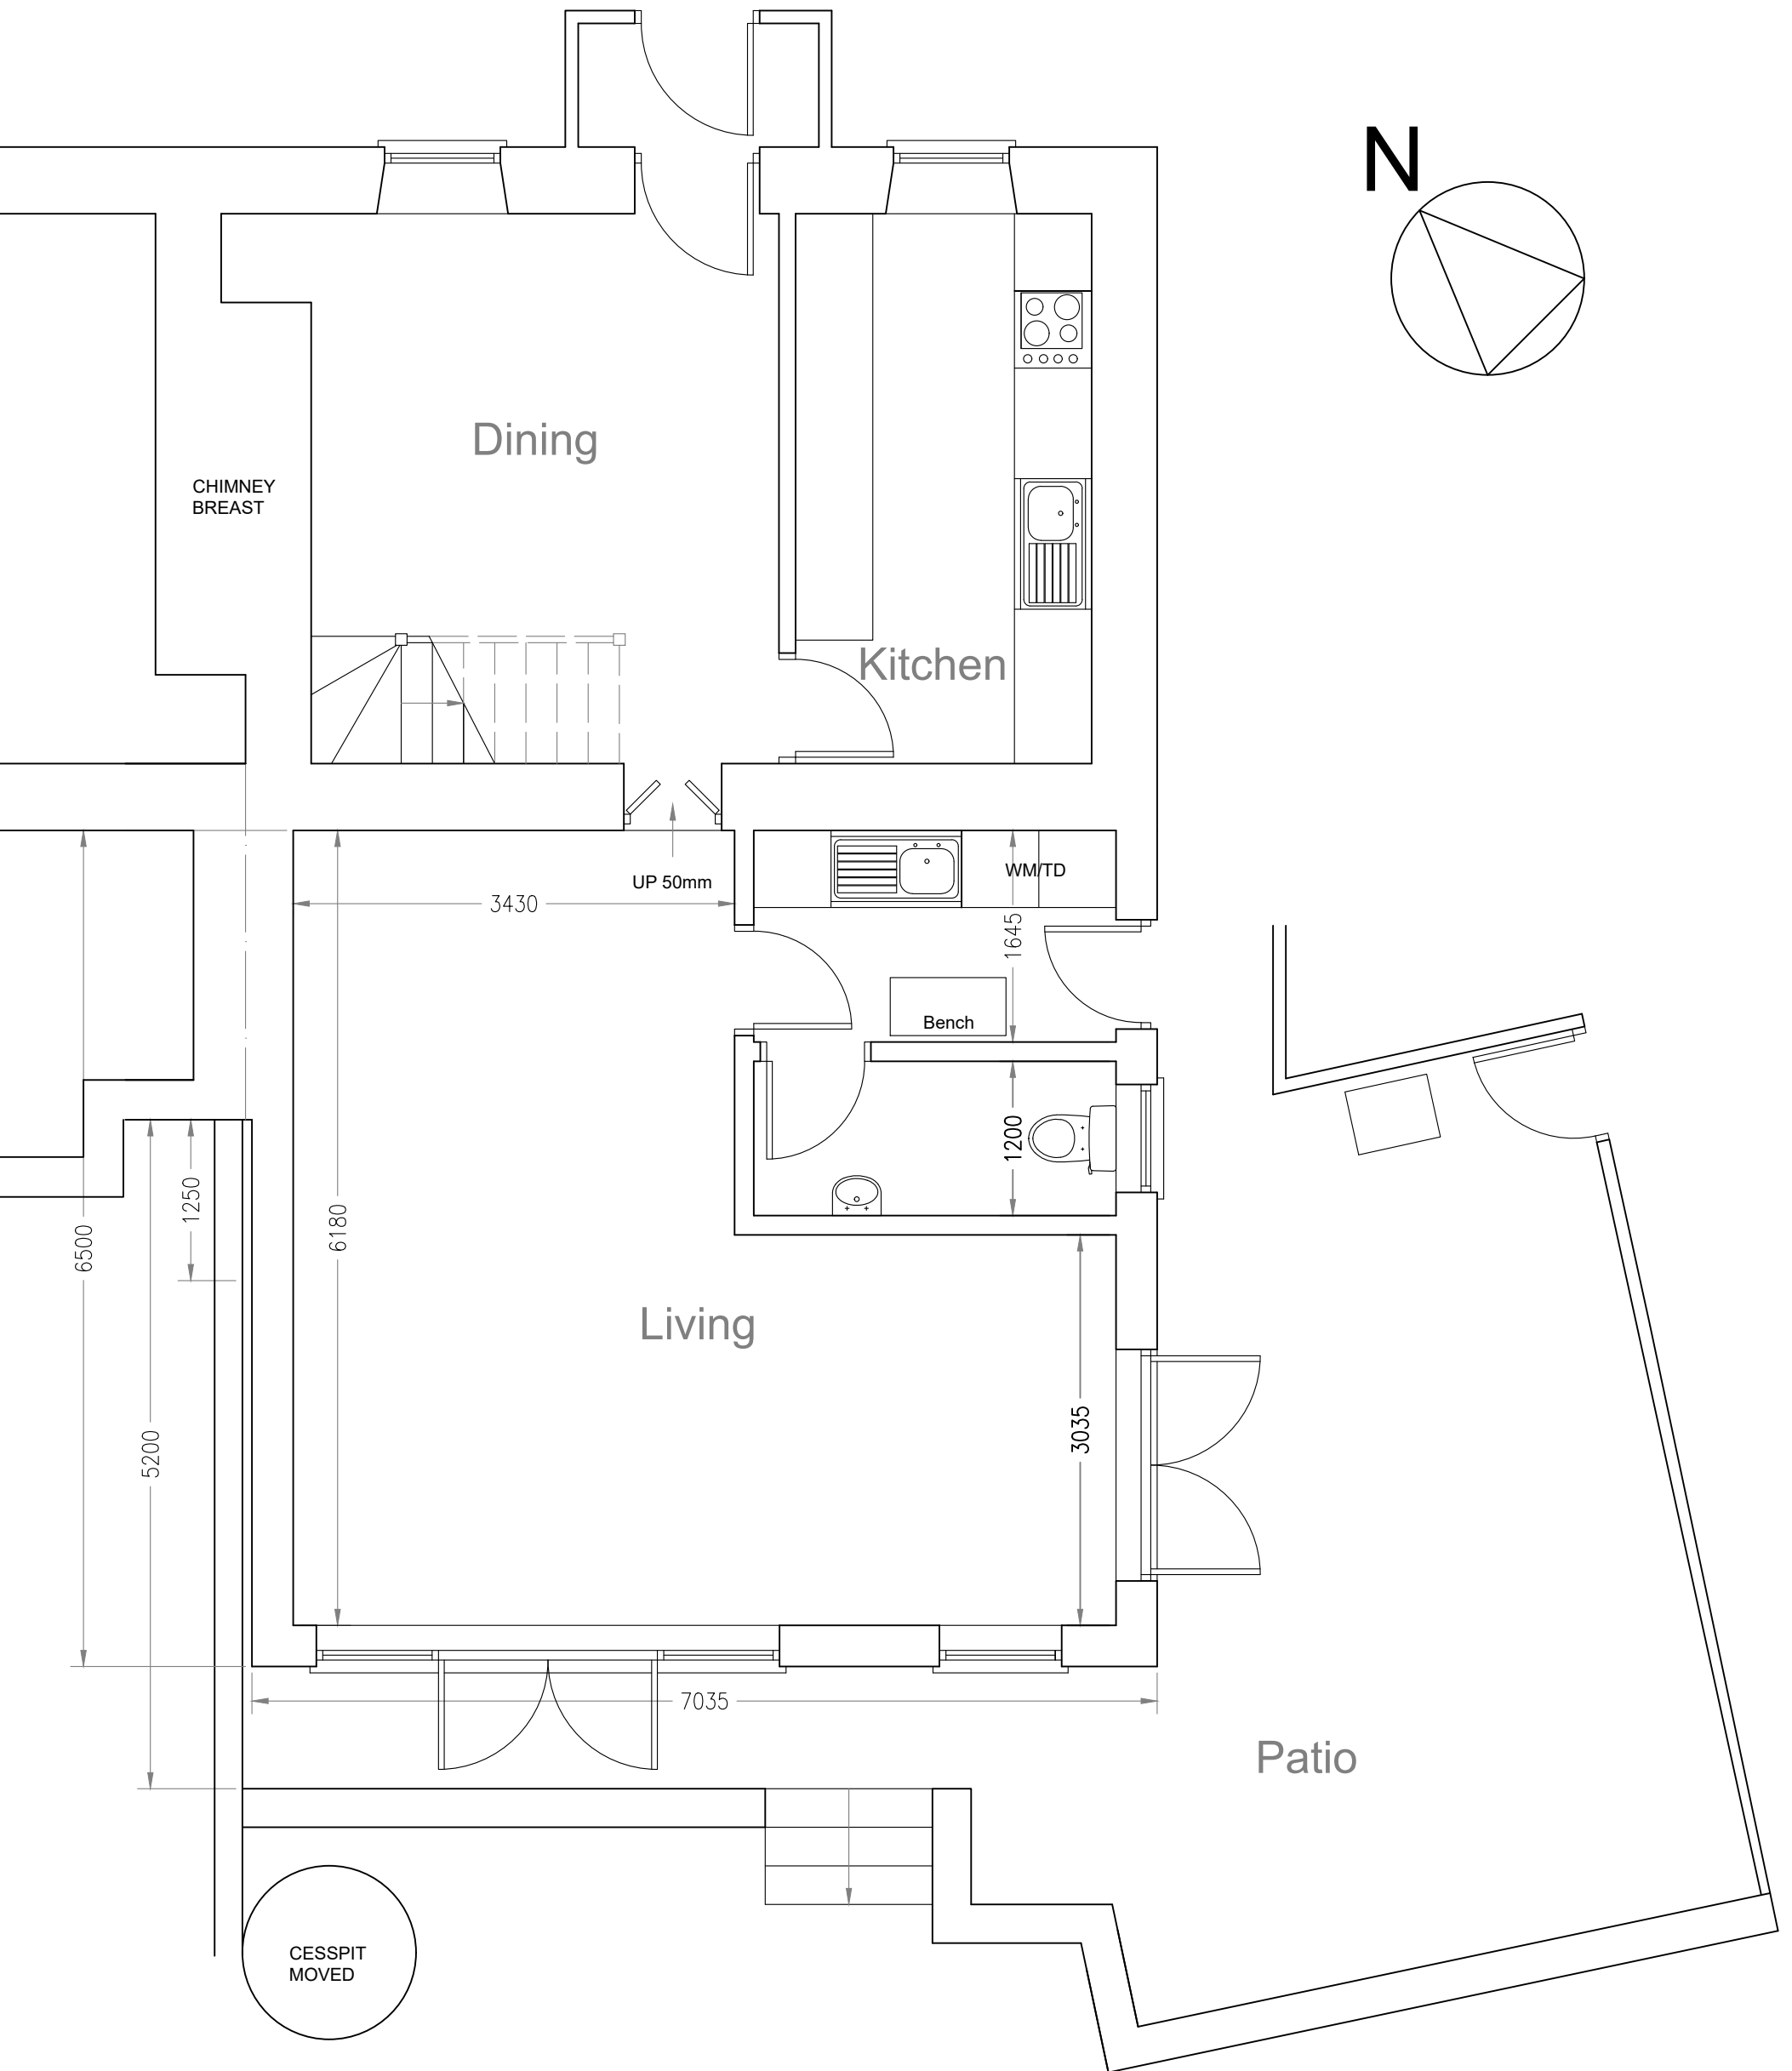

2 Perthgleision Bridge
Aberfan CF48 4PP

PROPOSED GROUND FLOOR
1:50@A3

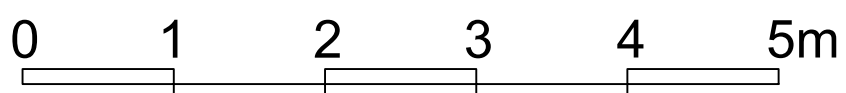

March 2020 Dwg 30

Drawn by Ian Robertson
Architecture IR
mail@architectureir.co.uk
M: 07786 367825