



George and Co.



Carphoneware House

134 – 135 High St

Merthyr Tydfil

CF47 8DN

1033.06		Plans	
planning	1:100@A3	Apr 24	CG
George + Co Crownford House, Swan Street, Merthyr Tydfil, Mid Glamorgan, Wales, CF47 8EU TEL 07830328652 hello@georgeandco.studio			
DO NOT SCALE THIS DRAWING		©George and Co.	

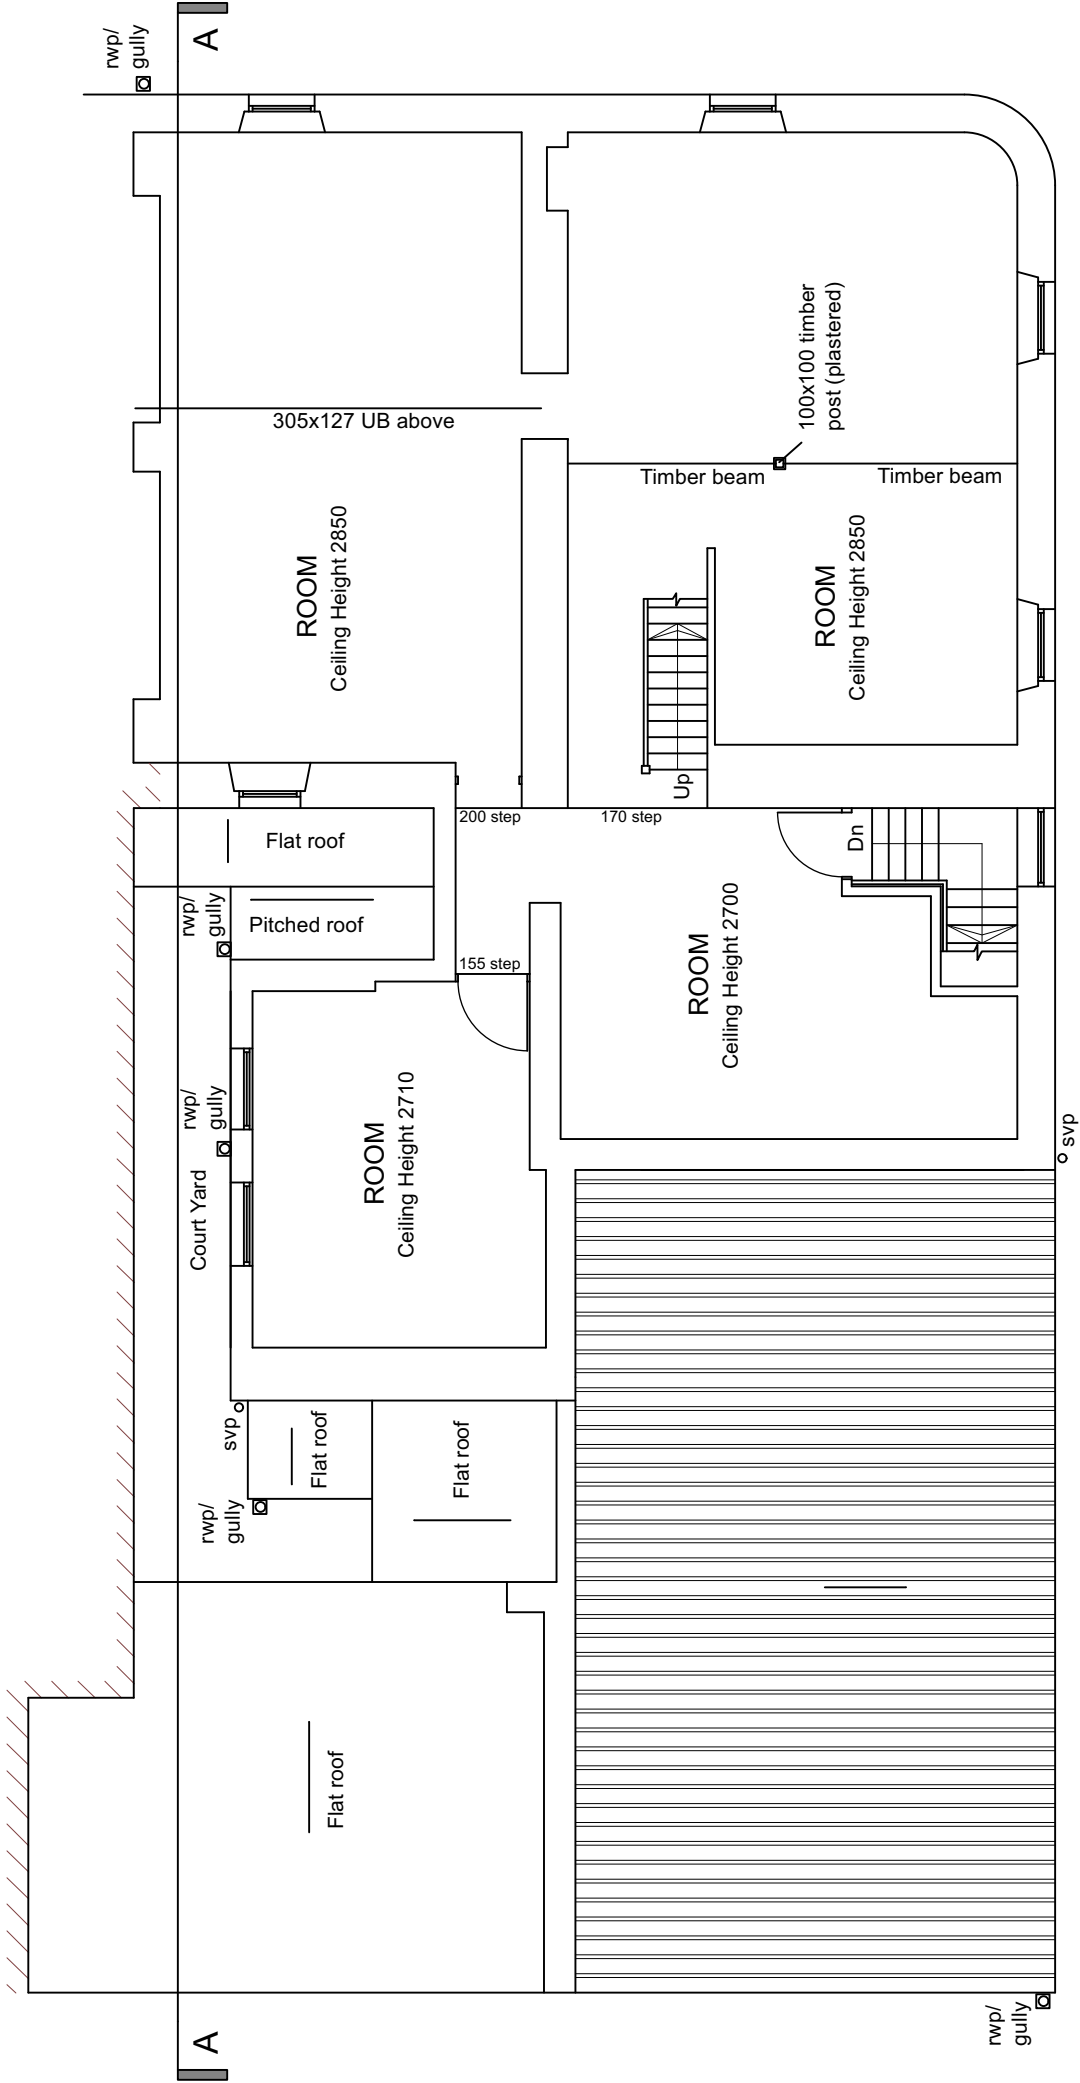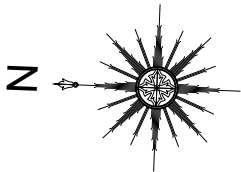

EXISTING FIRST FLOOR