


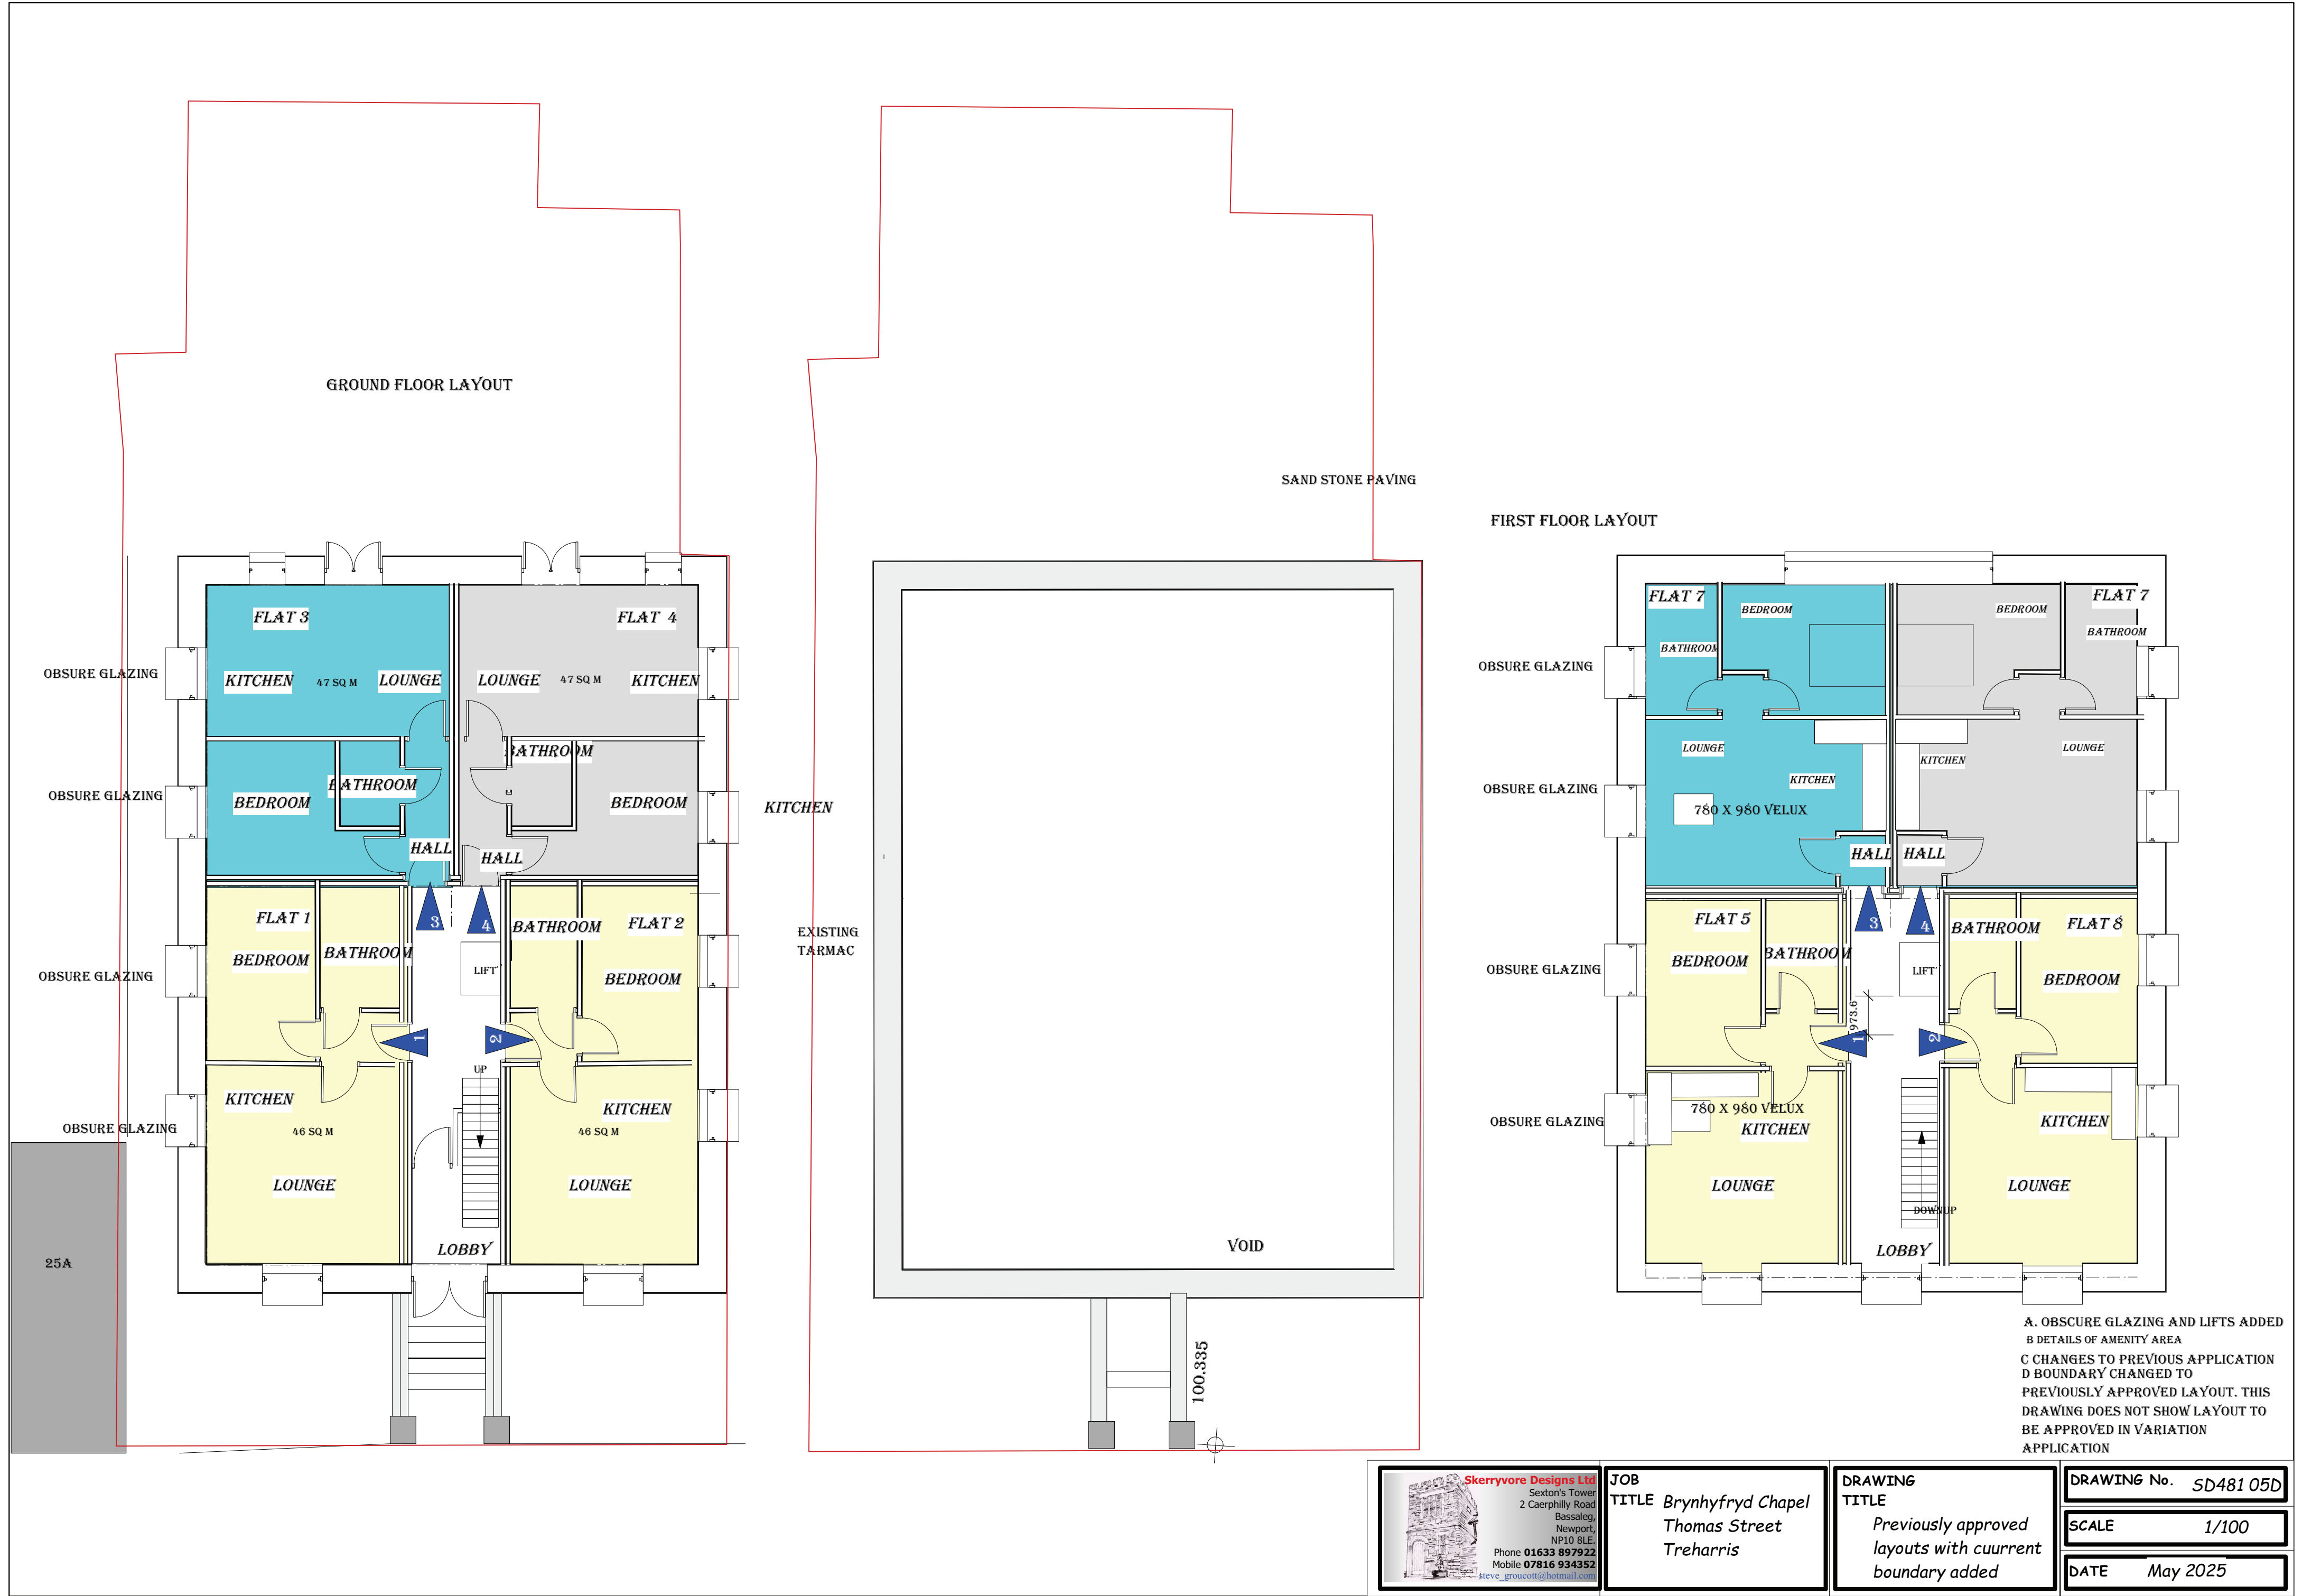

JOB
TITLE Brynhyfryd Chapel
Thomas Street
Treharris

DRAWING
TITLE Previously approved
layouts with current
boundary added

DRAWING No. SD481 05D
SCALE 1/100
DATE May 2025