


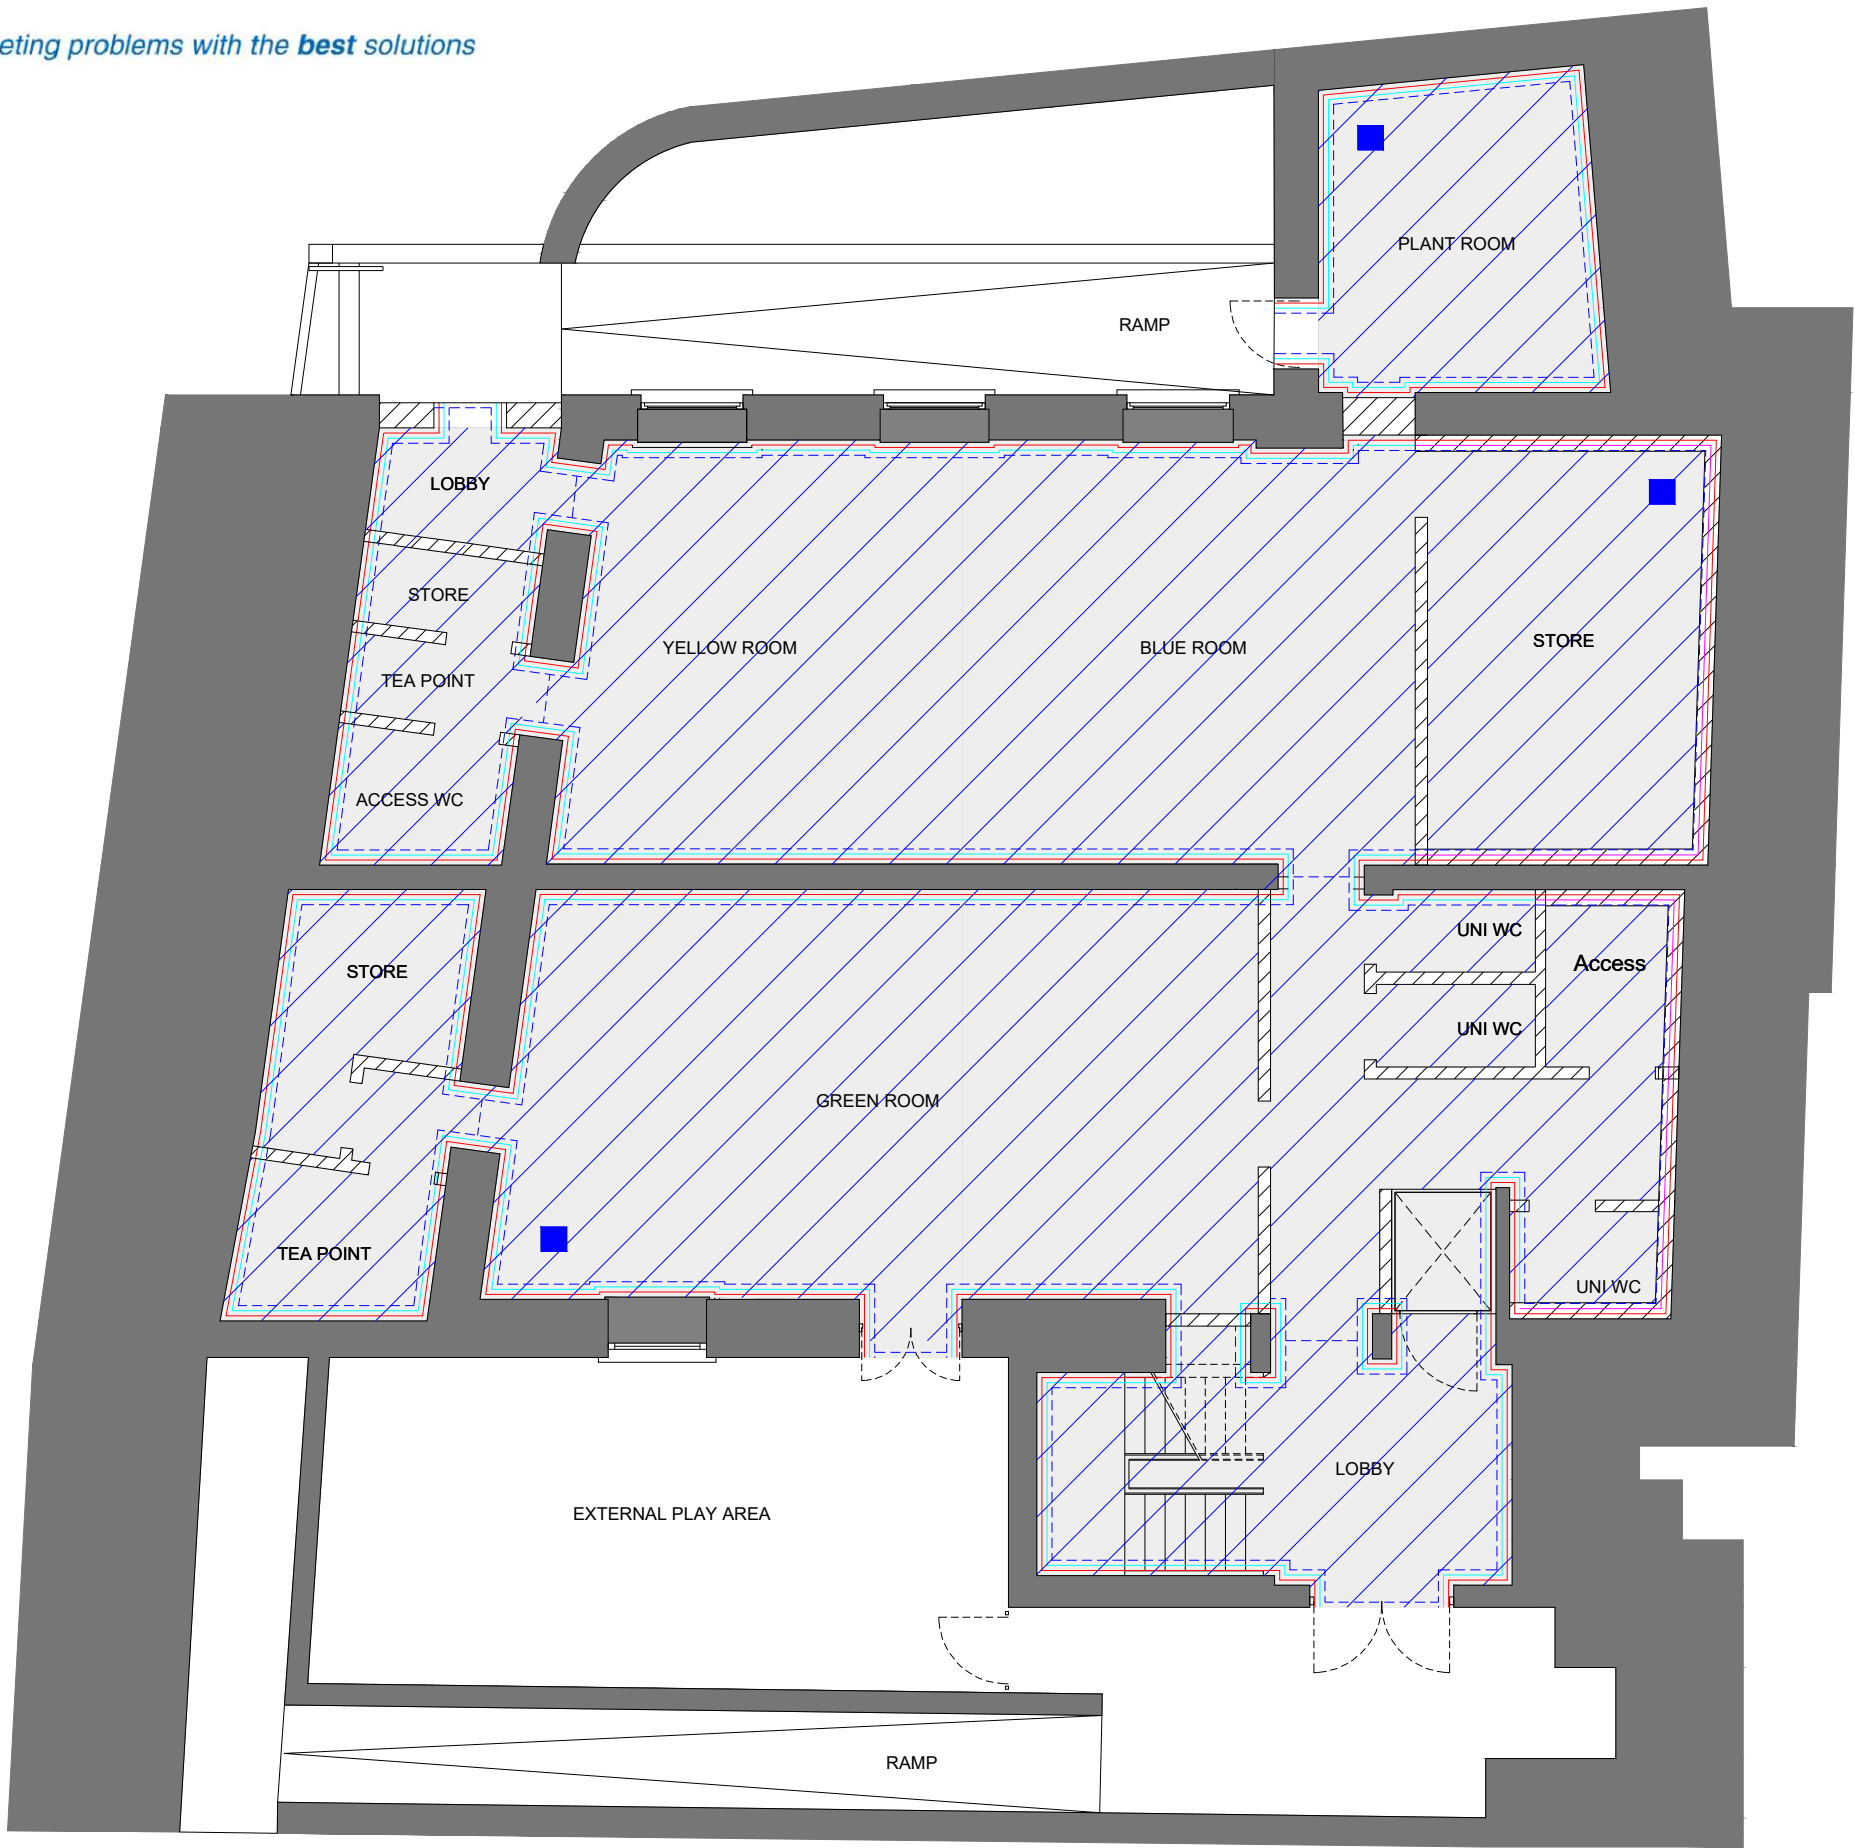

Key :

- Type A pre applied membrane external, Type C membrane and void former internal
- Type A post applied membrane to internal walls
- Type C membrane applied internal to walls
- Type C mesh membrane applied to internal walls
- Perimeter drainage channel (PDC) / Cross floor drainage channel (CFDC)

NOTE: This drawing is not to scale. This is a schematic diagram for layout purposes only. Refer to Protectahome specification for further details.

Rev.	Date
1	Jan 2026