


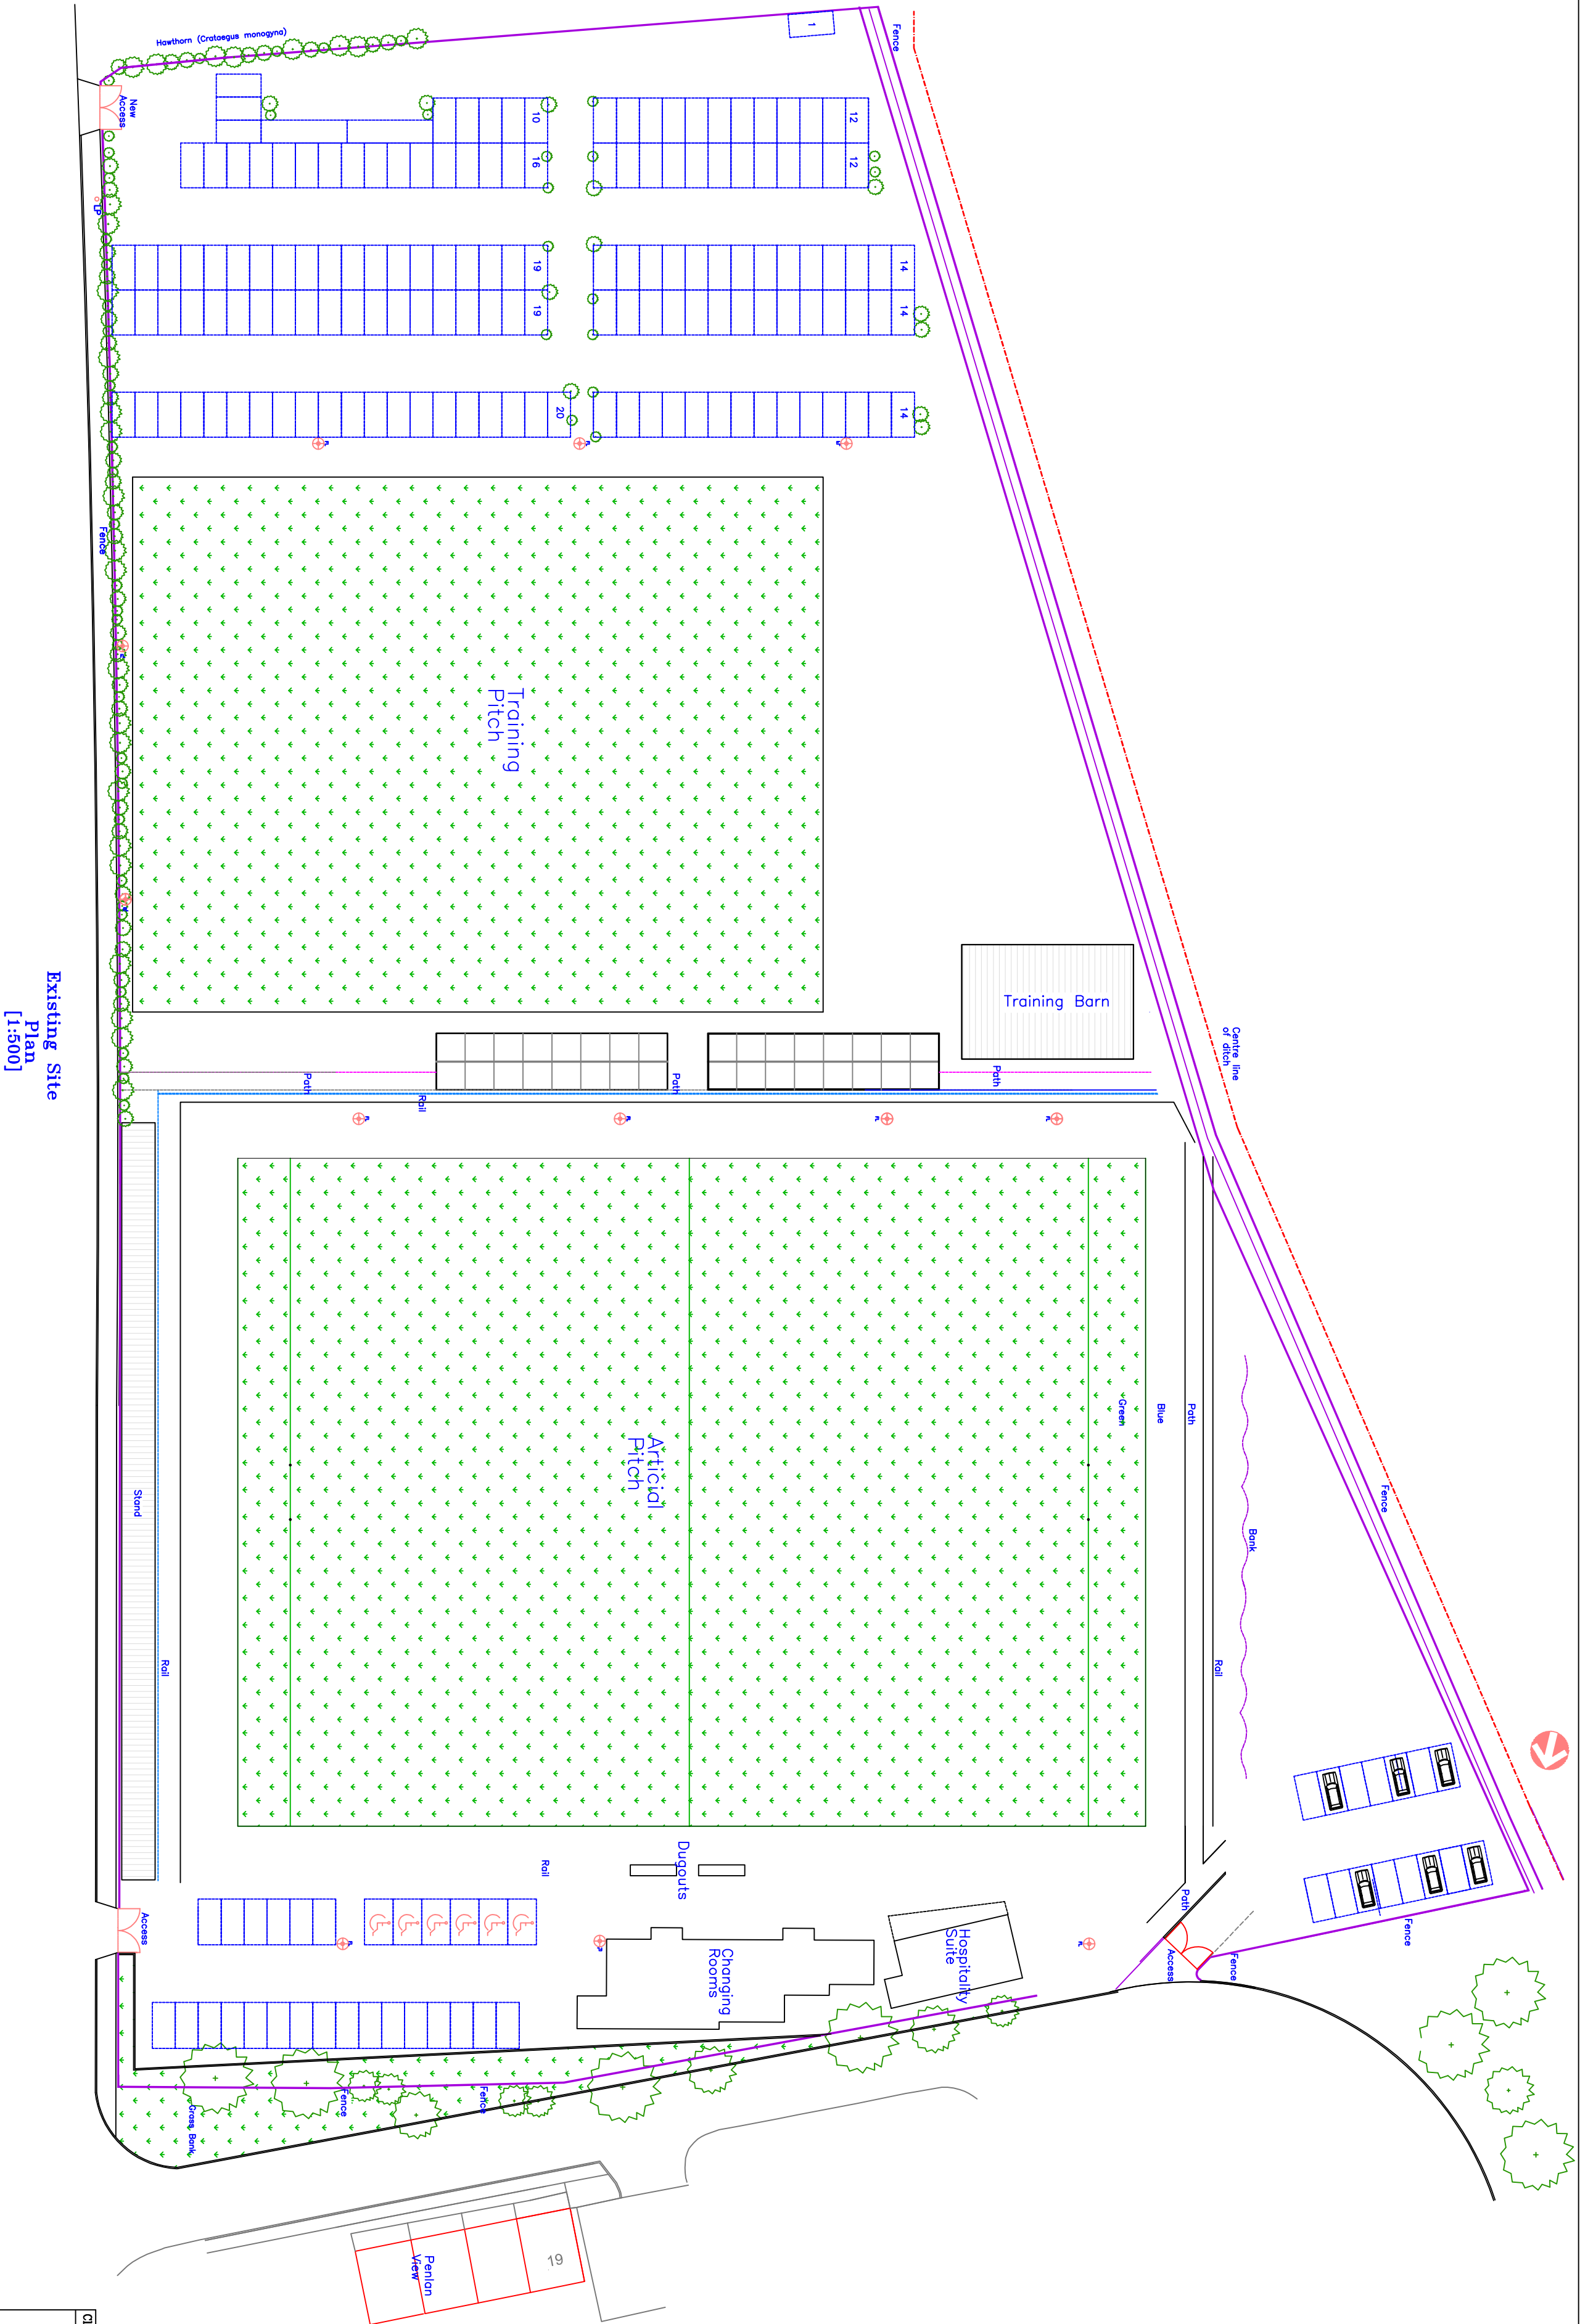

Client	Merthyr Rugby Ground The Wern Tynyfach Merthyr Tydfil		
Project	Increased Curtilage, Rearranged Vehicle Access and parking to main entrance. Rearranged Kitchen/Cellar Access Reposition Flood lights, New Returning Wall to increase Parking to west of site at Merthyr Rugby Ground		
Drawn by	PT	Date	12.08.2000
Scale	1:500		
Page#	A2		
Dwg No	WERN CLUBHOUSE.01		