
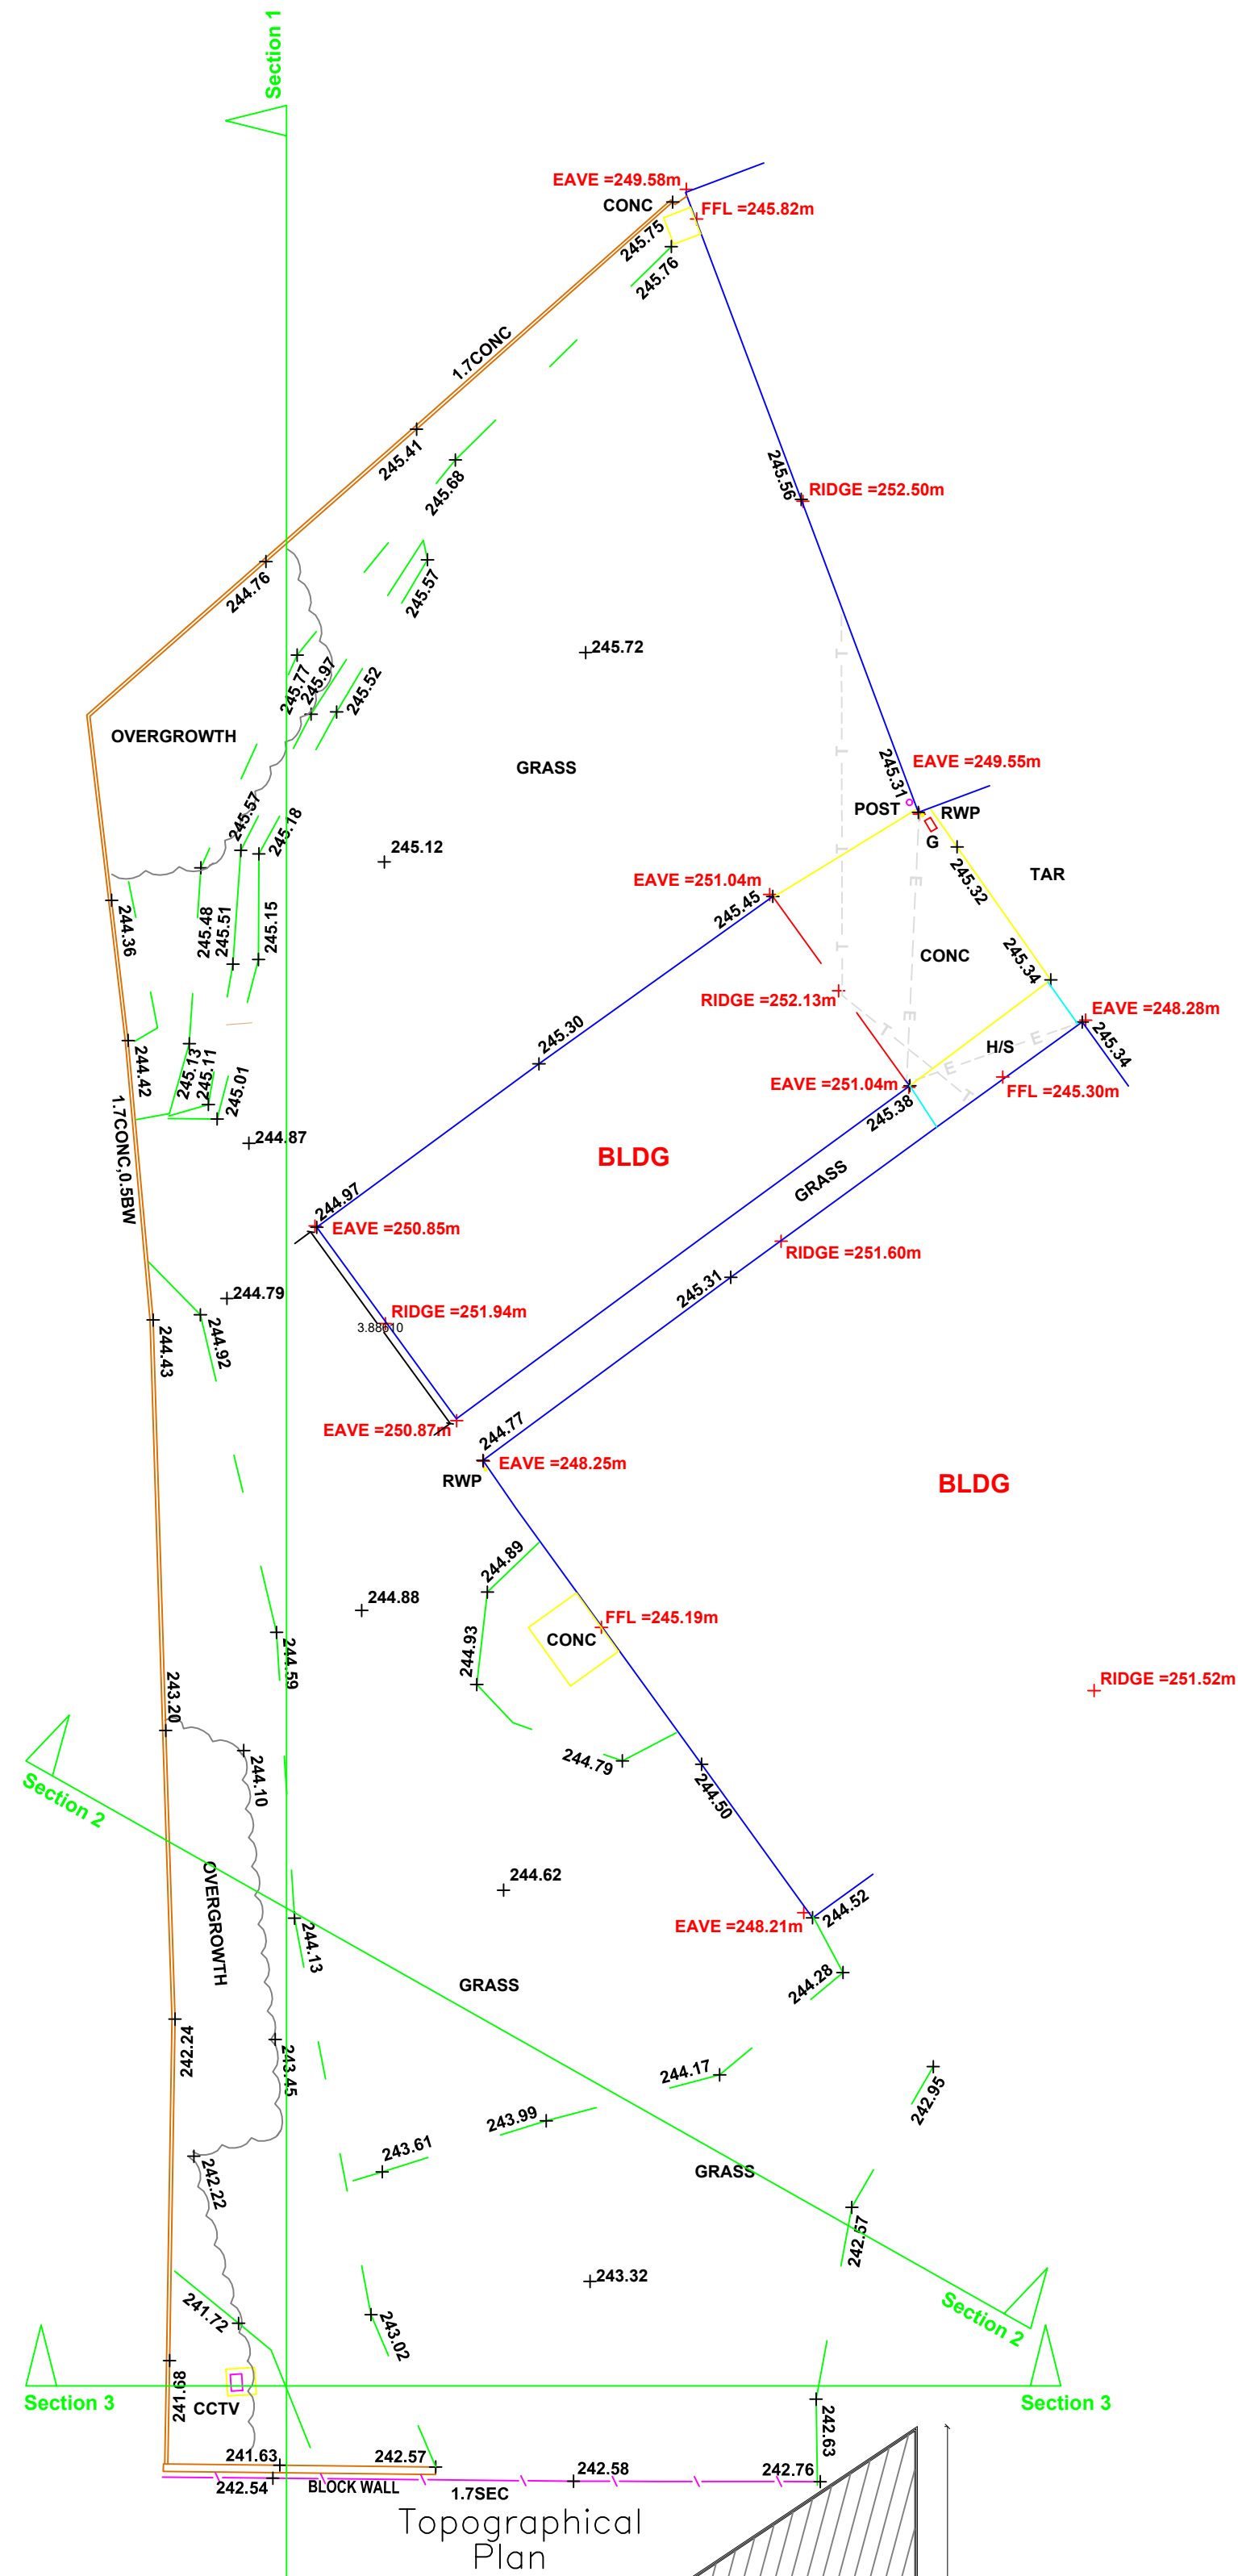


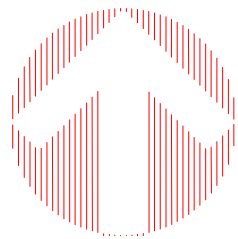

Close boarded timber to boundary

Close boarded timber to boundary


Close boarded timber to boundary

BLDG


Entrance

Close boarded timber to boundary

Proposed Block Plan

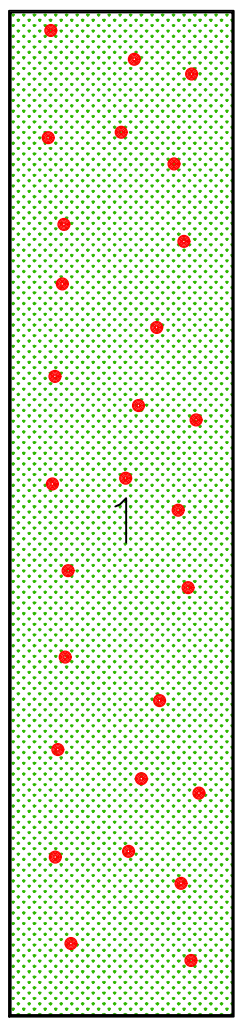


Wildflower Turf

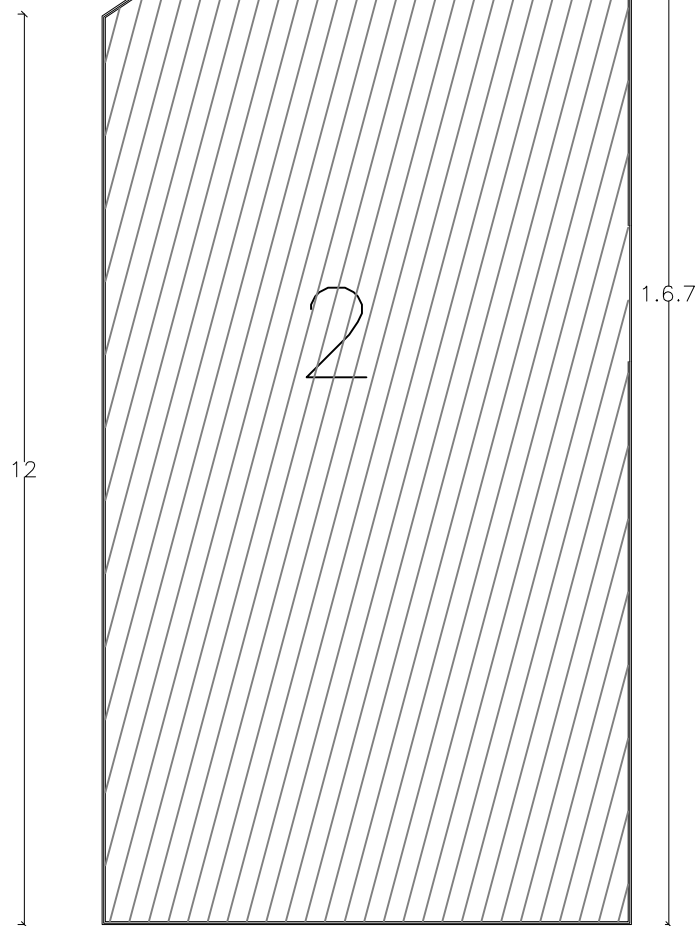

2

Apiary

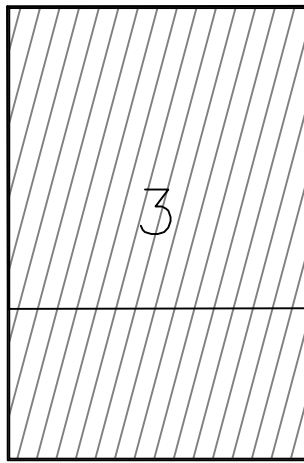


3

Beepod




Greenhouse

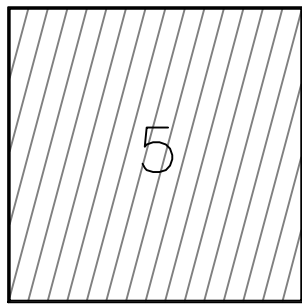

5

Compost Bin

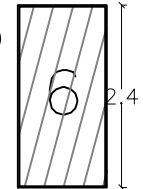

6

Raised Bed



Water Butt

Utopia Design Architectural Services	
Building Planning Application Support Paul Thomas: BSc (Hons) Tel: 01685 559230, Mob: 07908 725065	
Issued Only for Purpose Indicated Drawing Status: FOR PLANNING/BUILD CONTROL PURPOSES ONLY	
Address CYFARTHFA PARK Cefn Coed Merthyr Tydfil CF48 2SE	
Project Proposed New Charity Garden	
Drawn by PT	Date 14.02.2022
Title Block Plans	Scale 1:100 1:200 Dwg No CYF PARK 1C