



Address	
14, Chester Close	
Shirley Gardens	
Heolgerrig	
Merthyr Tydfil	
CF48 1SN	
Project Title	
Proposed New Rear Dormer Extension with Alterations	
Paper	Date
A2	Sept, 2022
Scale	Drwg Num
1:50	
1:100	
1:200	CHESTER 14 01A


All dimensions are between structural components
All dimensions, levels & sewer runs to be checked on site by contractor

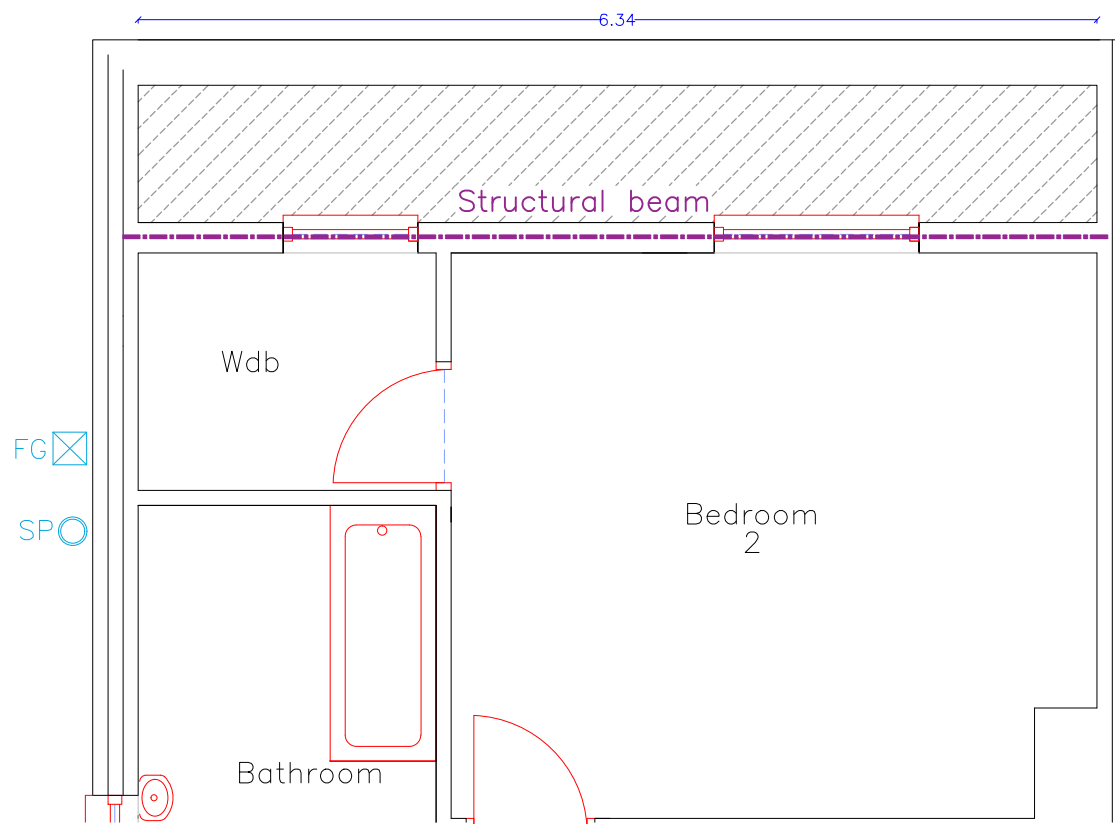


Proposed Rear Dormer Floor
1:50

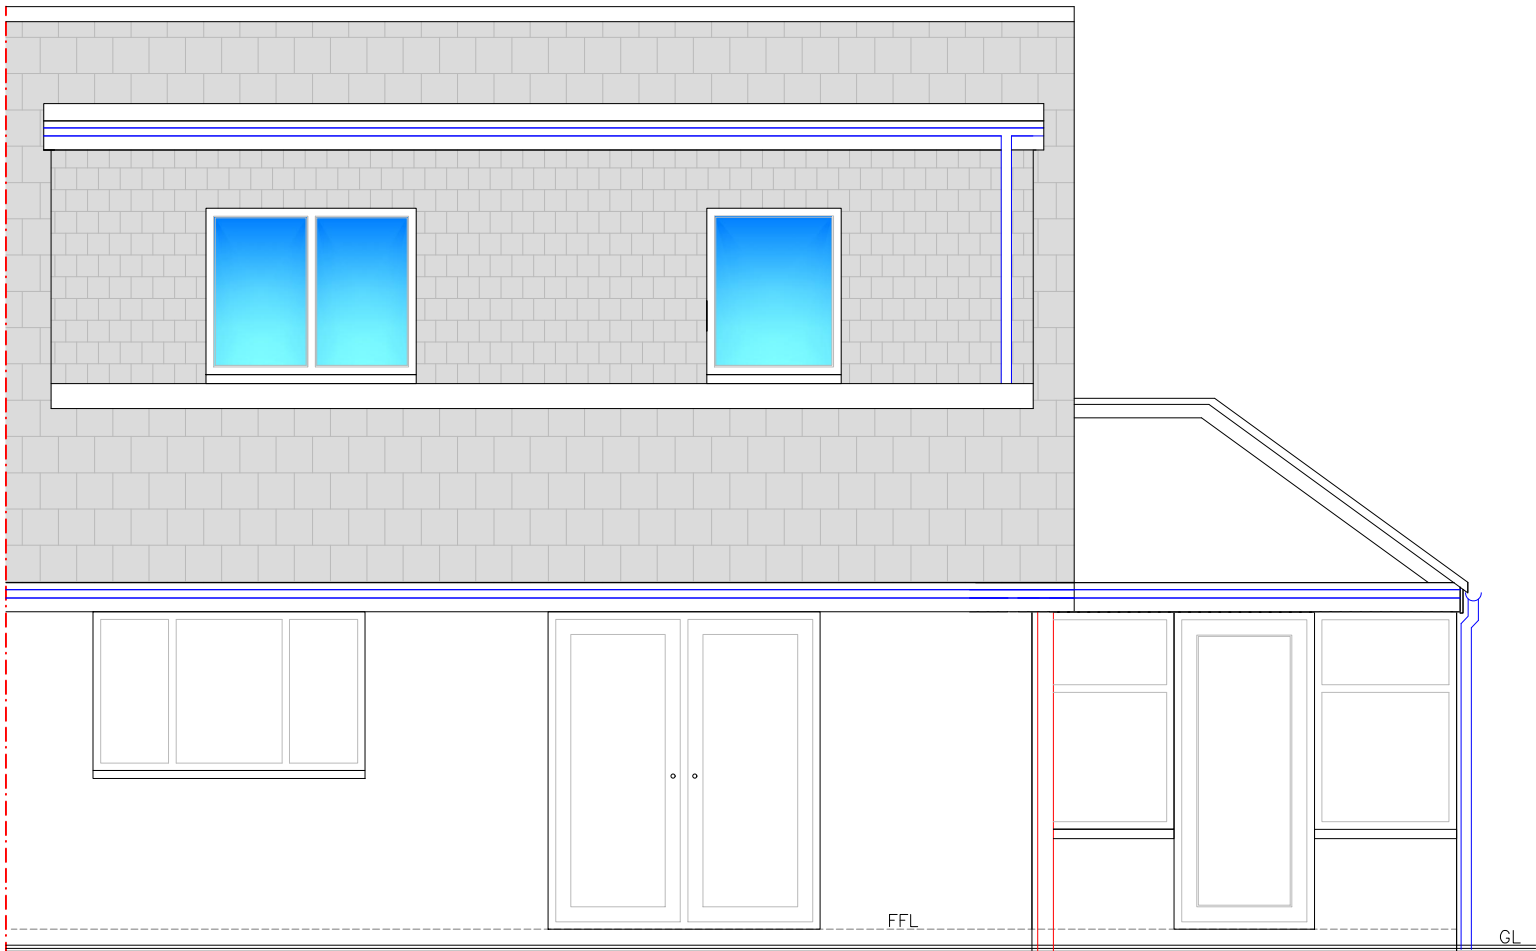


Proposed Rear Elev
1:50

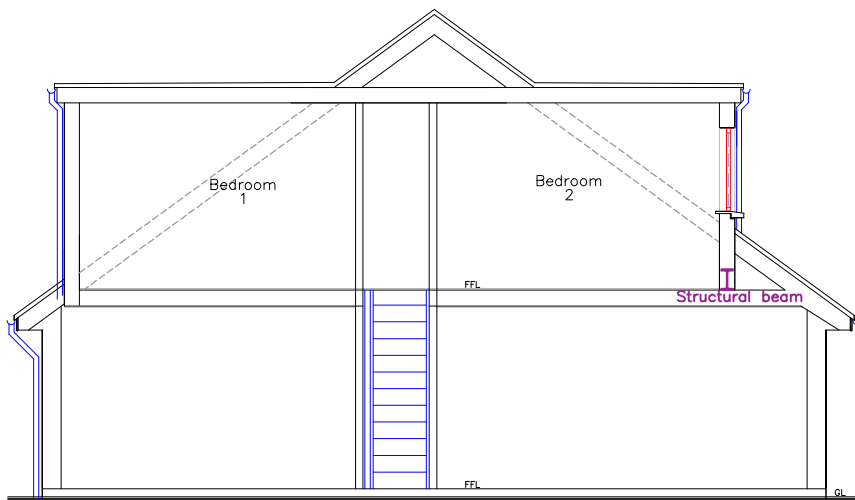


Proposed Section
1:100

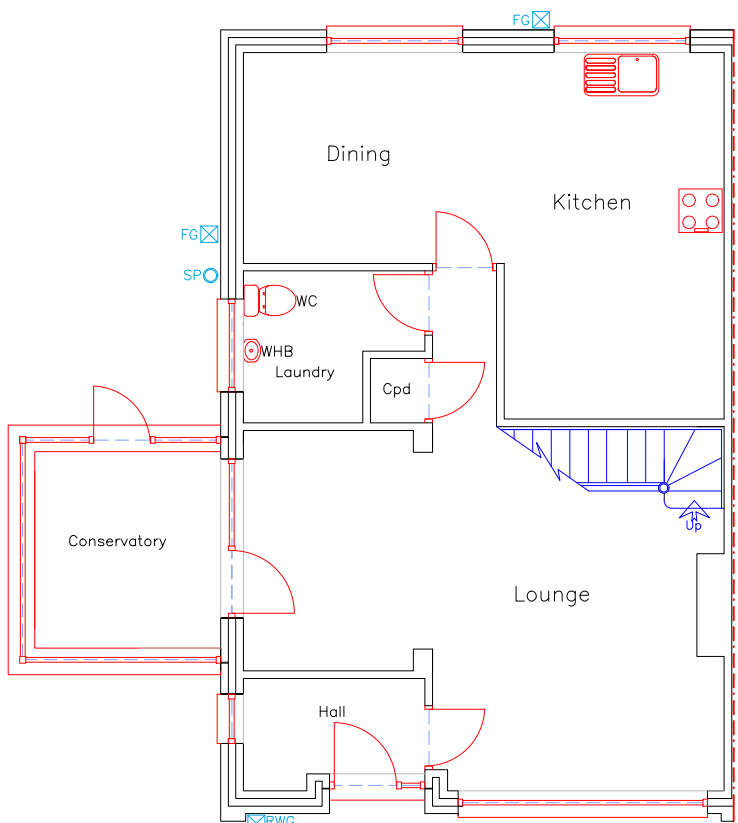


Proposed Ground Floor
No change
1:100

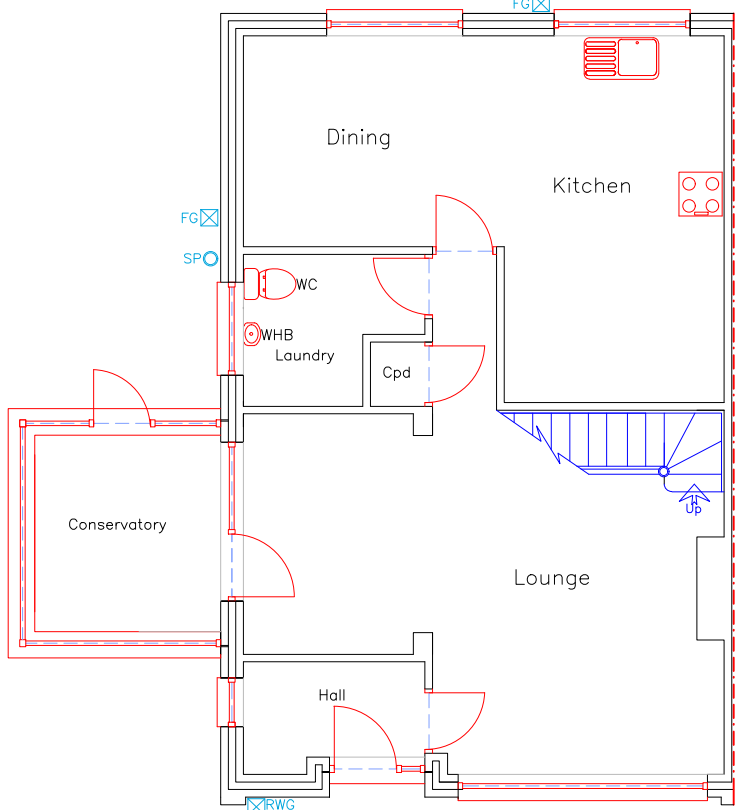


Existing Ground Floor
1:100

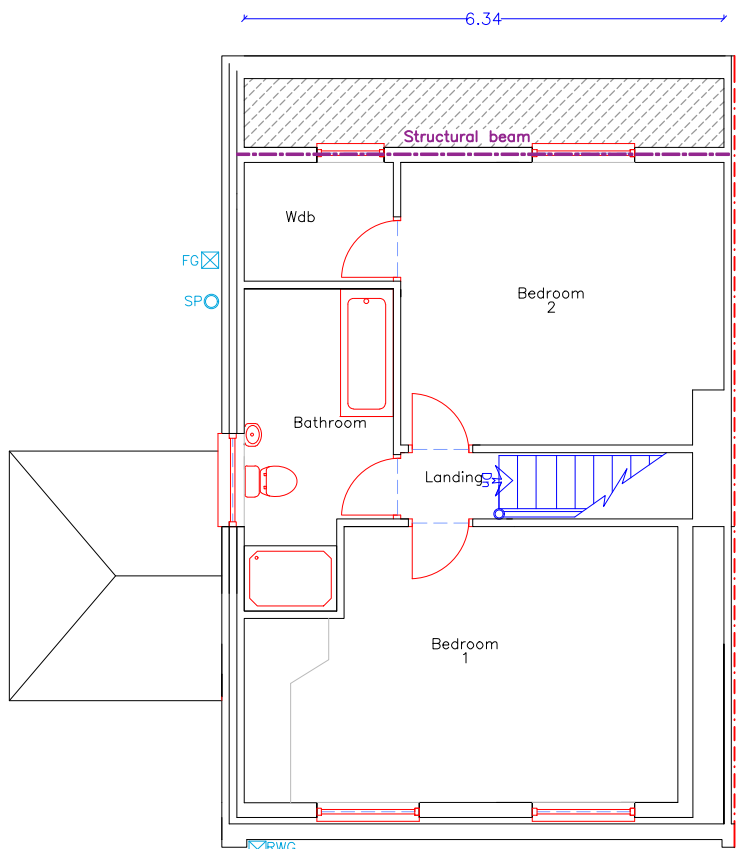


Proposed First Floor
1:100

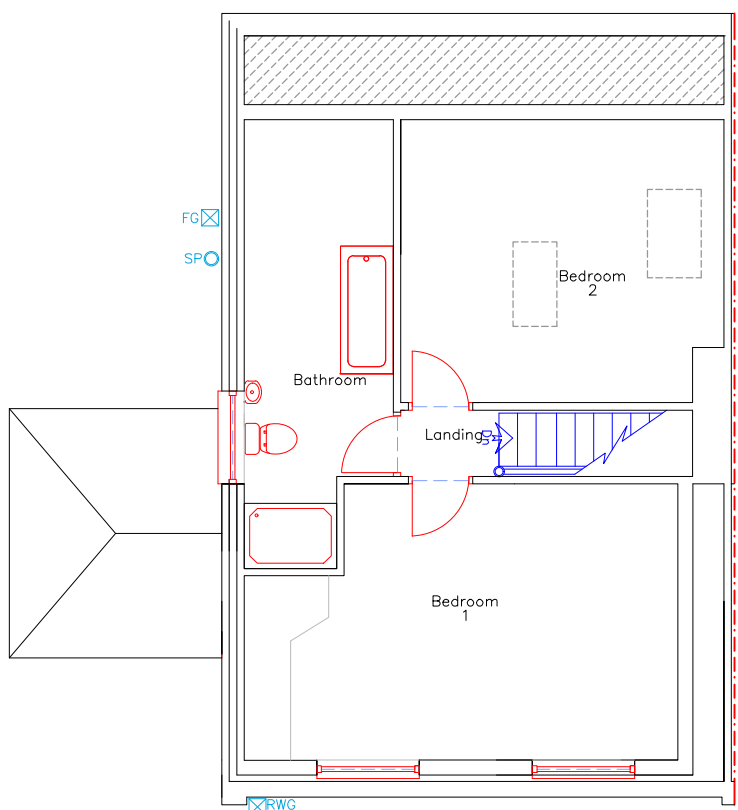


Existing First Floor
1:100

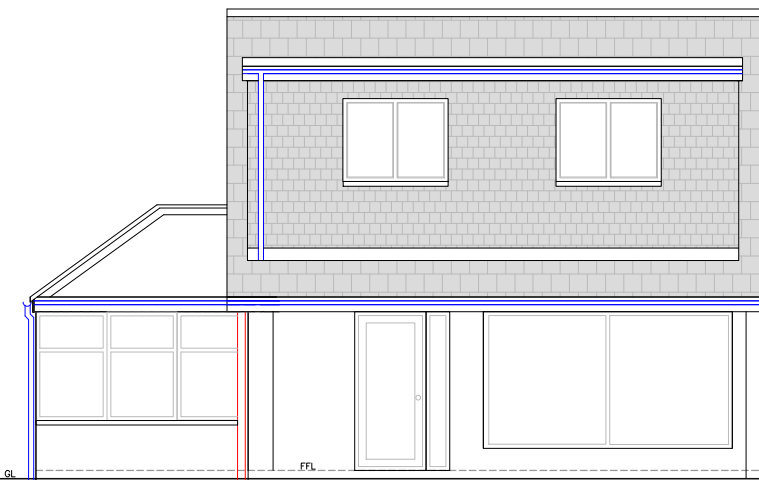


Existing Front Elev
1:100 No Change

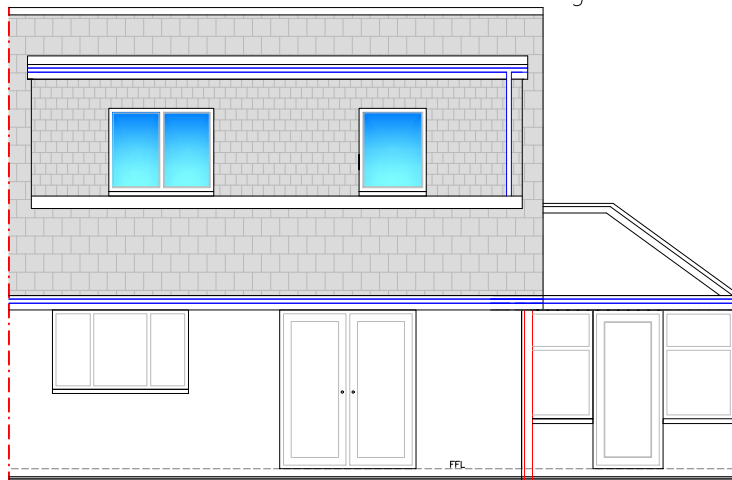


Proposed Rear Elev
1:100

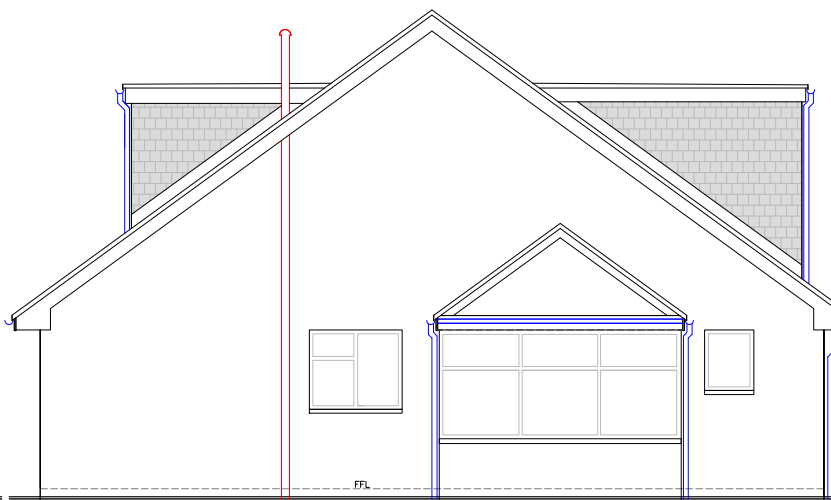


Proposed Side Elev
1:100

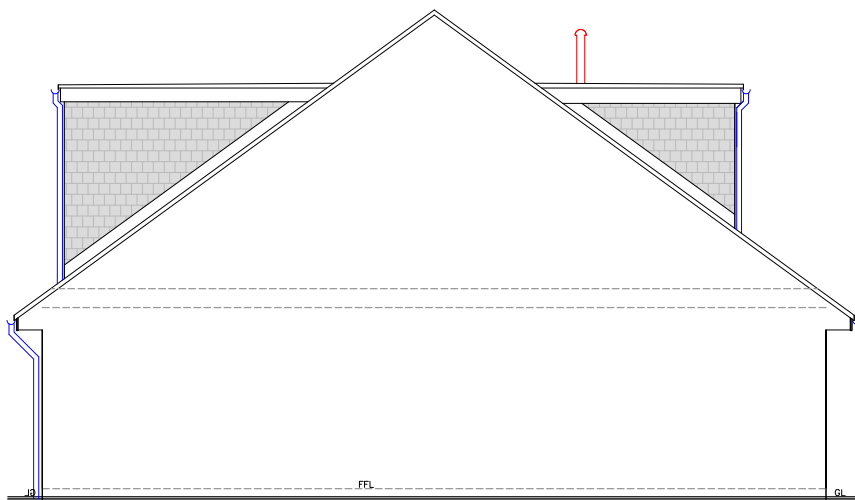


Proposed Side Elev
1:100

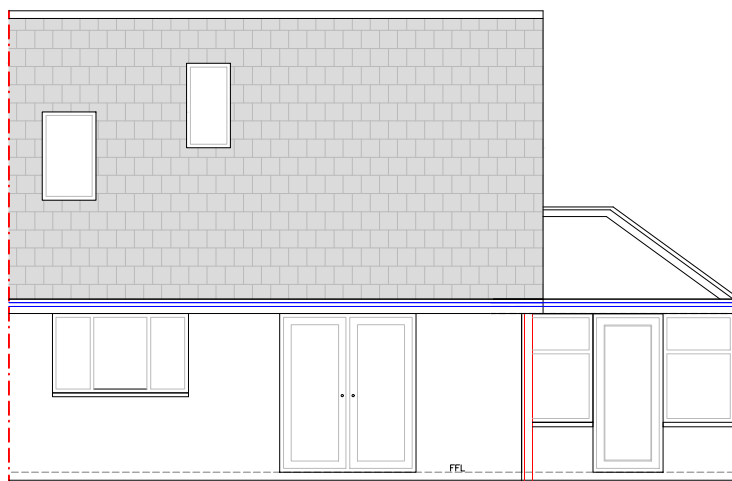

Existing Rear Elev
1:100

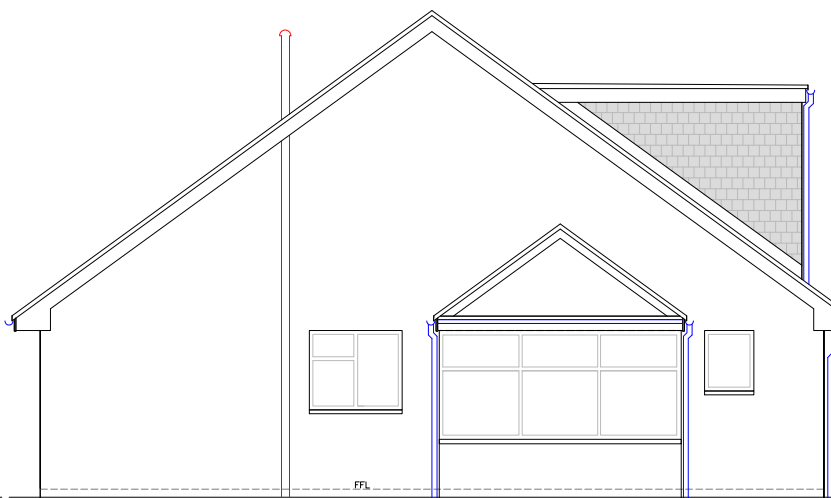

Existing Side Elev
1:100

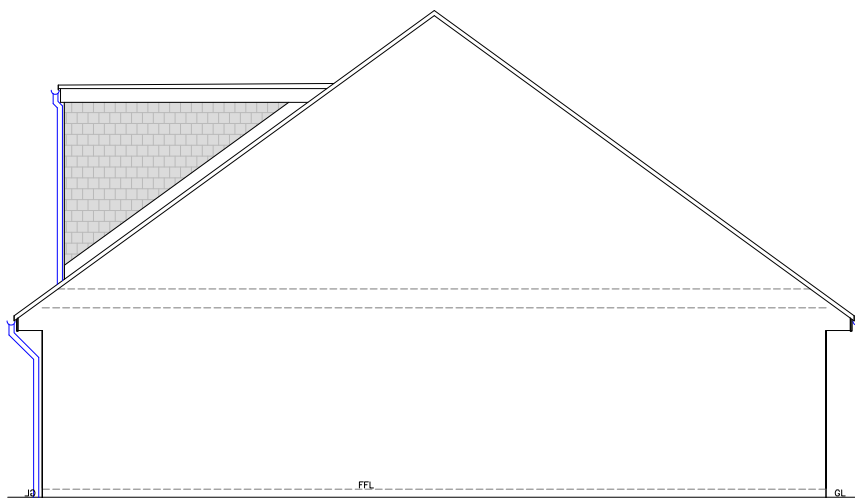

Existing Side Elev
1:100