


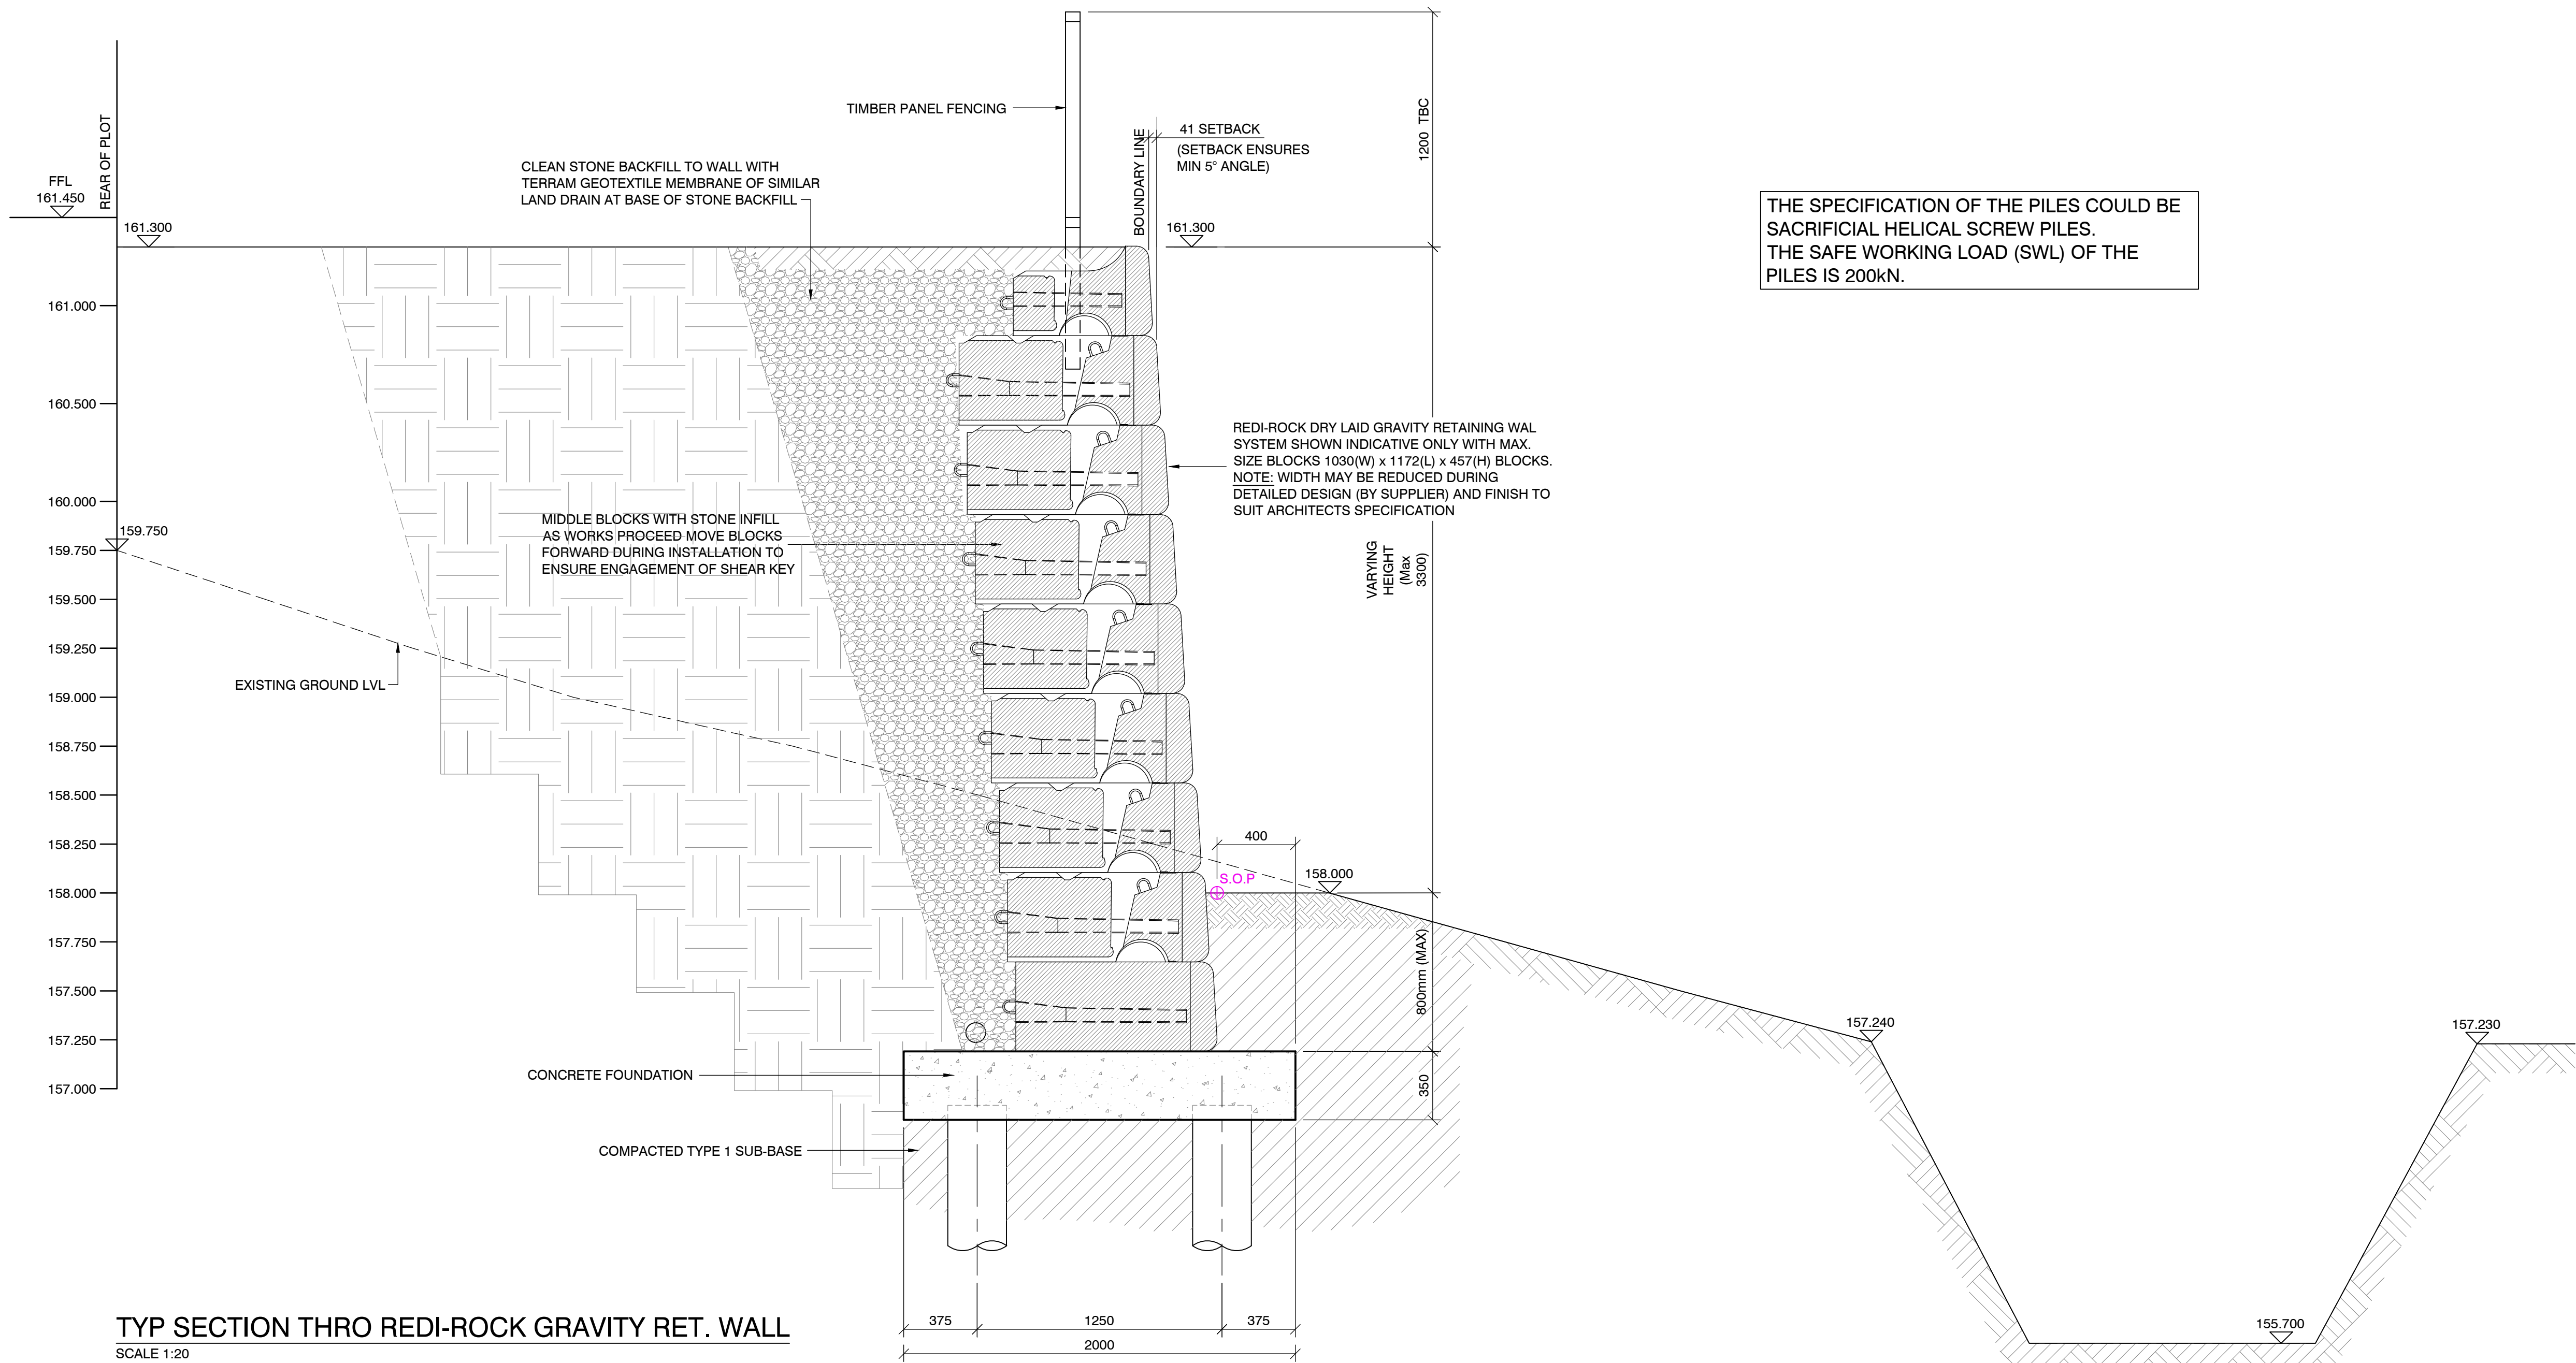

A	07.06.23	CONCRETE FOUNDATION AMENDED	MUT
Rev	Date	Description	By
Dimensions to be verified on site. This drawing should not be scaled. Use figured dimensions only Any discrepancies should be referred to the Engineer prior to work being put in hand. This drawing is copyright.			
QuadConsult Limited Columbus House, Village Way Greenmeadow Business Park Cardiff CF15 7NE 029 2077 9644 contactus@quadconsult.co.uk www.quadconsult.co.uk		 Consulting Civil & Structural Engineers	
Client			
M Delacey & Sons Holdings Ltd			
Project			
Kingsley Terrace, Aberfan			
Title			
PROPOSED REAR GARDEN RETAINING WALL REDI-ROCK GRAVITY WALL			
Drawing Status			
PLANNING			
Designed by	Drawn by	Checked by	Date
-	JW	SW	OCT'22
Scale @ A1 size			
1:20			
Drawing No			
22023-PL-004-A			

File name: 22023-PL-004 Proposed Rear Garden Retaining Wall - Redi-Rock Gravity Wall.dwg