


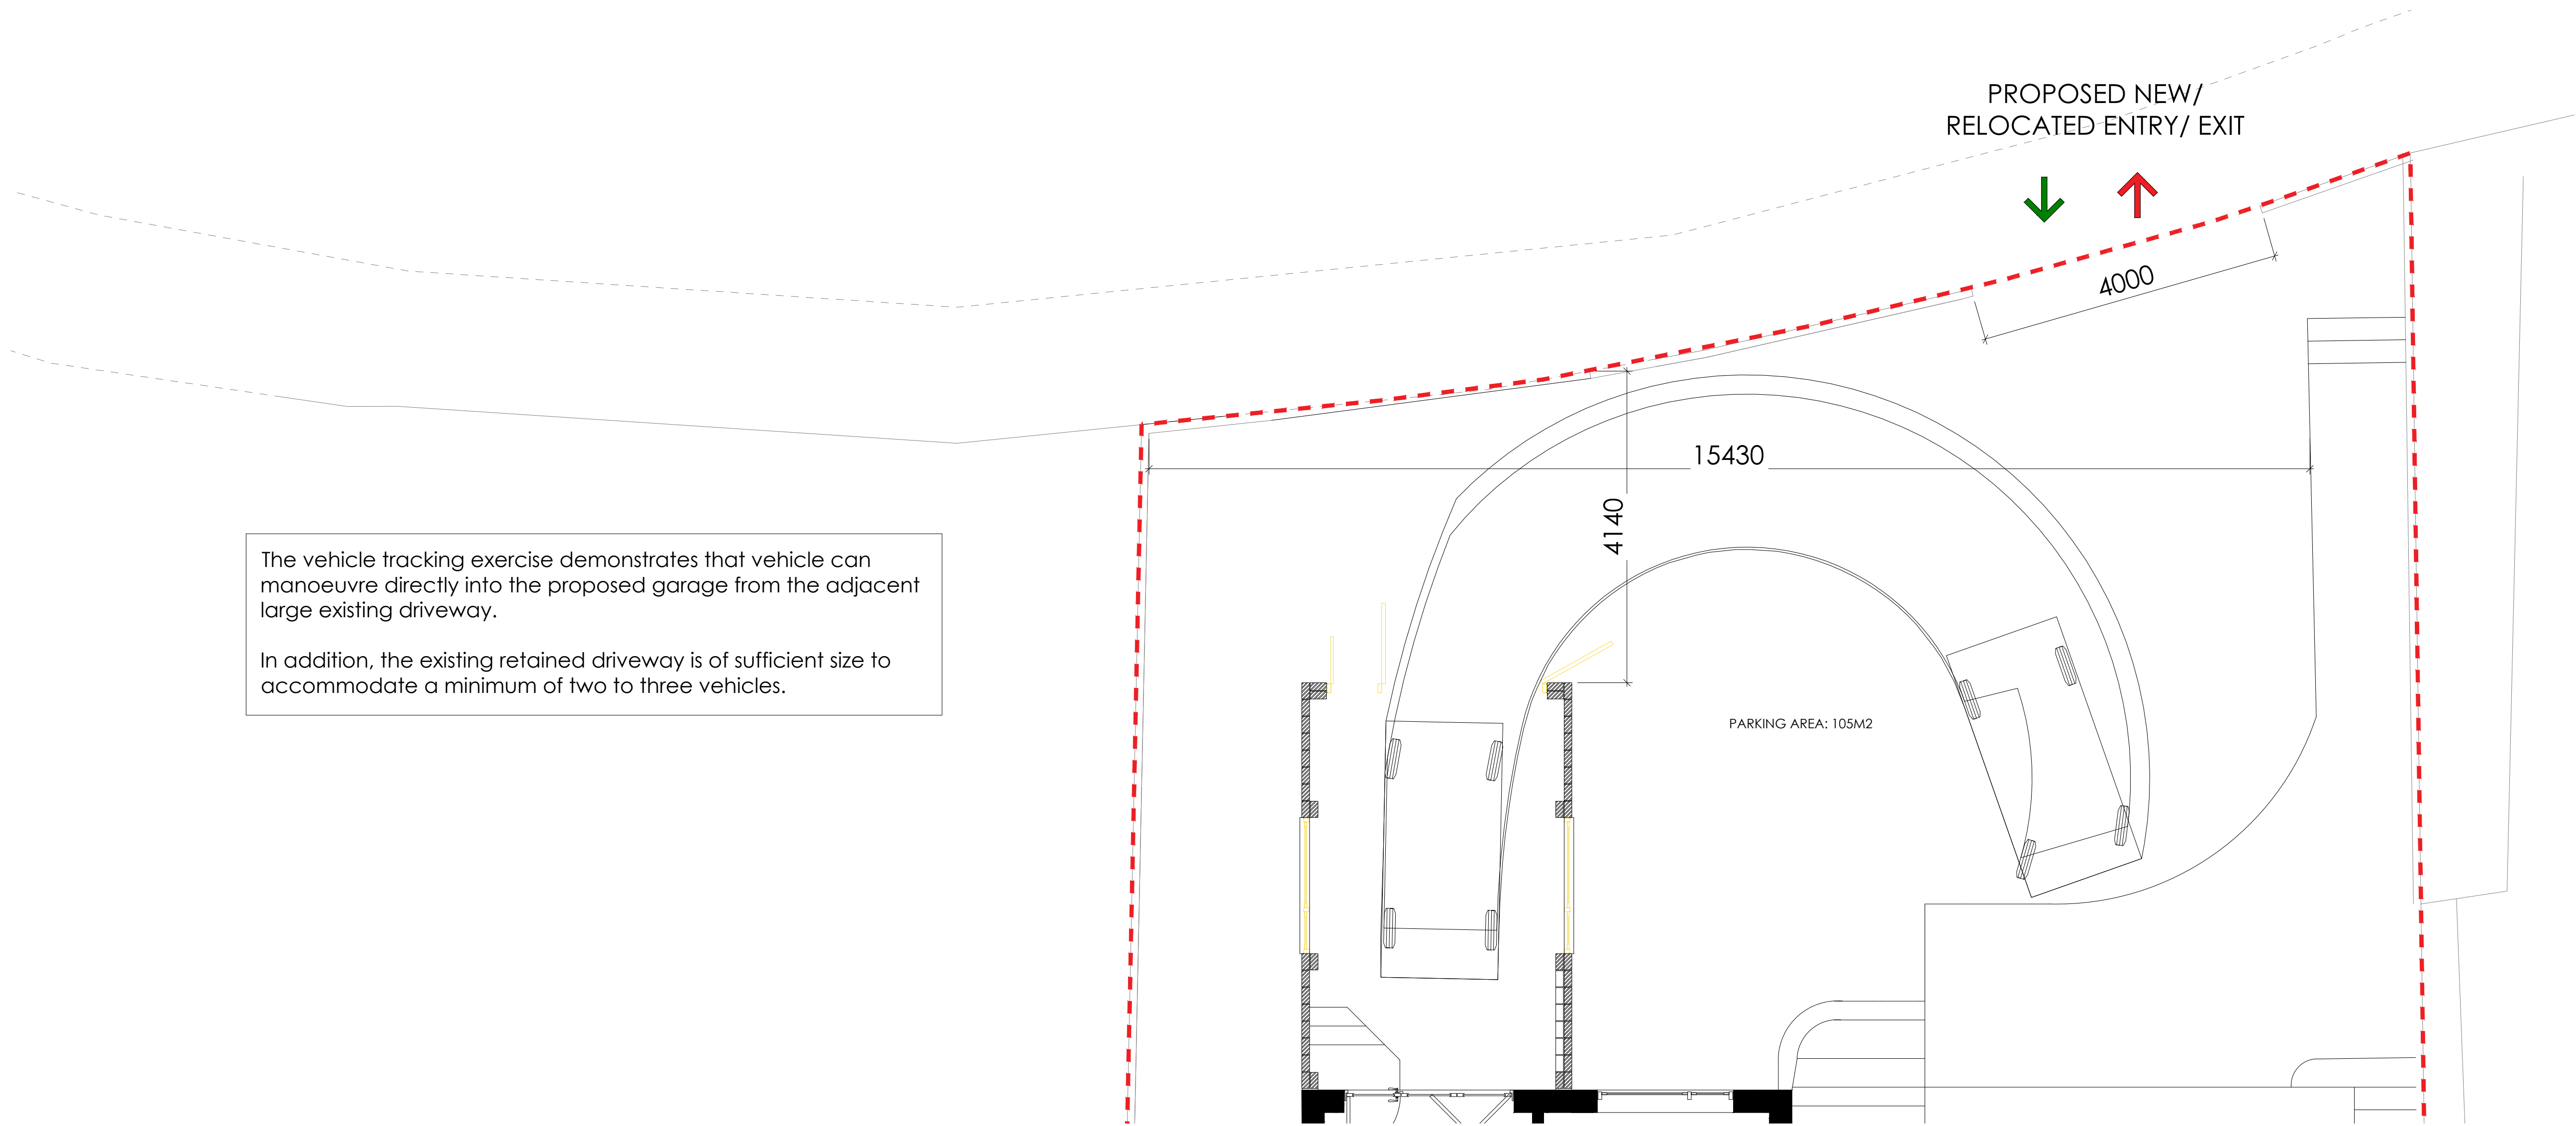


The vehicle tracking exercise demonstrates that vehicle can manoeuvre directly into the proposed garage from the adjacent large existing driveway.

In addition, the existing retained driveway is of sufficient size to accommodate a minimum of two to three vehicles.


VEHICLE TRACKING_EXERCISE 01

SCALE 1:50

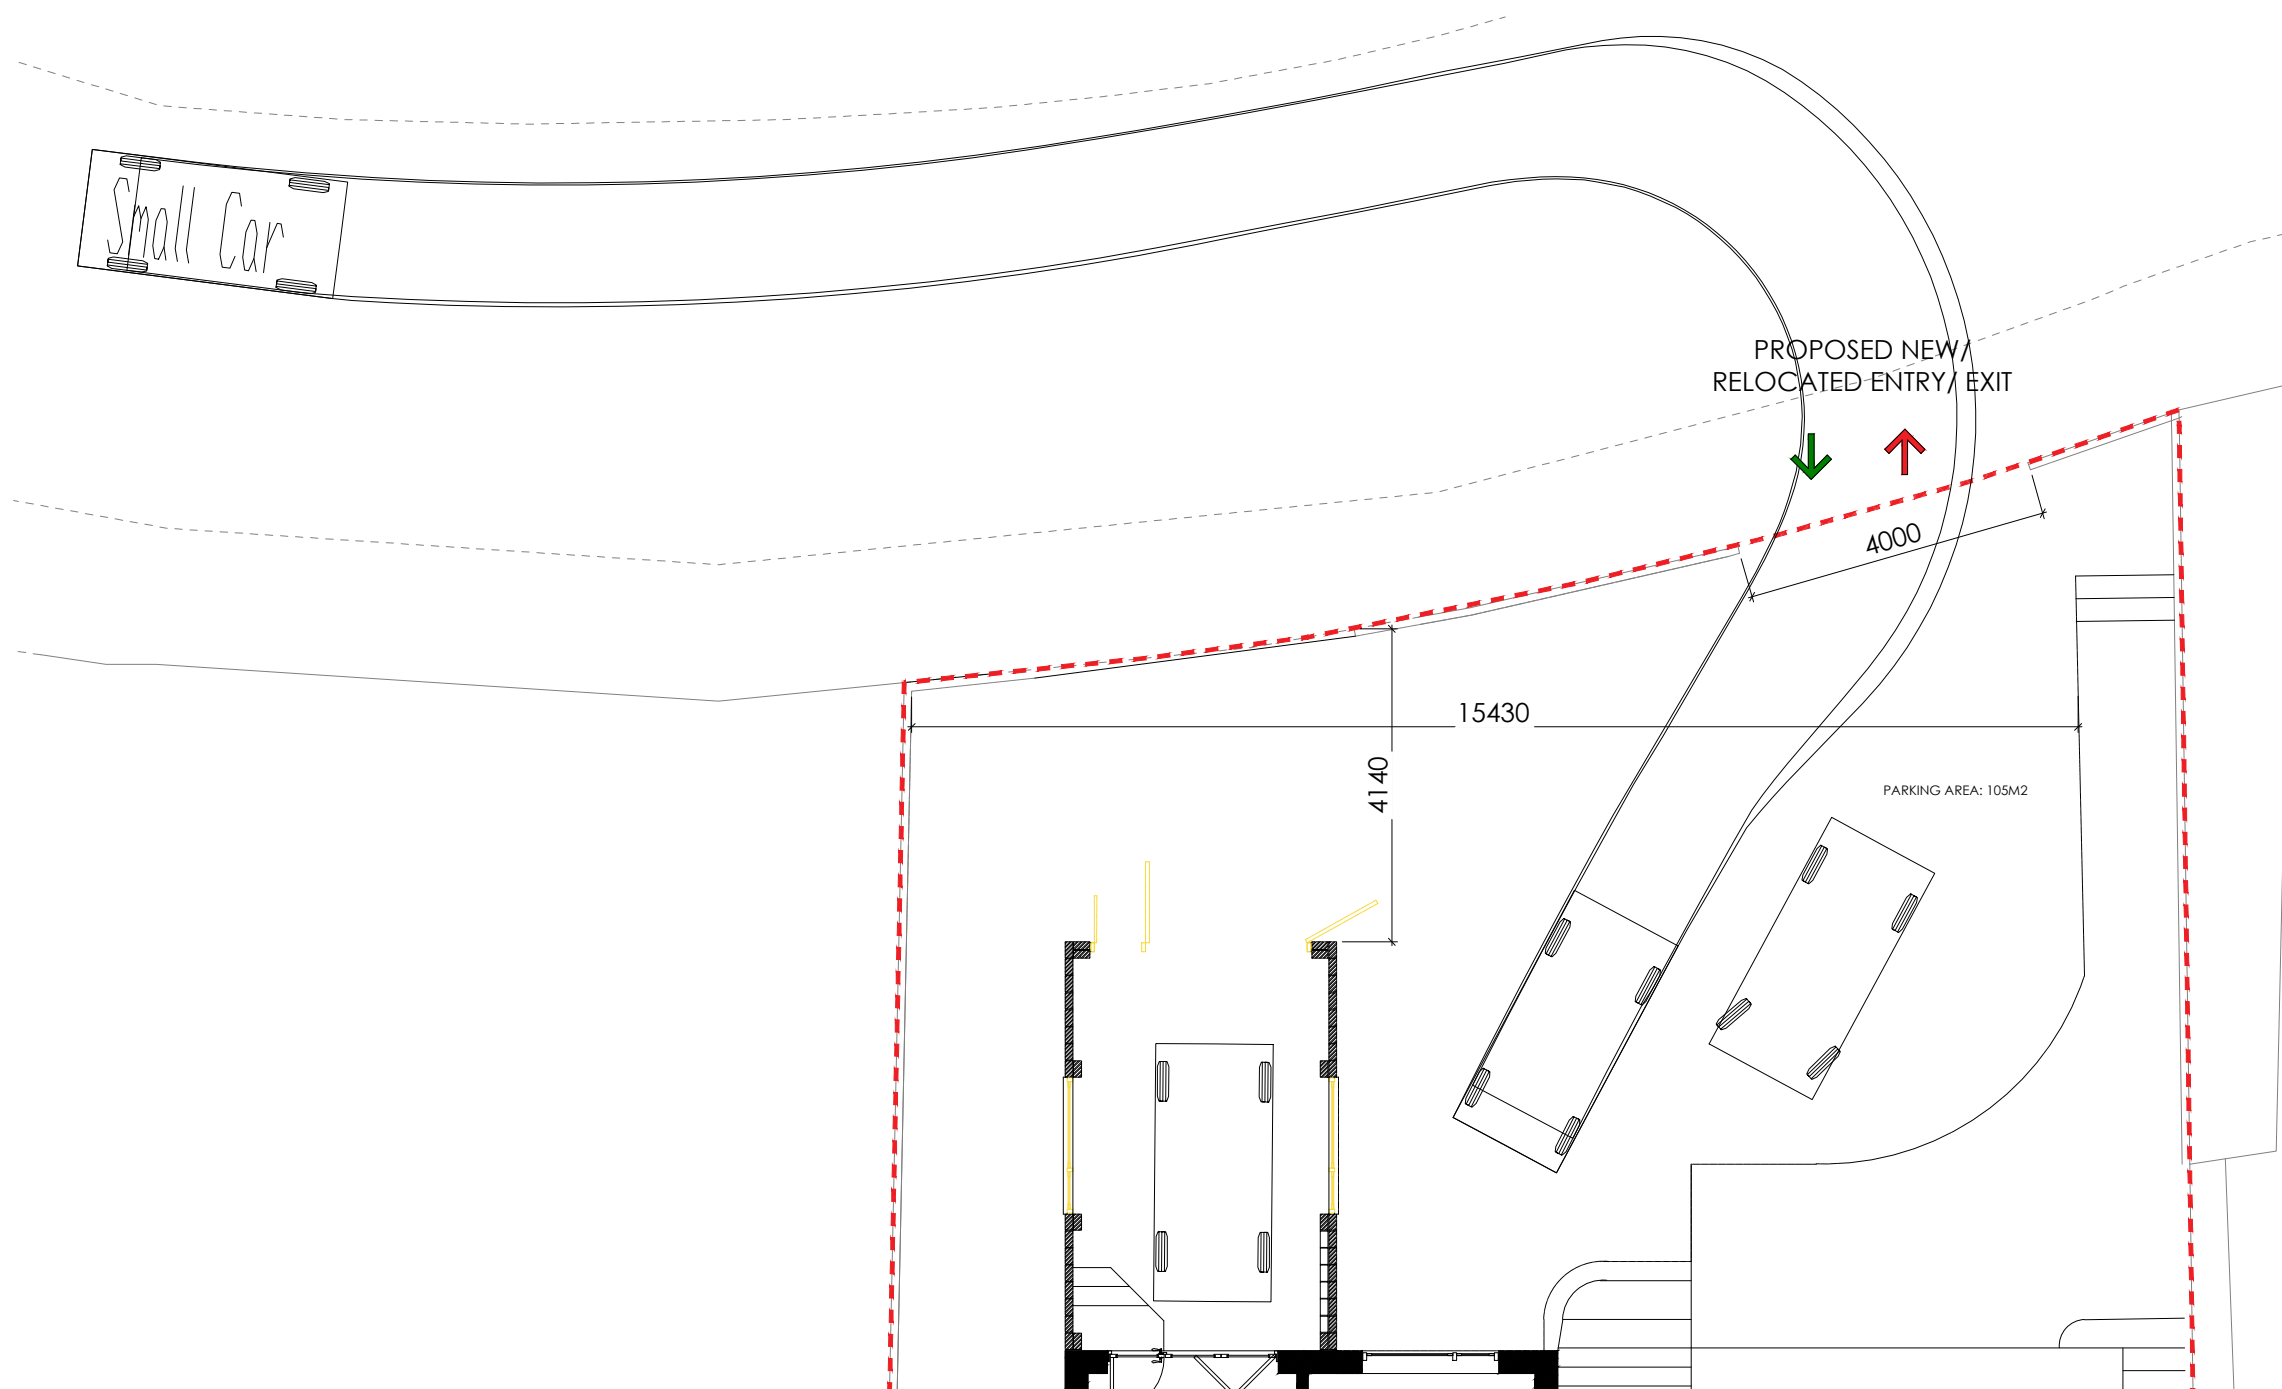

VEHICLE TRACKING_EXERCISE 02

SCALE 1:100

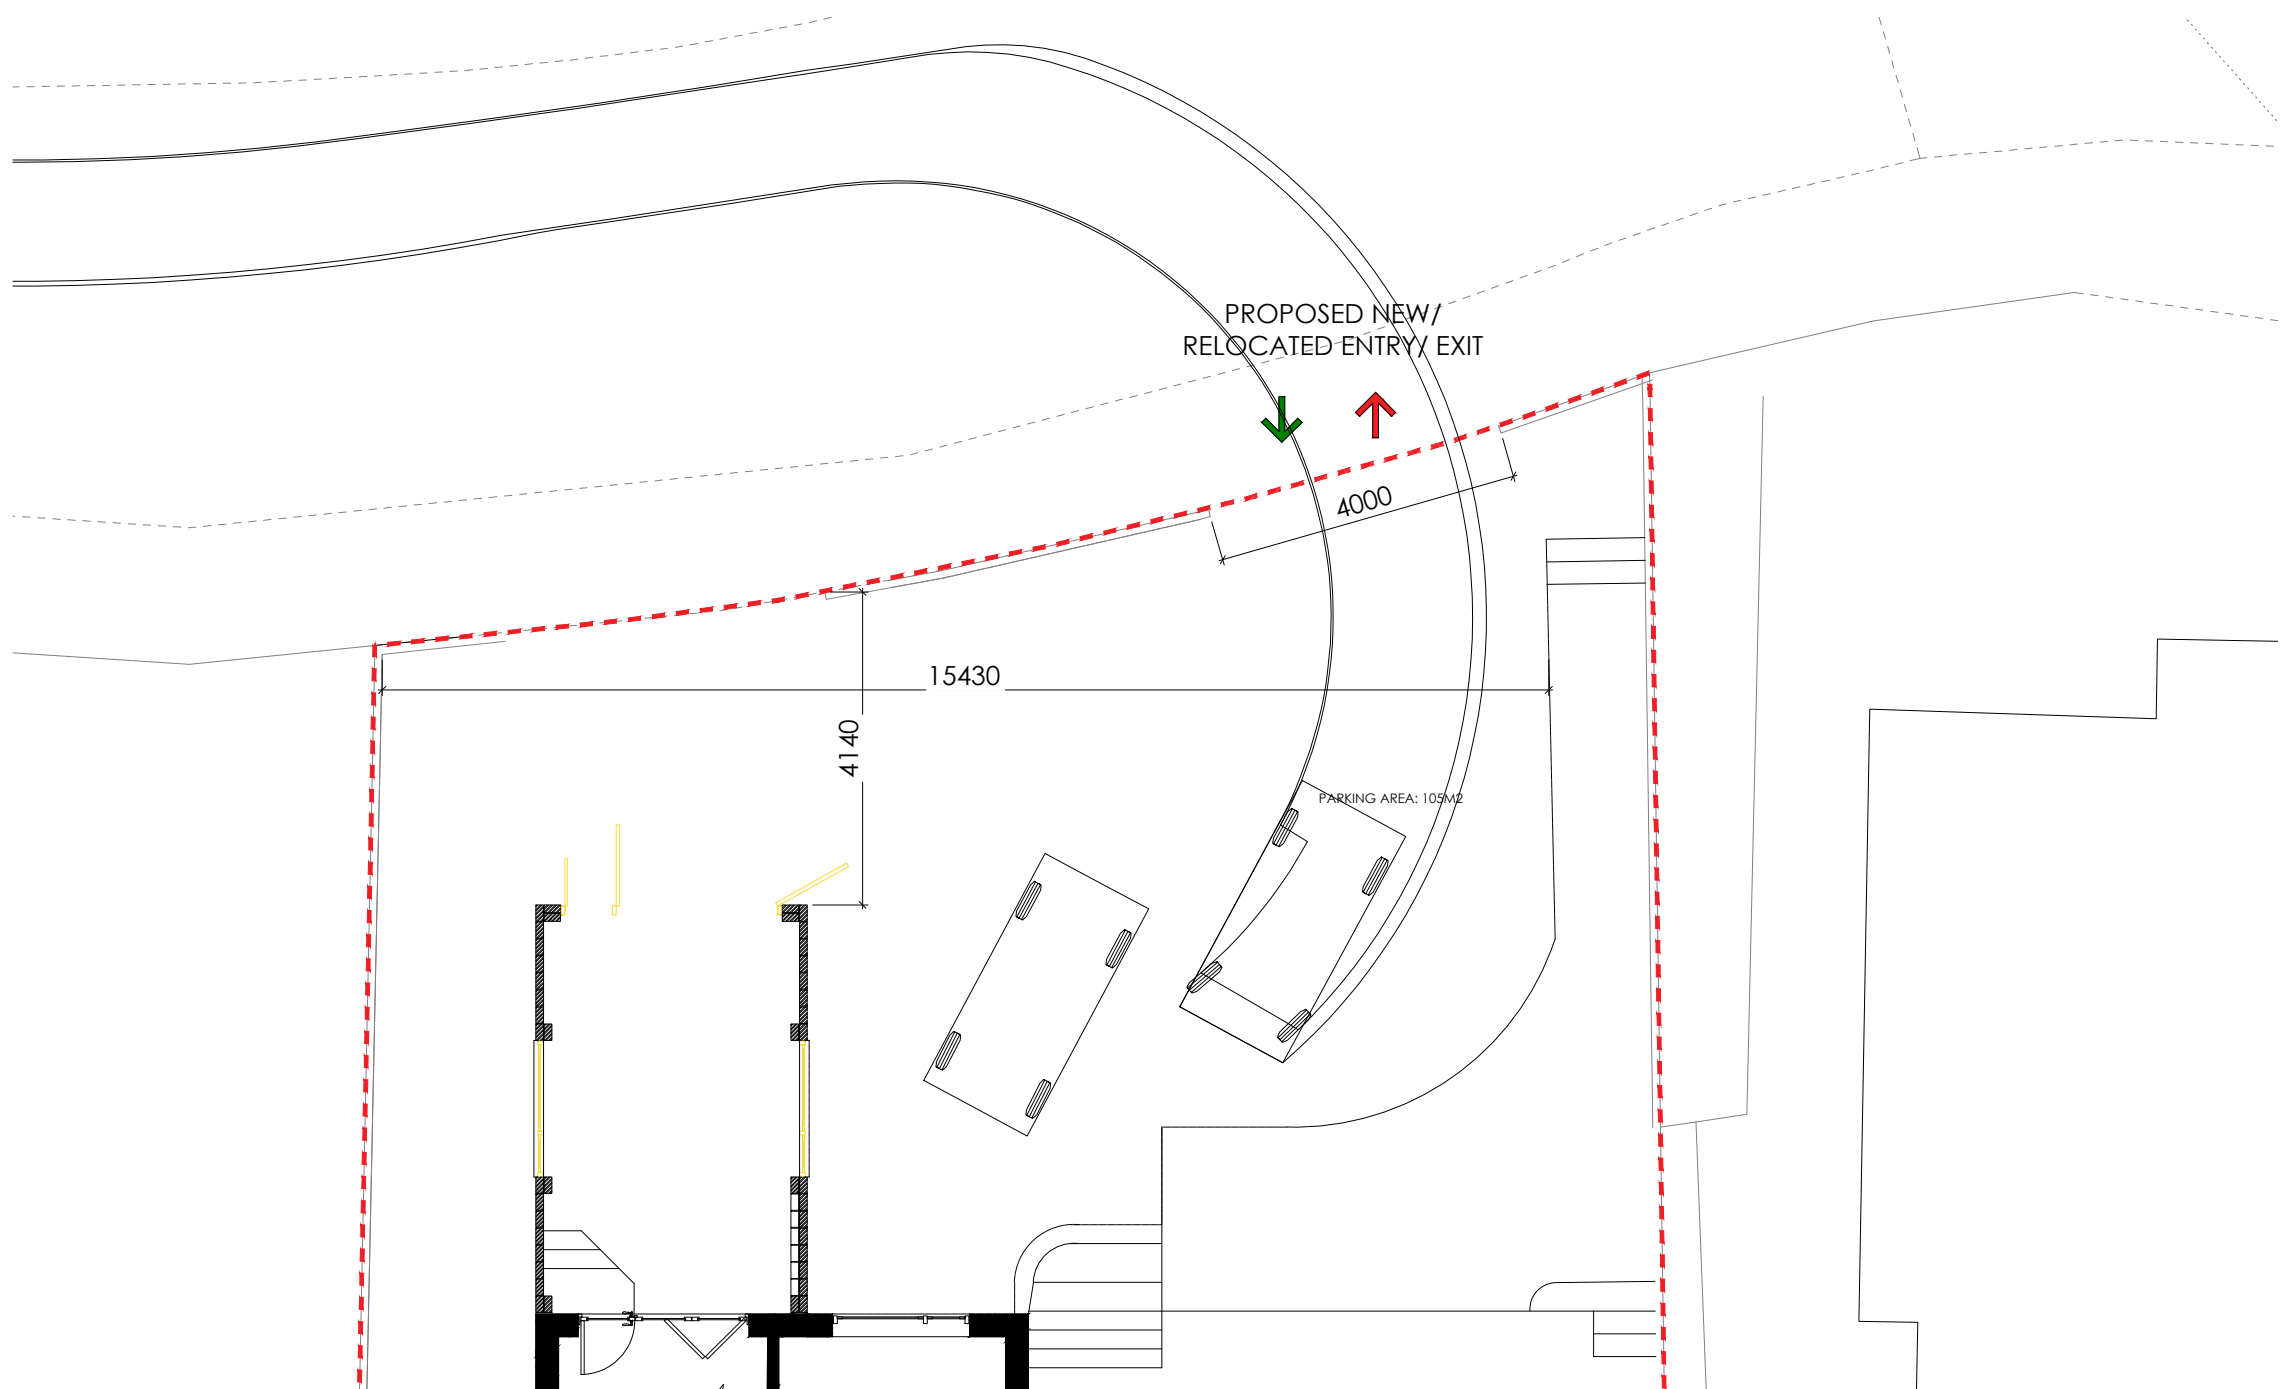


VEHICLE TRACKING_EXERCISE 03

SCALE 1:100

FOR LOCAL AUTHORITY USE ONLY

A1 ORIGINAL SHEET SIZE

KEY PLAN

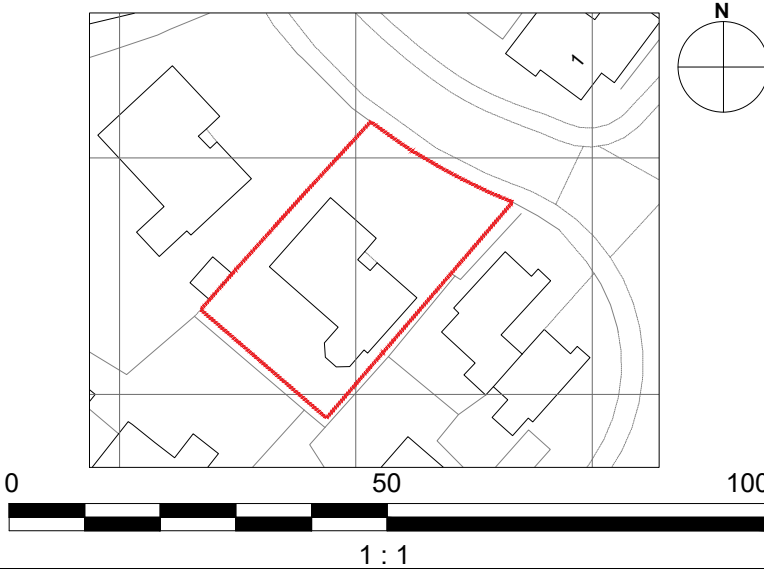

NOTES - GENERAL

1. DIMENSIONS ARE NOT TO BE SCALED FROM THIS DRAWING.
2. ALL DIMENSIONS ARE IN MILLIMETERS AND LEVELS IN METERS UNLESS NOTED OTHERWISE.
3. ANY DISCREPANCIES, EITHER BETWEEN WRITTEN DIMENSIONS AND SITE DIMENSIONS OR WITHIN THESE DRAWINGS SHOULD BE BROUGHT TO THE IMMEDIATE ATTENTION OF THE ARCHITECT BEFORE EXECUTING THE WORKS.
4. THIS DRAWING IS TO BE READ IN CONJUNCTION WITH ALL OTHER DOCUMENTATION FORMING THE CONSTRUCTION CONTRACT.
5. ALL EXISTING DIMENSIONS/ LEVELS ETC., INDICATED ON DRAWINGS ARE TO BE VERIFIED ON SITE.

CLIENT

MICHAEL AND AVRIL DAY

CONSULTANT

CHRISTOPHER DAY FCIAT

PROJECT

GARAGE EXTENSION
35 HEOL-Y-GLYN, MILLBROOK,
TREHARRIS. CF46 5RX.

DRAWING TITLE

VEHICLE TRACKING_SHEET 01

DRAWN: CHRIS DAY

SCALE: 1:100

DATE: 25.02.2026

CLIENT DRAWING No.

CD-35-1005

REVISION

B