


A1 ORIGINAL
SHEET SIZE

KEY PLAN

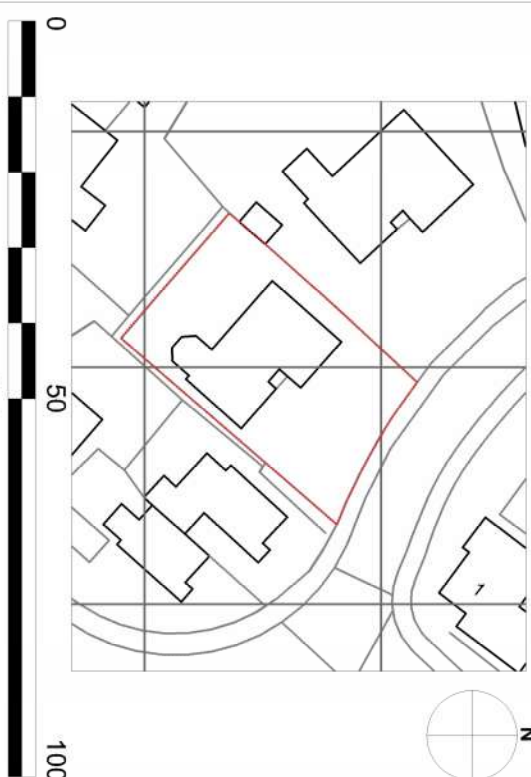


- NOTES - GENERAL**
- DIMENSIONS ARE NOT TO BE SCALED FROM THIS DRAWING.
 - ALL DIMENSIONS ARE IN MILLIMETERS AND LEVELS IN METERS UNLESS OTHERWISE STATED.
 - ANY DISCREPANCIES, EITHER BETWEEN WRITTEN DIMENSIONS AND SITE DIMENSIONS OR WITHIN THESE DRAWINGS SHOULD BE BROUGHT TO THE IMMEDIATE ATTENTION OF THE ARCHITECT BEFORE EXECUTING THE WORK.
 - THIS DRAWING IS TO BE READ IN CONJUNCTION WITH ALL OTHER DOCUMENTATION FORMING THE CONSTRUCTION CONTRACT.
 - ALL EXISTING DIMENSIONS/ LEVELS ETC. INDICATED ON DRAWINGS ARE TO BE VERIFIED ON SITE.




EXISTING STREET VIEW

SCALE 1:50

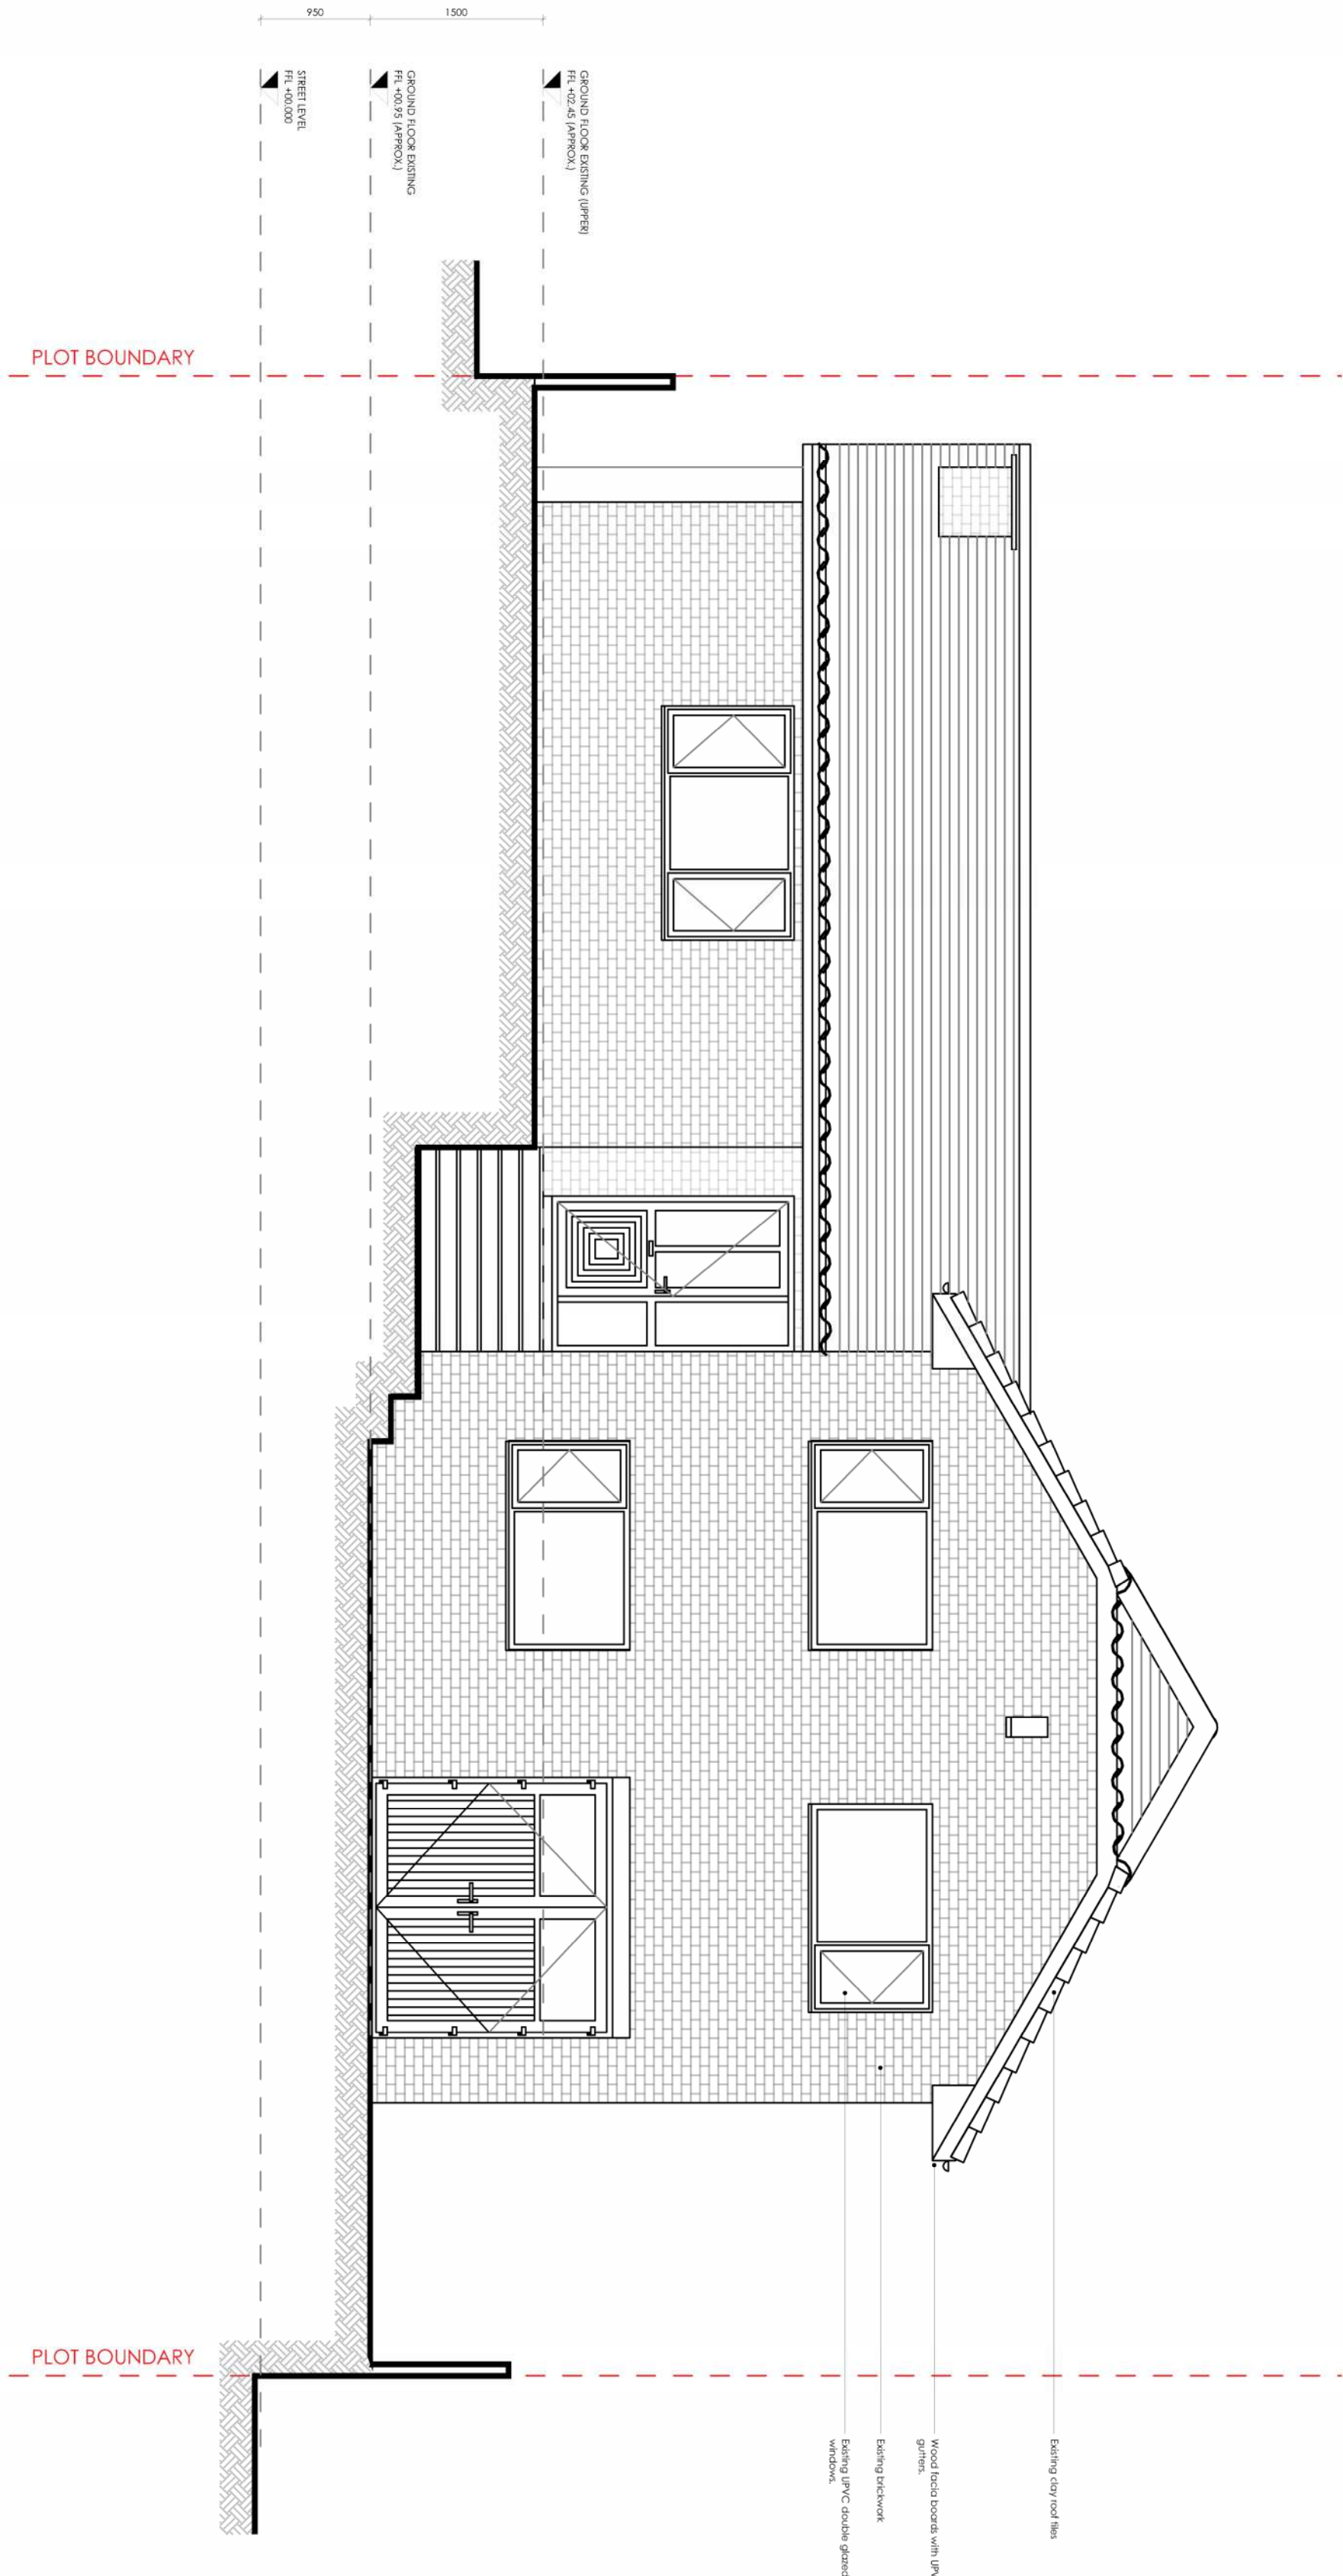

1. EXISTING ELEVATION

SCALE 1:50

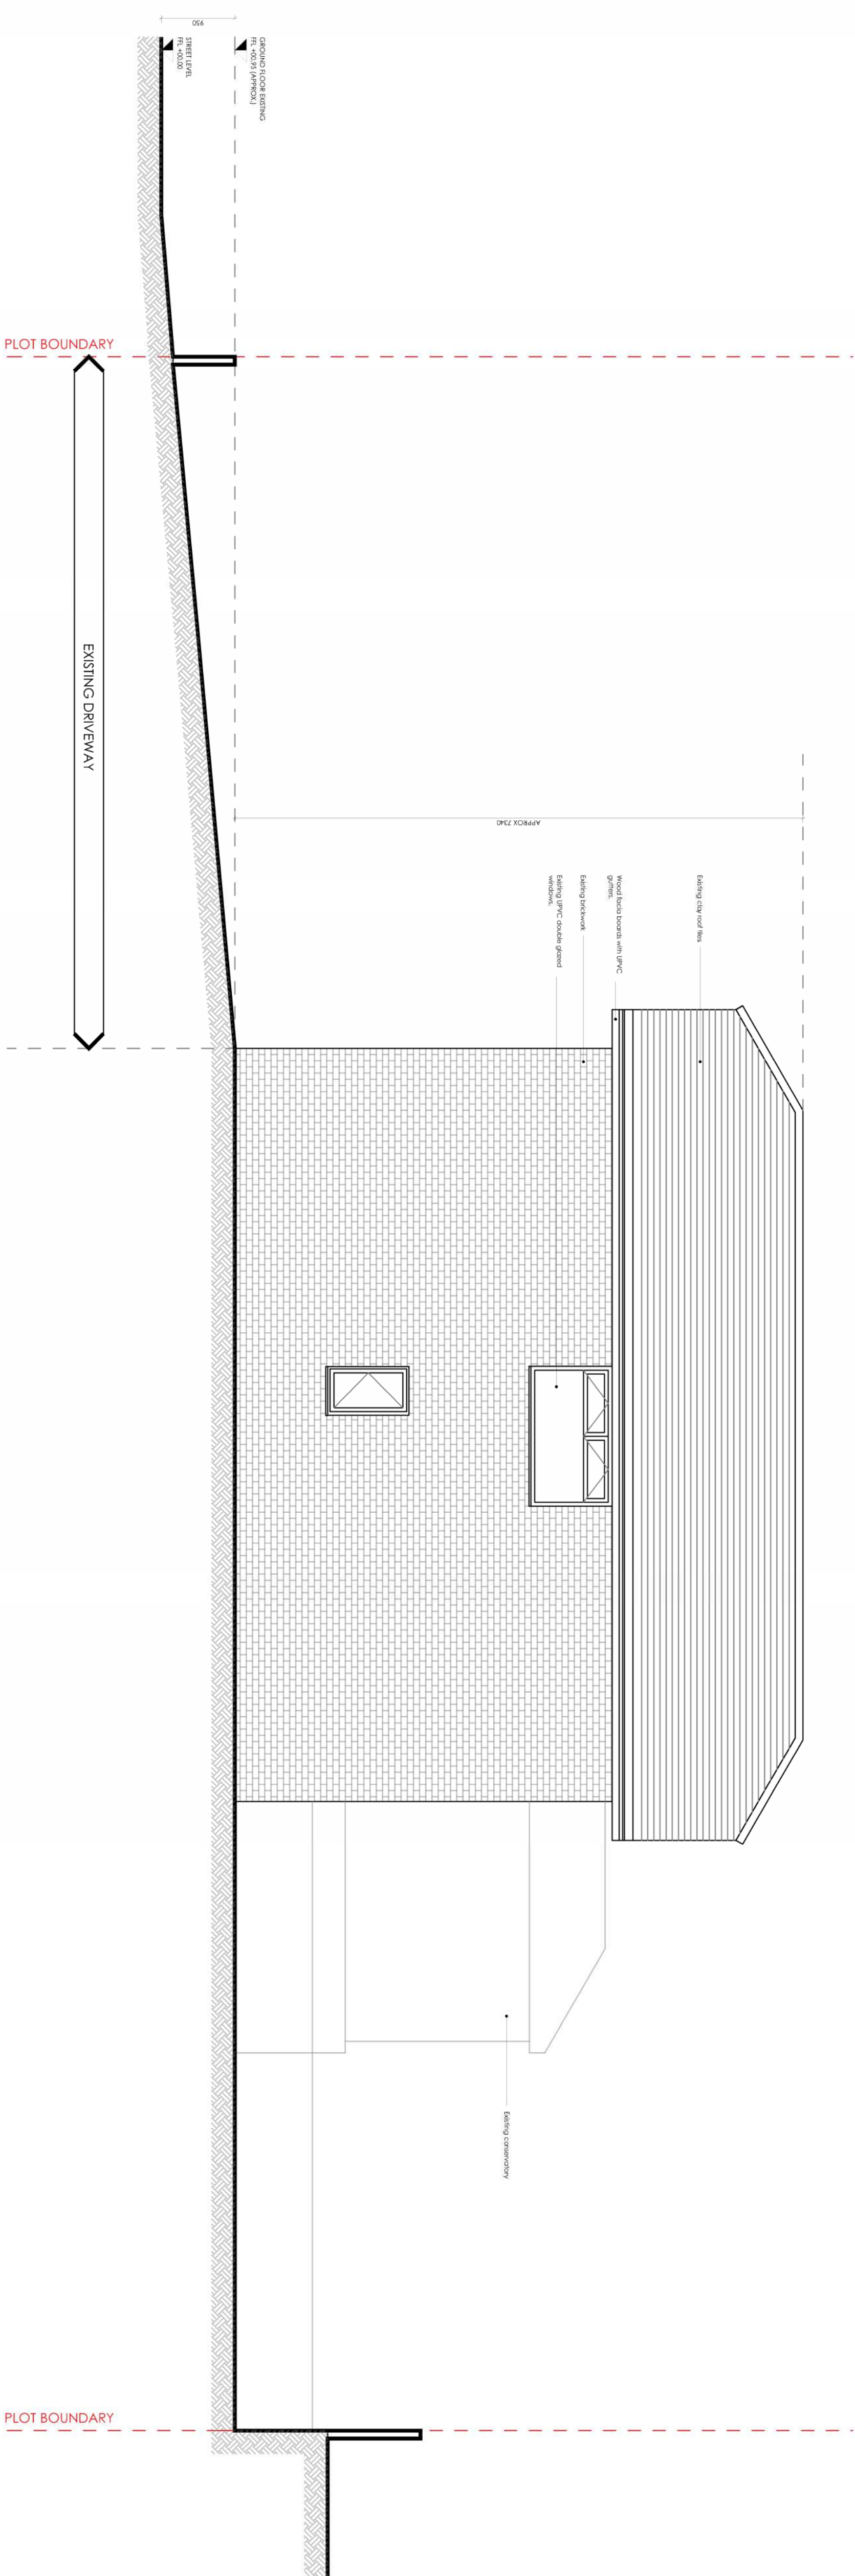

2. EXISTING ELEVATION

SCALE 1:50

CLIENT
MICHAEL AND AVRIL DAY

CONSULTANT
CHRISTOPHER DAY FCIAI

PROJECT
GARAGE EXTENSION
35 HEOL-Y-GLYN, MILLBROOK,
TREHARRIS, CF46 5RX.

DRAWING TITLE
EXISTING ELEVATIONS

DRAWN: CHRIS DAY
SCALE: 1:50
DATE: 07/01/2024
CLIENT DRAWING No.
CD-35-2000

REVISION
A