


PV module min 35mm depth
K2 Minirail 385x85.4x35mm deep
Maximum protrusion 75mm
Min 1m from roof edge

Proposed Roof Section
1:50



Extg roof




Proposed Lattice Roller Shutter Example

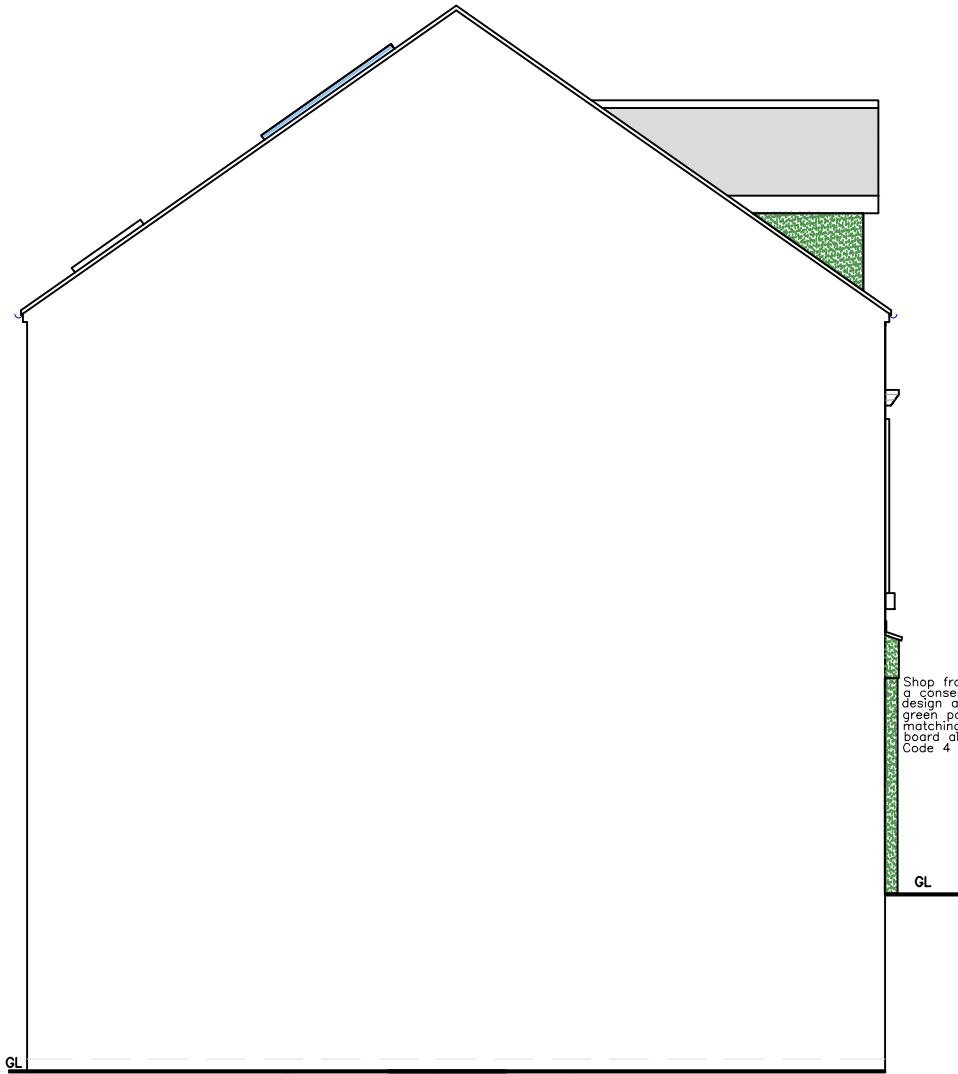


Proposed Side Elevation
1:100

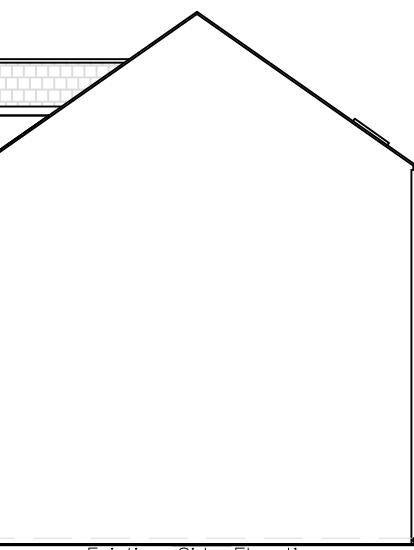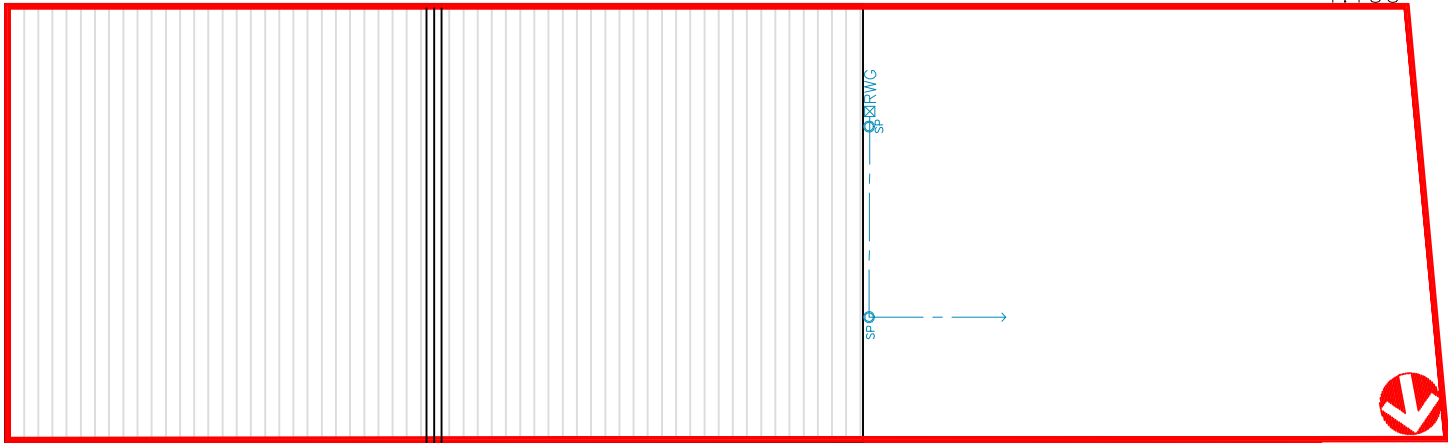


Existing Side Elevation
1:200

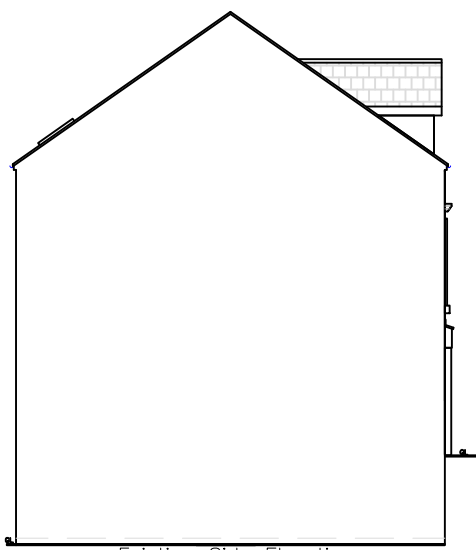


Existing Side Elevation
1:200

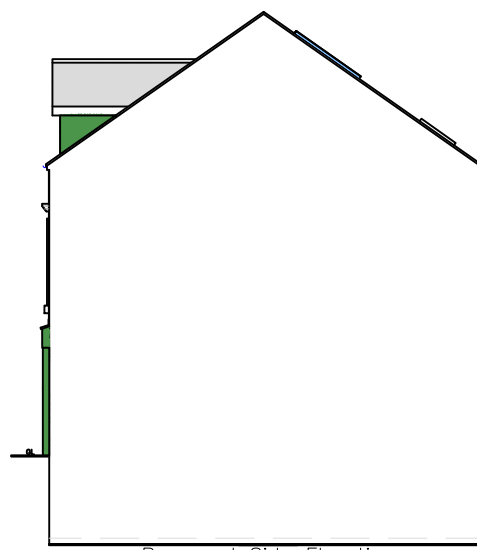


Proposed Side Elevation
1:200

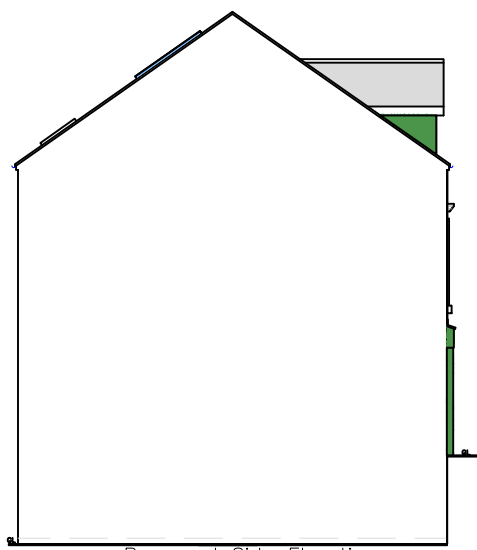


Proposed Side Elevation
1:200

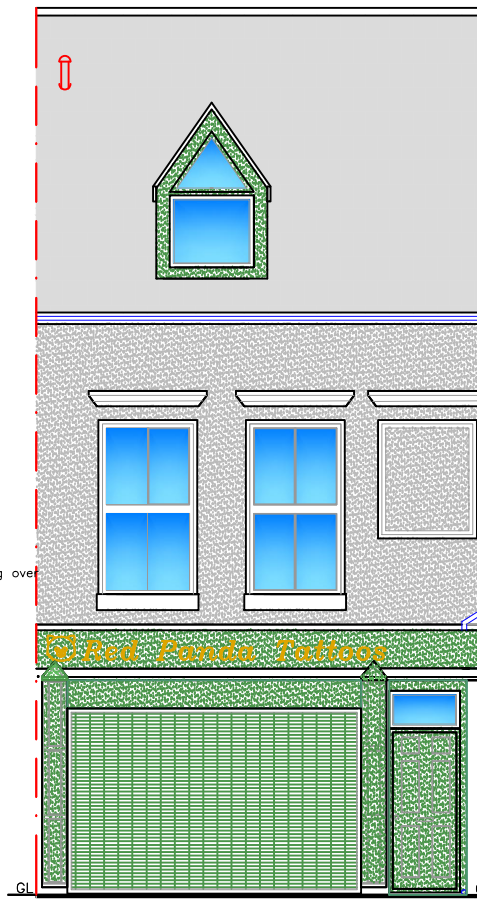


Proposed Front Elevation
Closed Lattice Roller Shutter
1:100

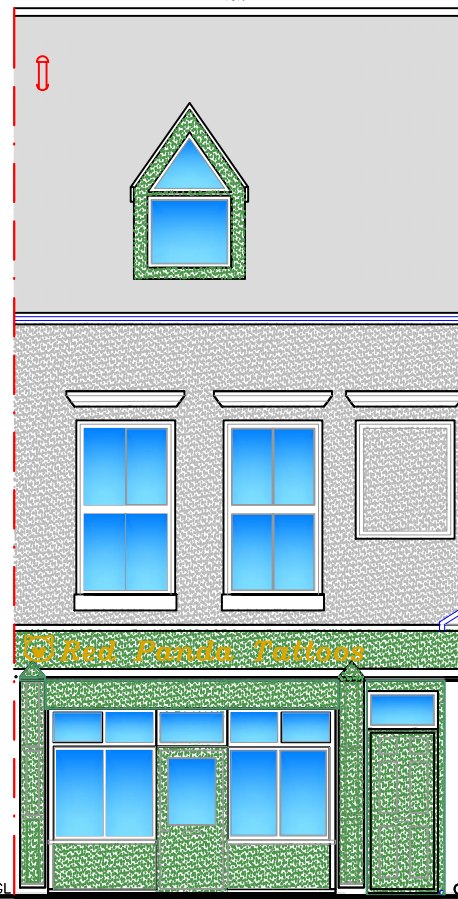


Proposed Front Elevation
1:100

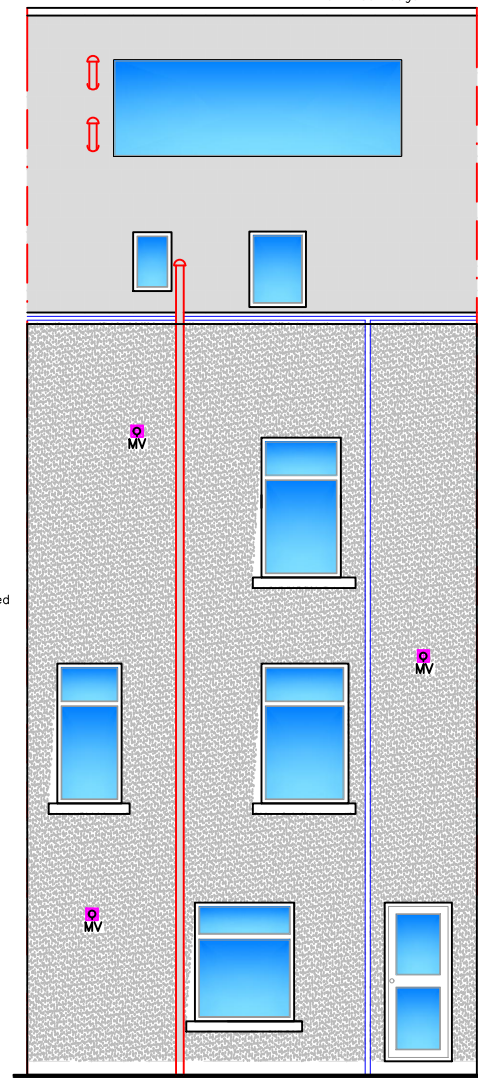


Proposed Rear Elevation
1:100

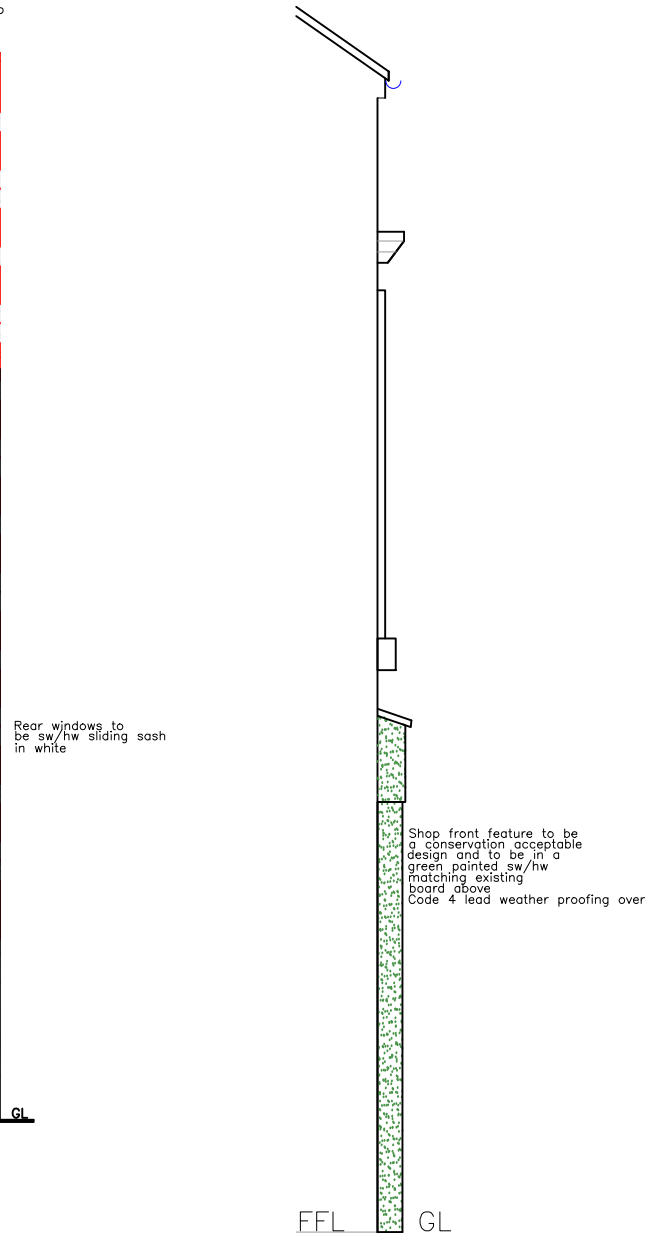


Proposed Partial Side Elevation
1:50

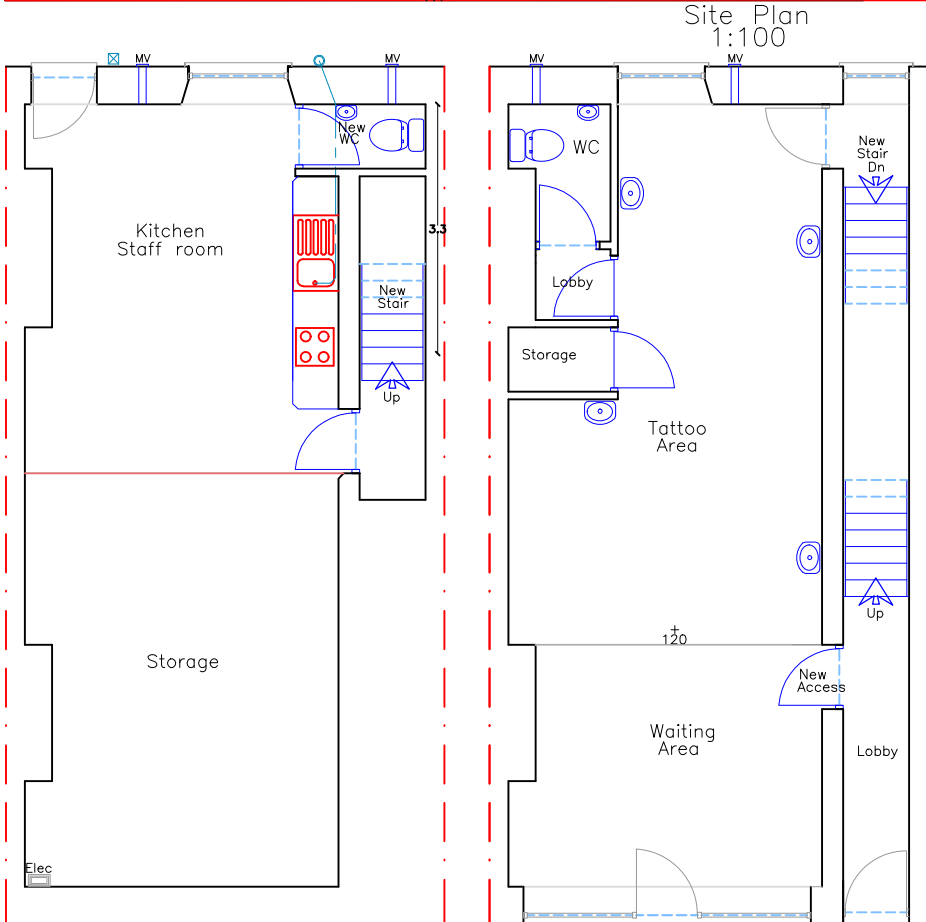


Existing Lower Ground
Floor Plan 1:100

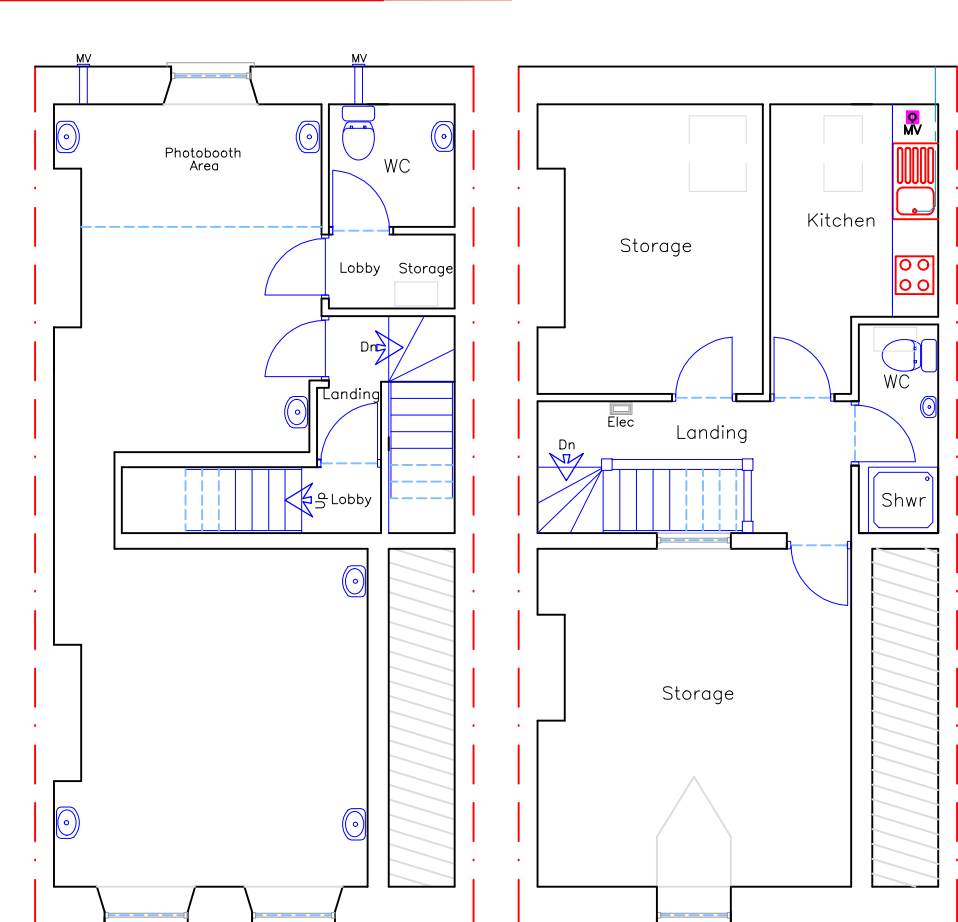


Existing Ground Floor Plan
1:100

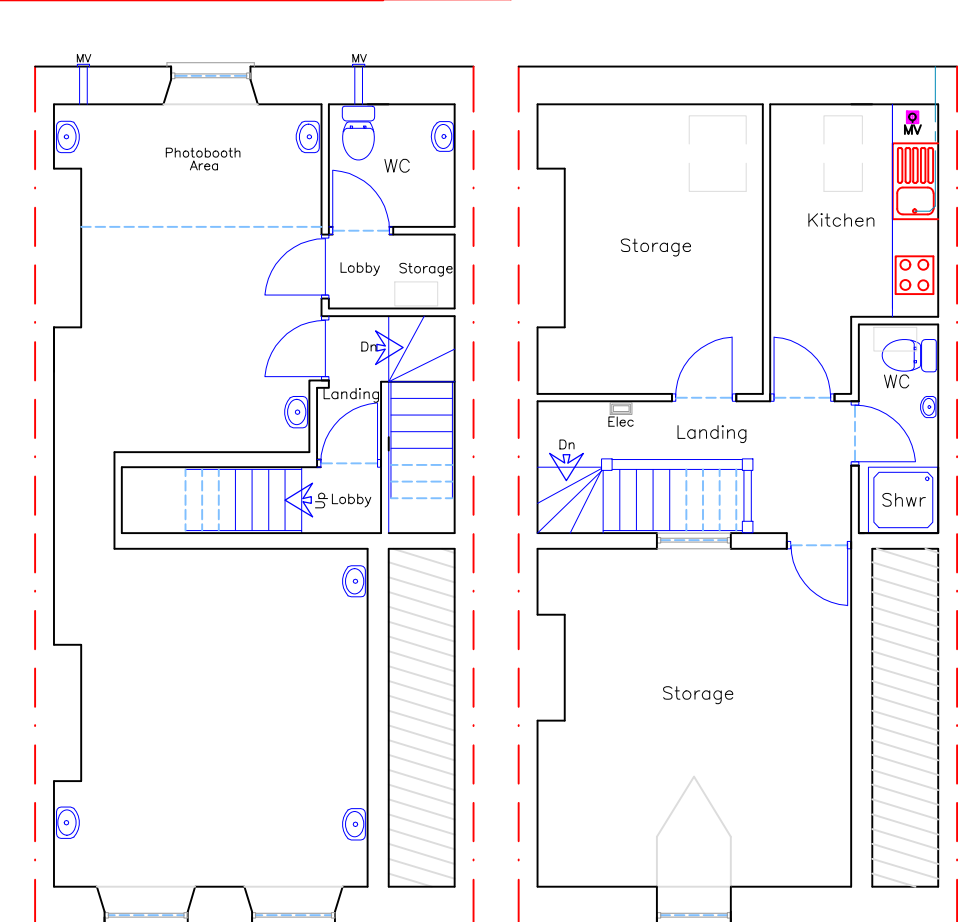


Existing First Floor Plan
1:100

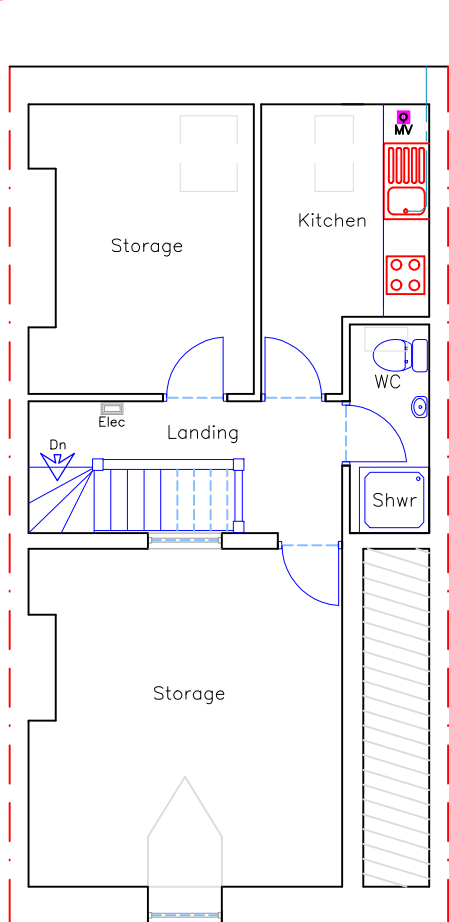


Existing Second Floor Plan
1:100

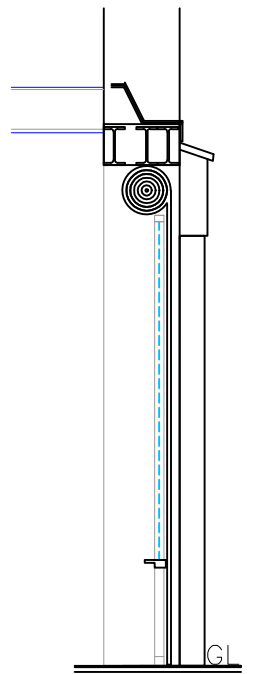


Existing Shutter
Section
1:50

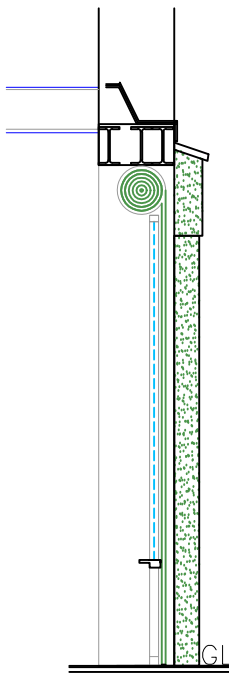


Proposed Shutter
Section
1:50

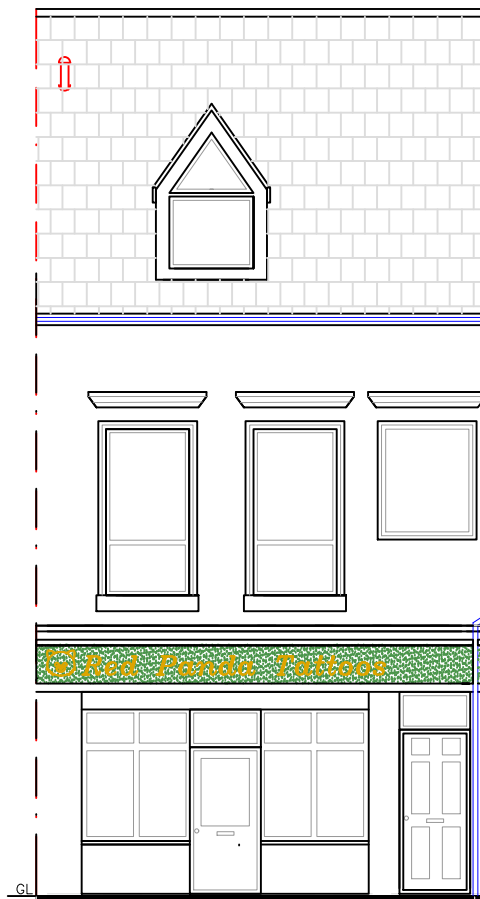

Existing Front Elevation
1:100

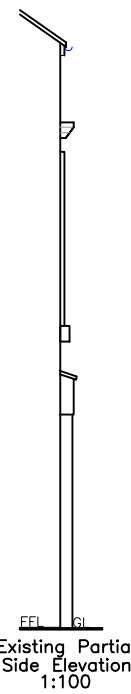

Existing Partial
Side Elevation
1:100

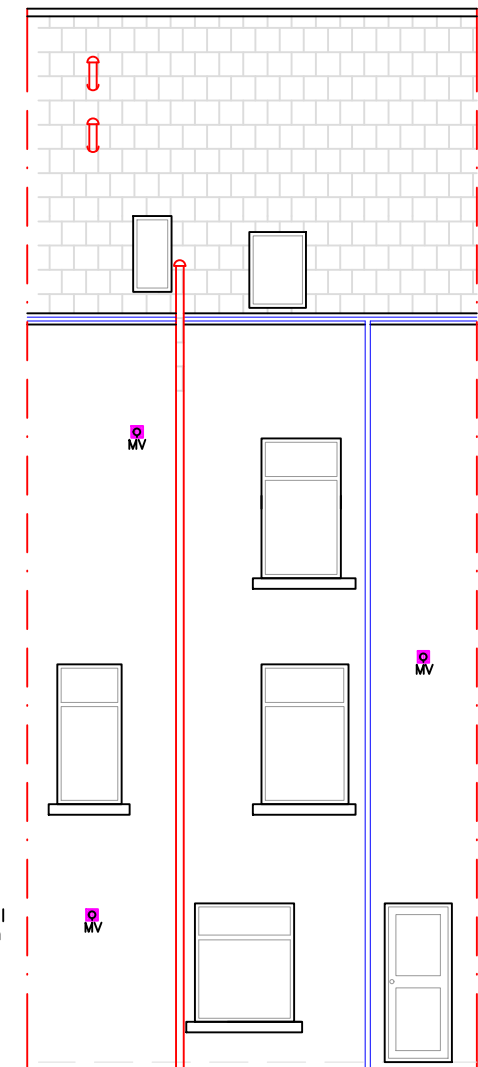

Existing Rear Elevation
1:100

All dimensions and datums to be checked
on site by contractor.

Finishes

Roof:	Natural slate
External walls:	Fined Down Render in Cream
Doors:	Front/rear painted sw/hw
Windows:	Front/rear painted sw/hw sliding sash
Fascia/RWG's:	Black uPVC

Colour contrasting to all finishes
ie. doors/frames/handles/switches etc

Issued Only for Purpose Indicated	
Drawing Status: FOR PLANNING/BUILDING REGS PURPOSES ONLY	
Address	
19, High Street Merthyr Tydfil CF47 8UB	

Project	
Proposed External Improvements	
Title	Date
	MAY 24
	Scale
	1:50 1:100
Proposed Plans, Elevations & Sections	Paper
	A2
Drwg No	
HIGH ST 19 01C	