


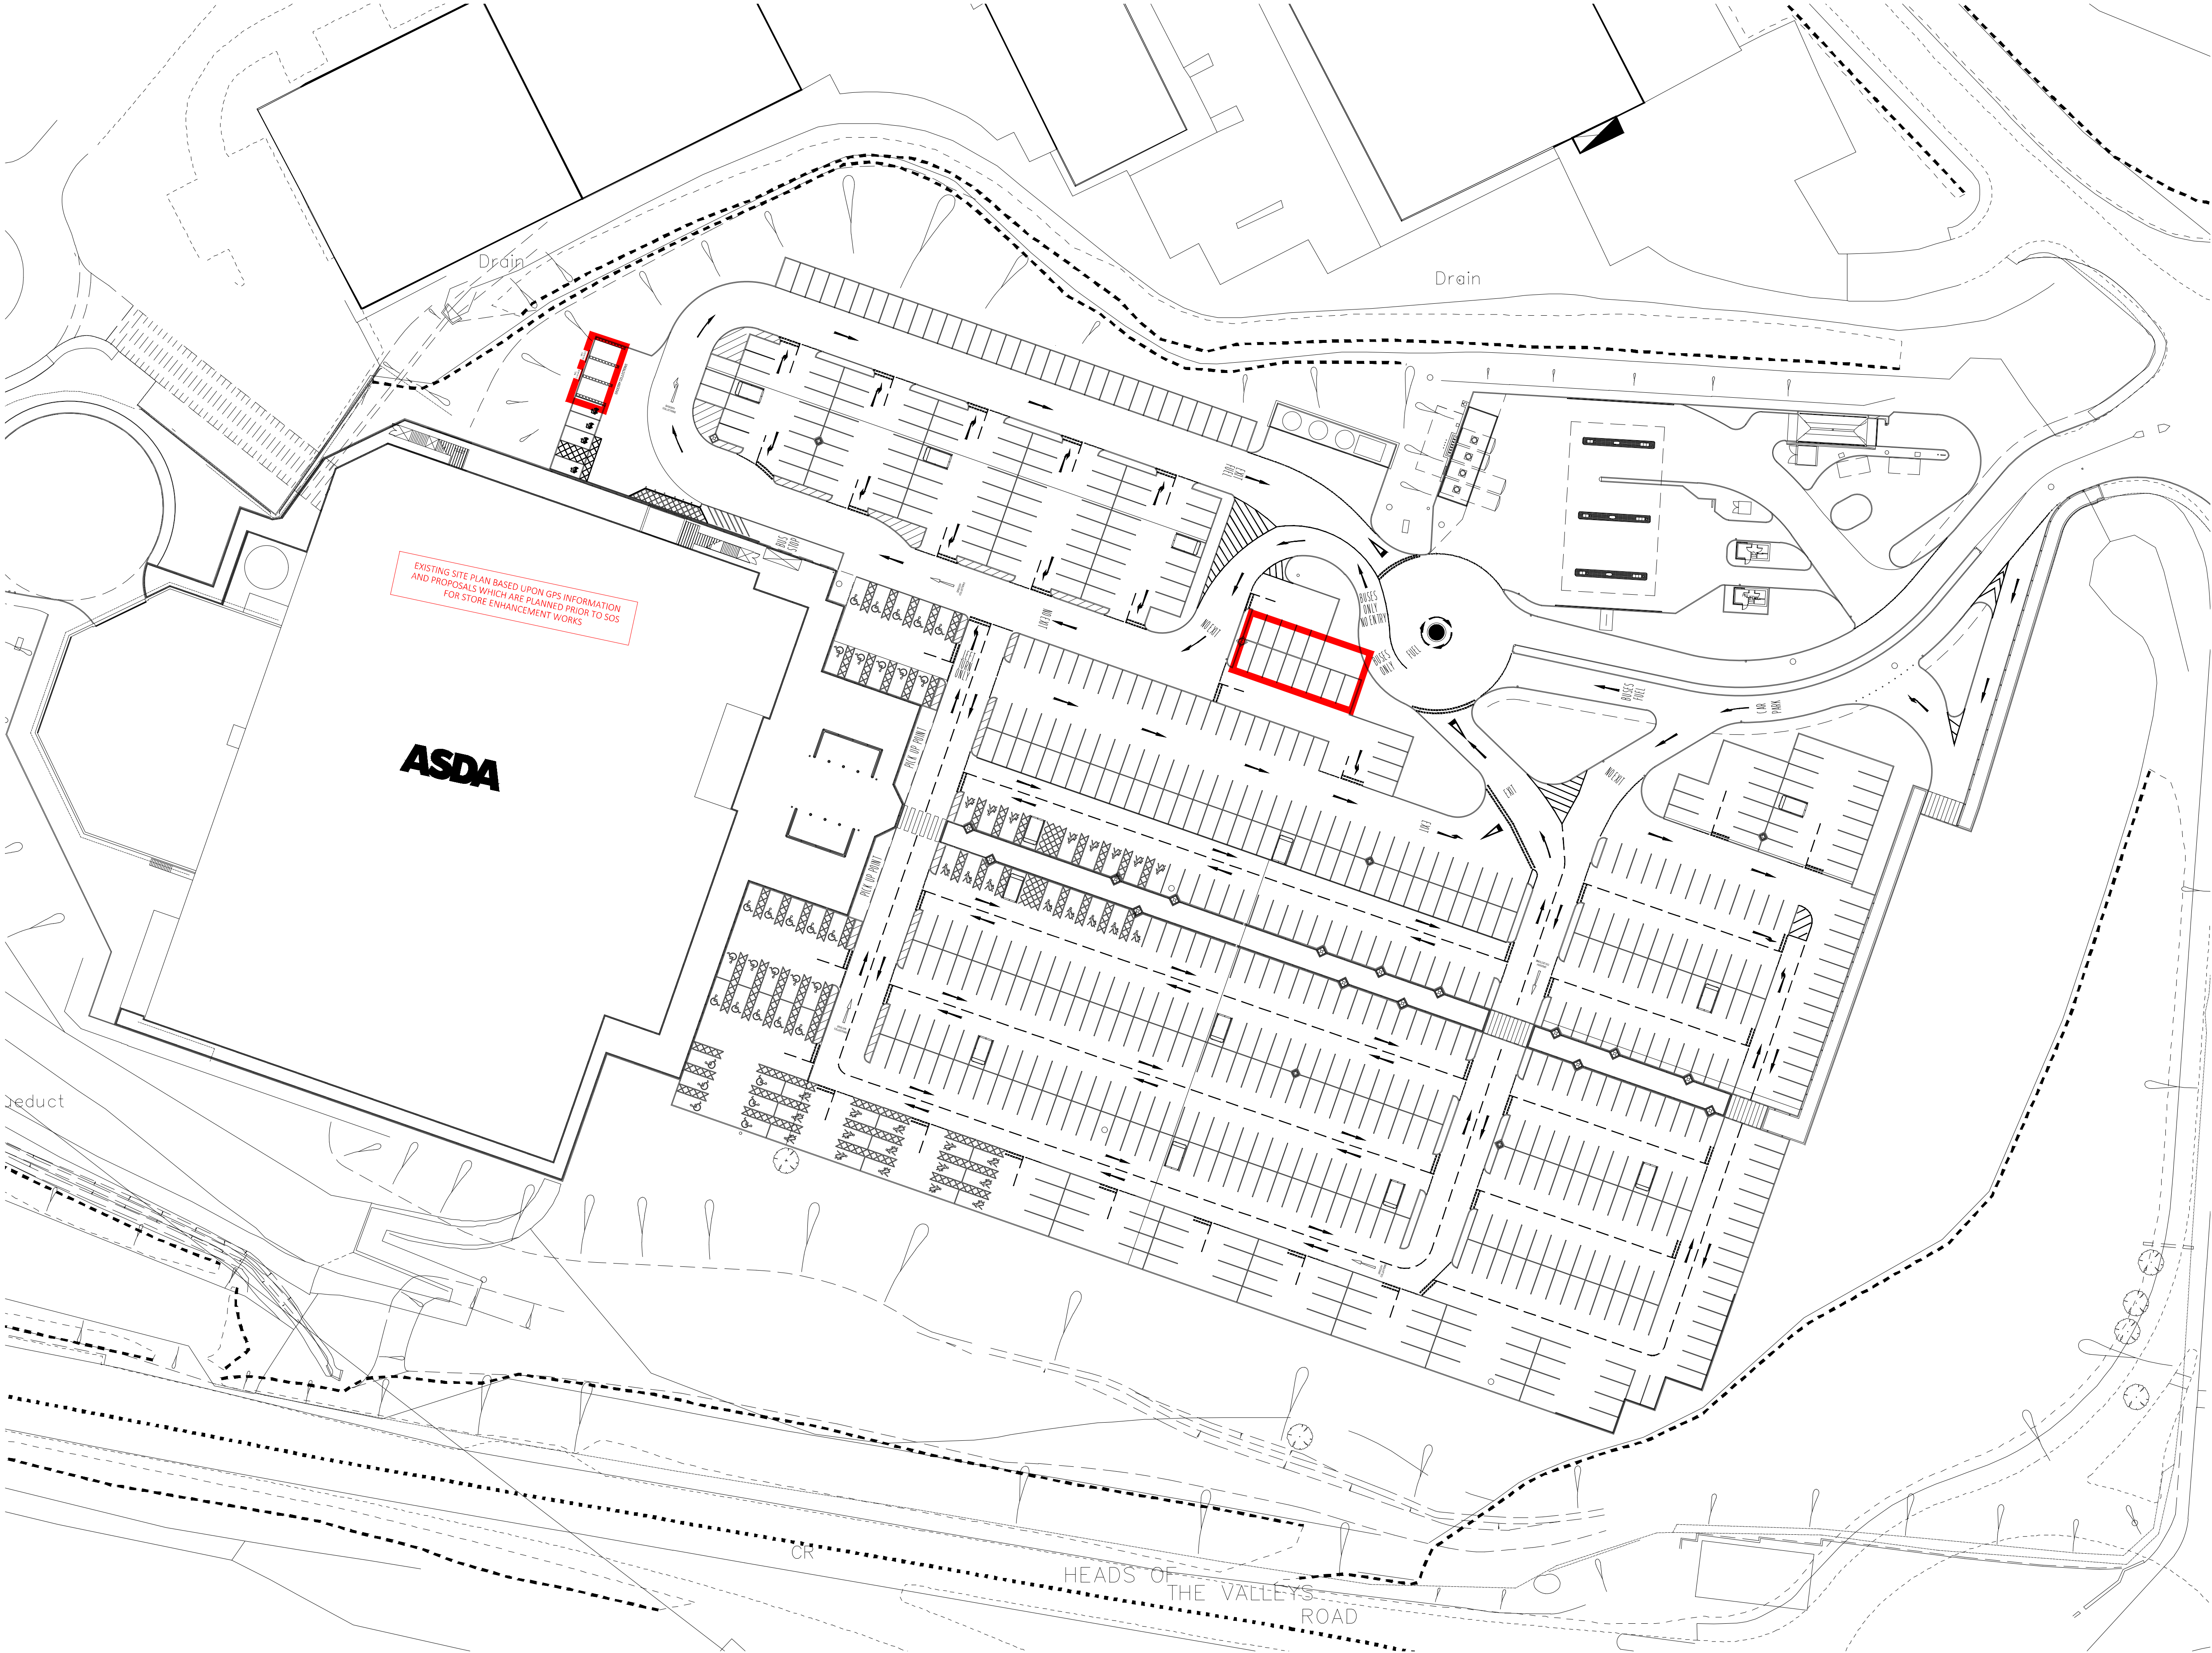

1 PROPOSED SITE LAYOUT PLAN
PL-03 Scale 1:500 @ A1



© Whittam Cox Architects - Disclaimer:

This drawing is copyright of WCEC Group Ltd trading as Whittam Cox Architects, and shall not be reproduced nor used for any other purpose without the written permission of the Architects. This drawing must be read in conjunction with all other related drawings and documentation. It is the contractors responsibility to ensure full compliance with the Building Regulations. Do not scale from this drawing, use figured dimensions only. It is the contractors responsibility to check and verify all dimensions on site. Any discrepancies to be reported immediately. IF IN DOUBT ASK. Materials not in conformity with relevant British or European Standards/Codes of practice or materials known to be deleterious to health & safety must not be used or specified on this project.

NOTES :

This drawing is to be read in conjunction with the following Whittam Cox Architects and ASDA documentation:

- ASDA Standard NBS (2020)
- Project specific Scope Of Works (if relevant)

Any discrepancies between this drawing and the above should be reported to the contract administrator.

C.D.M :

There are **NO SIGNIFICANT** risks associated with the works on this drawing that a competent contractor would not foresee.



SCHEDULE OF INFORMATION :

STORE CAR PARK ALLOCATION :

Bay No.s	Existing	Proposed	Gain
Standard Bay	631	640	9
Disabled Bay	31	31	0
Parent and Child Bay	28	28	0
Charging Bay	4	4	0
Total	694	703	9
Trolley Shelter	13	13	0

04/03/24 Plot Area mmAB

PLANNING

No. Date Description Drawn/Checked By
CLIENT



PROJECT

PROPOSED HOME SHOPPING WORKS
ASDA MERTHYR TYDFIL

TITLE

PROPOSED SITE LAYOUT PLAN

DRAWING STATUS

PLANNING

DRAWN mm CHECKED AB

SCALE 1:500 @ A1

DATE MARCH 2024



Chesterfield / 01246 260261
London / 020 3388 0019
Leeds / 0113 3366018
whittamcox.com

JOB NO.	DRAWING NO.	REV
230457	PL-03	-