



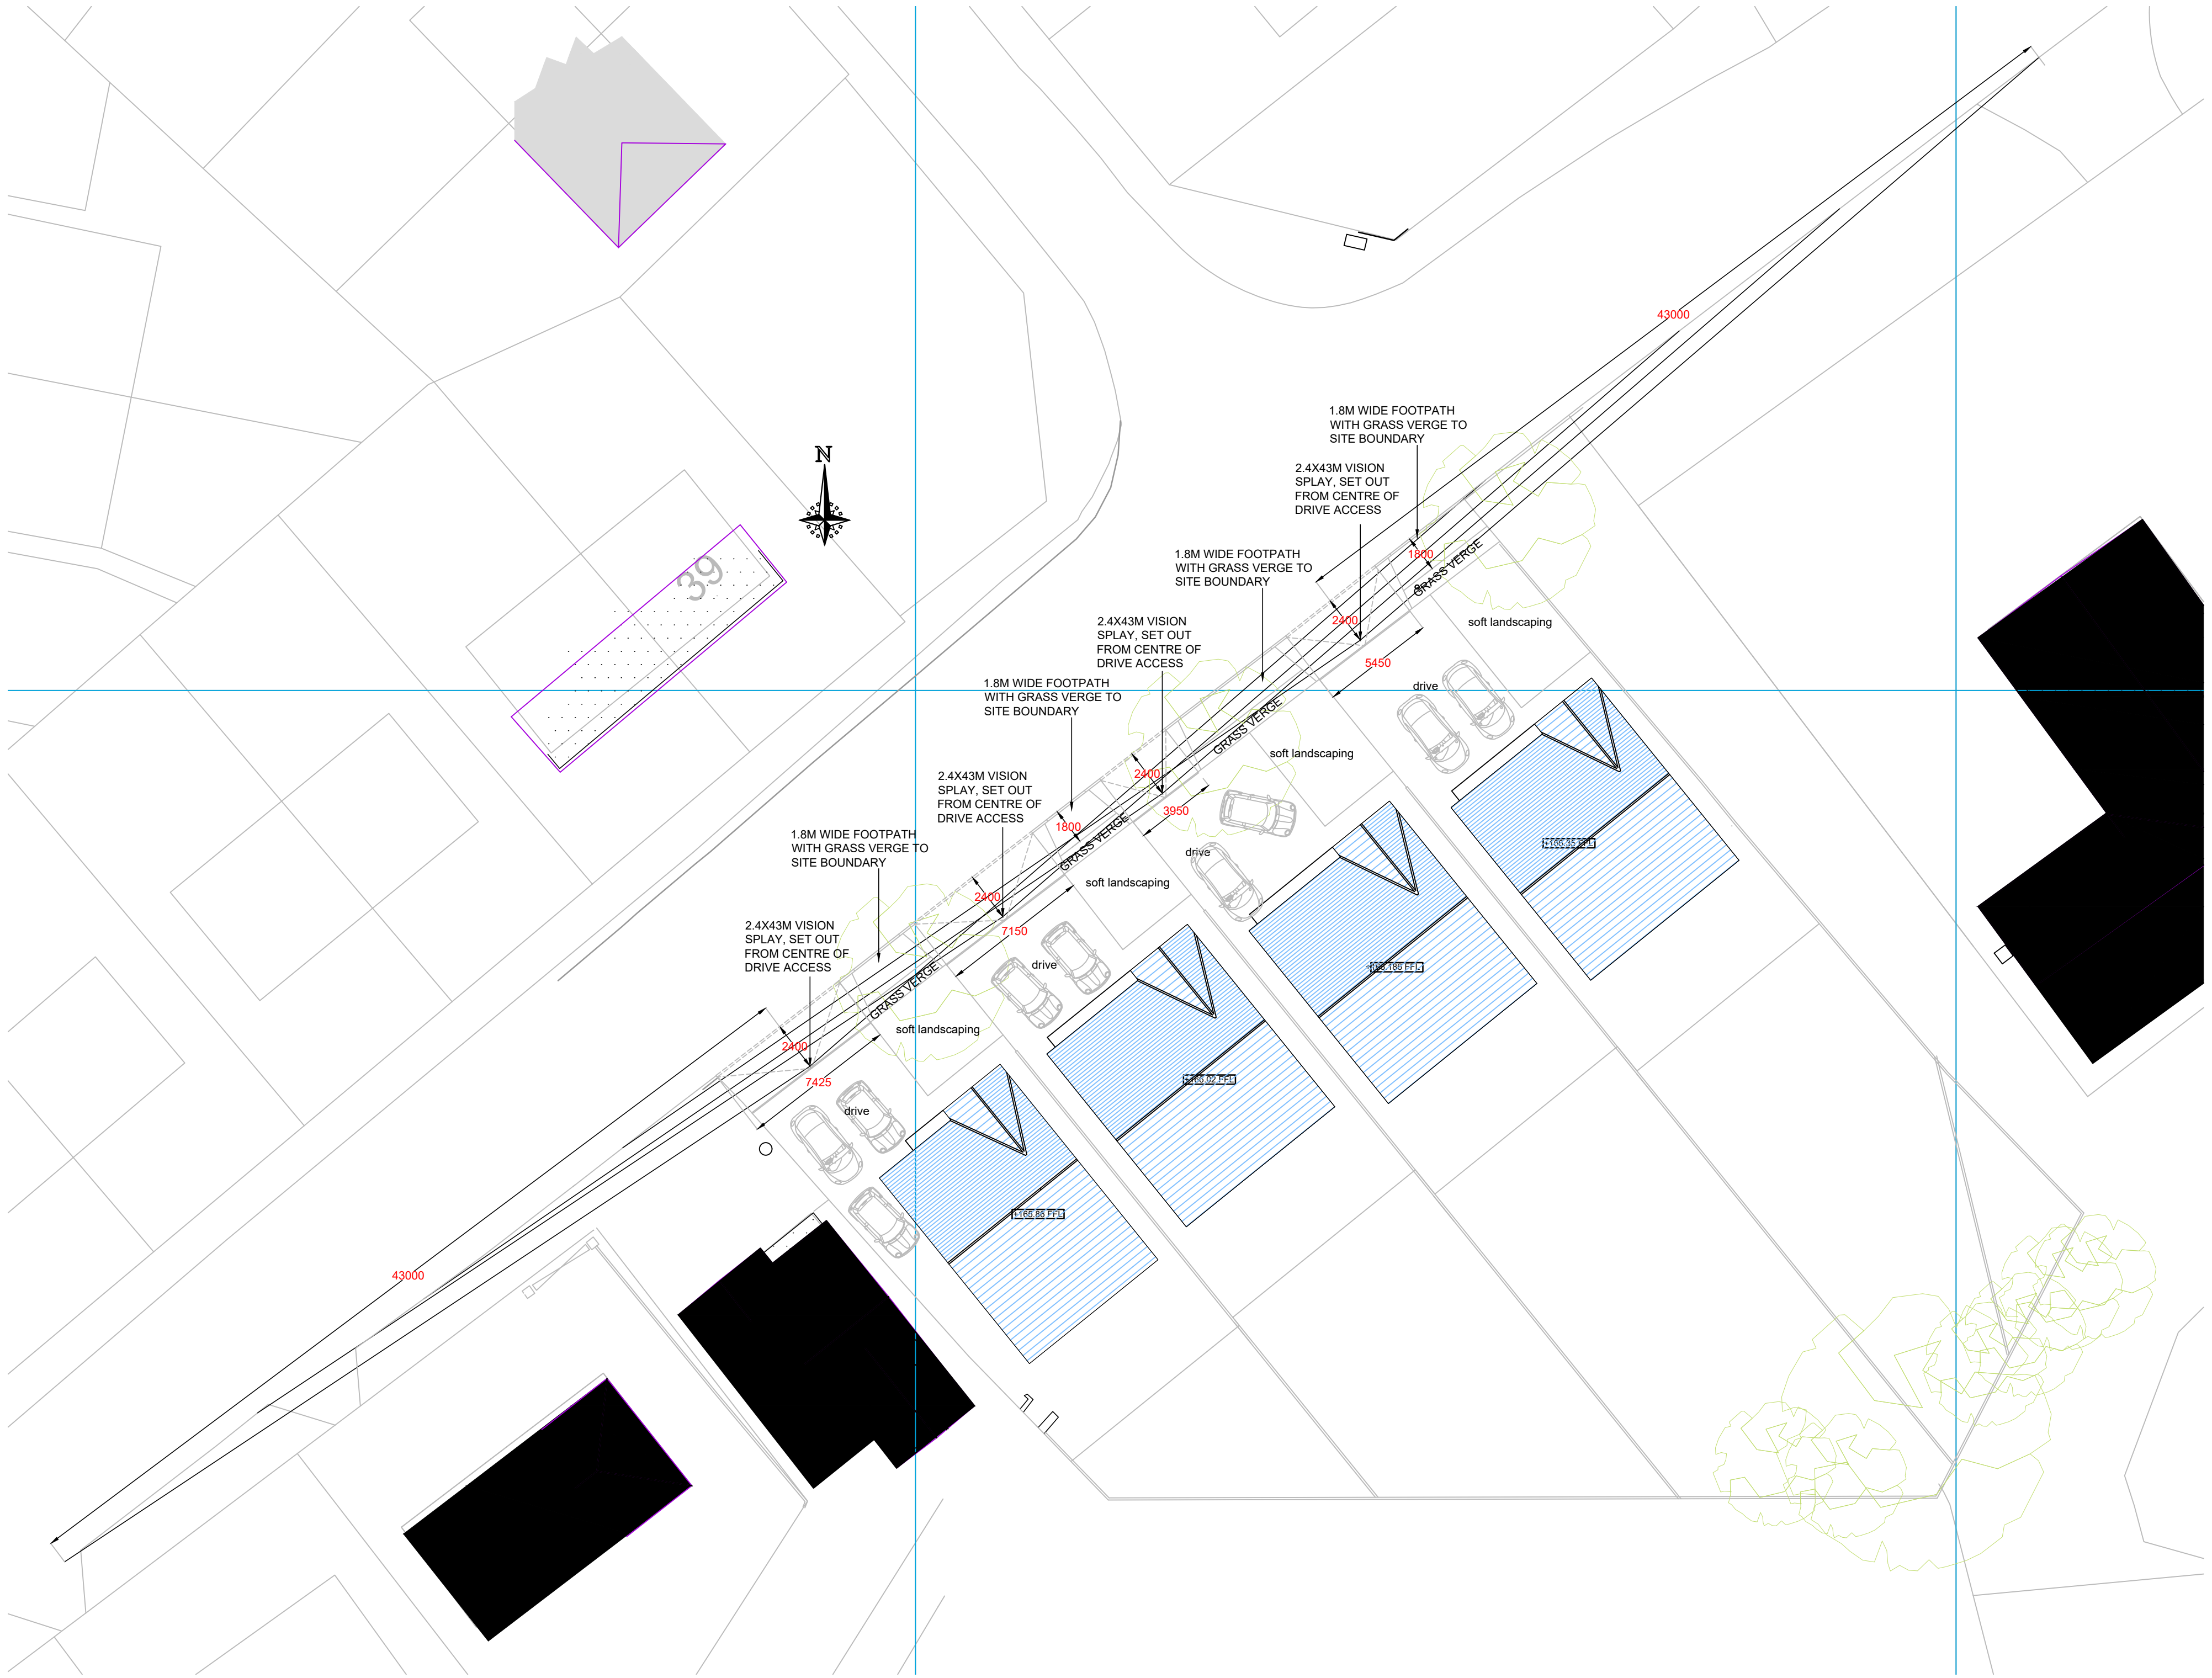

Vision Splay Plan Scale 1:200

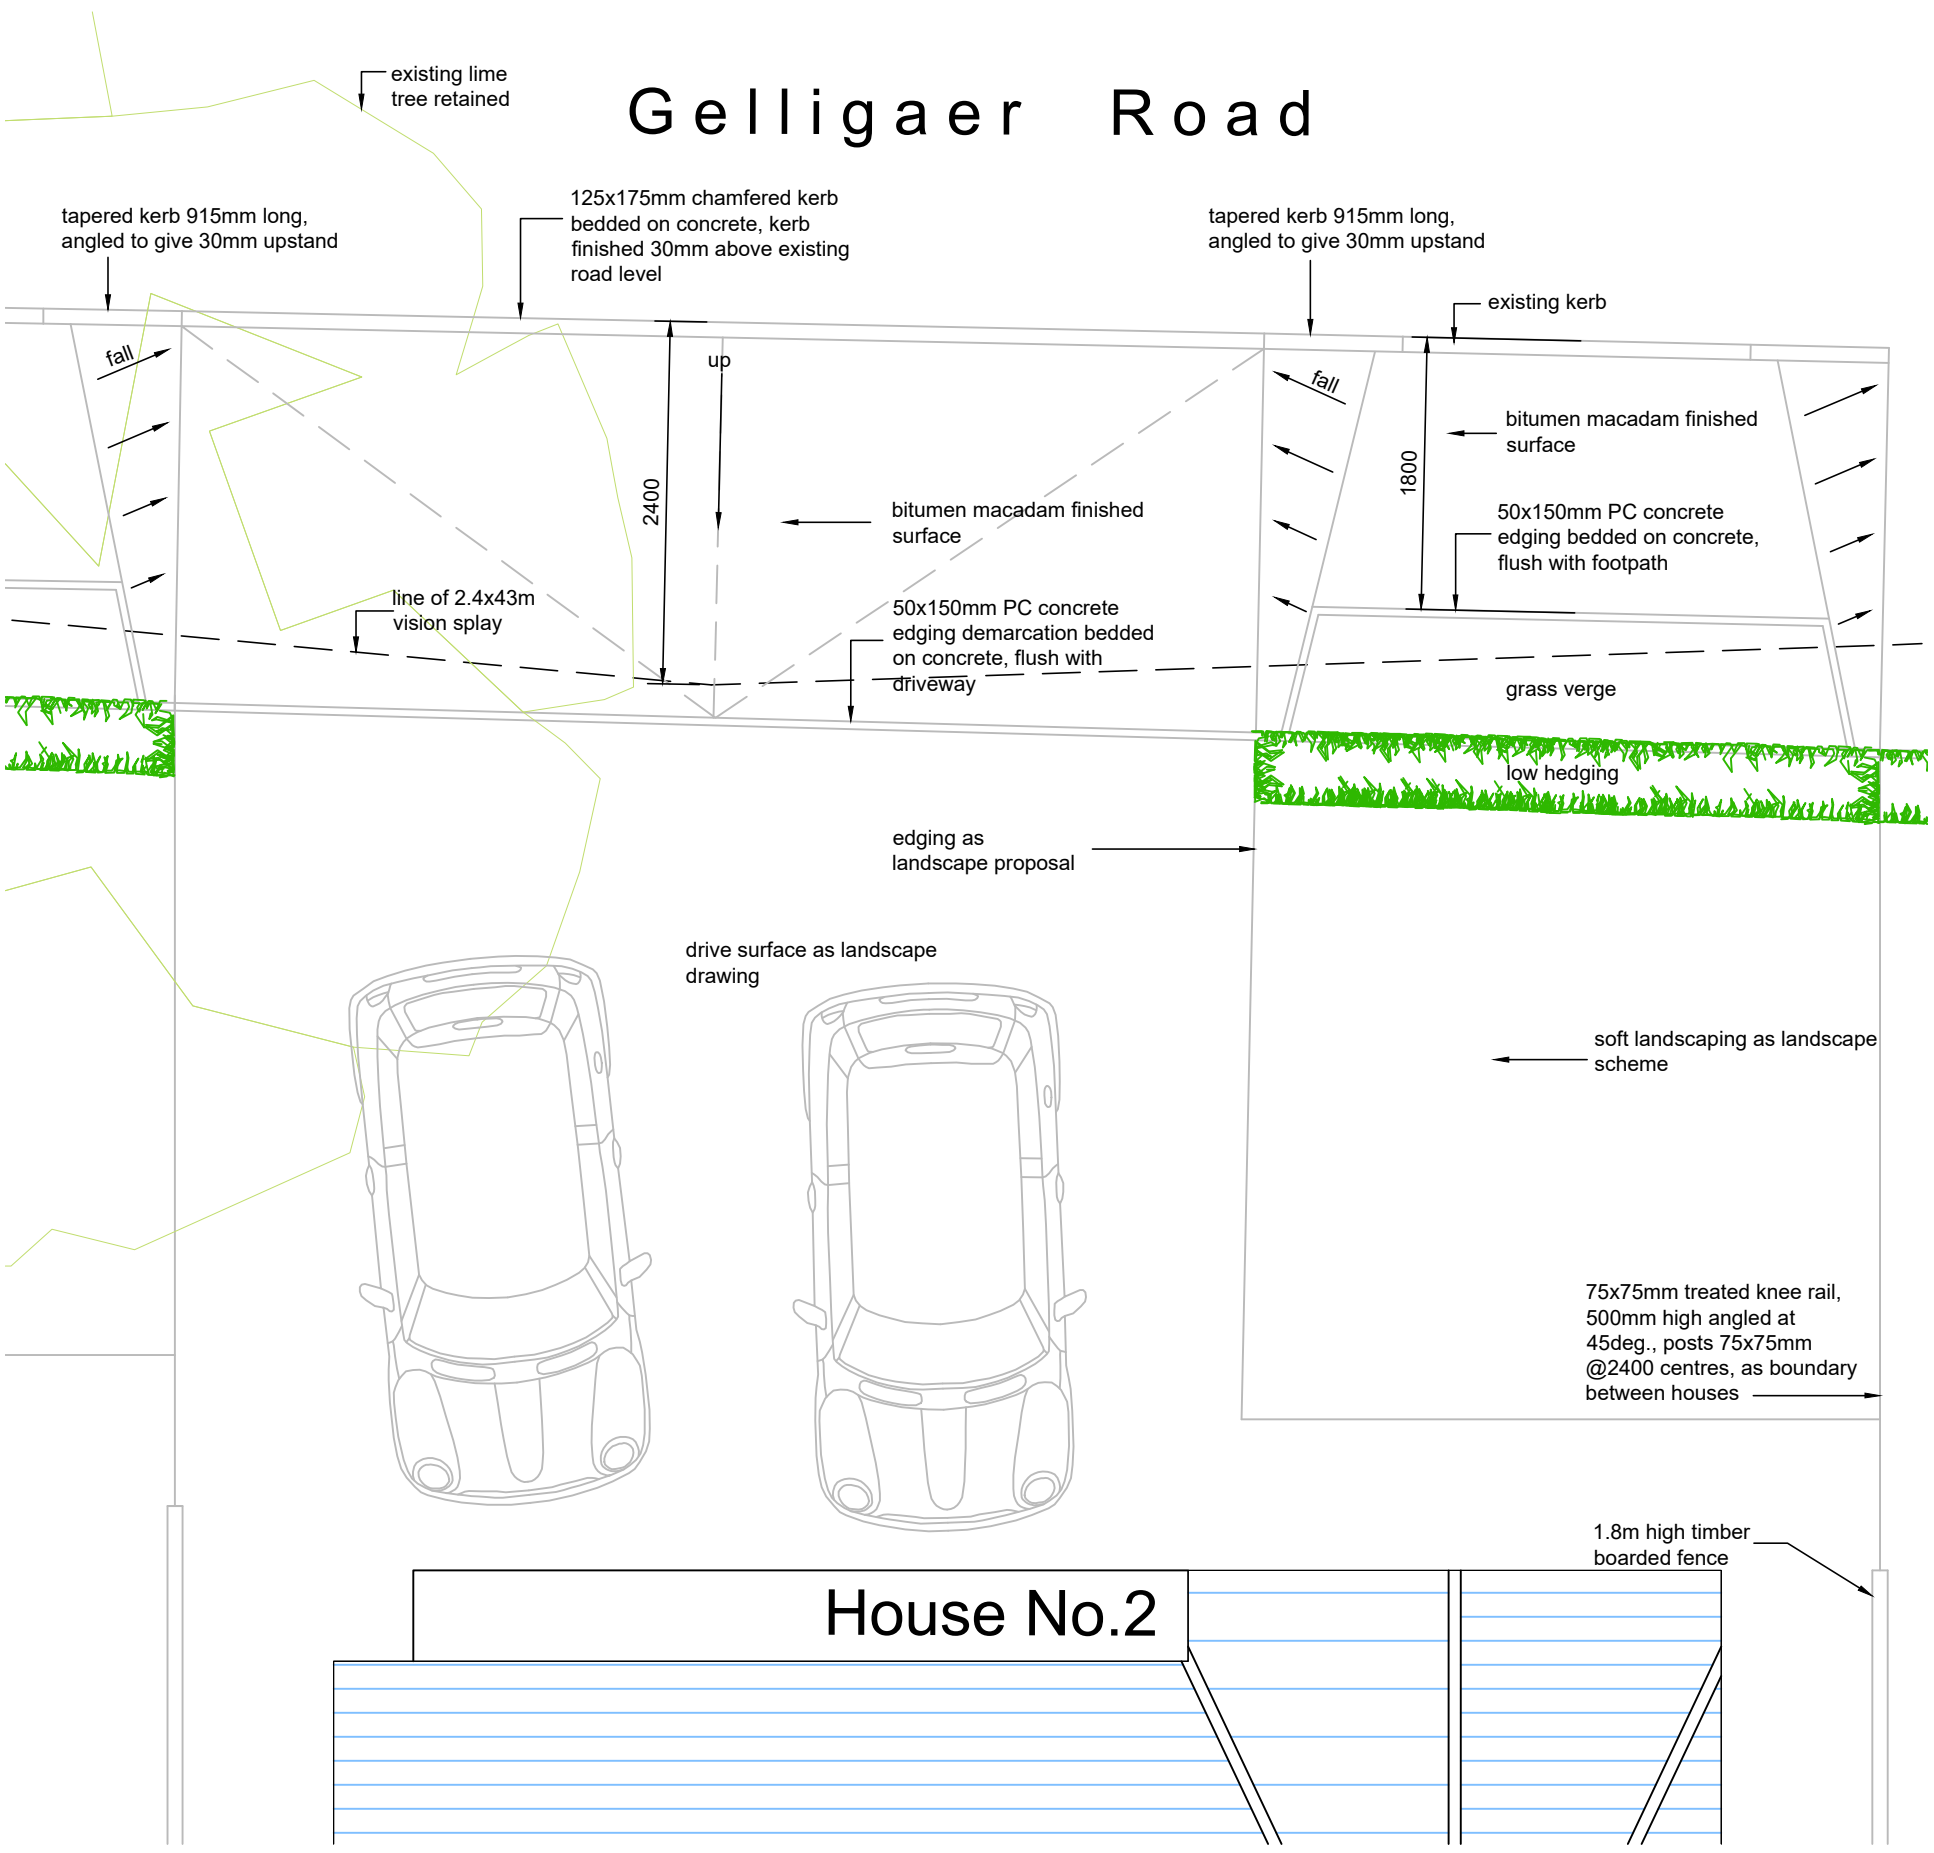

Typical Crossover/ Plan Scale 1:50

This drawing supersedes
Treescape Arborist
report drawings for
Arboricultural Impact
Assessment,
Crossover and Access
Drive, Draft Tree
Protection Plan, and
Planting Schedule
This drawing to be
read in conjunction
with Catherine Etchell
Associates Ltd
landscape drawings
Layout based on survey
data provided by Azimuth
Land Surveys

PROJECT	Land adjacent Caths Farm Shop CF46 6DN
TITLE	Proposed Vision Splay and Crossover Plan
DATE	September 2021
DRAWING NUMBER	AL(0)12
SCALE	1:200 1:50
REVISION	