


Plot 1 - Upper Colliers Row

Elevations

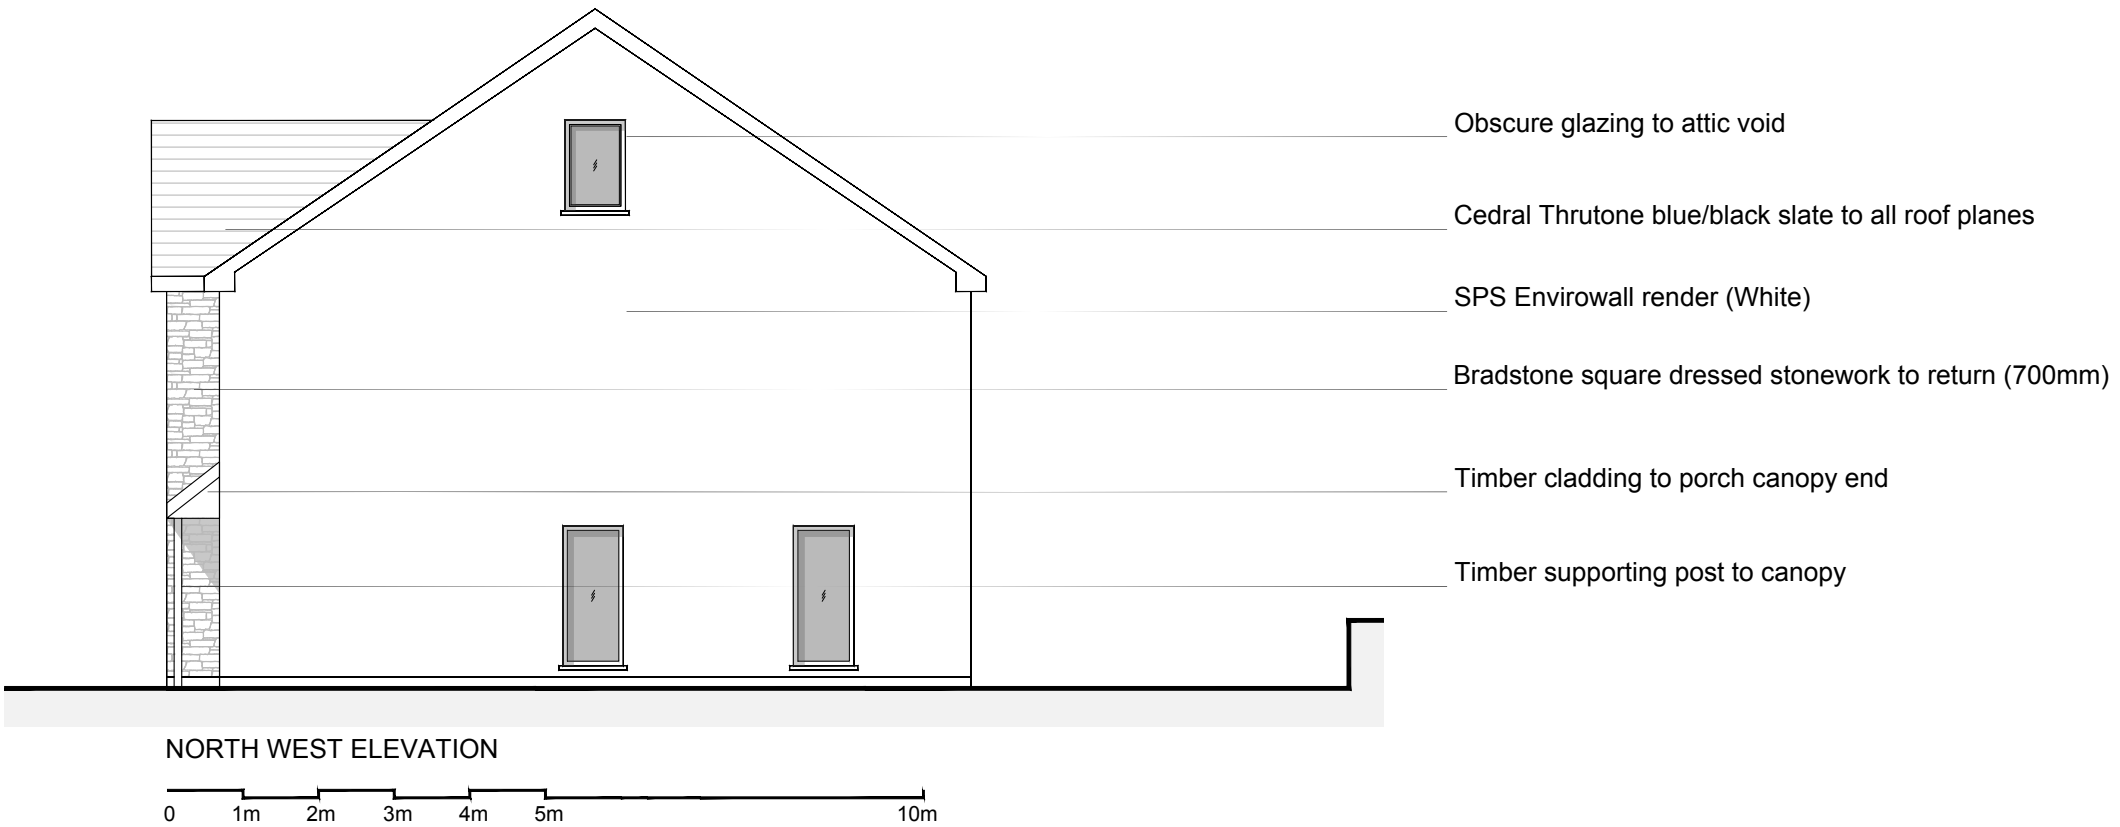

28/09/21 Revision - Ridge height reduced by 500mm