


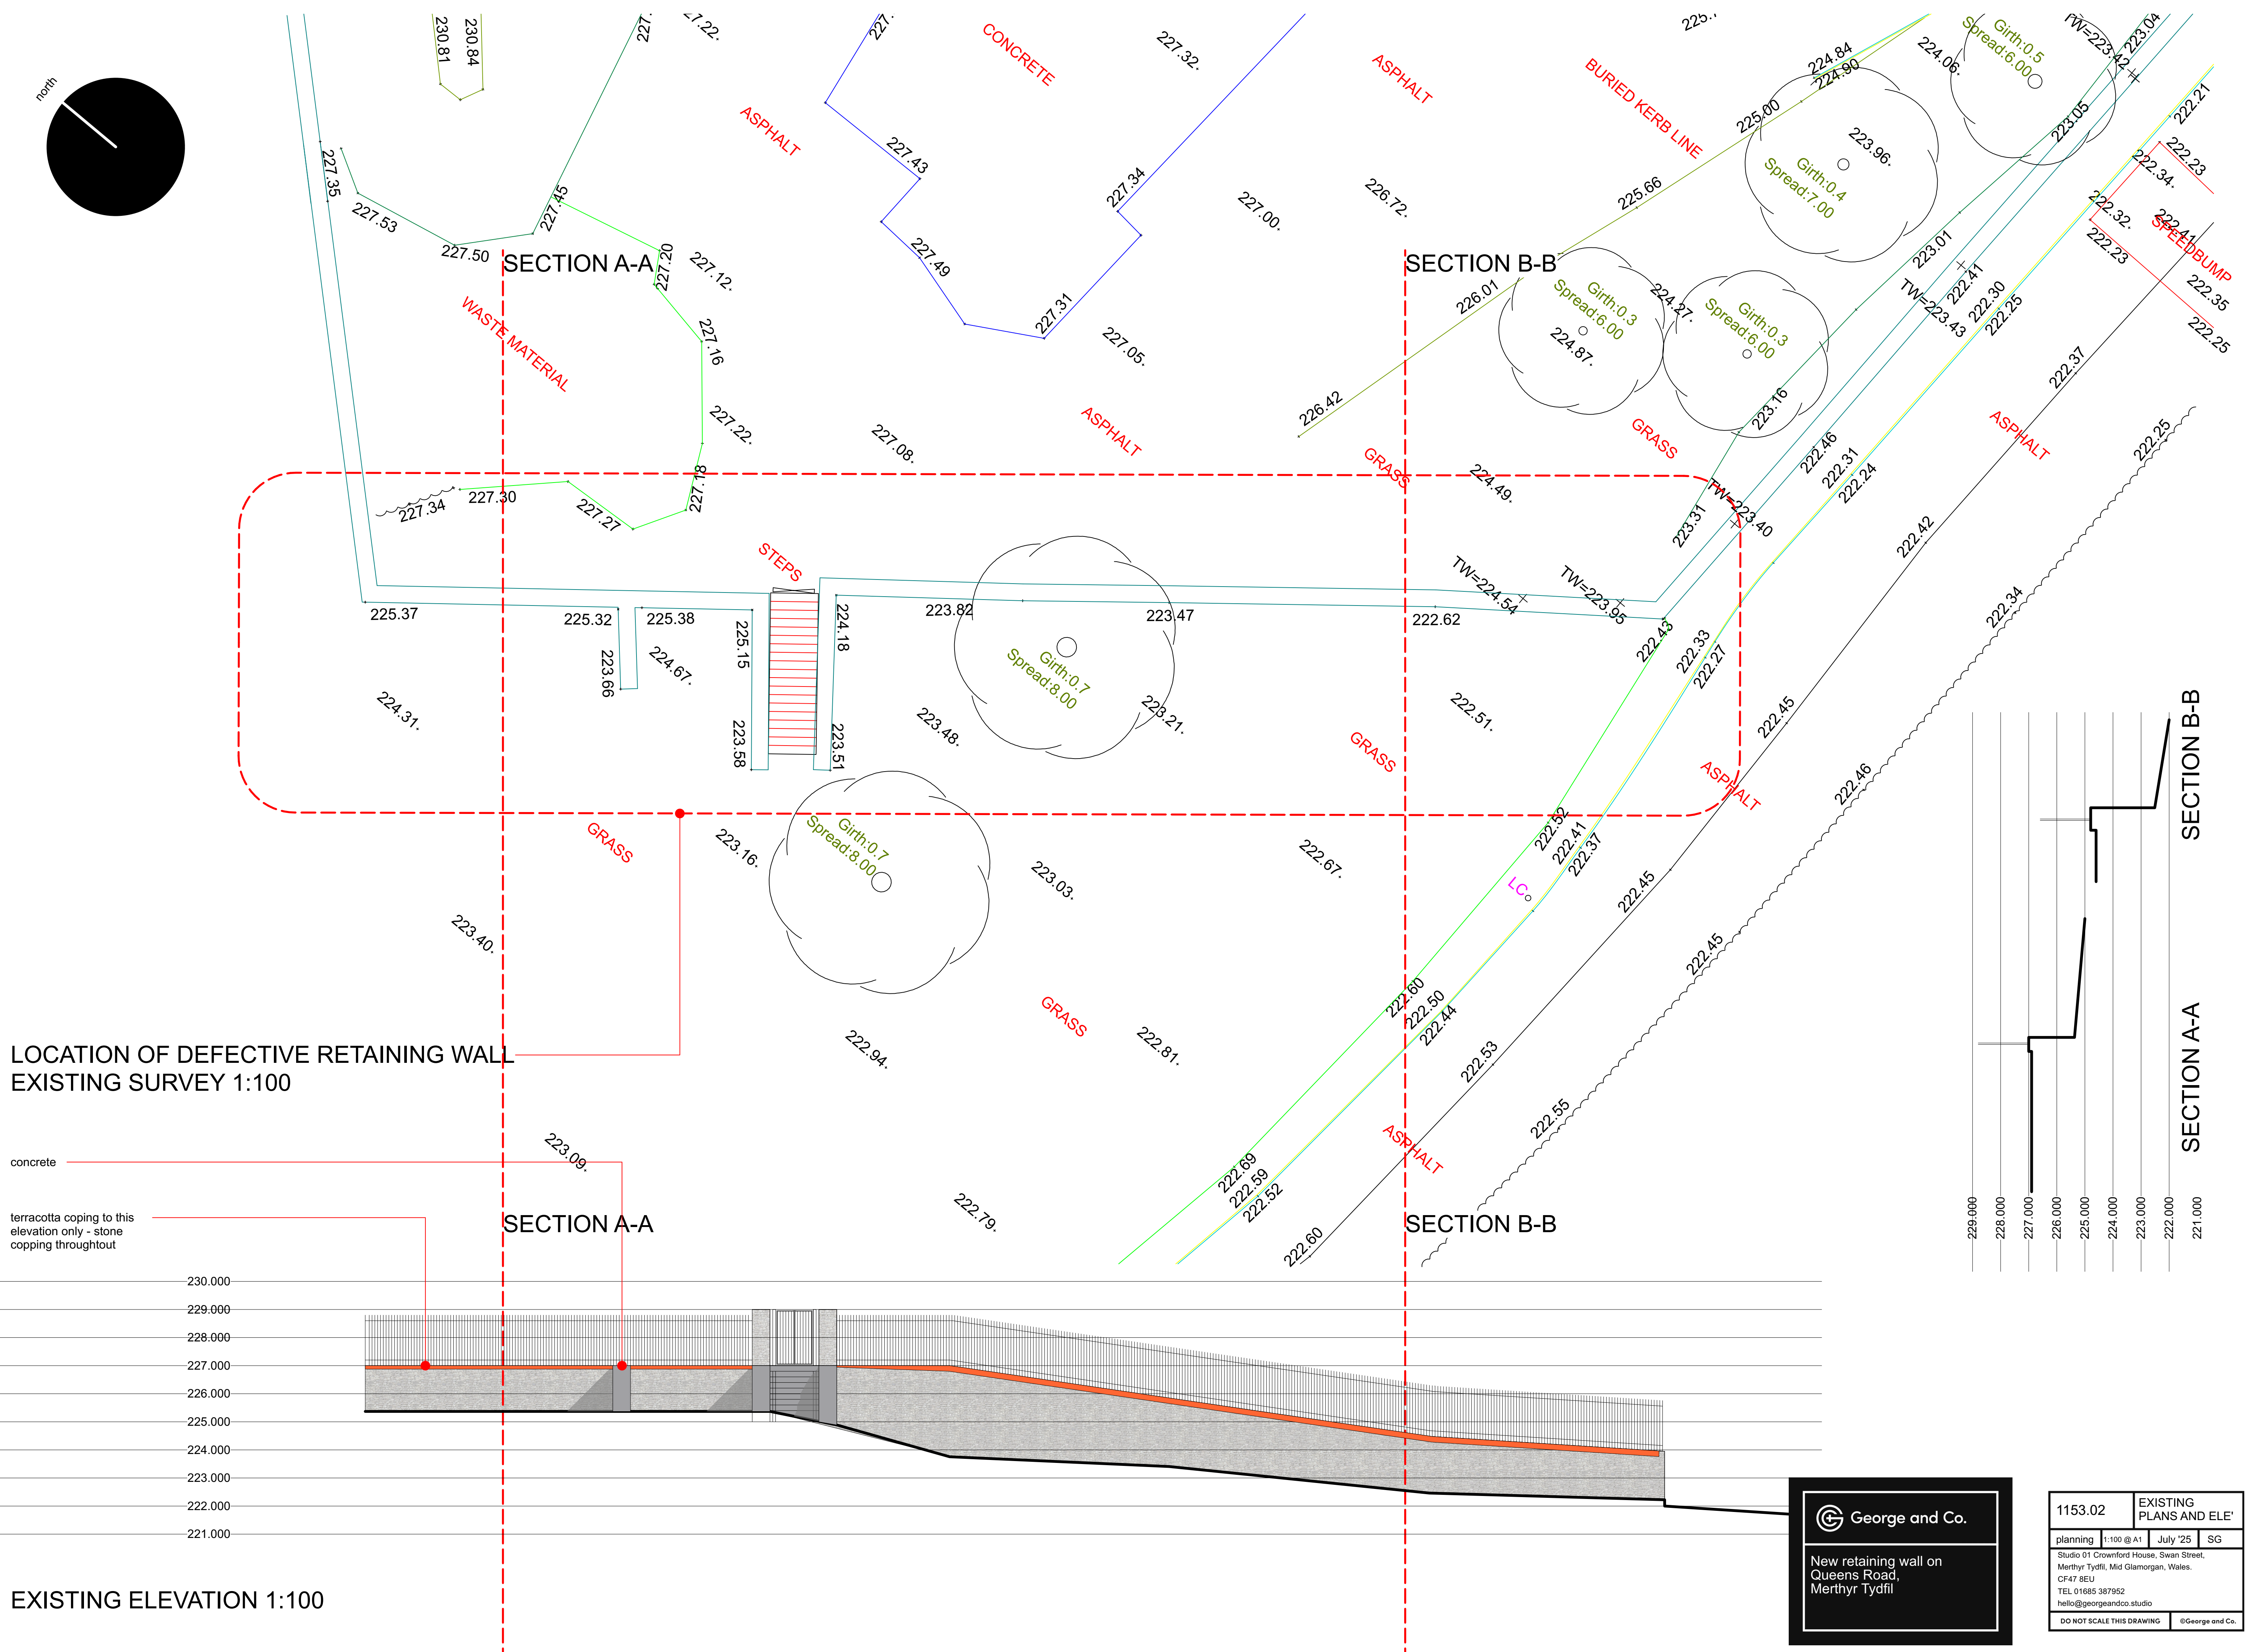

concrete

terracotta coping to this elevation only - stone coping throughout

SECTION A-A

SECTION B-B

SECTION A-A

 George and Co. New retaining wall on Queens Road, Merthyr Tydfil	1153.02		EXISTING PLANS AND ELE'	
	planning	1:100 @ A1	July '25	SG
	Studio 01 Crownford House, Swan Street, Merthyr Tydfil, Mid Glamorgan, Wales. CF47 8EU TEL 01685 387952 hello@georgeandco.studio			
DO NOT SCALE THIS DRAWING			©George and Co.	