


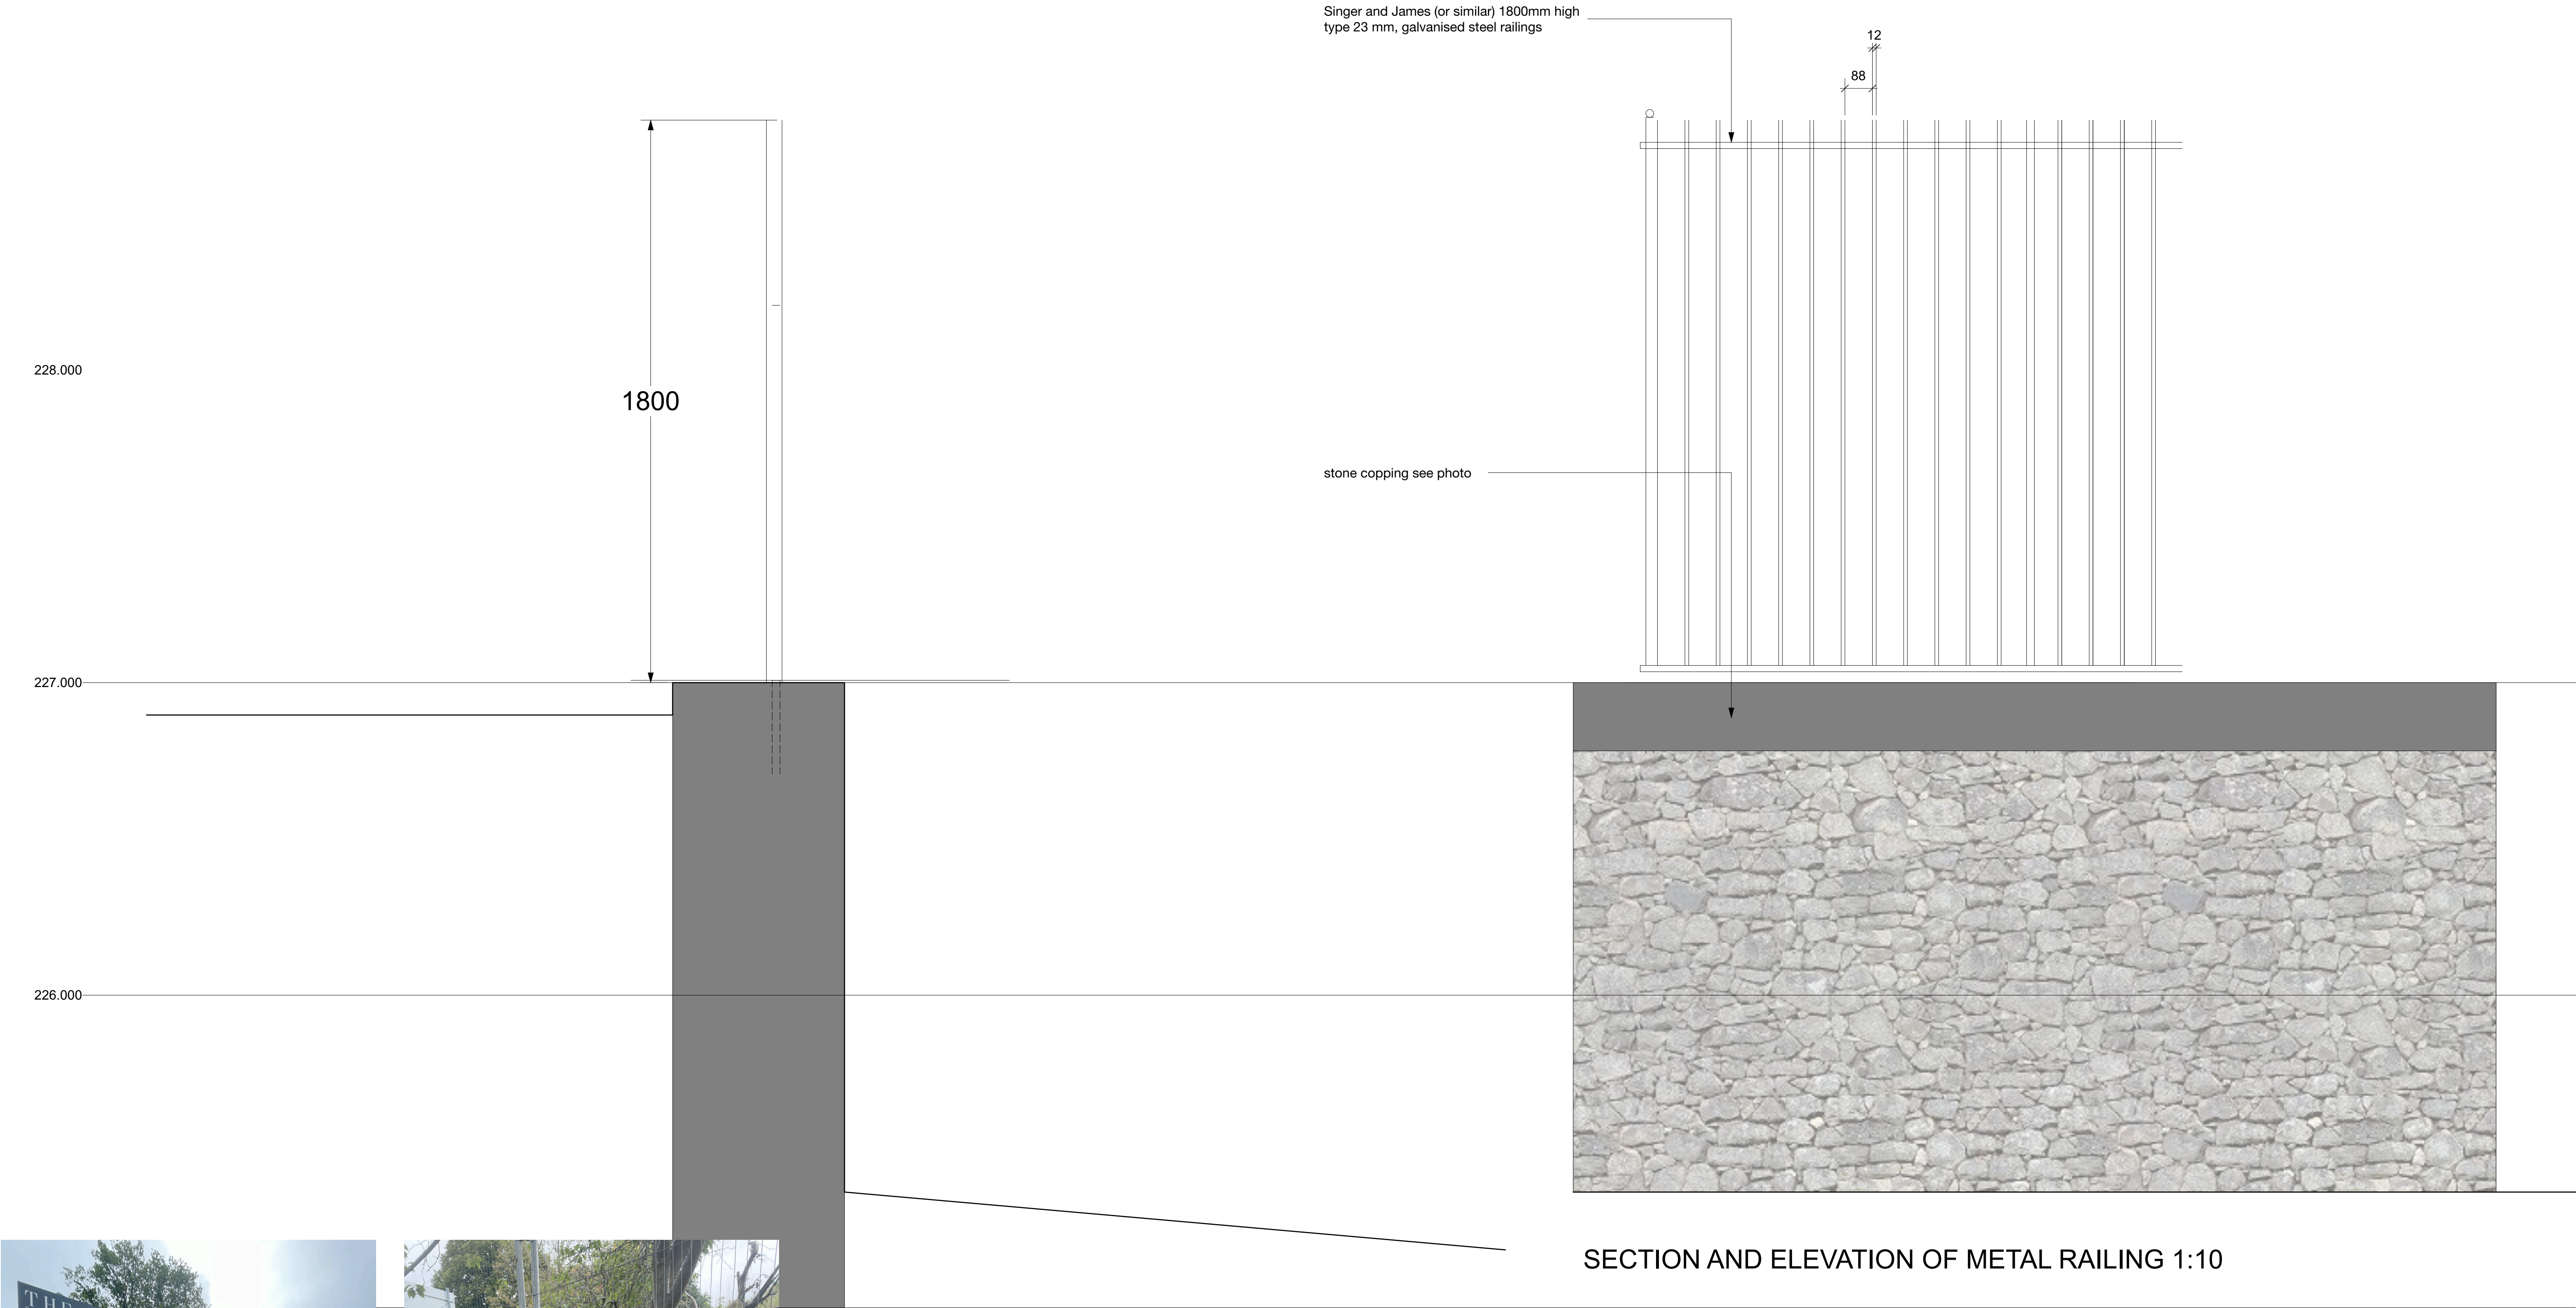

A. Revised coping to concrete to match existing - 02.08.2025



George and Co.

New retaining wall on
Queens Road,
Merthyr Tydfil

1153.05A	DETAILS		
planning	1:10 @ A1	July '25	SG
Studio 01 Crownford House, Swan Street, Merthyr Tydfil, Mid Glamorgan, Wales. CF47 8EU TEL 01685 387952 hello@georgeandco.studio			
DO NOT SCALE THIS DRAWING			©George and Co.