
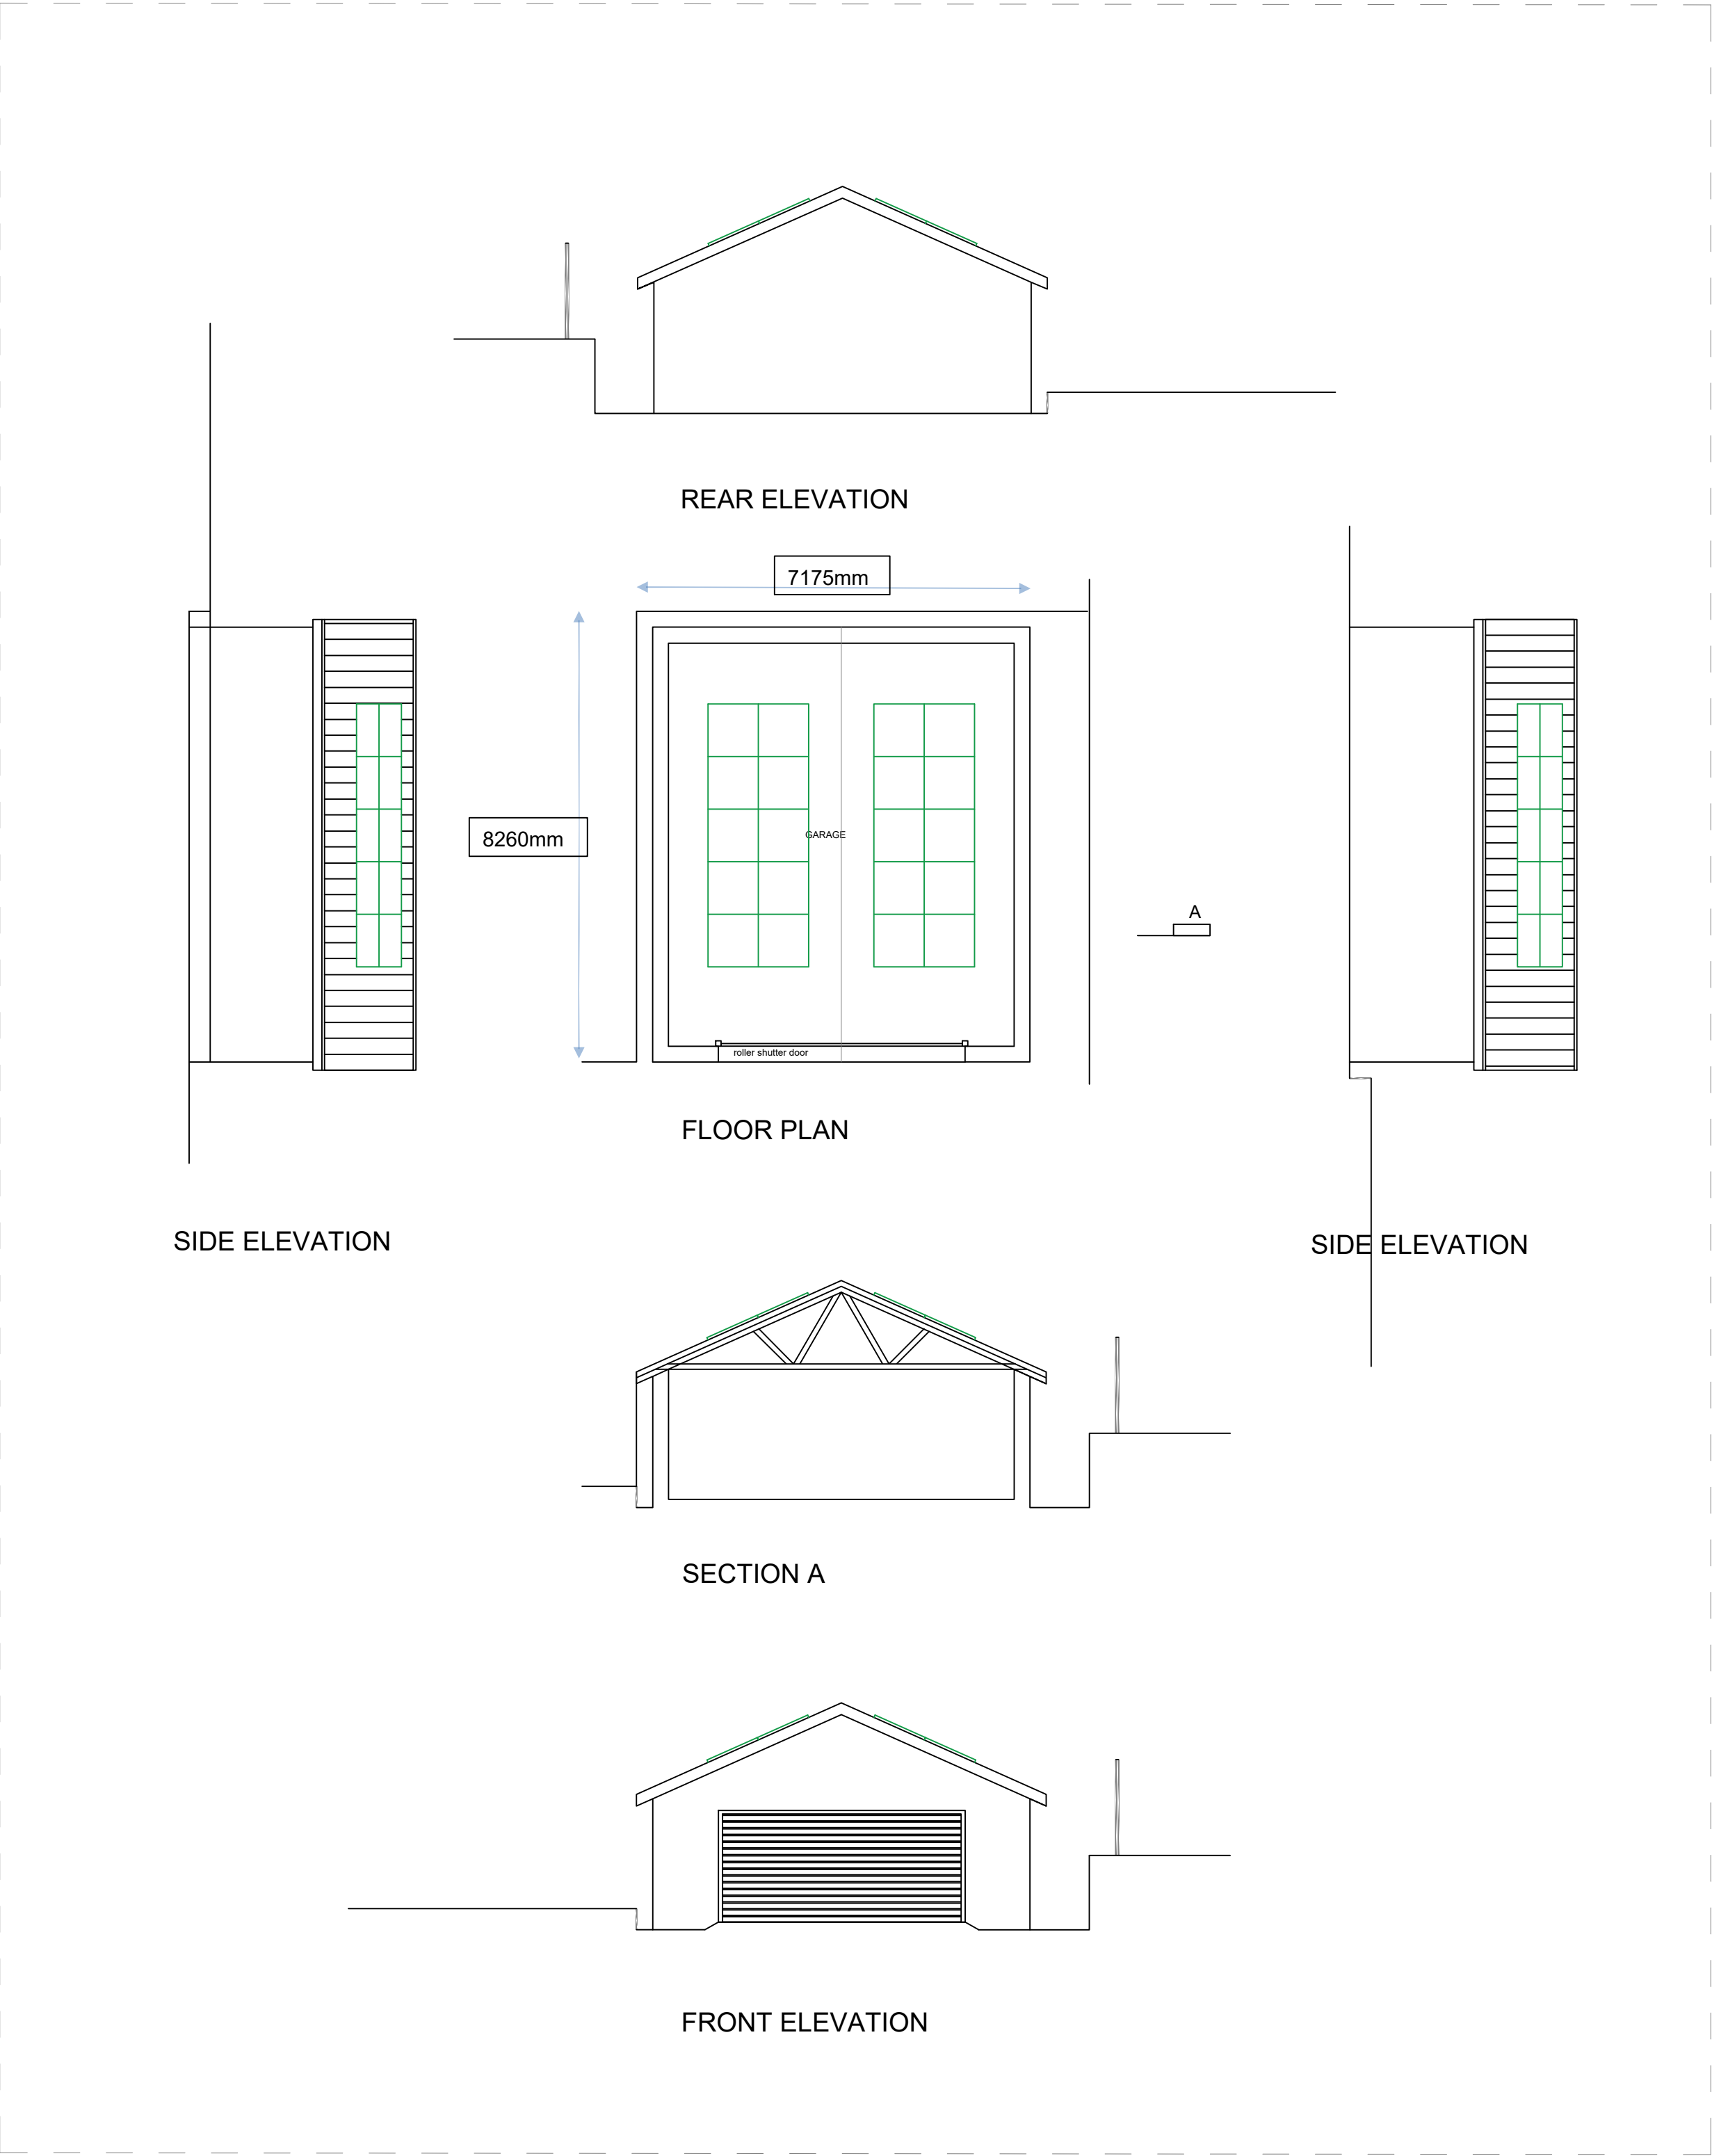


Proposed Solar Panels
Plan 1:100

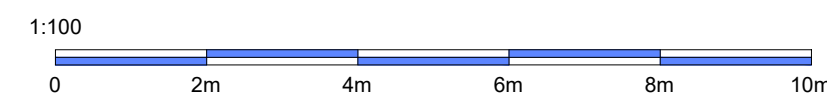

R. Hughes Architectural Studio,
Studio 1, The Platform
Hemingway Road
Cardiff, CF10 5LS
<http://www.blackbrick-studio.com>
enquiries@blackbrick-studio.com
029 225 20246

Client: Ben Smith
Address: Six Bells Inn, Heolgerig,
Merthyr Tydfil, CF48 1RP
Date: 02/07/2024
Title: Proposed Solar Panels
Plans and Elevations
Drawn By: KZ
Scale: 1:100 @A1

Revisions		
Rev #	Date	Description

BLACK
BRICK