


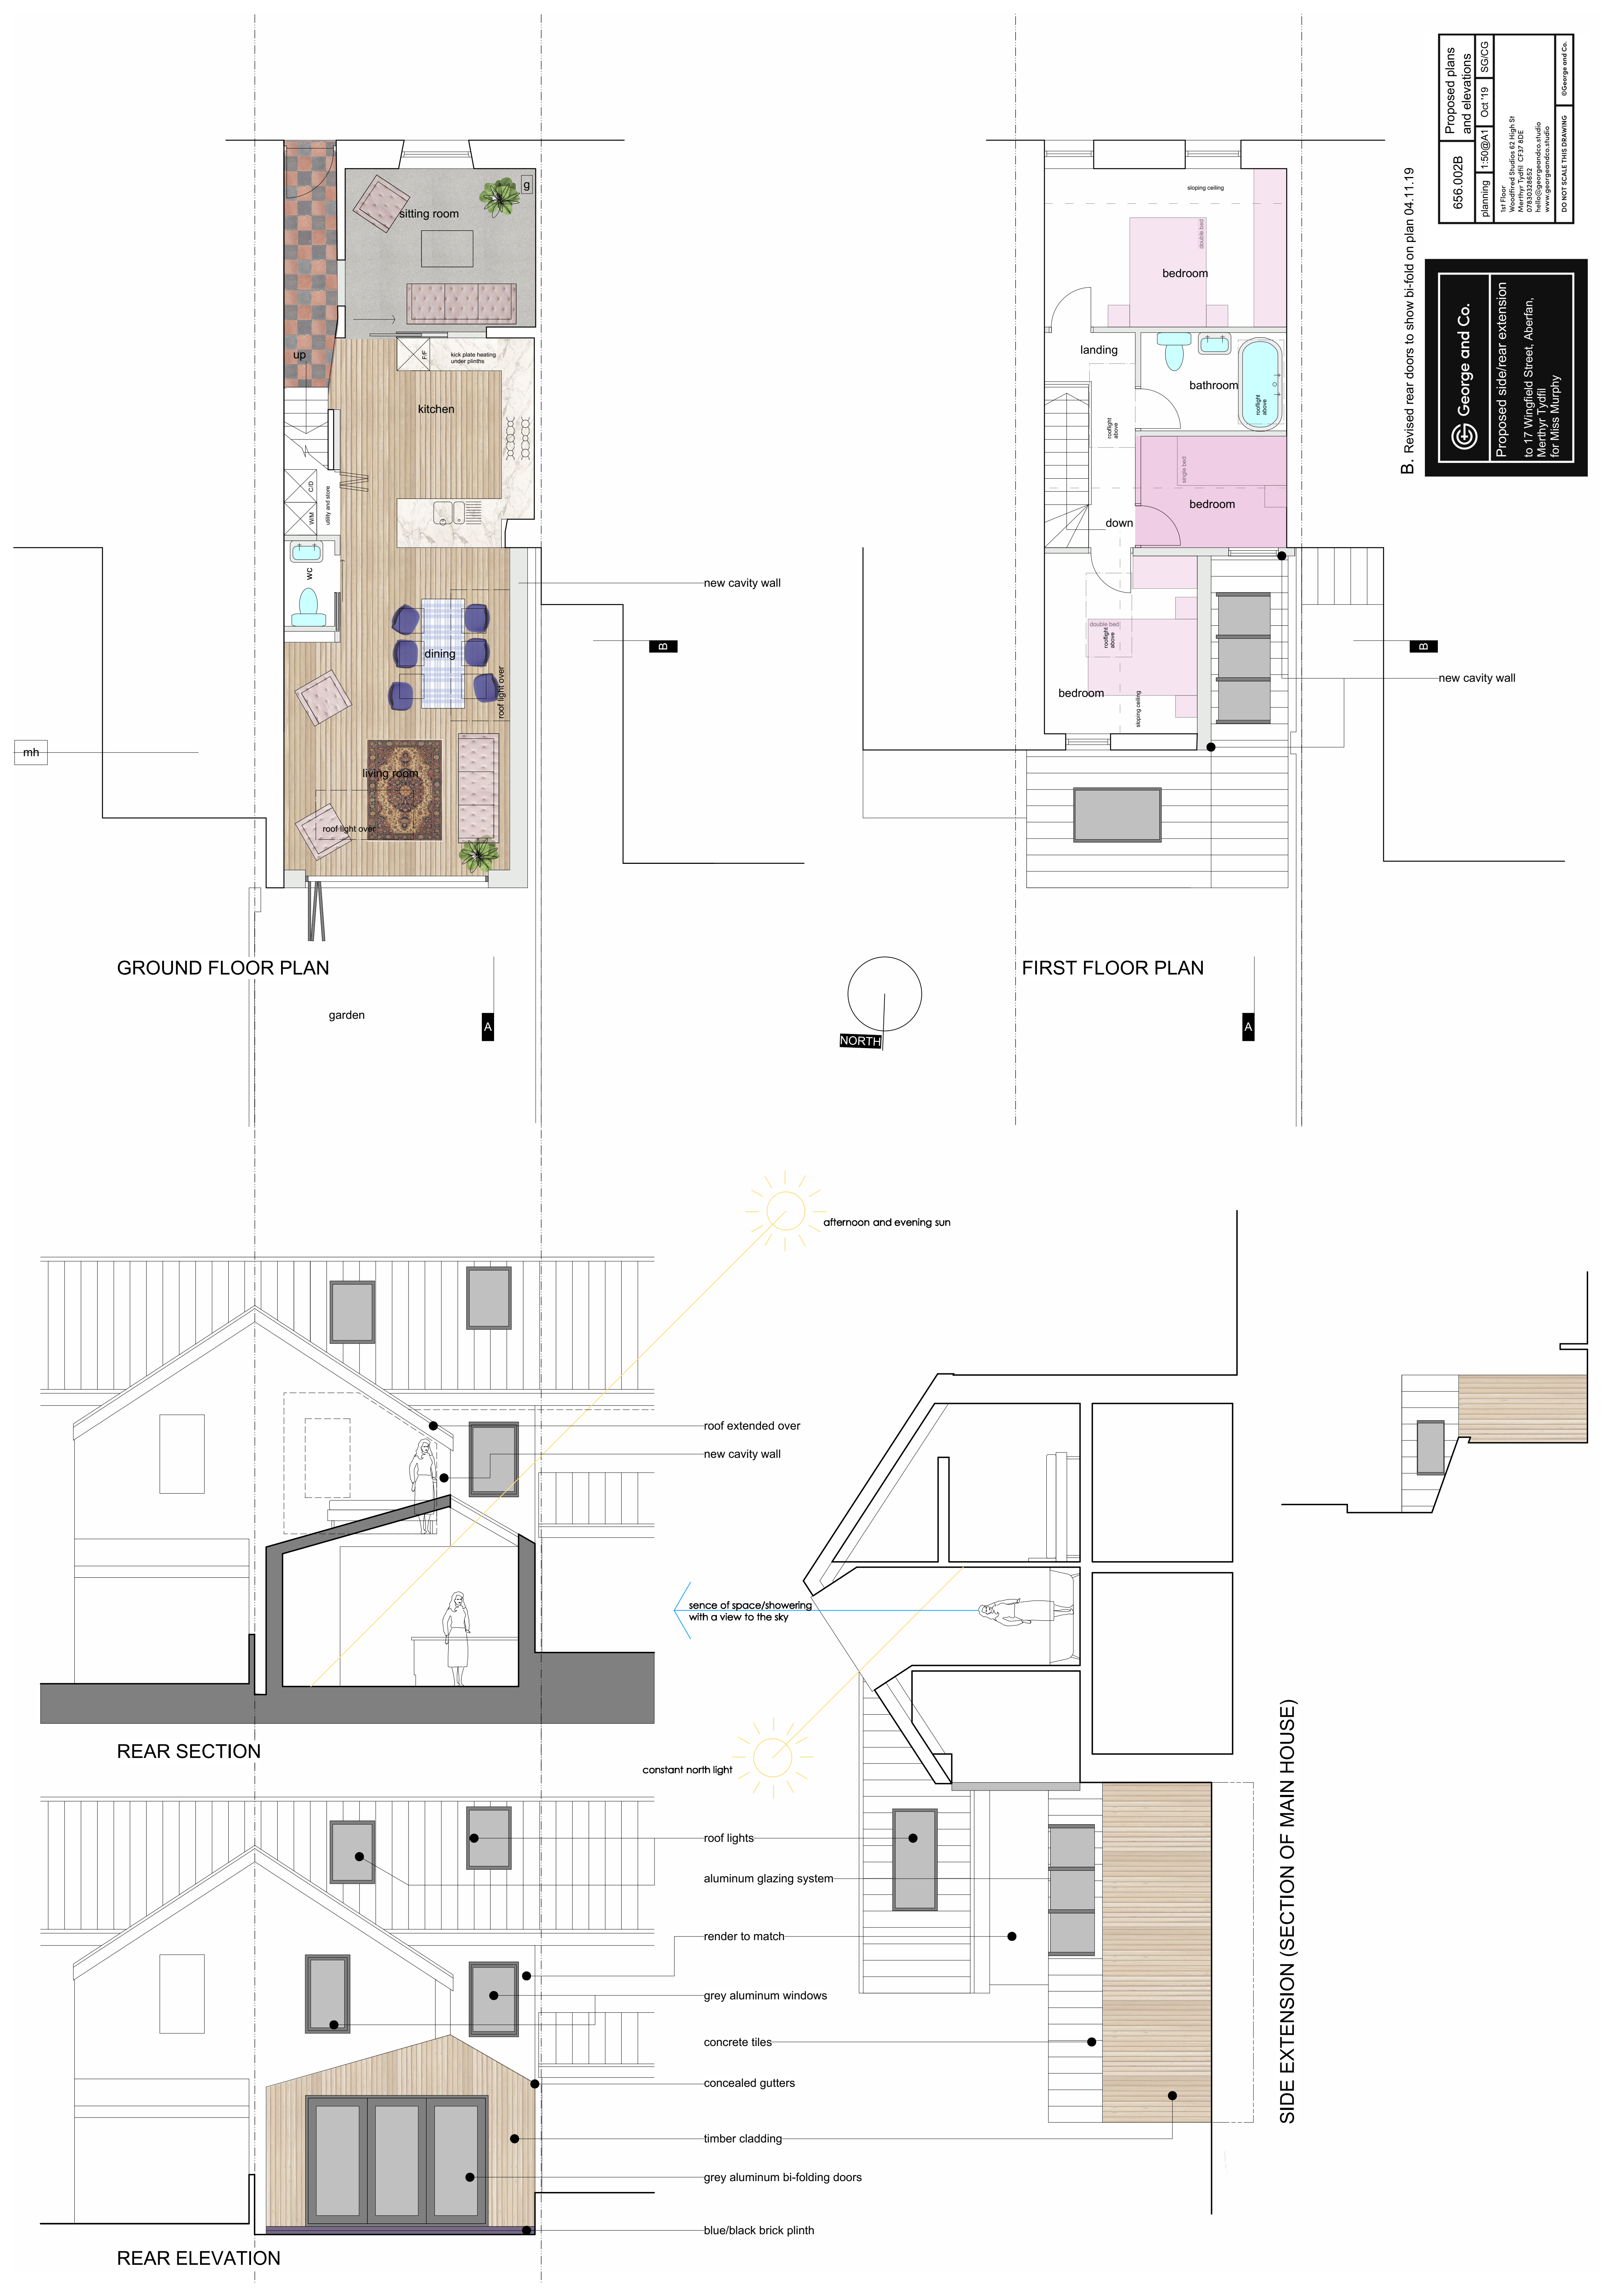

B. Revised rear doors to show bi-fold on plan 04.11.19

George and Co.

Proposed side/rear extension
to 17 Wingfield Street, Aberfan,
Merthyr Tydfil
for Miss Murphy

656.002B	Proposed plans and elevations
planning 1:50@A1	Oct 19 SG/CG
1st Floor Wingfield Street, 17 Wingfield St Aberfan, Merthyr Tydfil, CF37 8DE 07930328652 hello@georgeandco.studio www.georgeandco.studio	
DO NOT SCALE THIS DRAWING	

©George and Co.