




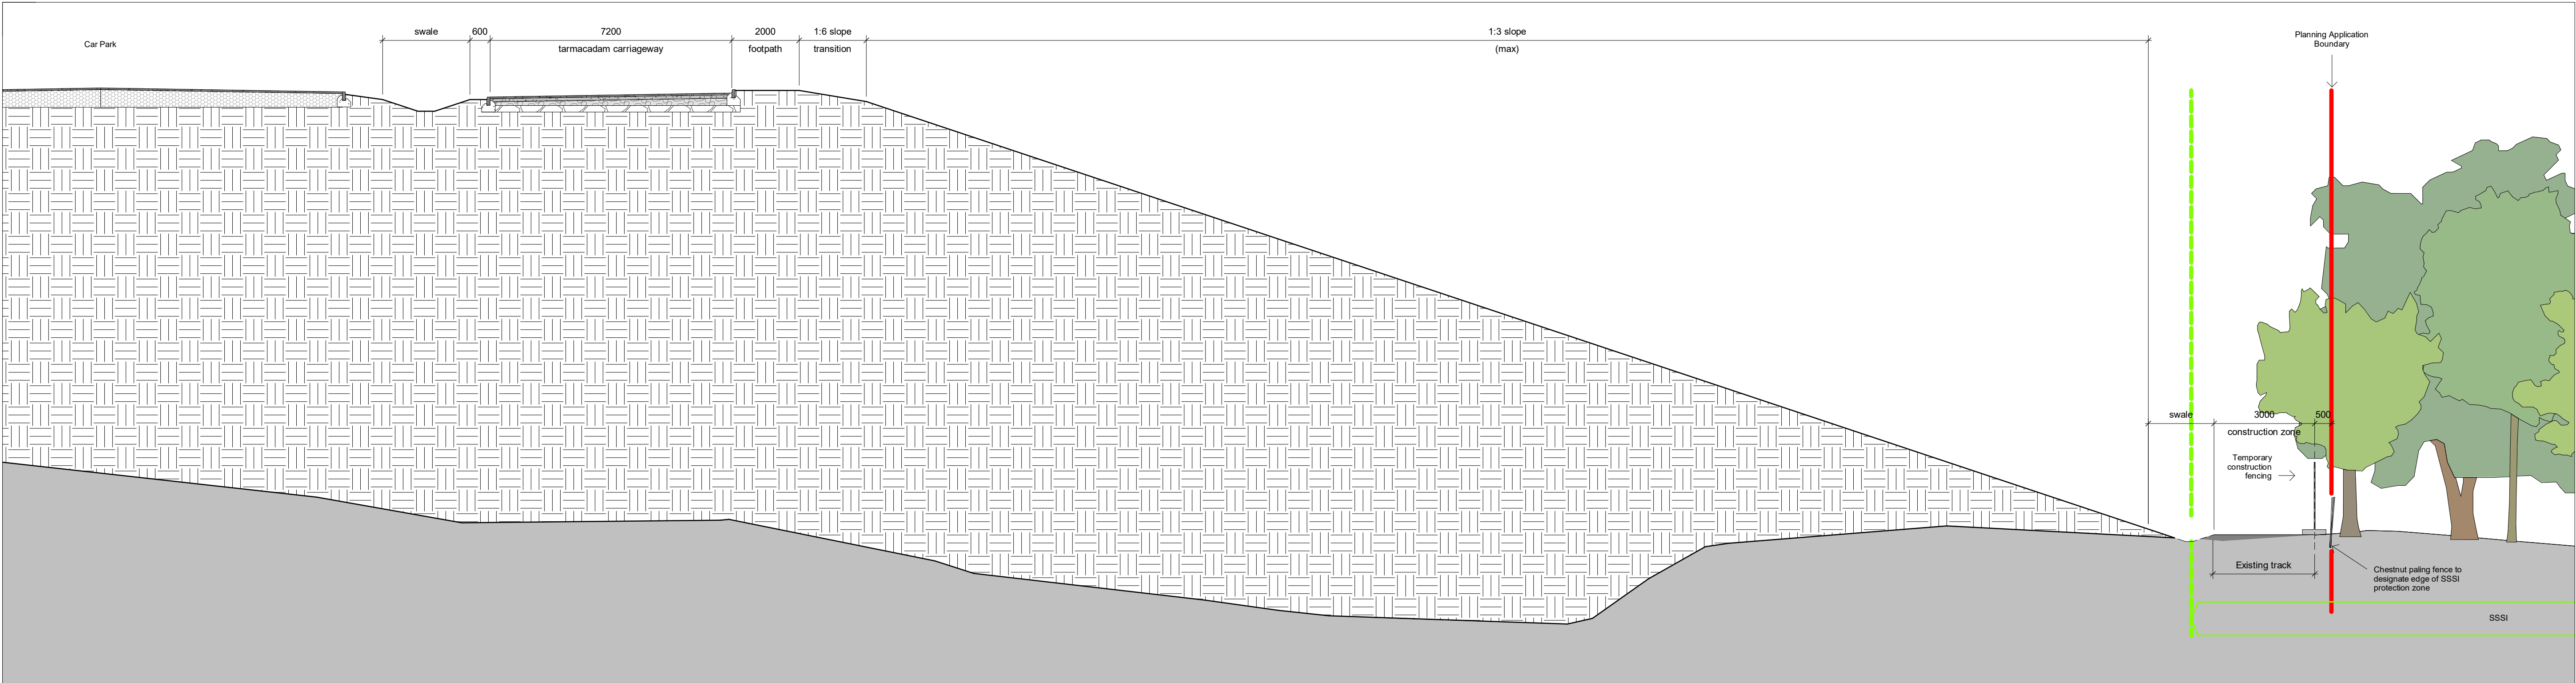

Section 10 - Resort Access Road 3
1 : 100

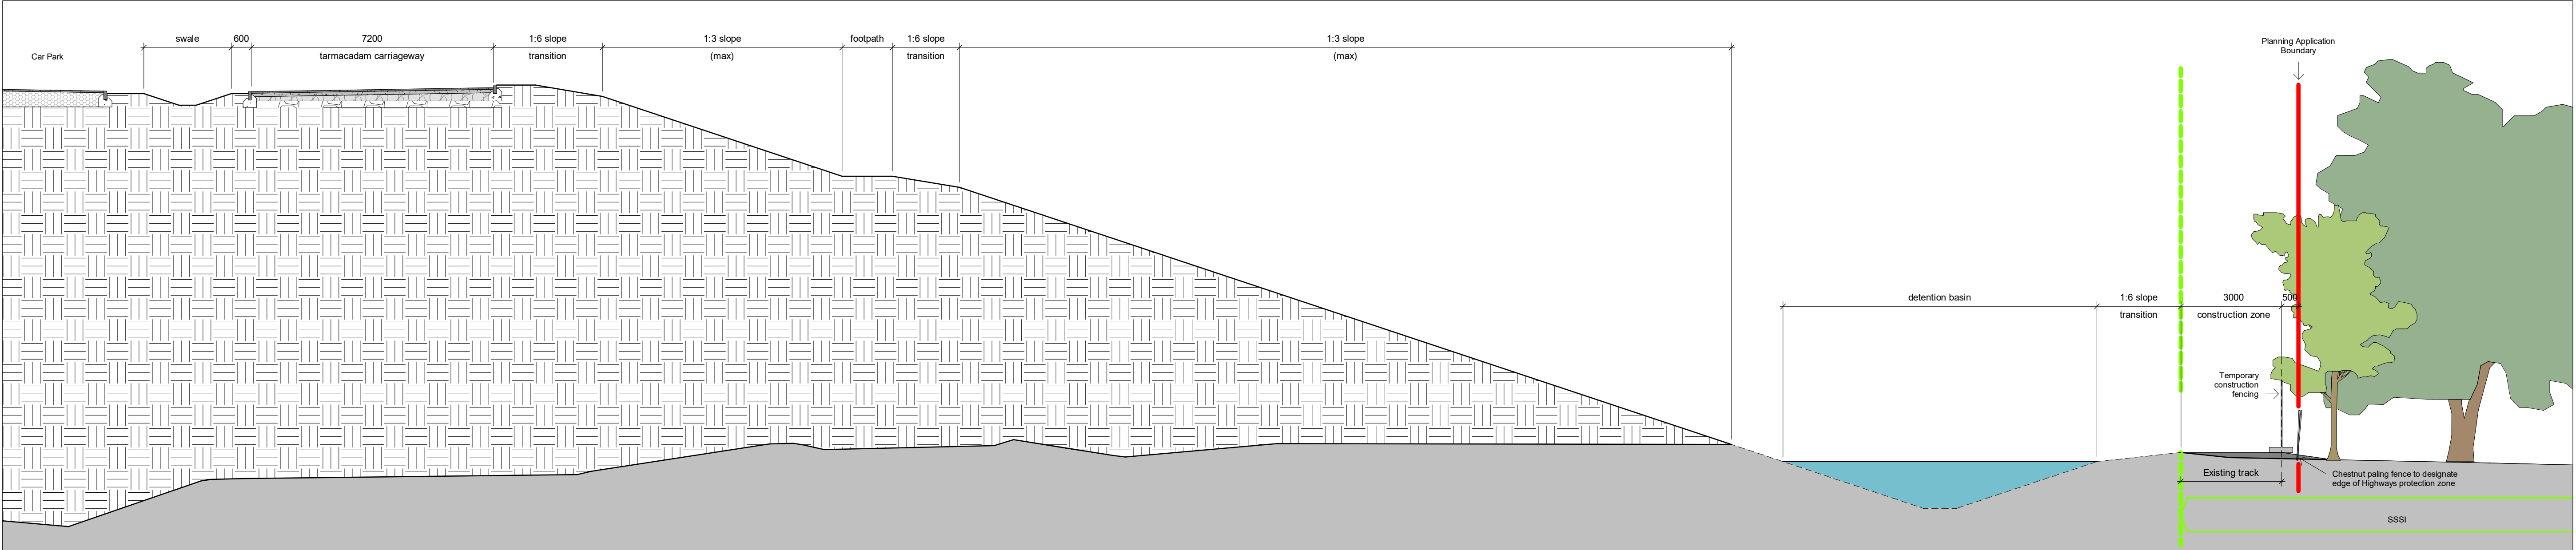

Section 9 - Resort Access Road 2
1 : 100

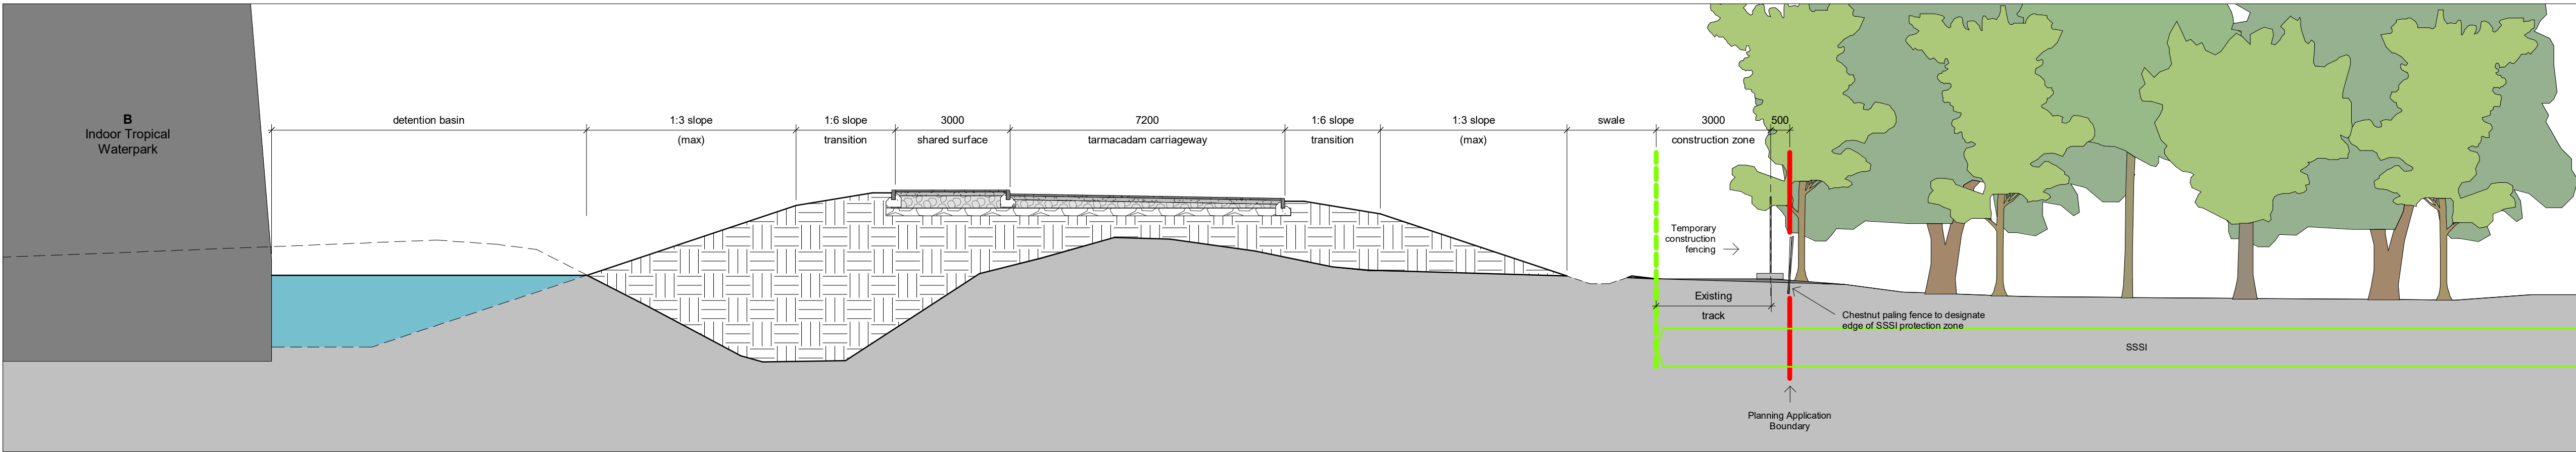

Section 8 - Resort Access Road 1
1 : 100

P2 S0 07/12/22 WS ISSUED FOR PLANNING
P1 S0 14/02/22 WS ISSUED FOR PAC
Rev. Status Date Check Description

HolderMathiasarchitects

T +44 (0) 20 7287 0735
www.holdermathias.com
London Cardiff Munch

Project
Rhydyccar West
Merthyr Tydfil
Marvel Ltd

Title
Boundary Sections - Resort Road
Job No Scale at A1 Status Rev. Ext. Int.
4170 1 : 100 S0 P2

Project Originator Zone Level Type Role Sheet
RHDR HMA- LE- XX- DR -A -97-0003

ISO 14001 : 2015 ISO 9001 : 2015 RIBA Chartered Practice
Please consider the environment before printing this document

