


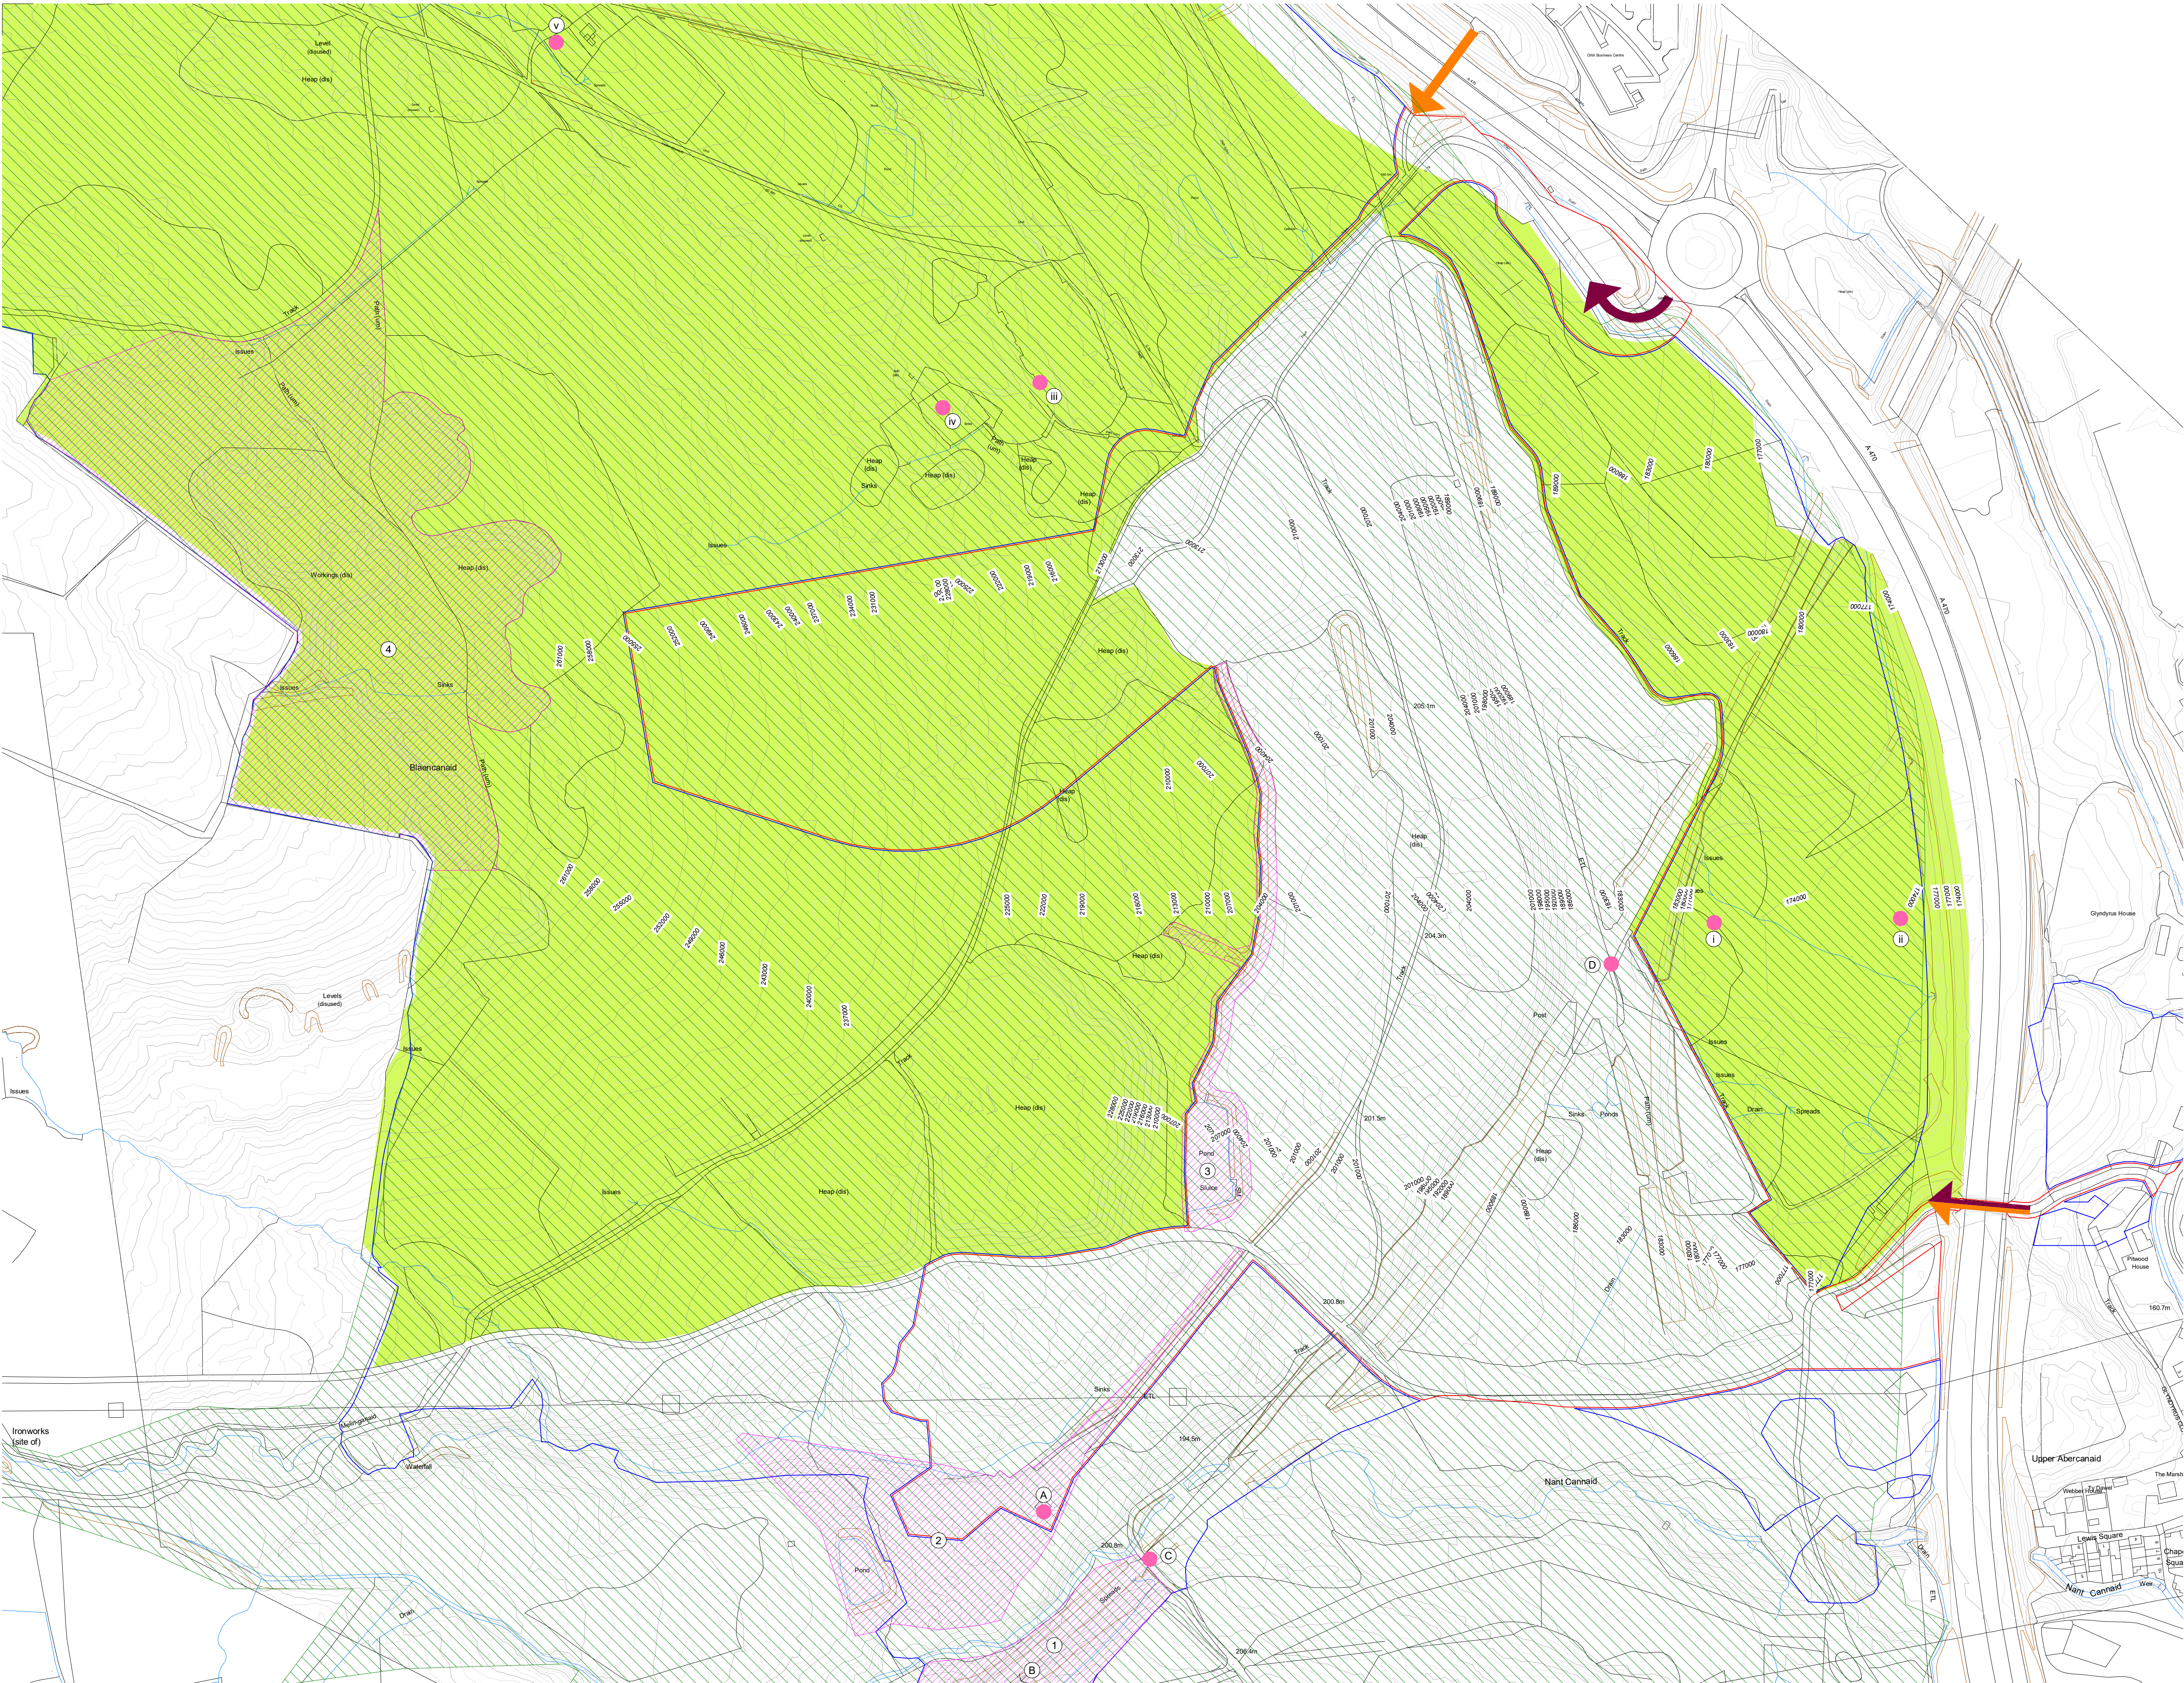

- Site Boundary
- Site of Special Scientific Interest (SSSI)
- Site of Interest for Nature Conservation (SINC)
- Scheduled Ancient Monument (SAM)
- 1 Vale of Neath Railway Cutting and Tunnel Portal
- 2 Cwm Pit and Head of Railway
- 3 Cyfartha Balance Pond and Leat
- 4 Black Pins Early Ironstone Workings
- Other Heritage Asset
- A Chimney Base
- B Abernant Tunnel Portal
- C Railway Bridge
- D Cyfarthfa Junction
- I Remains of Glyndyrs Signal Box
- II Glyndyrs Pond
- III Lower Collier's Row
- IV Old drift and associated building
- V Pen-Cae
- Pedestrian and Cycle Access via existing Rhydyrcar bridge
- Vehicular Access from Rhydyrcar Roundabout
- Pedestrian, Cycle and Vehicular Access via existing A470 Underpass

P3 S0 07/12/22 WS ISSUED FOR PLANNING
P2 S0 11/05/22 WS Minor adjustments
P1 S0 14/02/22 WS ISSUED FOR PAC
Rev. Status Date Check Description

Holder Mathias architects

T +44 (0) 20 7287 0735
www.holdermathias.com
London Cardiff Munch


Project
Rhydyrcar West
Merthyr Tydfil
Marvel Ltd

Title
Combined Constraints Plan

Job No Scale at A1 Status Rev. Ext. Inf.
4170 As indicated S0 P3

Project Originator Zone Level Type Role Sheet
RHRD HMA- LE- ZZ- DR -A -PL-003

ISO 14001 : 2015 ISO 9001 : 2015 RIBA Chartered Practice
Please consider the environment before printing this document

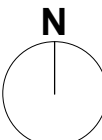

50 0 50 100 150 200 250
SCALE 1:5000
m