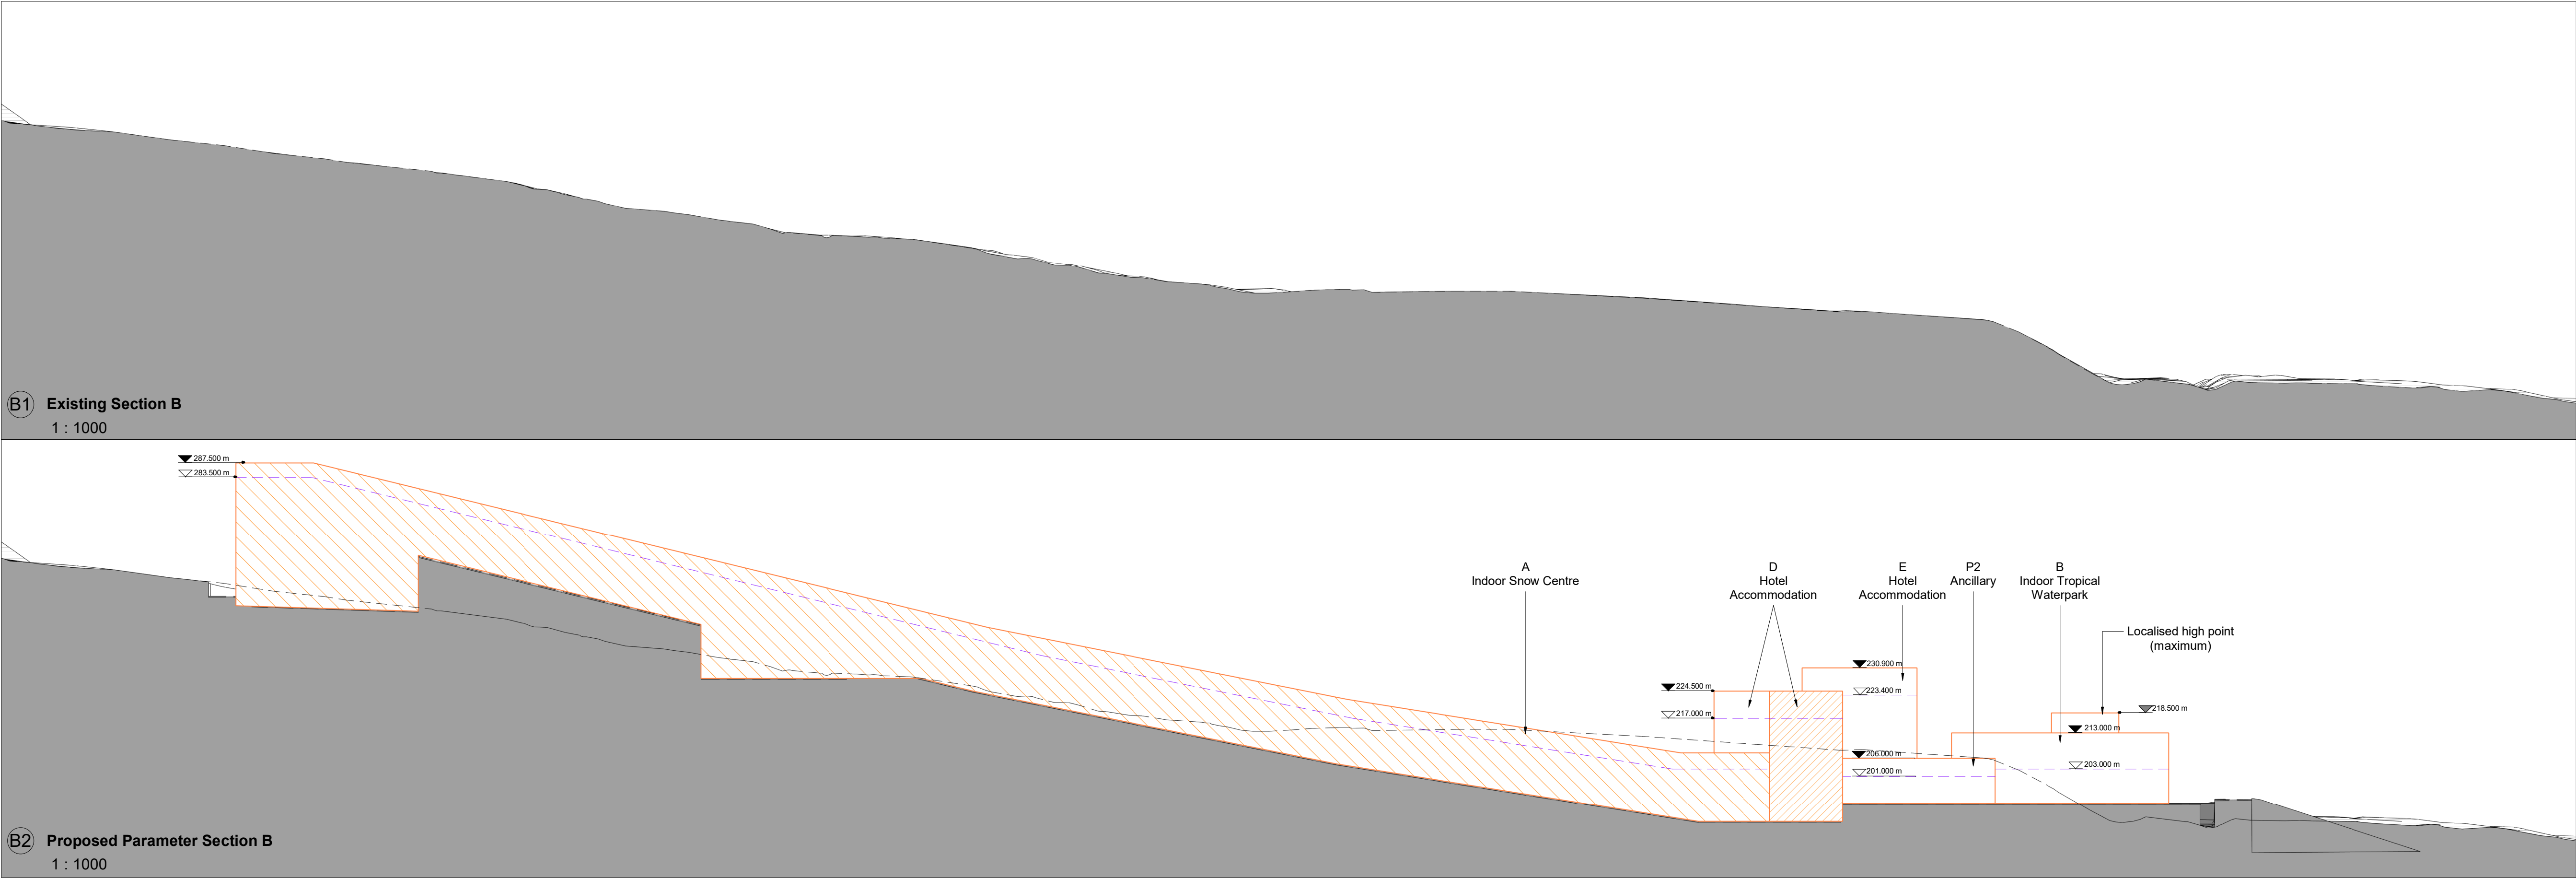
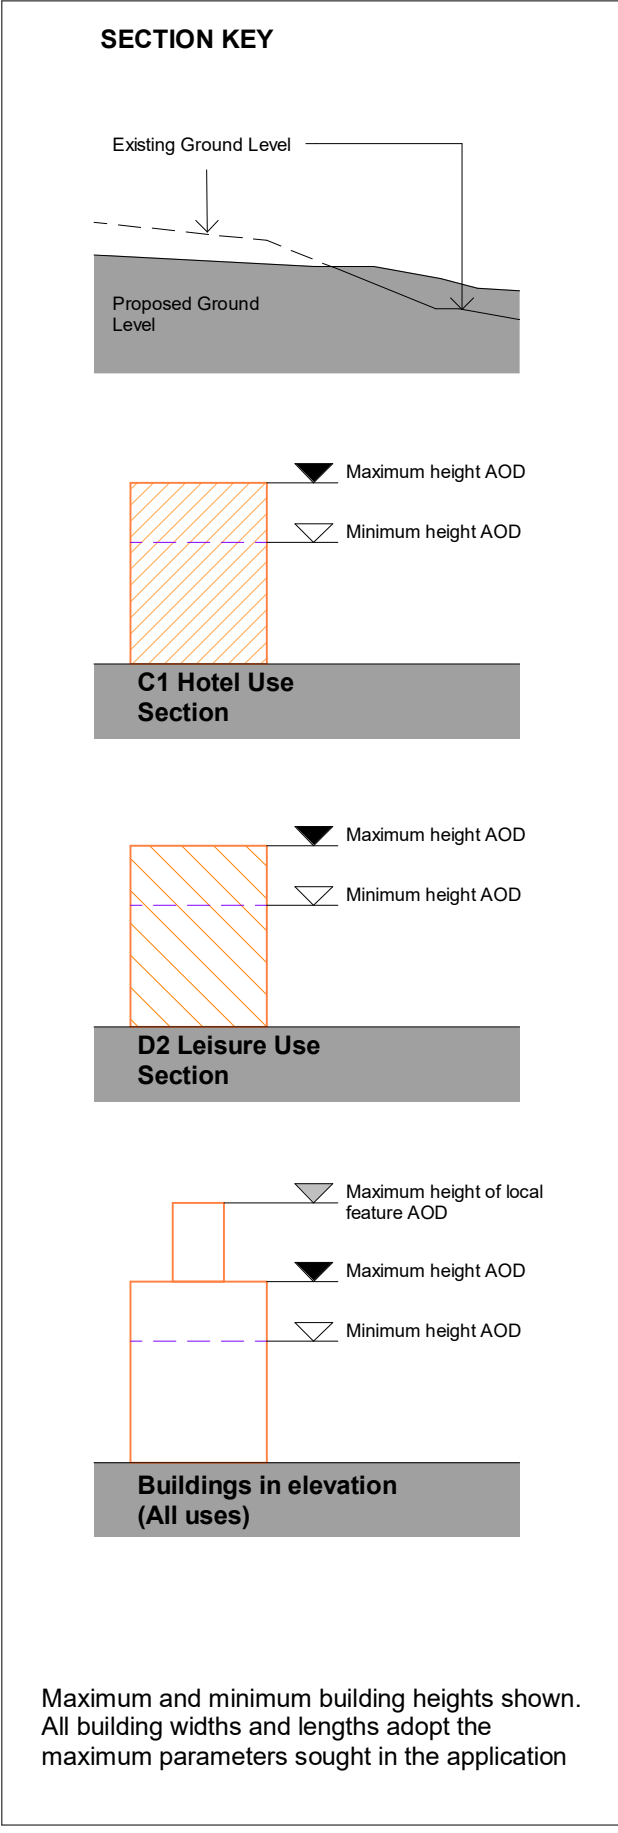
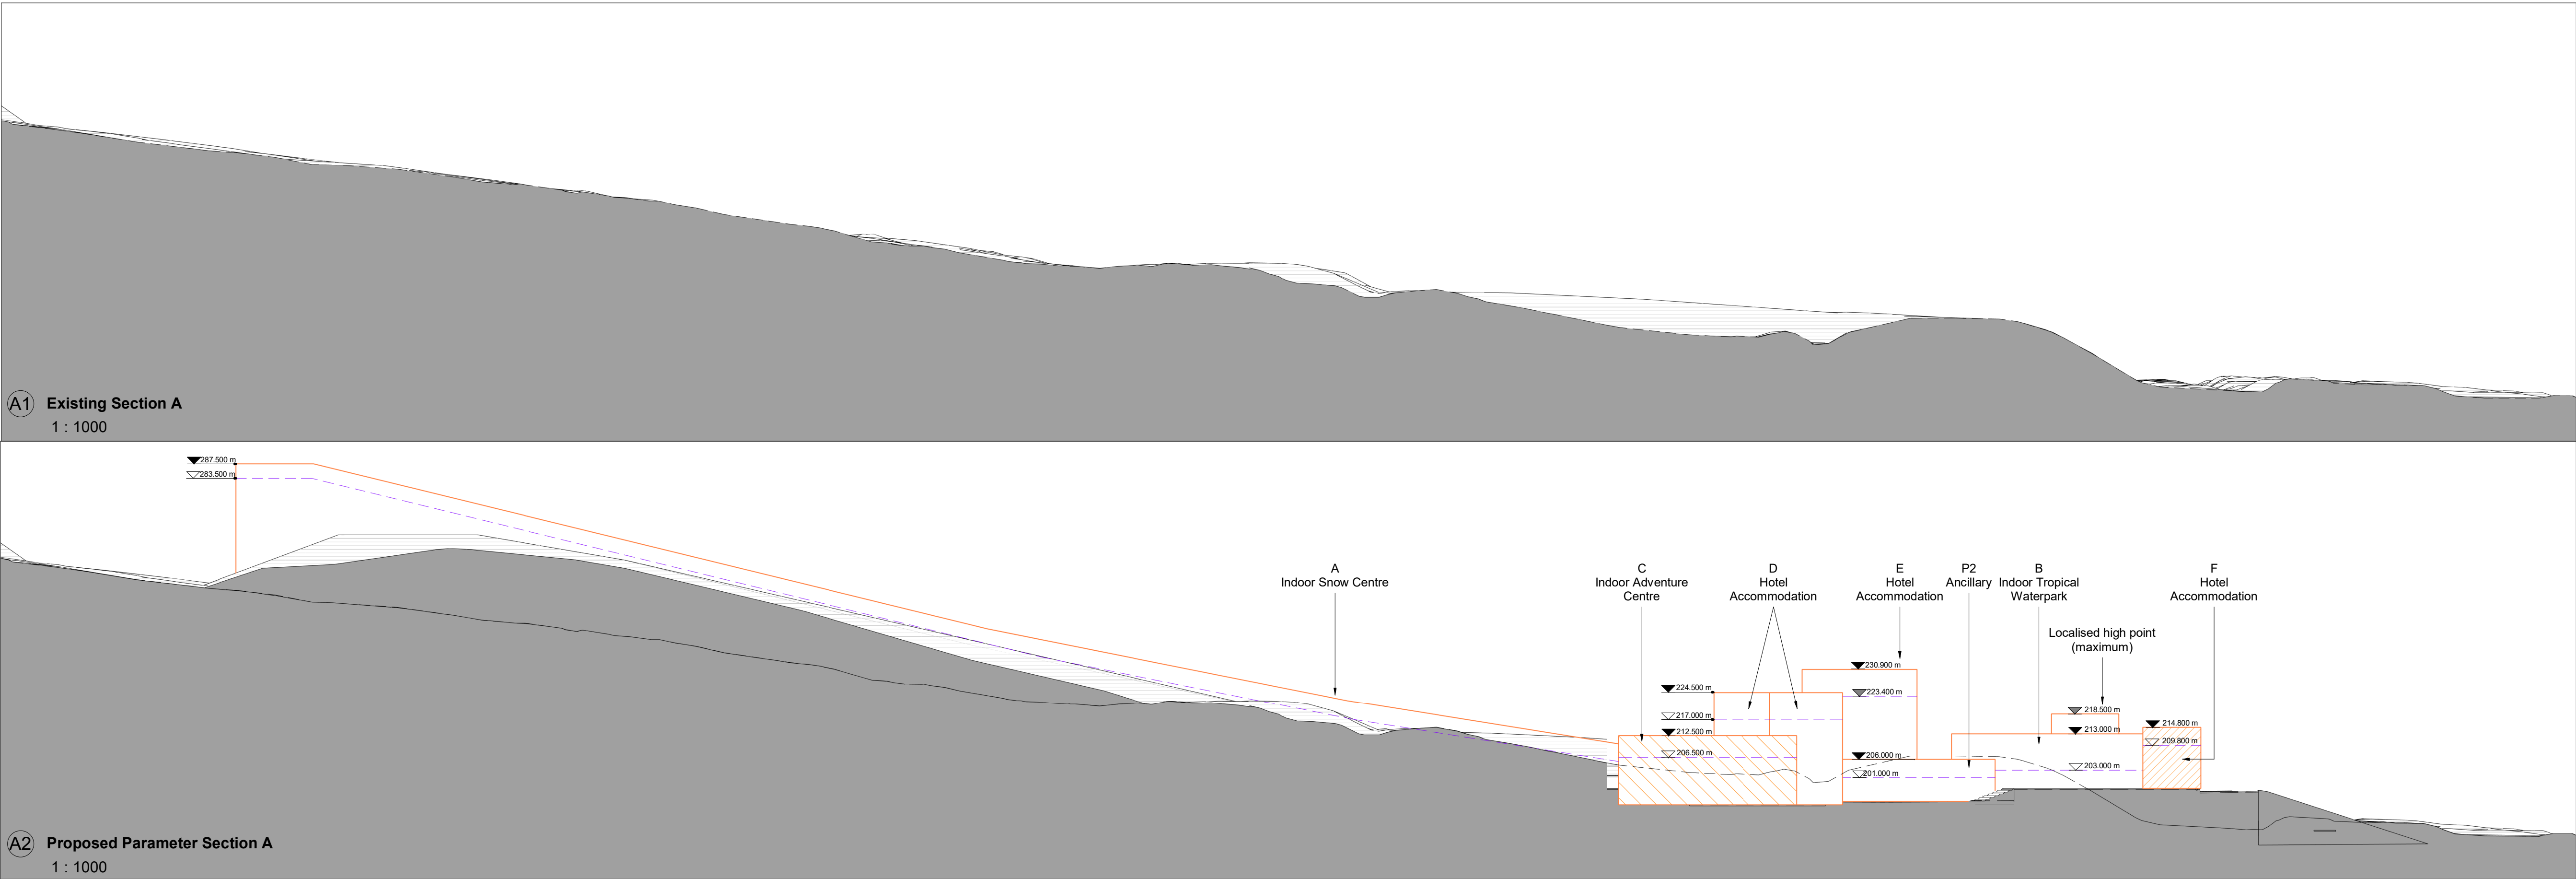


P2	S0	07/12/22	WS	ISSUED FOR PLANNING
P1	S0	14/02/22	WS	ISSUED FOR PAC
Rev.	Status	Date	Check	Description

HolderMathiasarchitects

T +44 (0) 20 7287 0735
www.holdermathias.com
London Cardiff Munch

Project
Rhydycear West
Merthyr Tydfil
Marvel Ltd

Title
Development Parameter Sections 1

Job No	Scale at A1	Status	Rev.	Ext.	Int.
4170	1 : 1000	S0	P2		

Project	Originator	Zone	Level	Type	Role	Sheet
RHDR	HMA	LE	ZZ	DR	A	PL-110

ISO 14001 : 2015 ISO 9001 : 2015 RIBA Chartered Practice
Please consider the environment before printing this document