


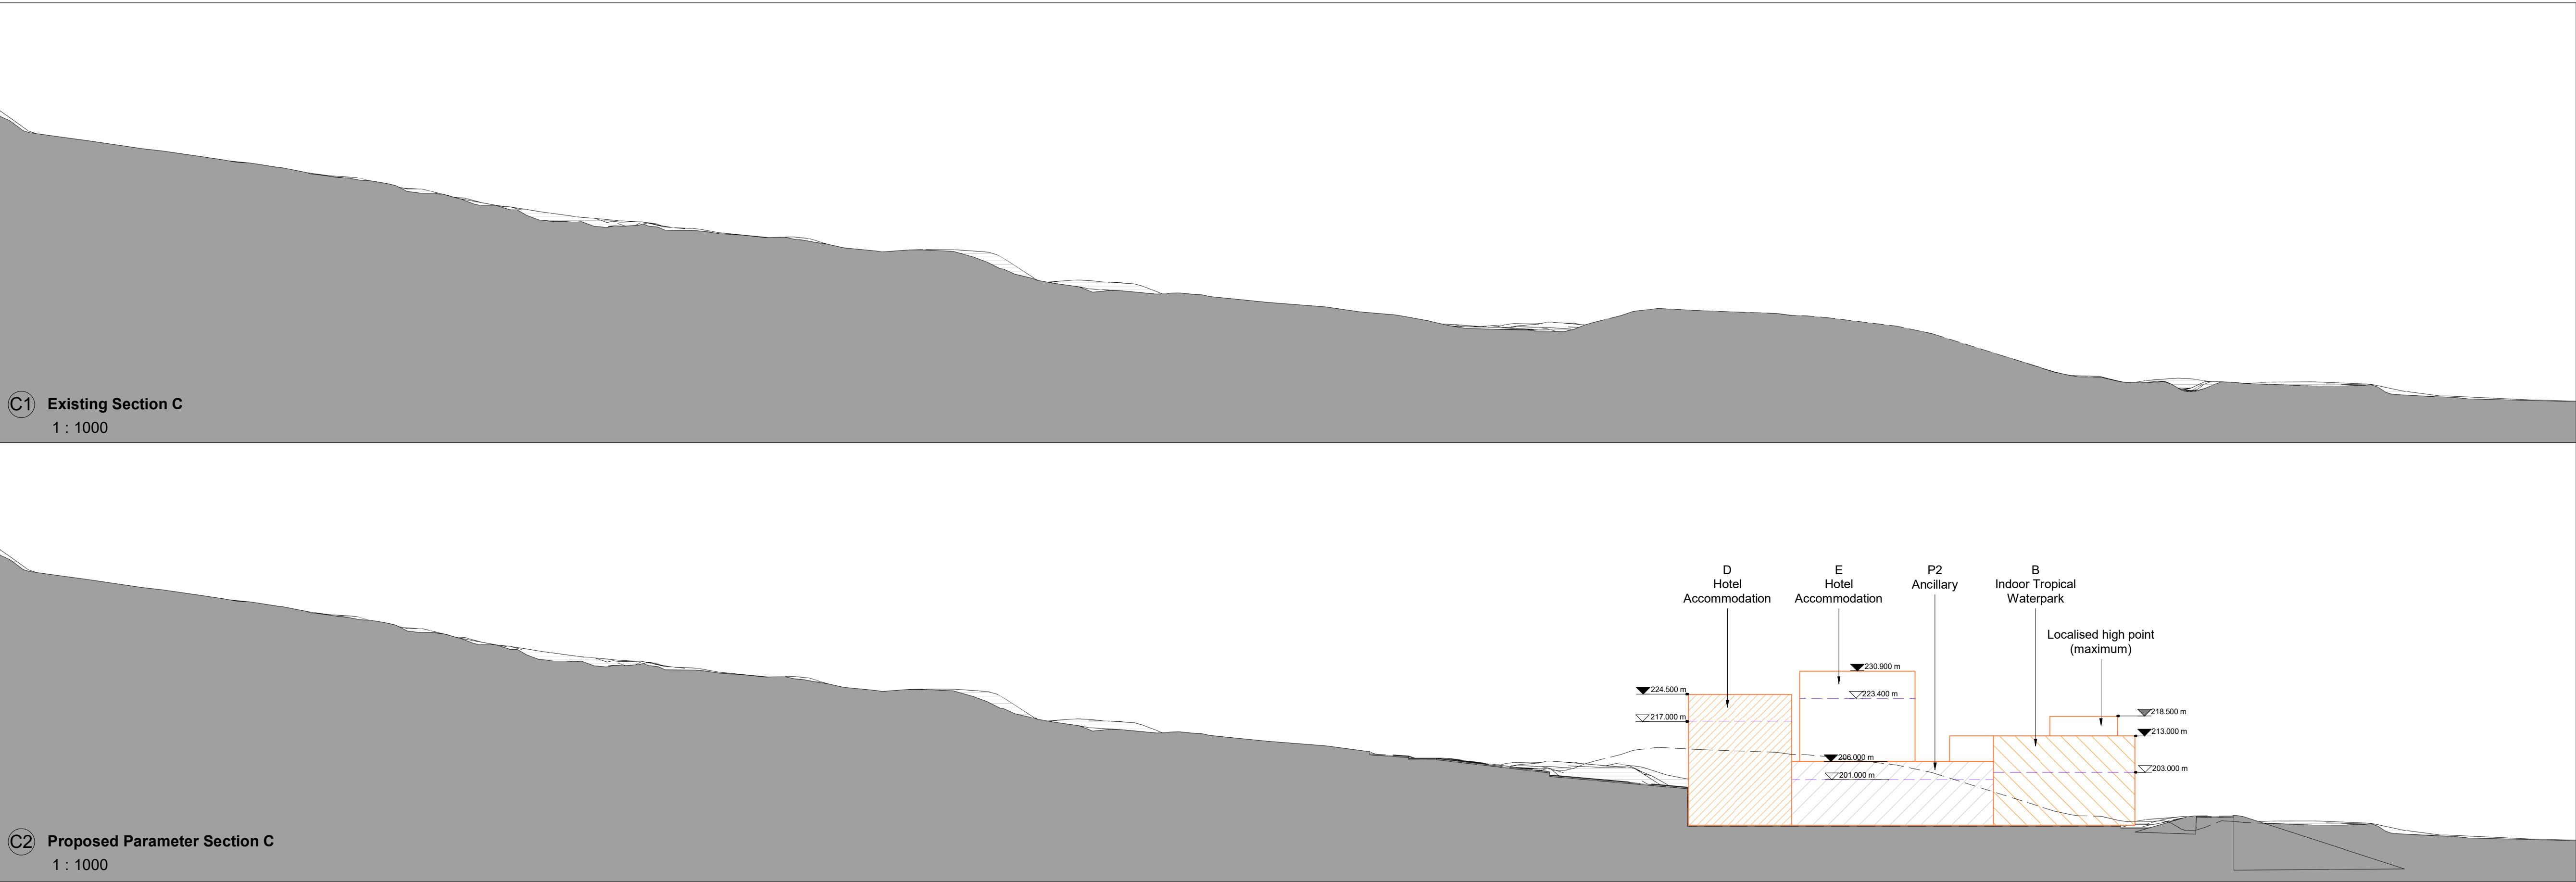


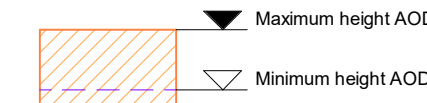

SECTION KEY

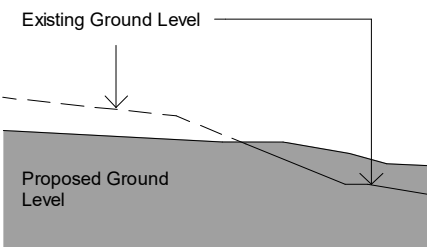

C1 Hotel Use Section

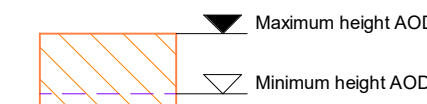


D2 Leisure Use Section



Buildings in elevation (All uses)

Maximum and minimum building heights shown.
All building widths and lengths adopt the maximum parameters sought in the application

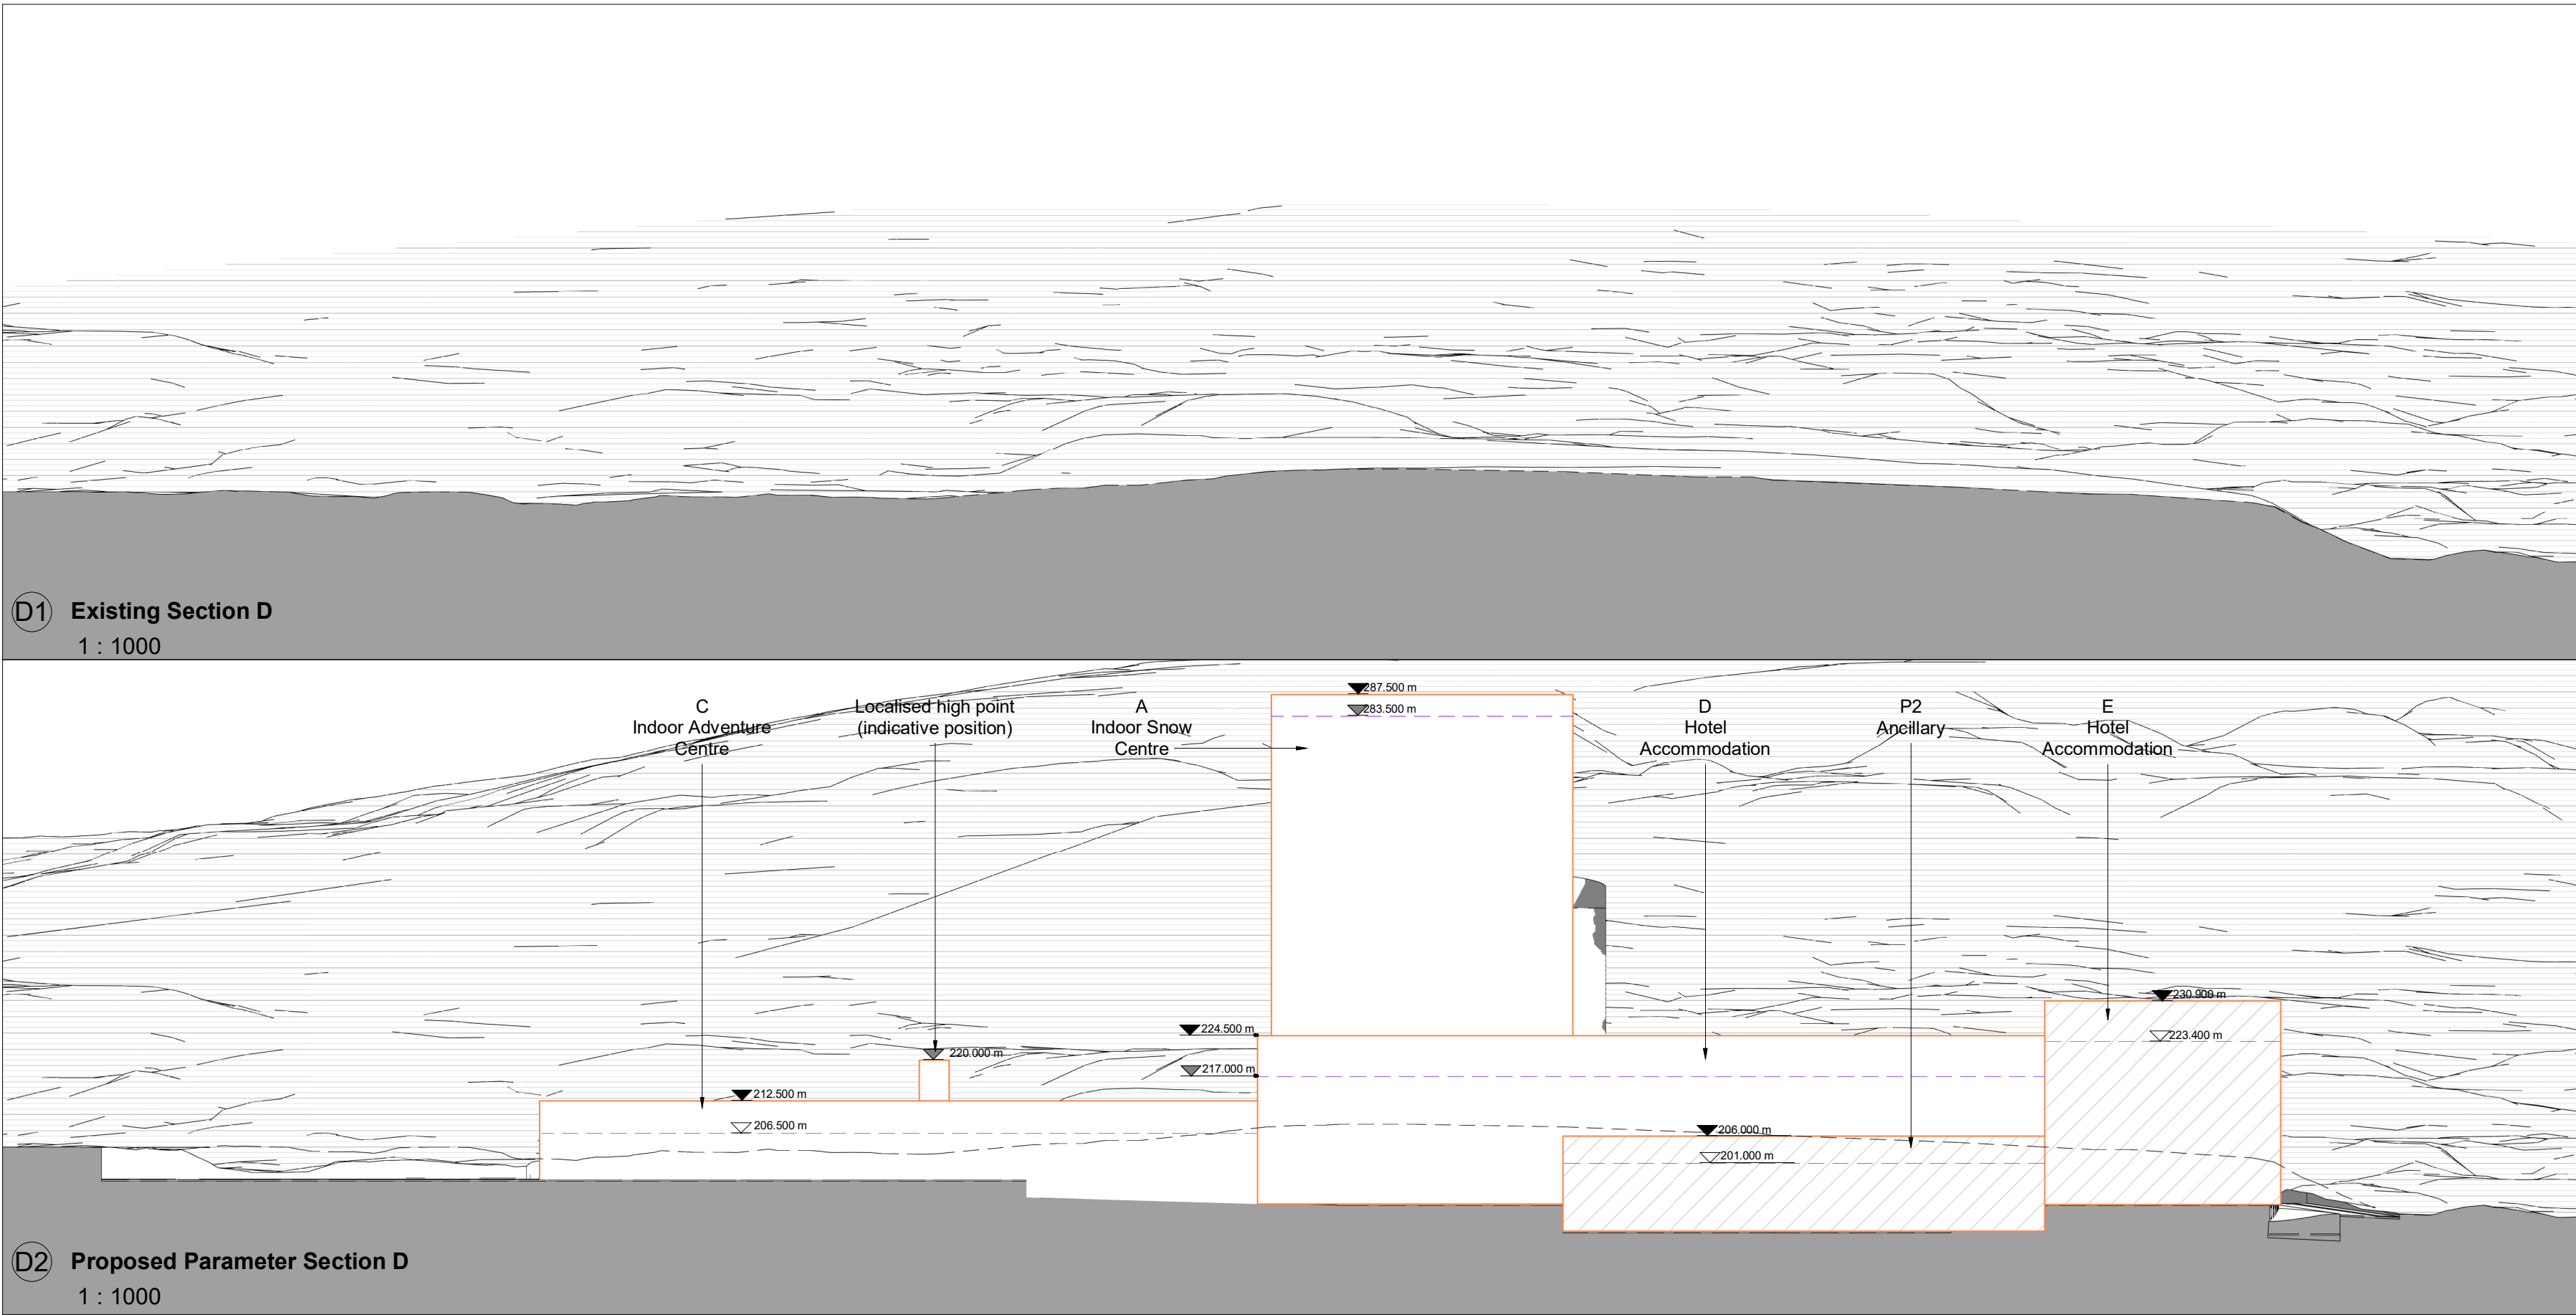

P2 S0 07/12/22 WS ISSUED FOR PLANNING
P1 S0 14/02/22 WS ISSUED FOR PAC
Rev. Status Date Check Description

HolderMathiasarchitects

T +44 (0) 20 7287 0735
www.holdermathias.com
London Cardiff Munch

Project
Rhydycear West
Merthyr Tydfil
Marvel Ltd

Title
Development Parameter Sections 2

Job No Scale at A1 Status Rev. Ext. Int.
4170 1 : 1000 S0 P2

Project Originator Zone Level Type Role Sheet
RHDR HMA LE ZZ DR A -PL-111

ISO 14001 : 2015 ISO 9001 : 2015 RIBA Chartered Practice
Please consider the environment before printing this document