






TOPOGRAPHICAL PLAN 1:500

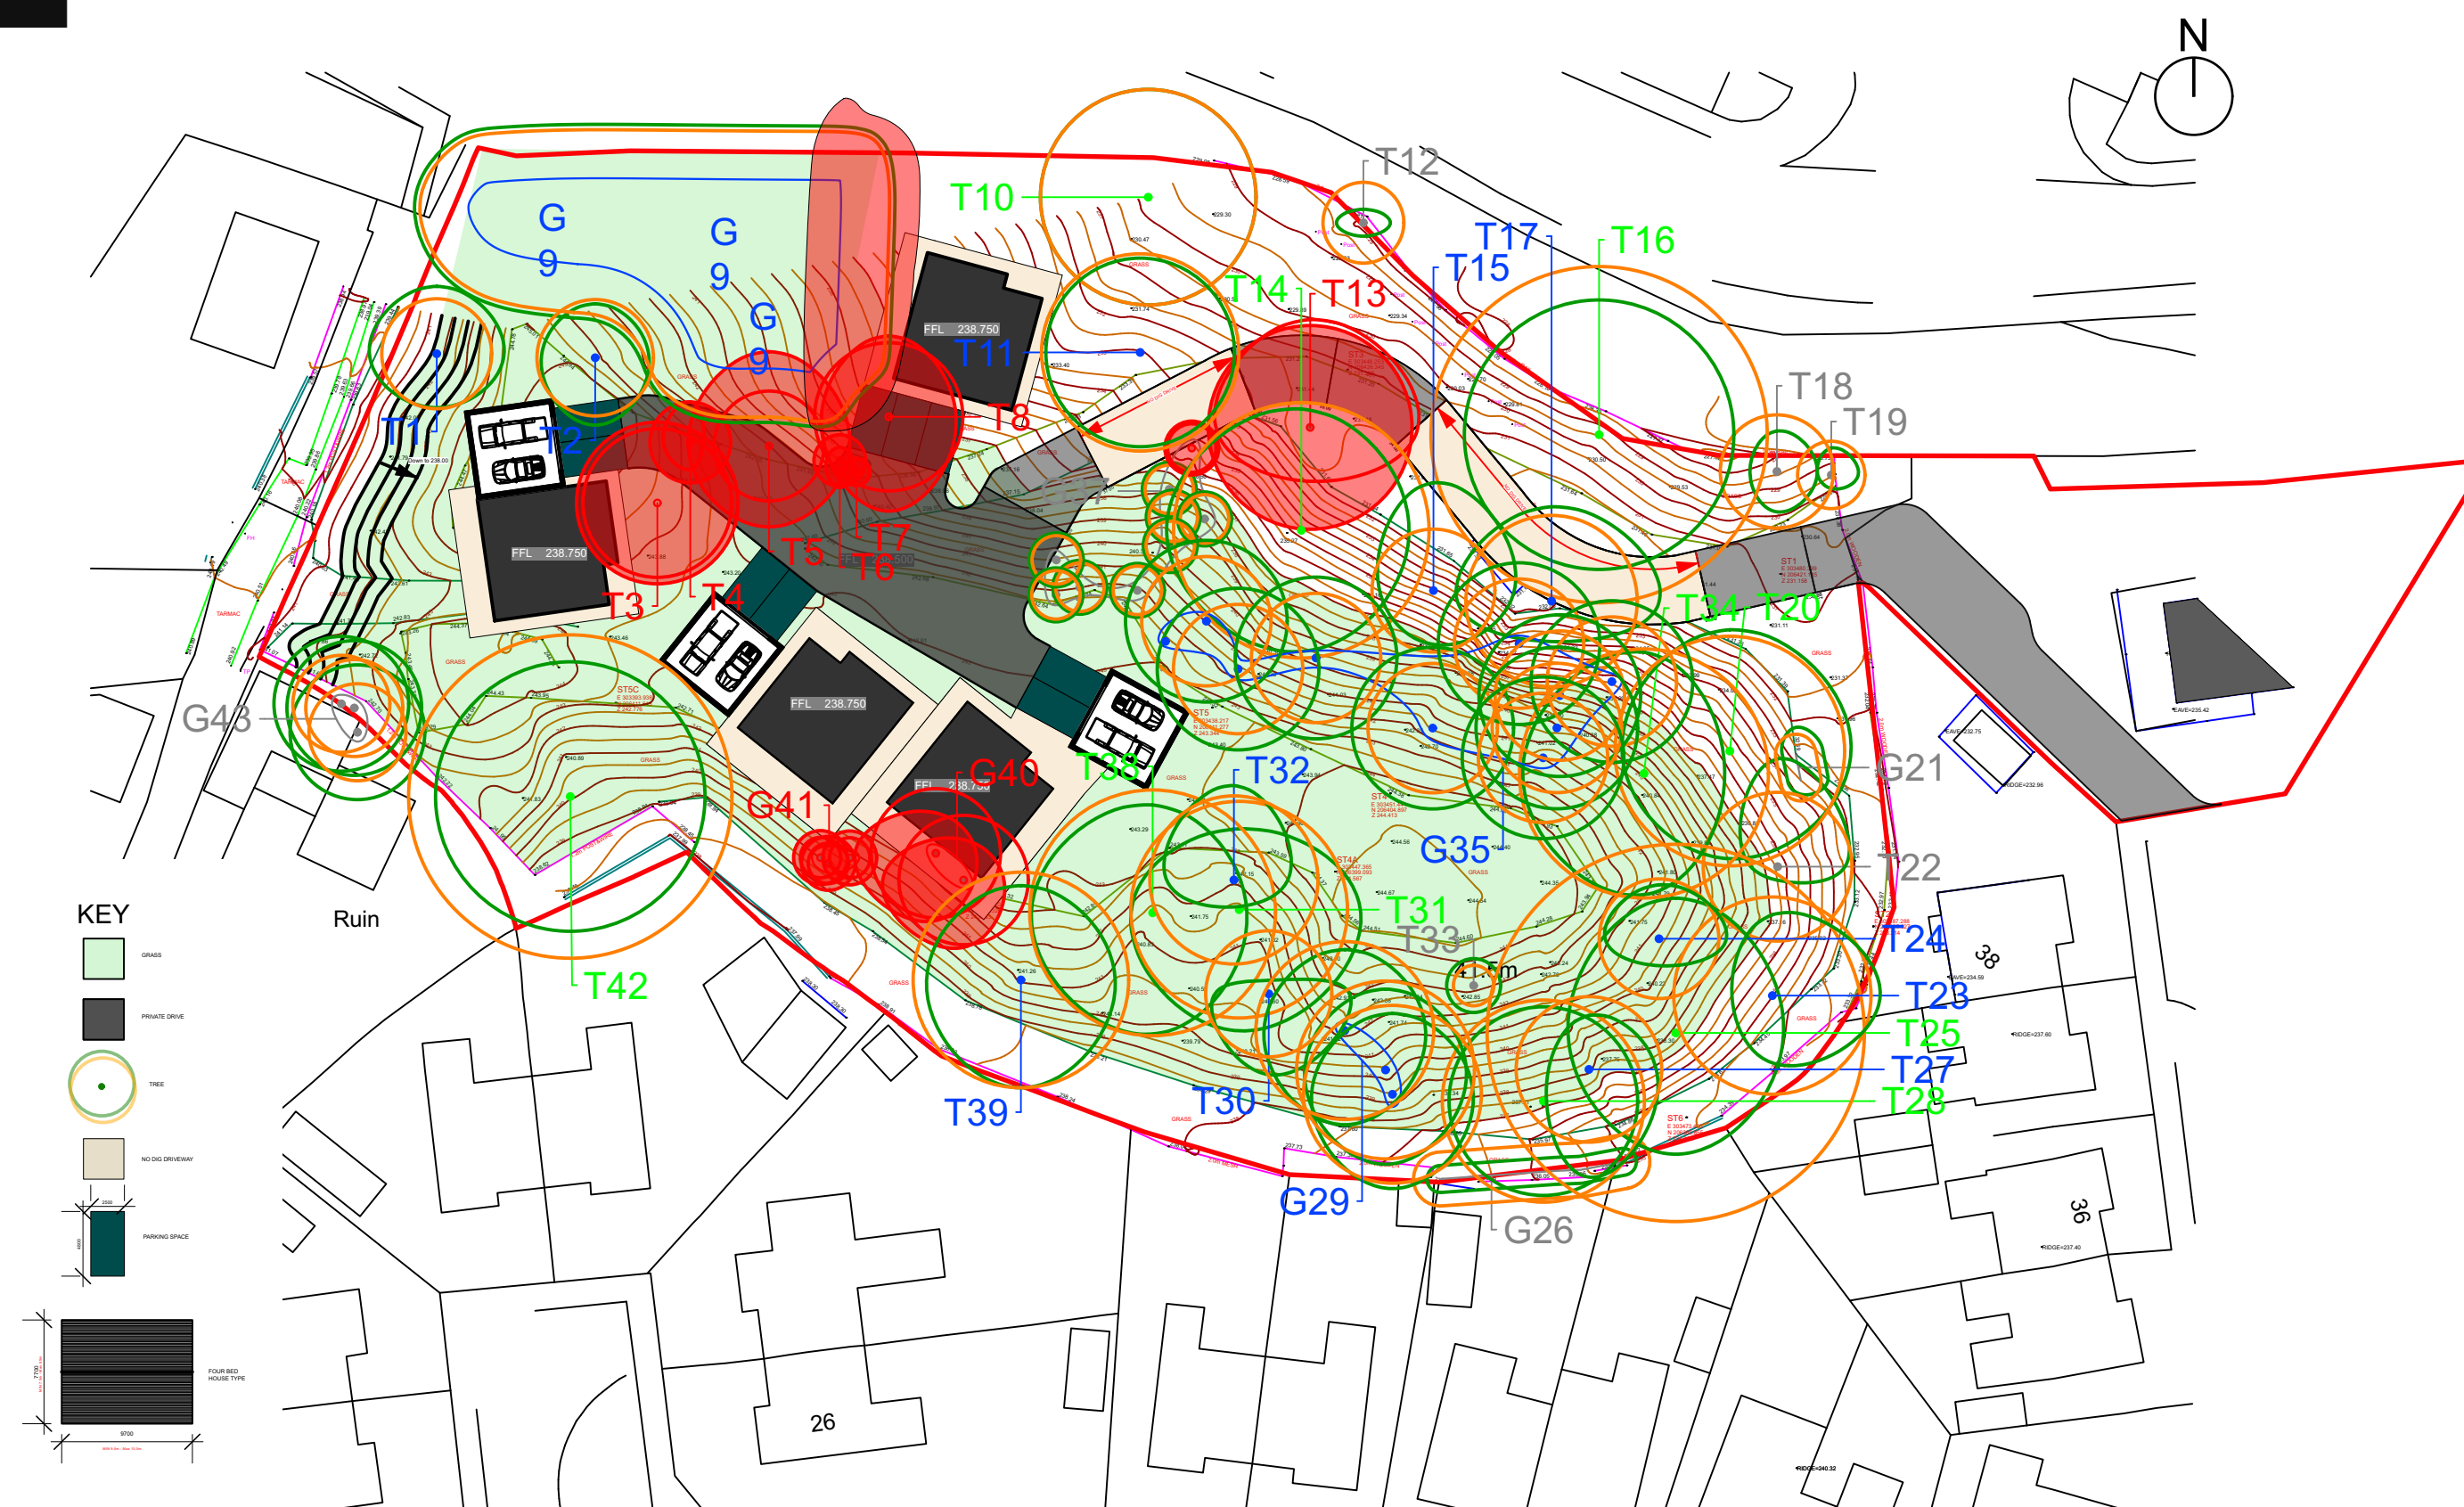


TOPOGRAPHICAL PLAN WITH TREES REMOVED 1:500

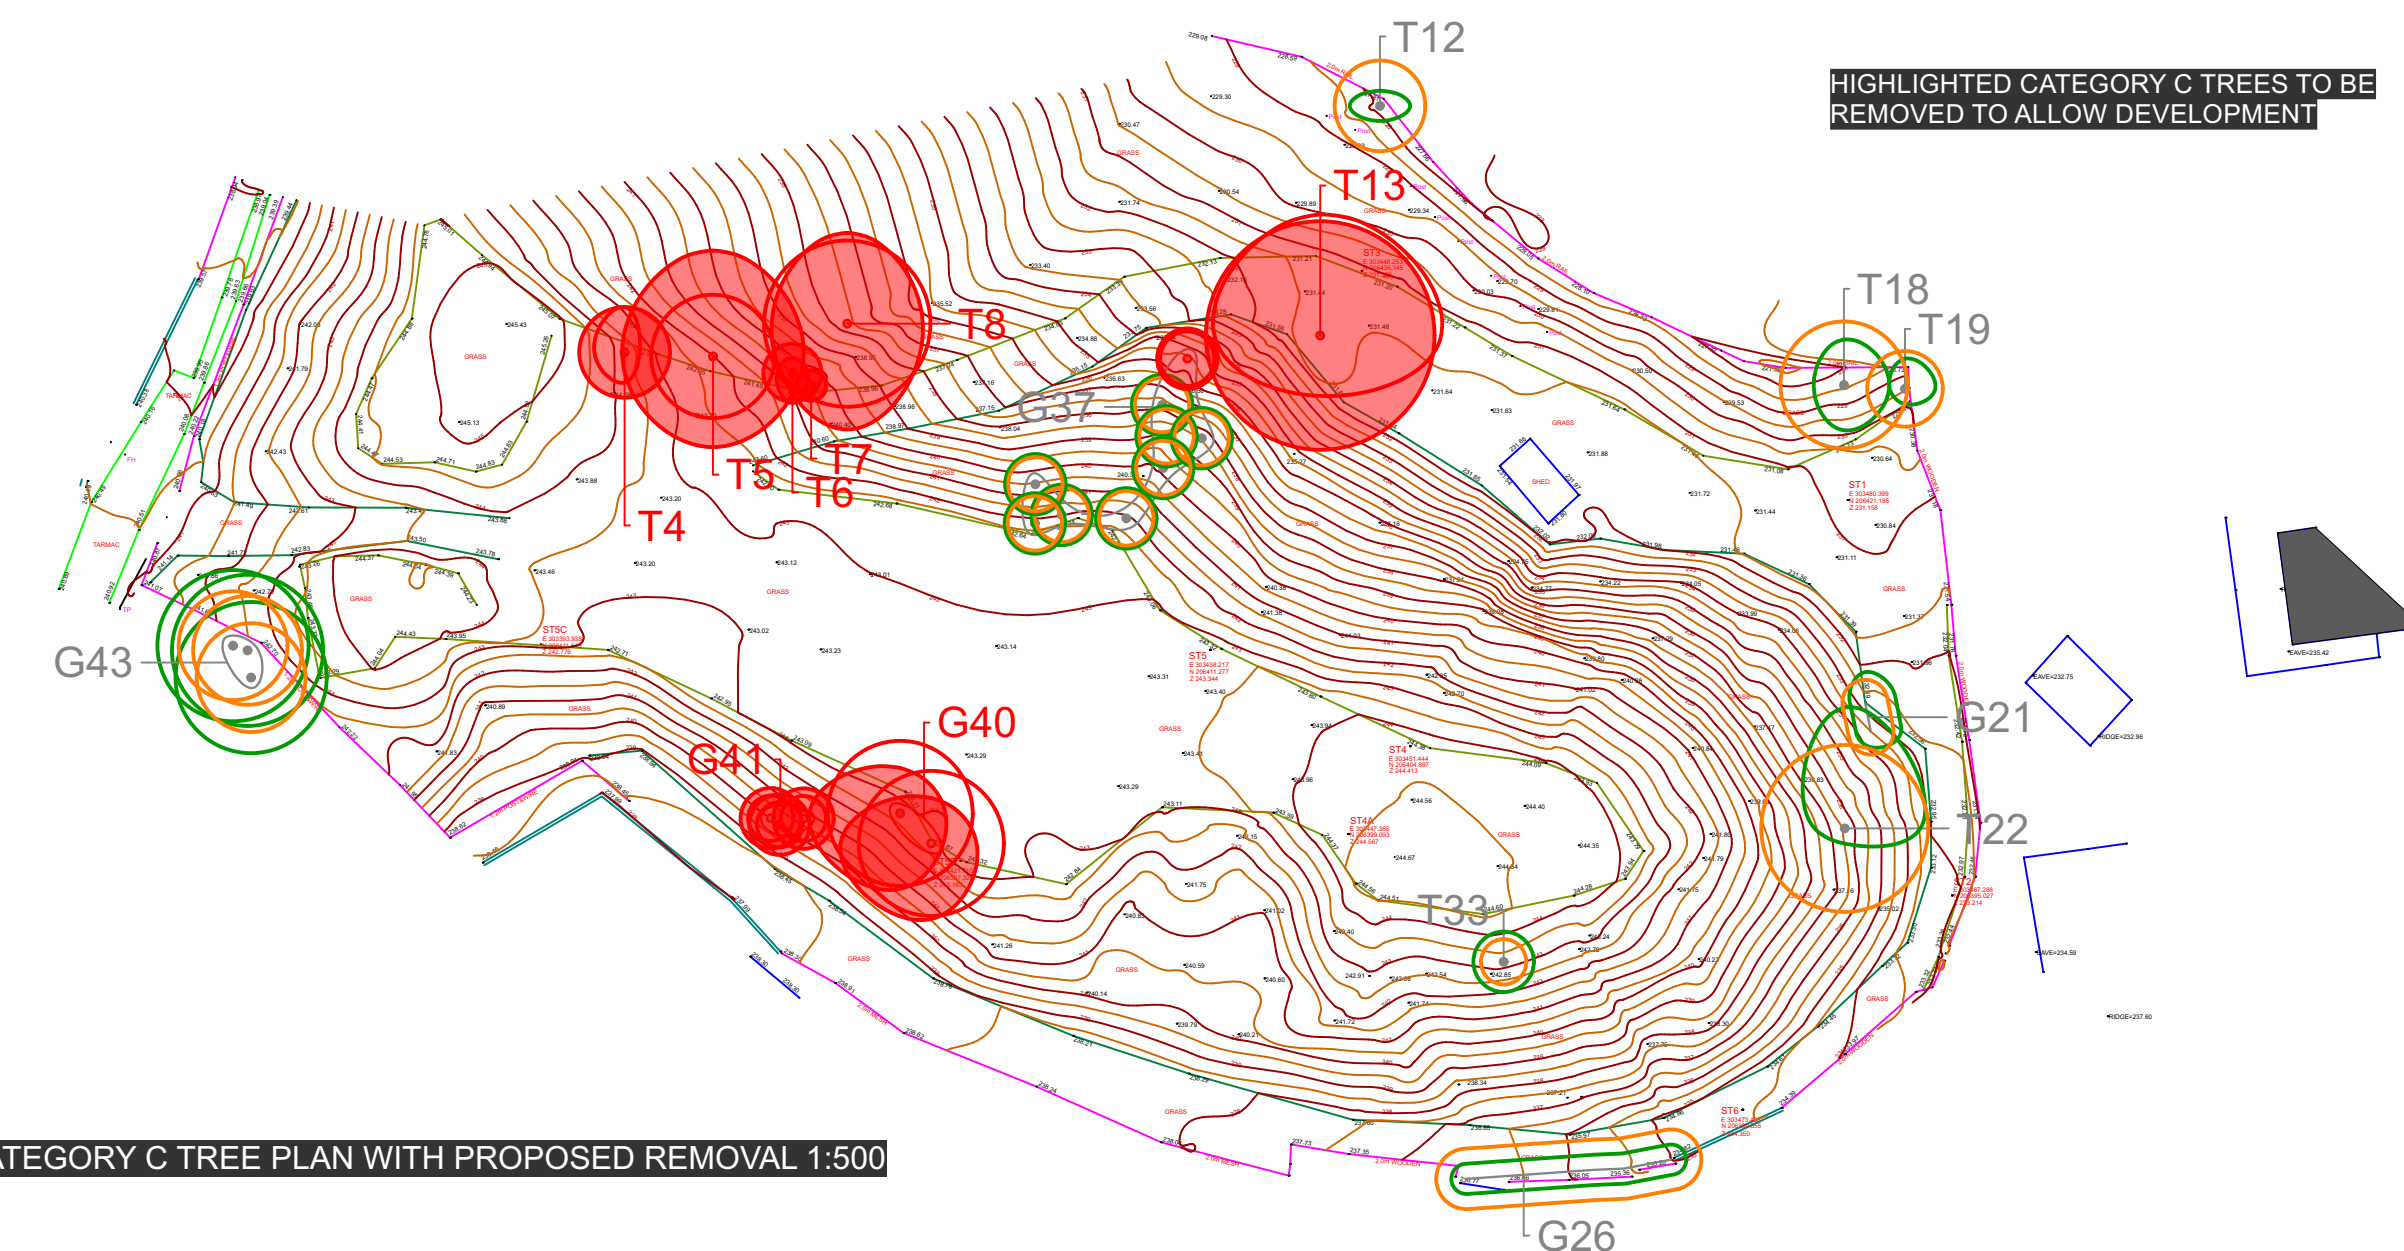

CATEGORY C TREE PLAN WITH PROPOSED REMOVAL 1:500

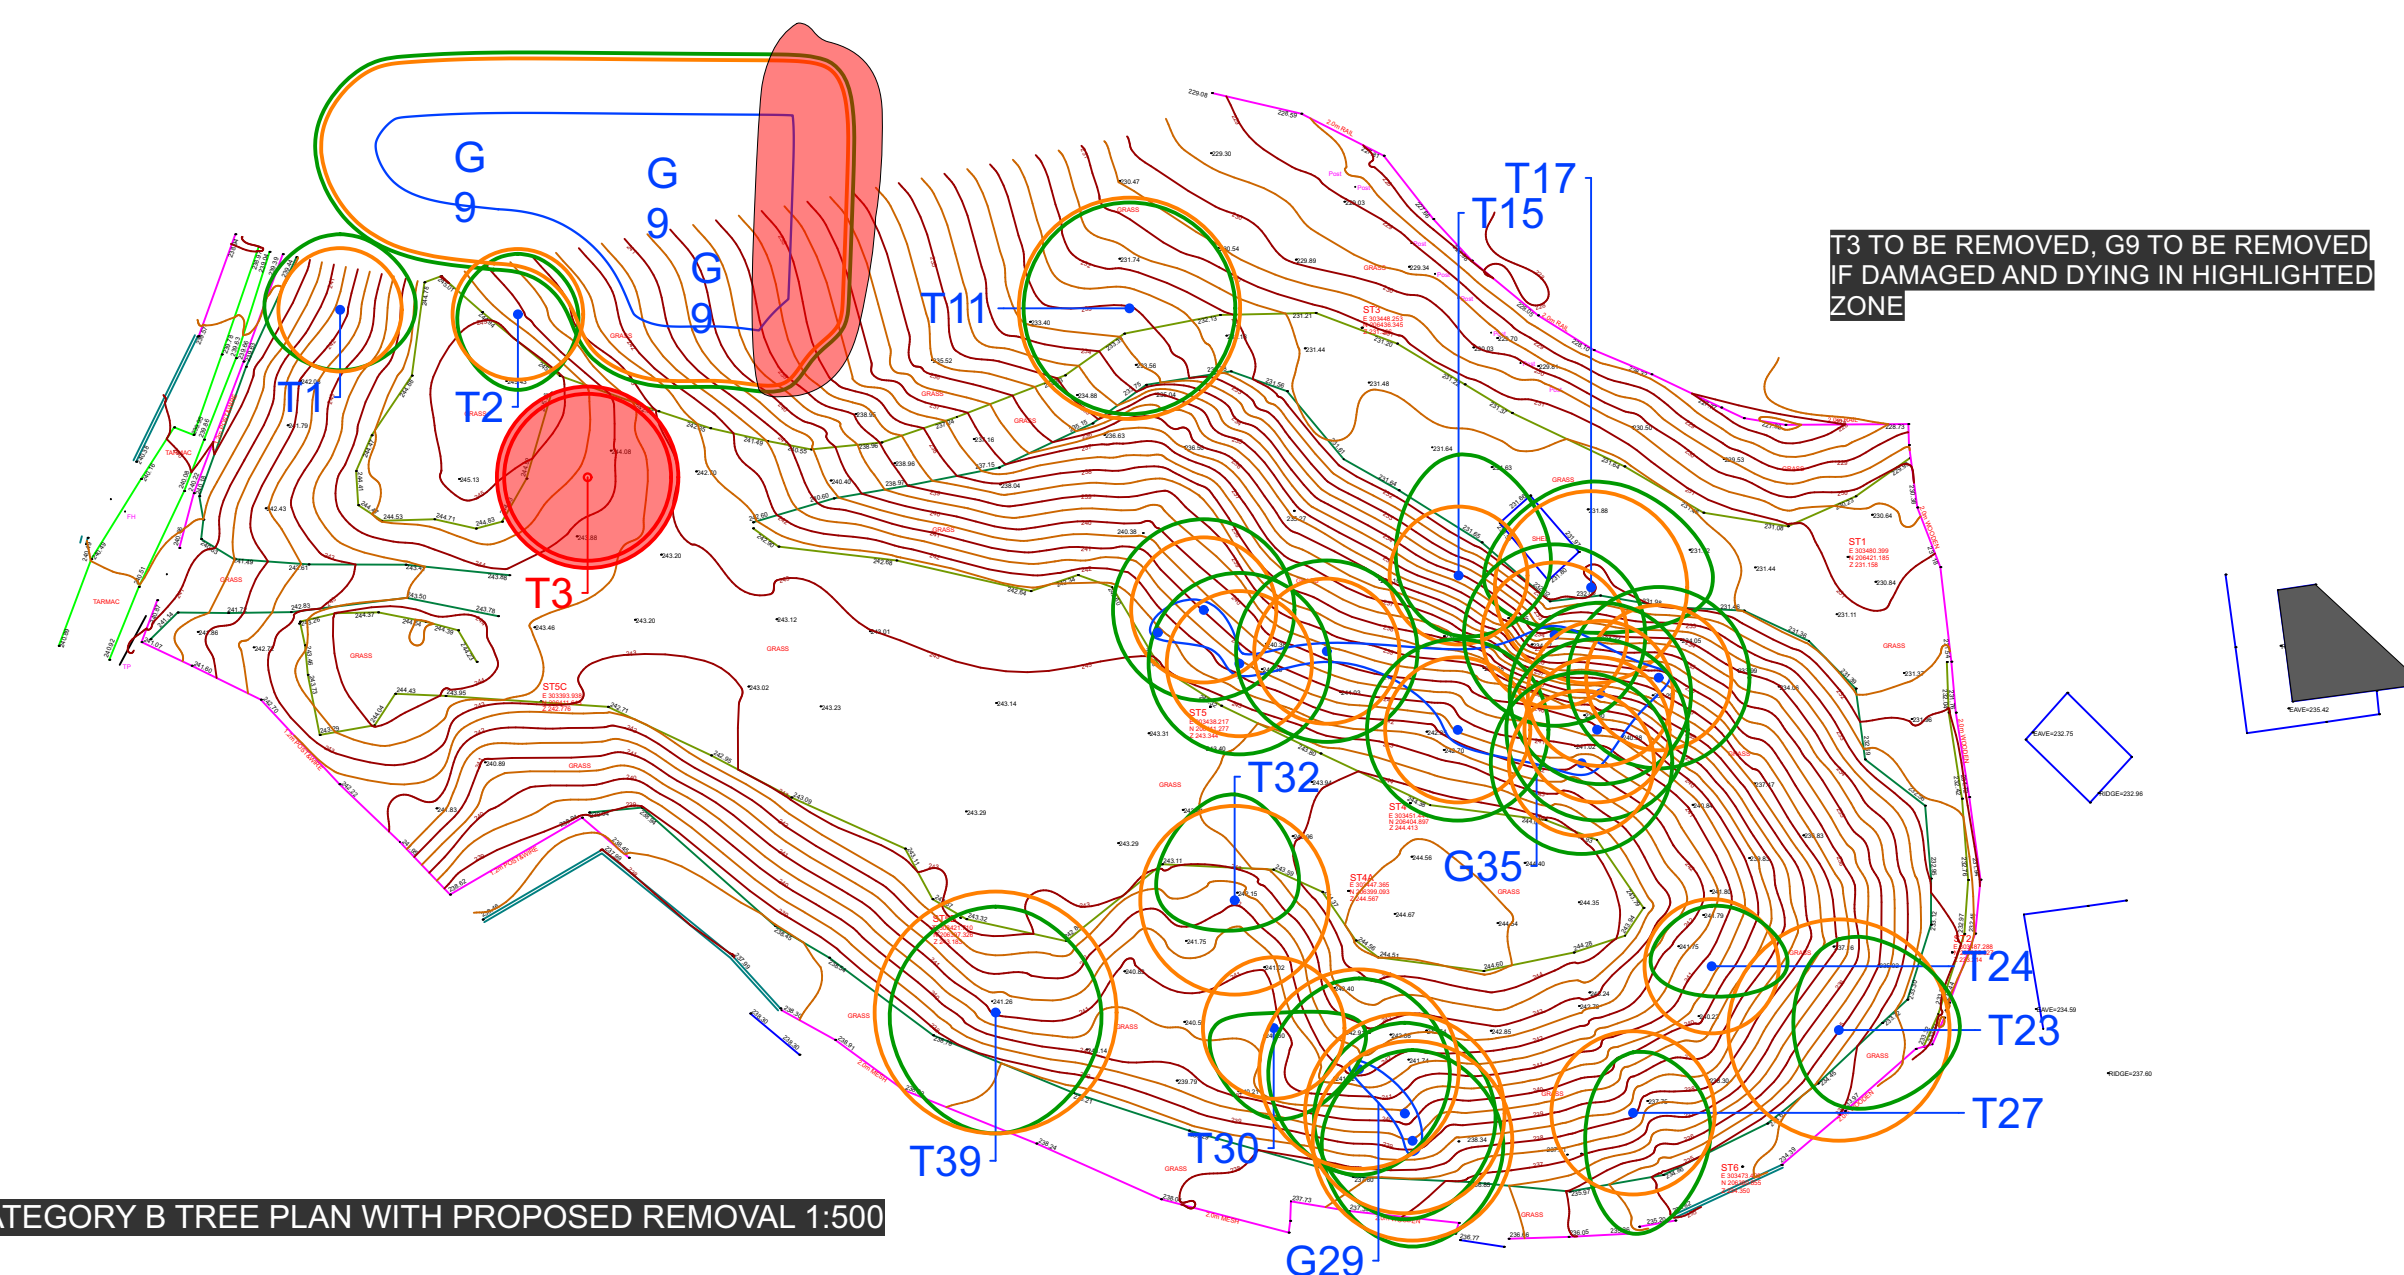

CATEGORY B TREE PLAN WITH PROPOSED REMOVAL 1:500

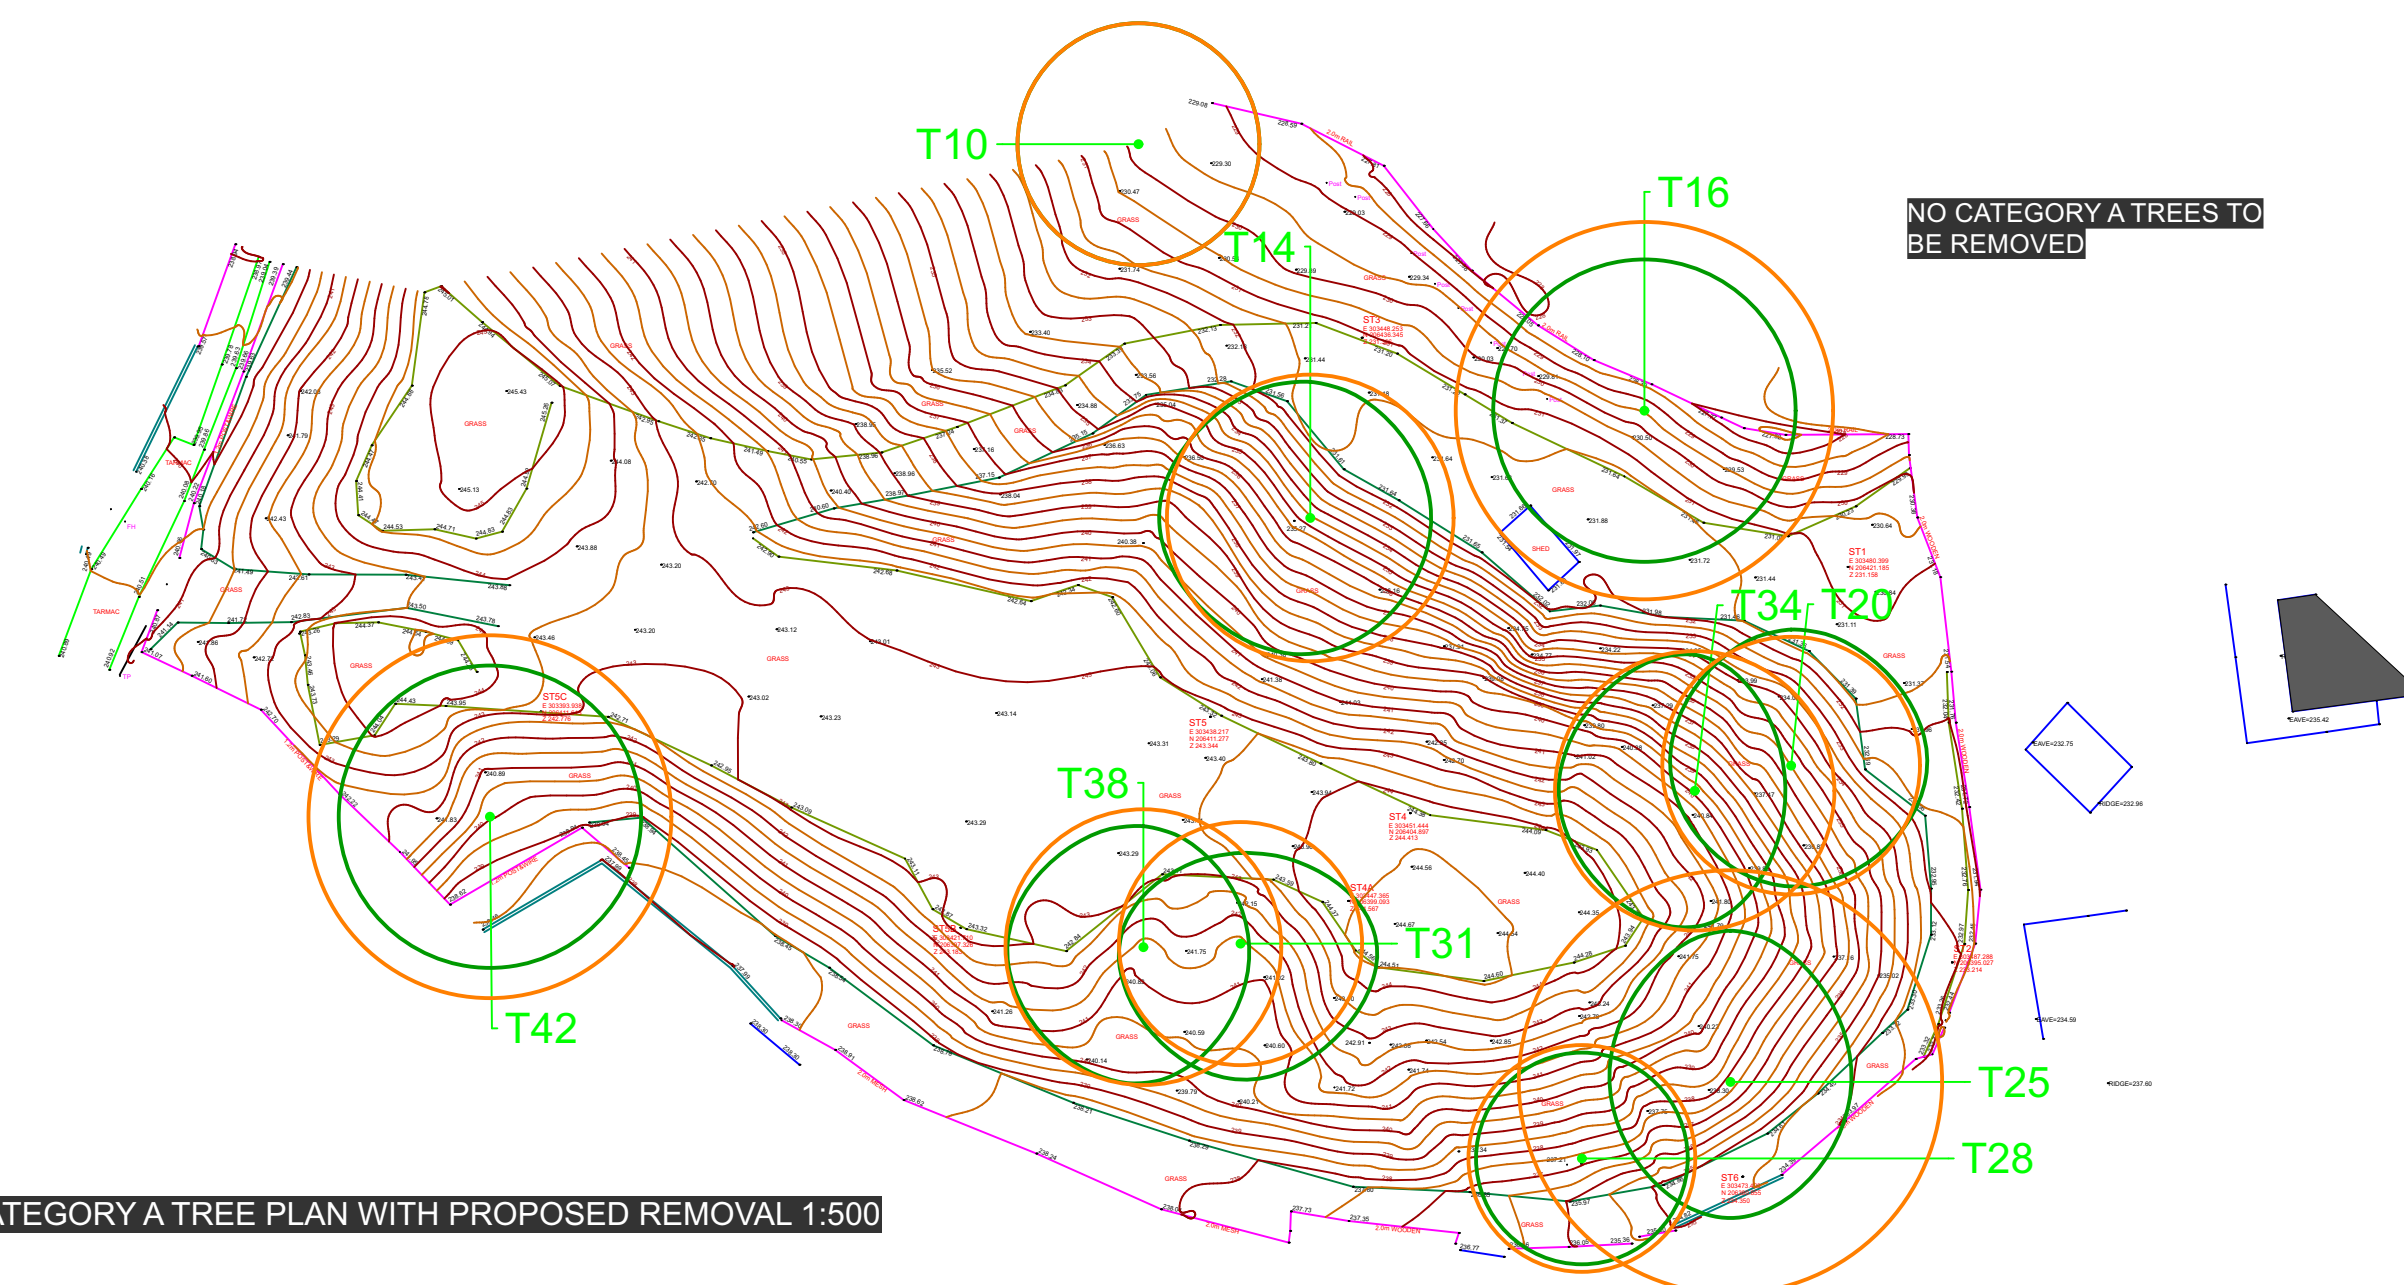

CATEGORY A TREE PLAN WITH PROPOSED REMOVAL 1:500