


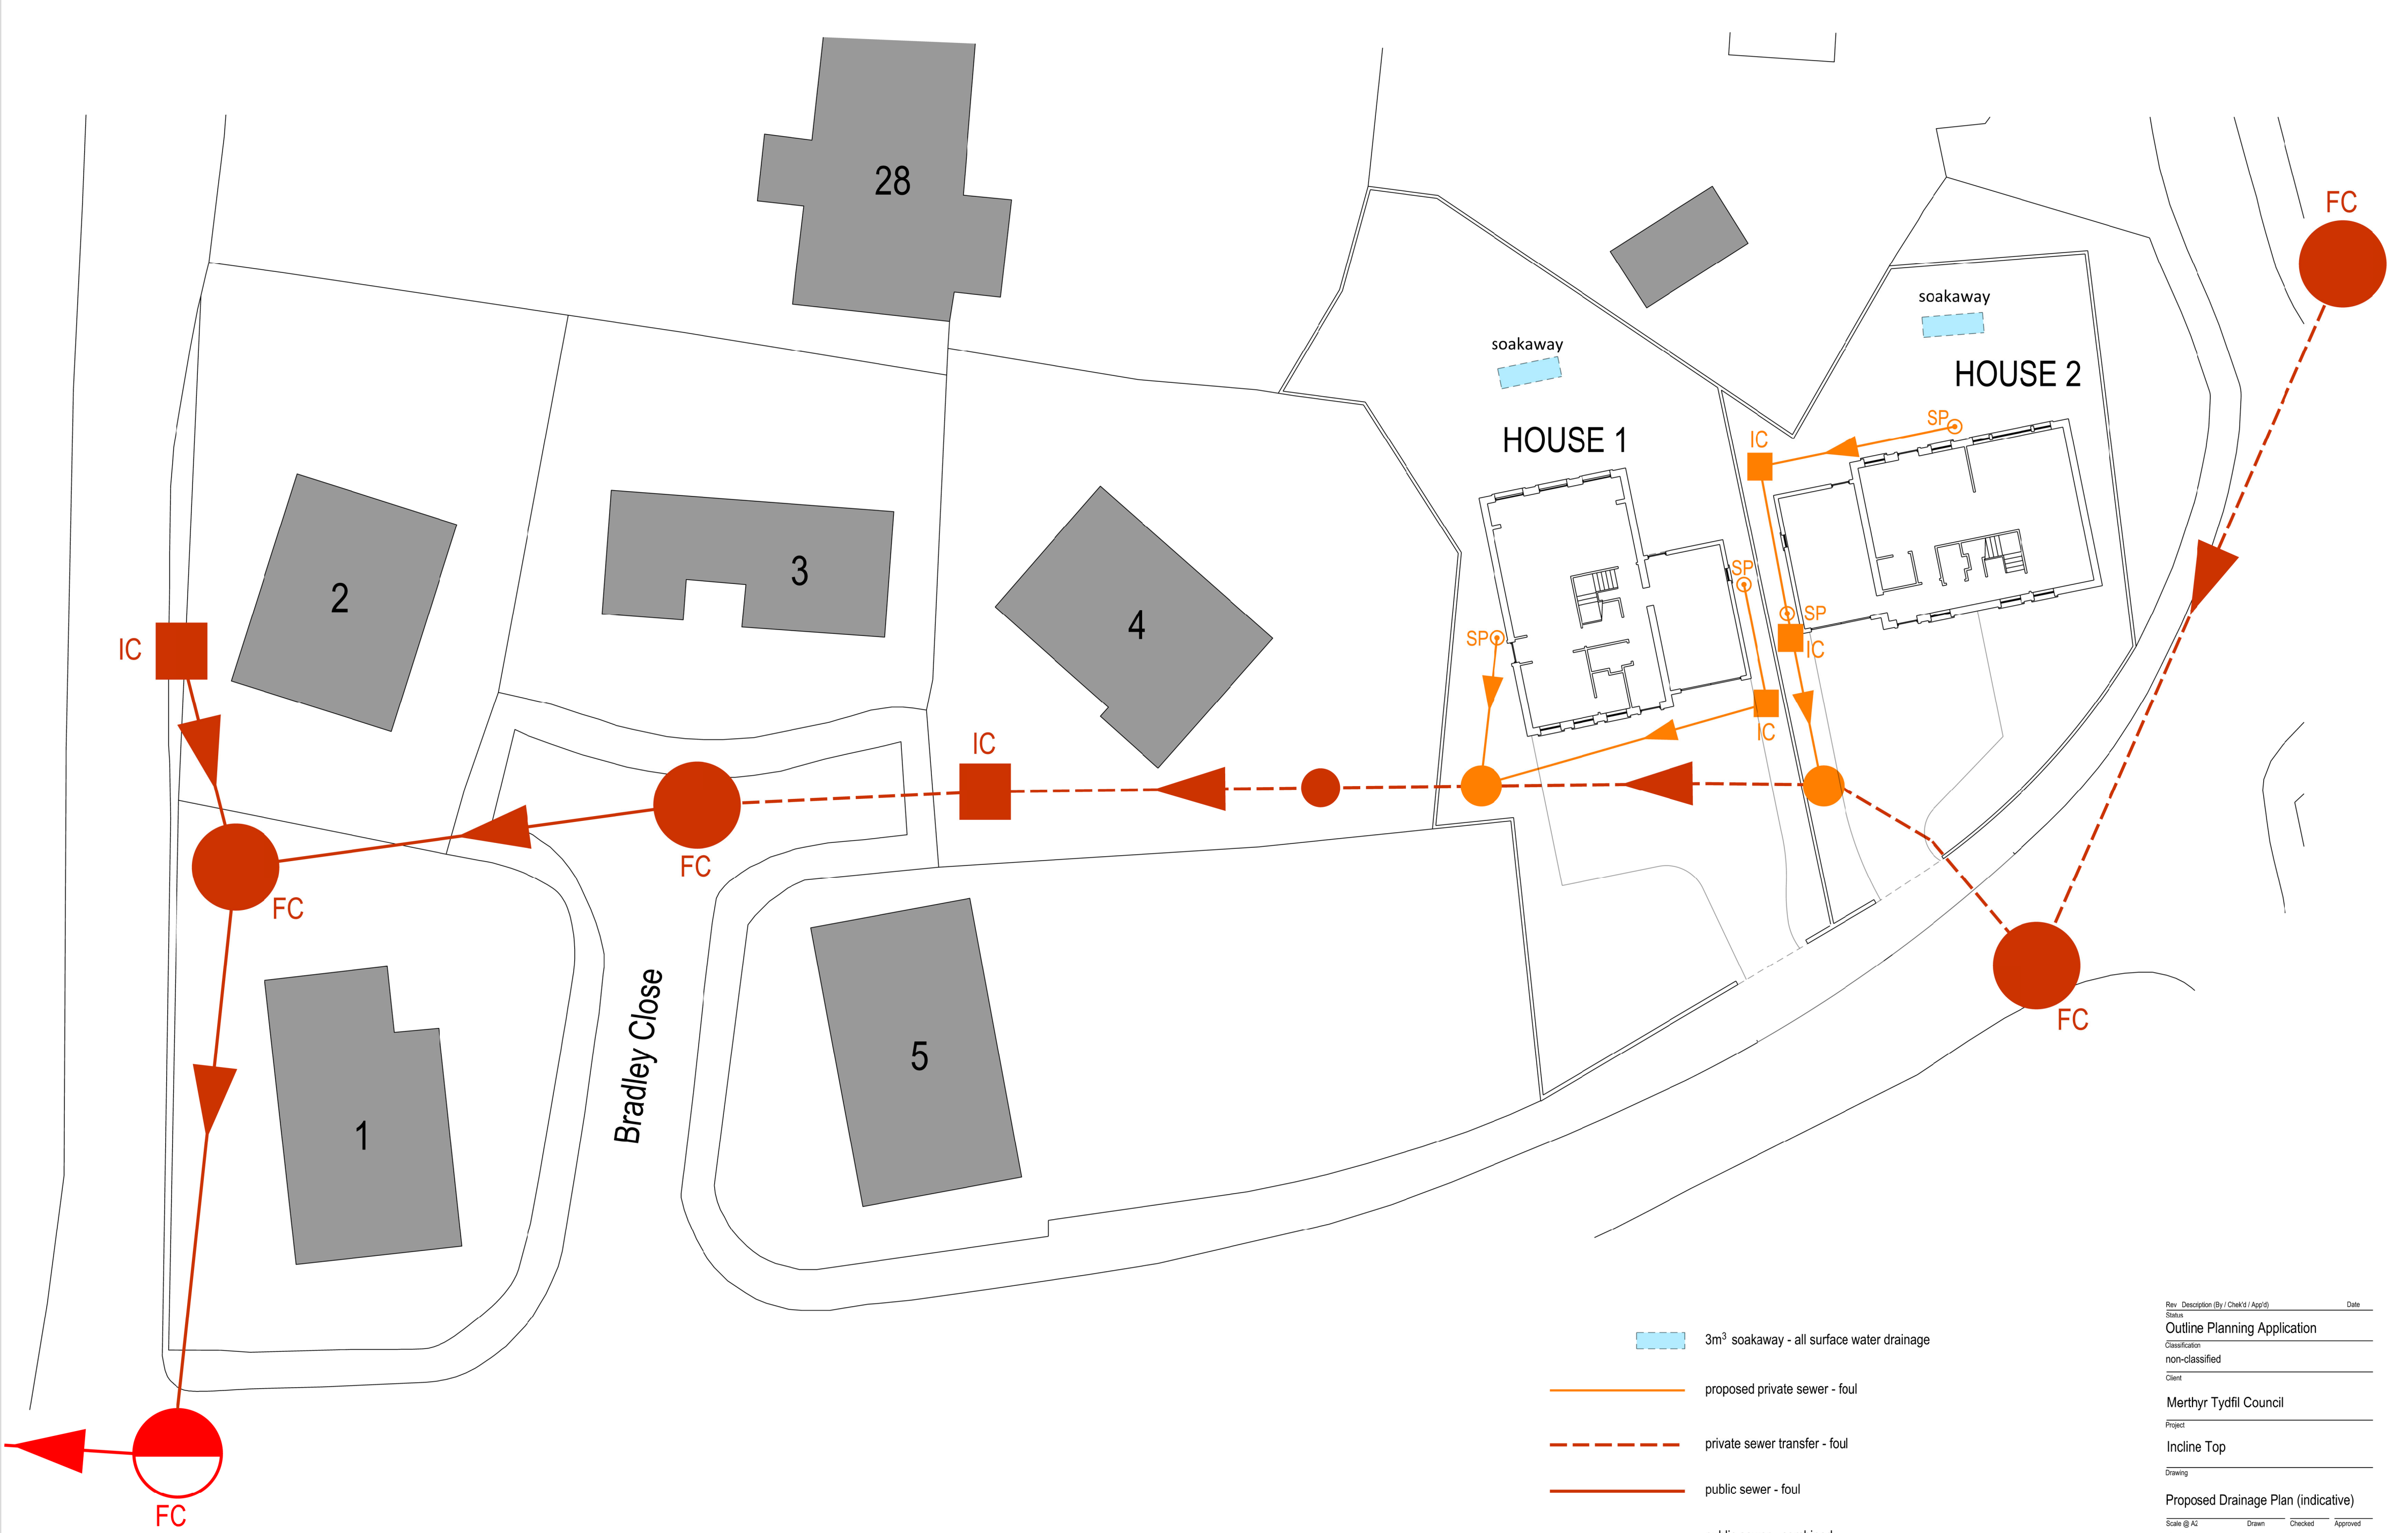

3m³ soakaway - all surface water drainage

proposed private sewer - foul

private sewer transfer - foul

public sewer - foul

public sewer - combined

Rev

Description (By / Check'd / App'd)

Date

Status

Outline Planning Application

Classification

non-classified

Client

Merthyr Tydfil Council

Project

Incline Top

Drawing

Proposed Drainage Plan (indicative)

Scale @ A2

1:200

Drawn

JA

Checked

RR

Approved

MT

Project No.

ED/001184

Date

20.03.24

Drawing Identifier

project

origin

zone

level

file type

role

number

revision

MPA-WSP - XX - 00 - DR - A

061 004

P00

PERCY THOMAS ARCHITECTS

A WSP Company

Guest House, Fortran Road, St Mellons Business Park, Cardiff, CF3 0EY