
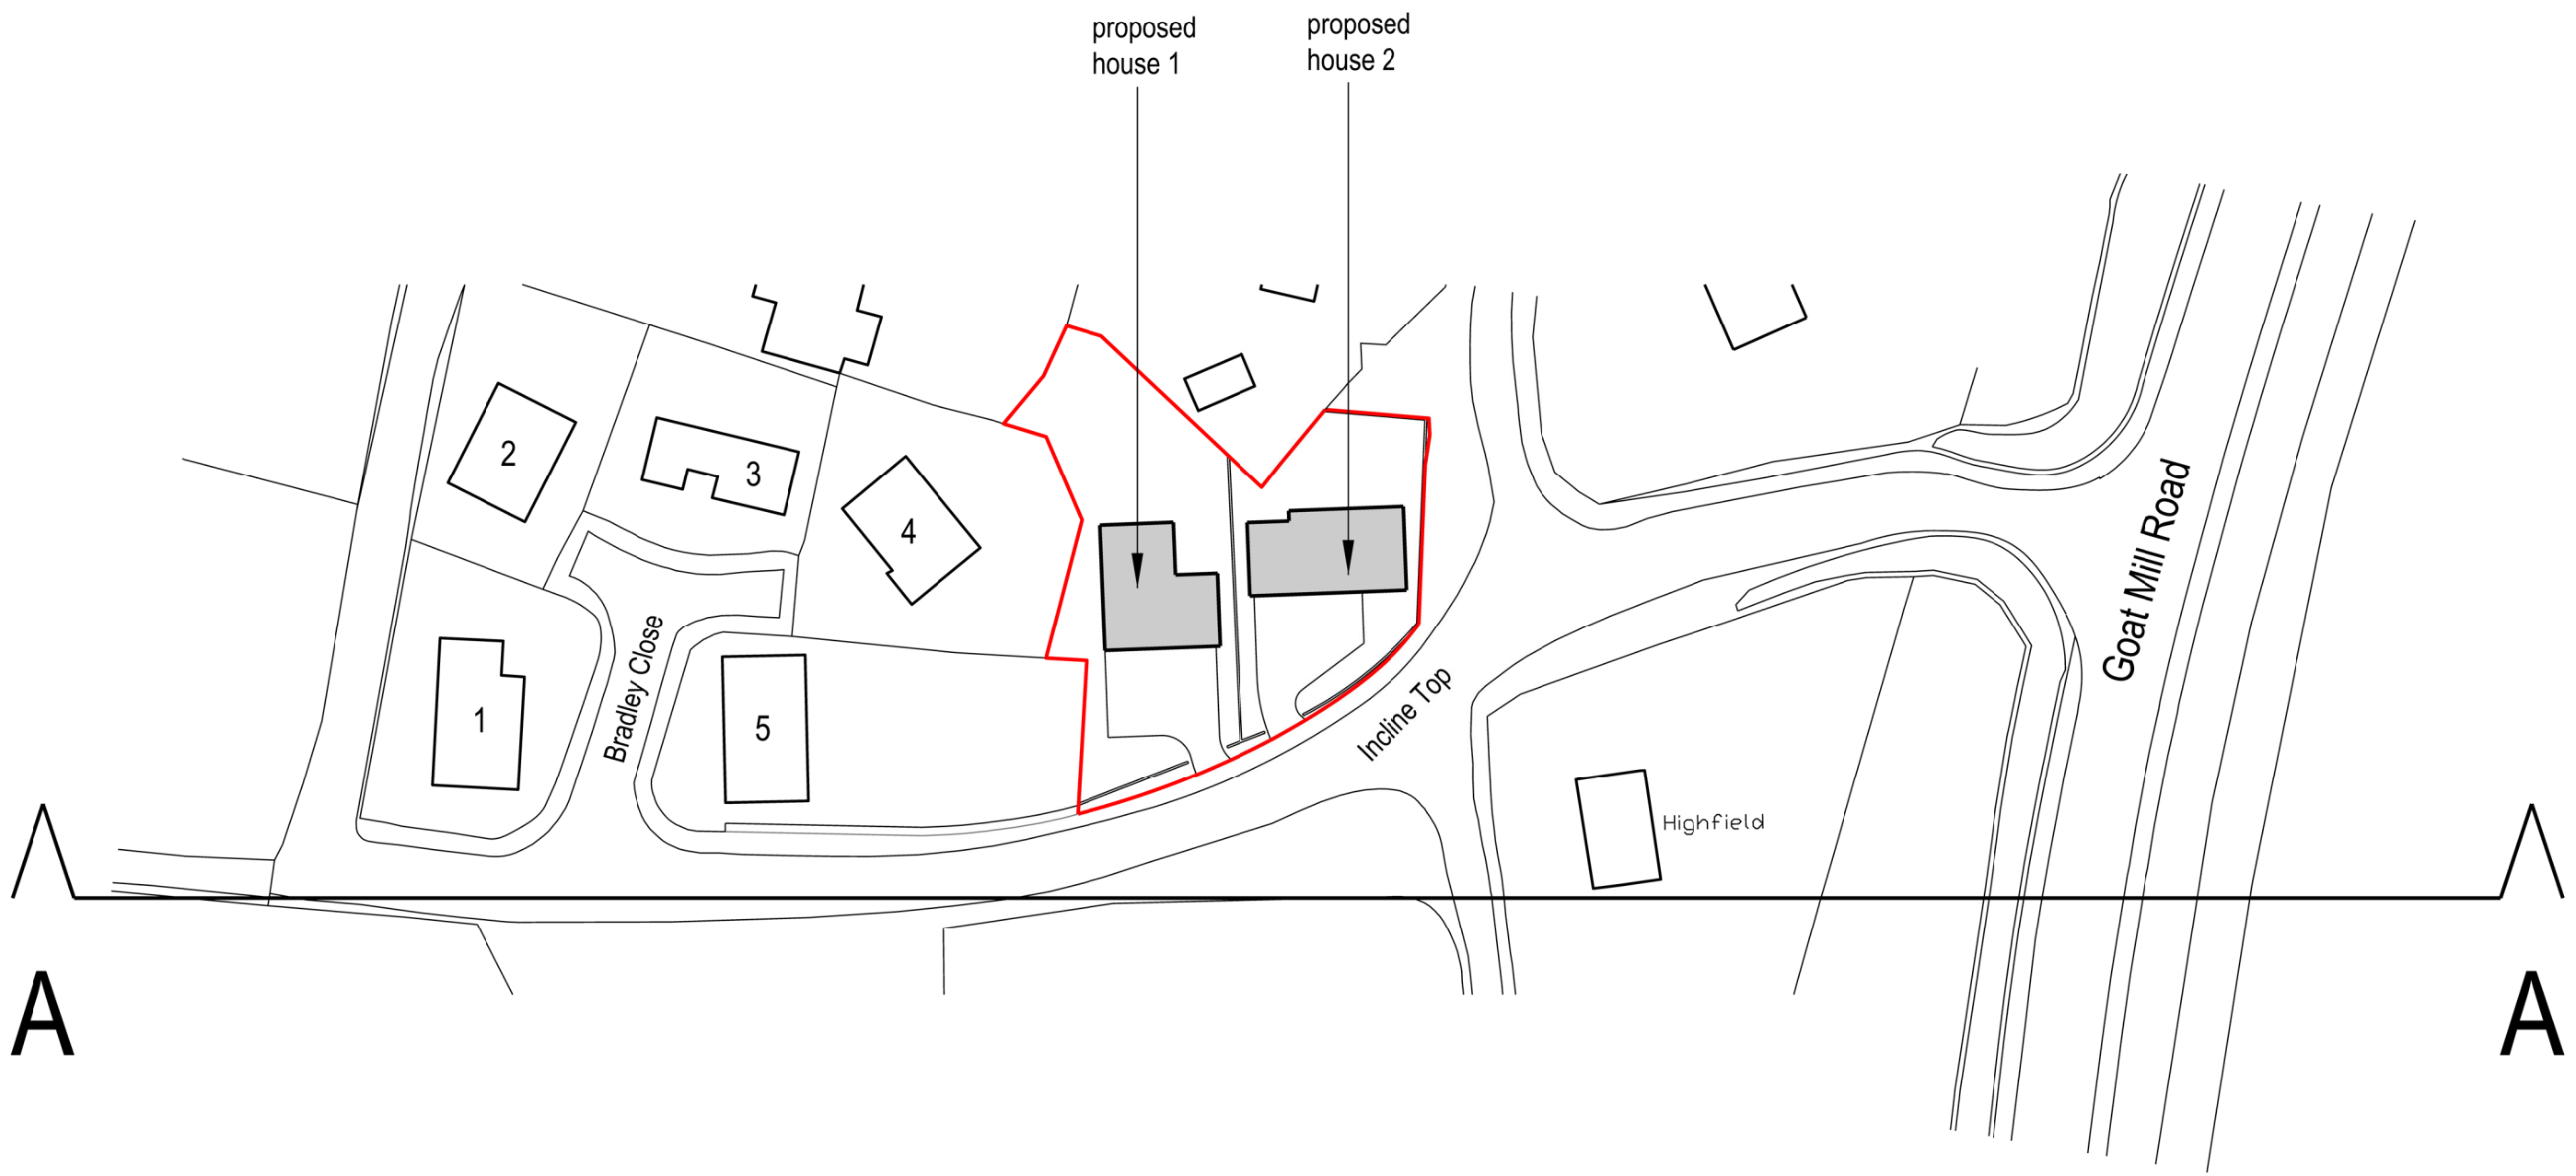


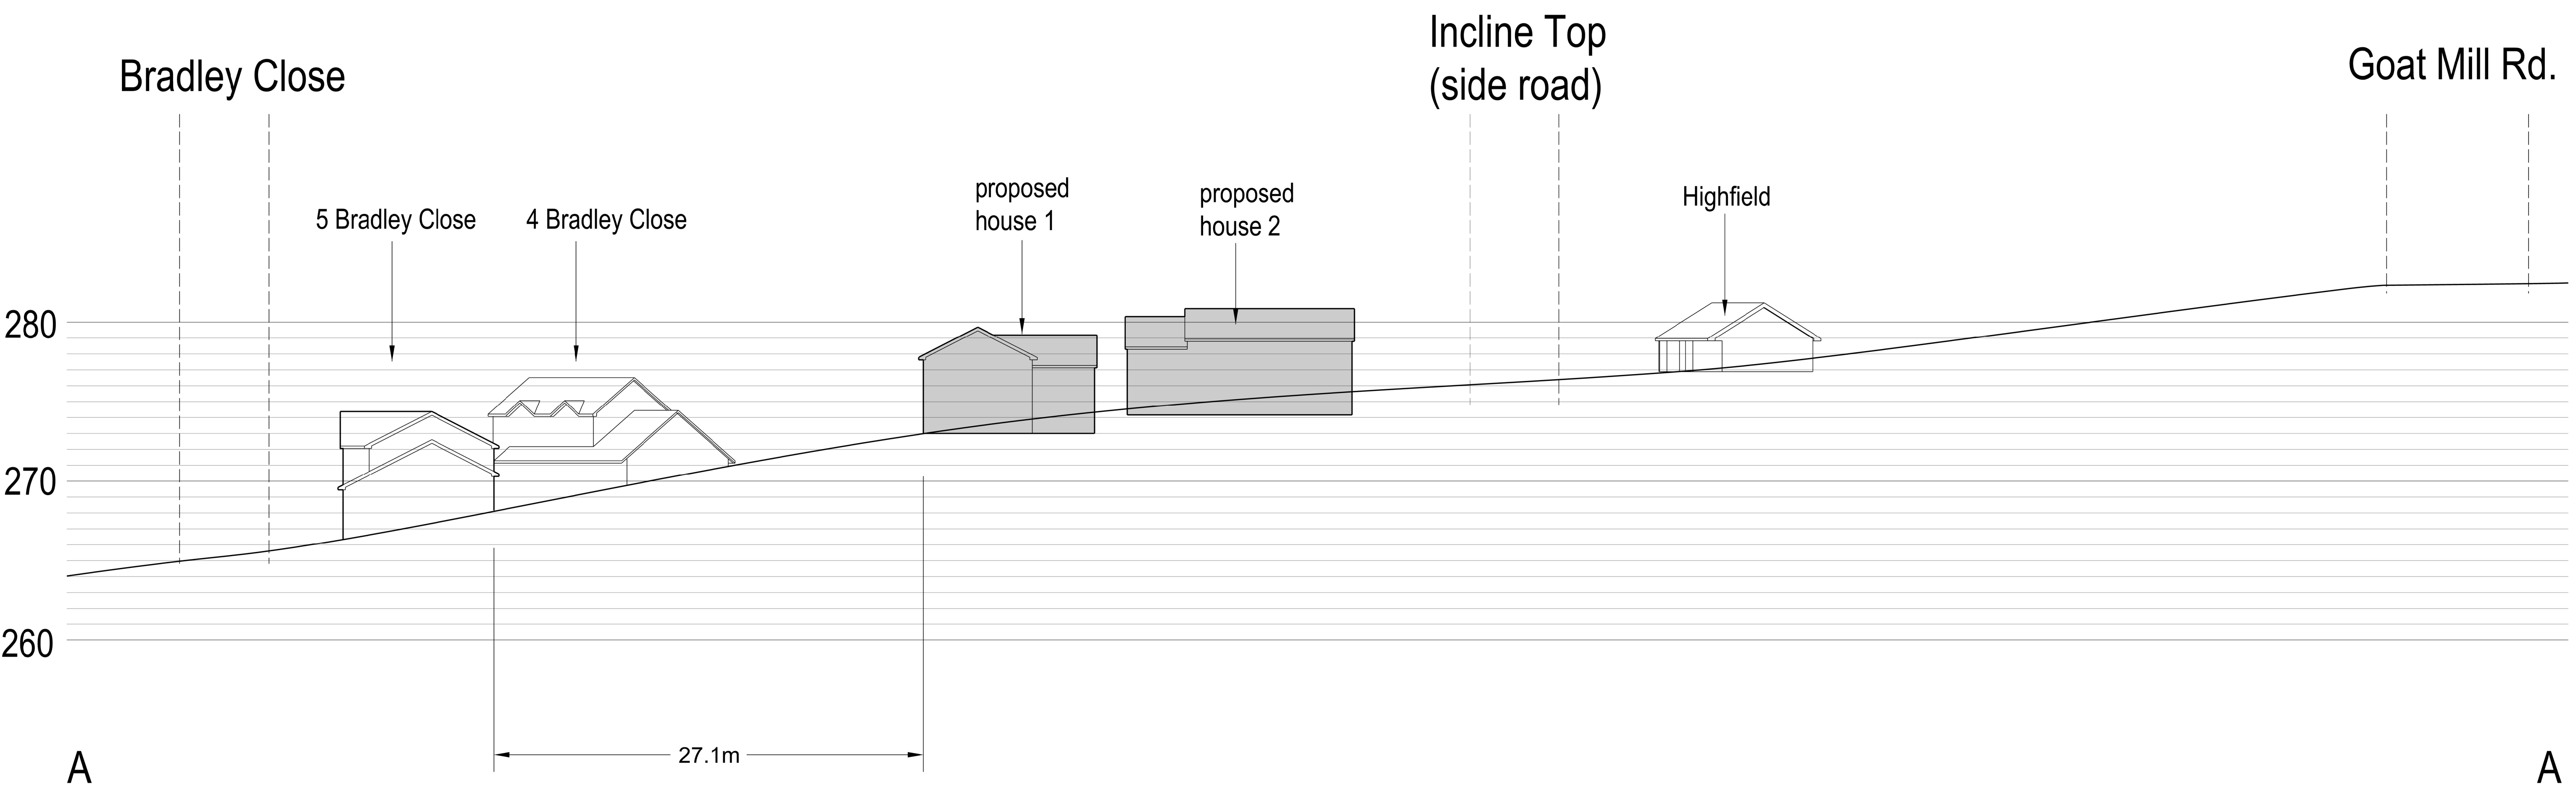

Rev	Description (By / Check'd / App'd)	Date
Status		
Classification	Outline Planning Application	
Client	Merthyr Tydfil Council	
Project	Incline Top	
Drawing	Site Section - Topography	
Scale @ A1	Drawn	Checked
1.200	JA	RR
Project No.	Date	
ED/001184	20.03.24	
Drawing Identifier	881182 Completed	
project	origin	zone
MPA-WSP - XX	00 - DR - A	063 001
number	revision	
003	P00	