




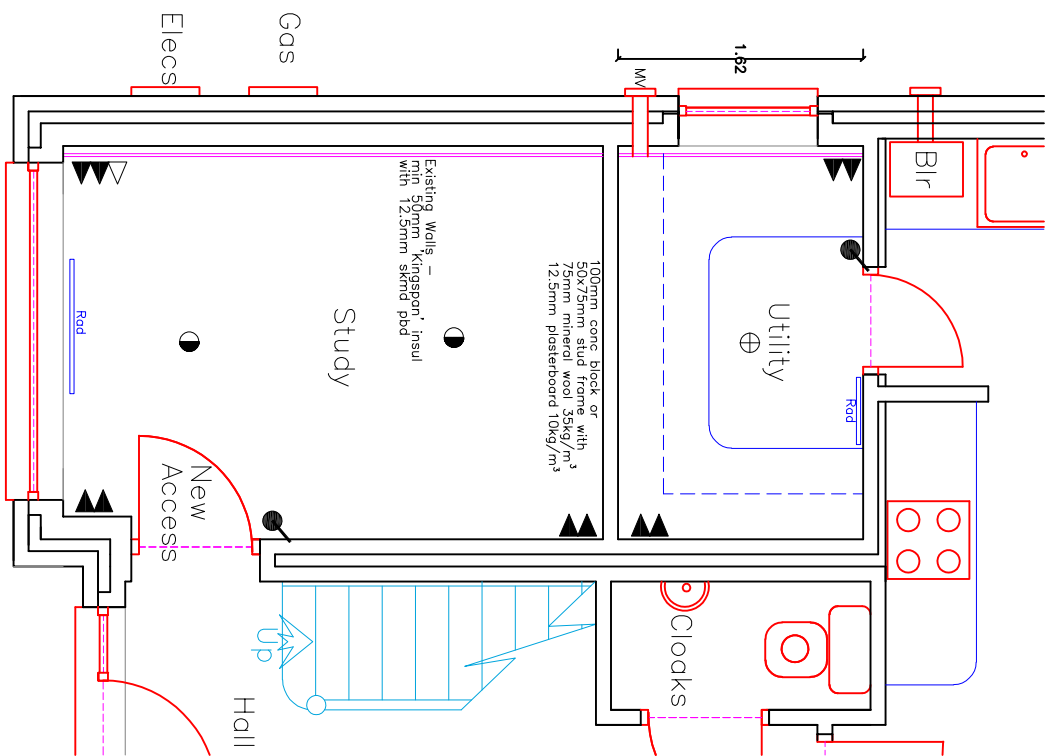


Proposed Floor Plan
1:50

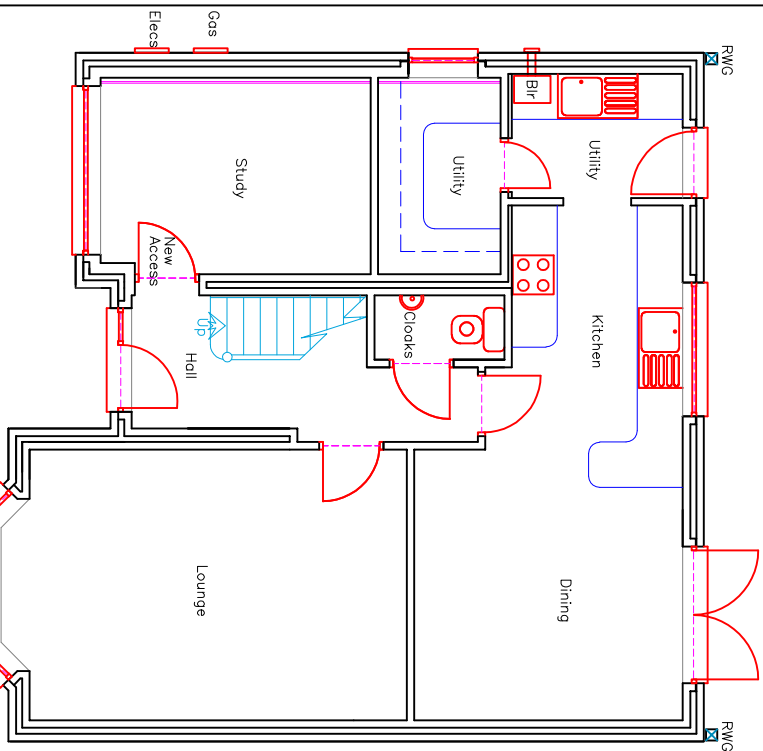


Proposed Floor Plan
1:100

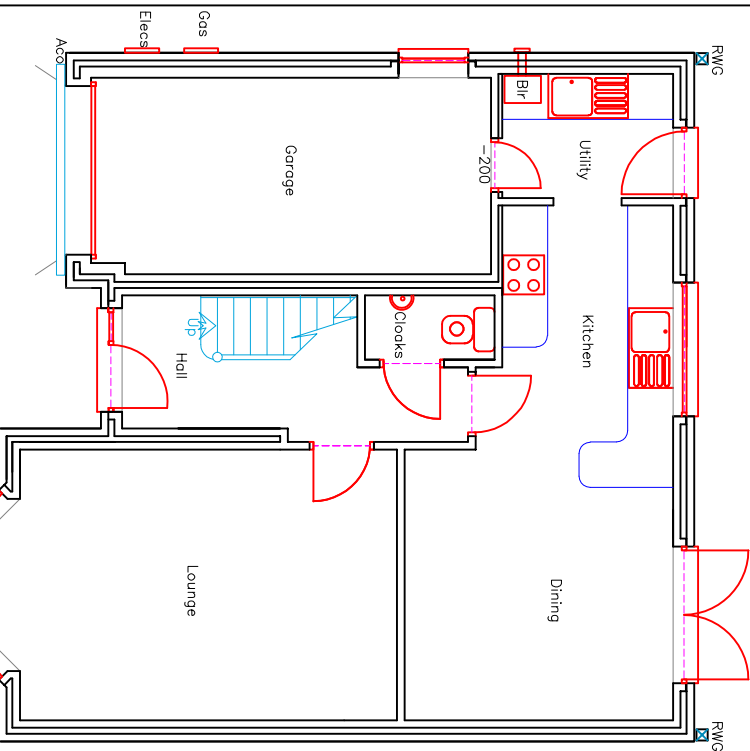


Existing Floor Plan
1:100

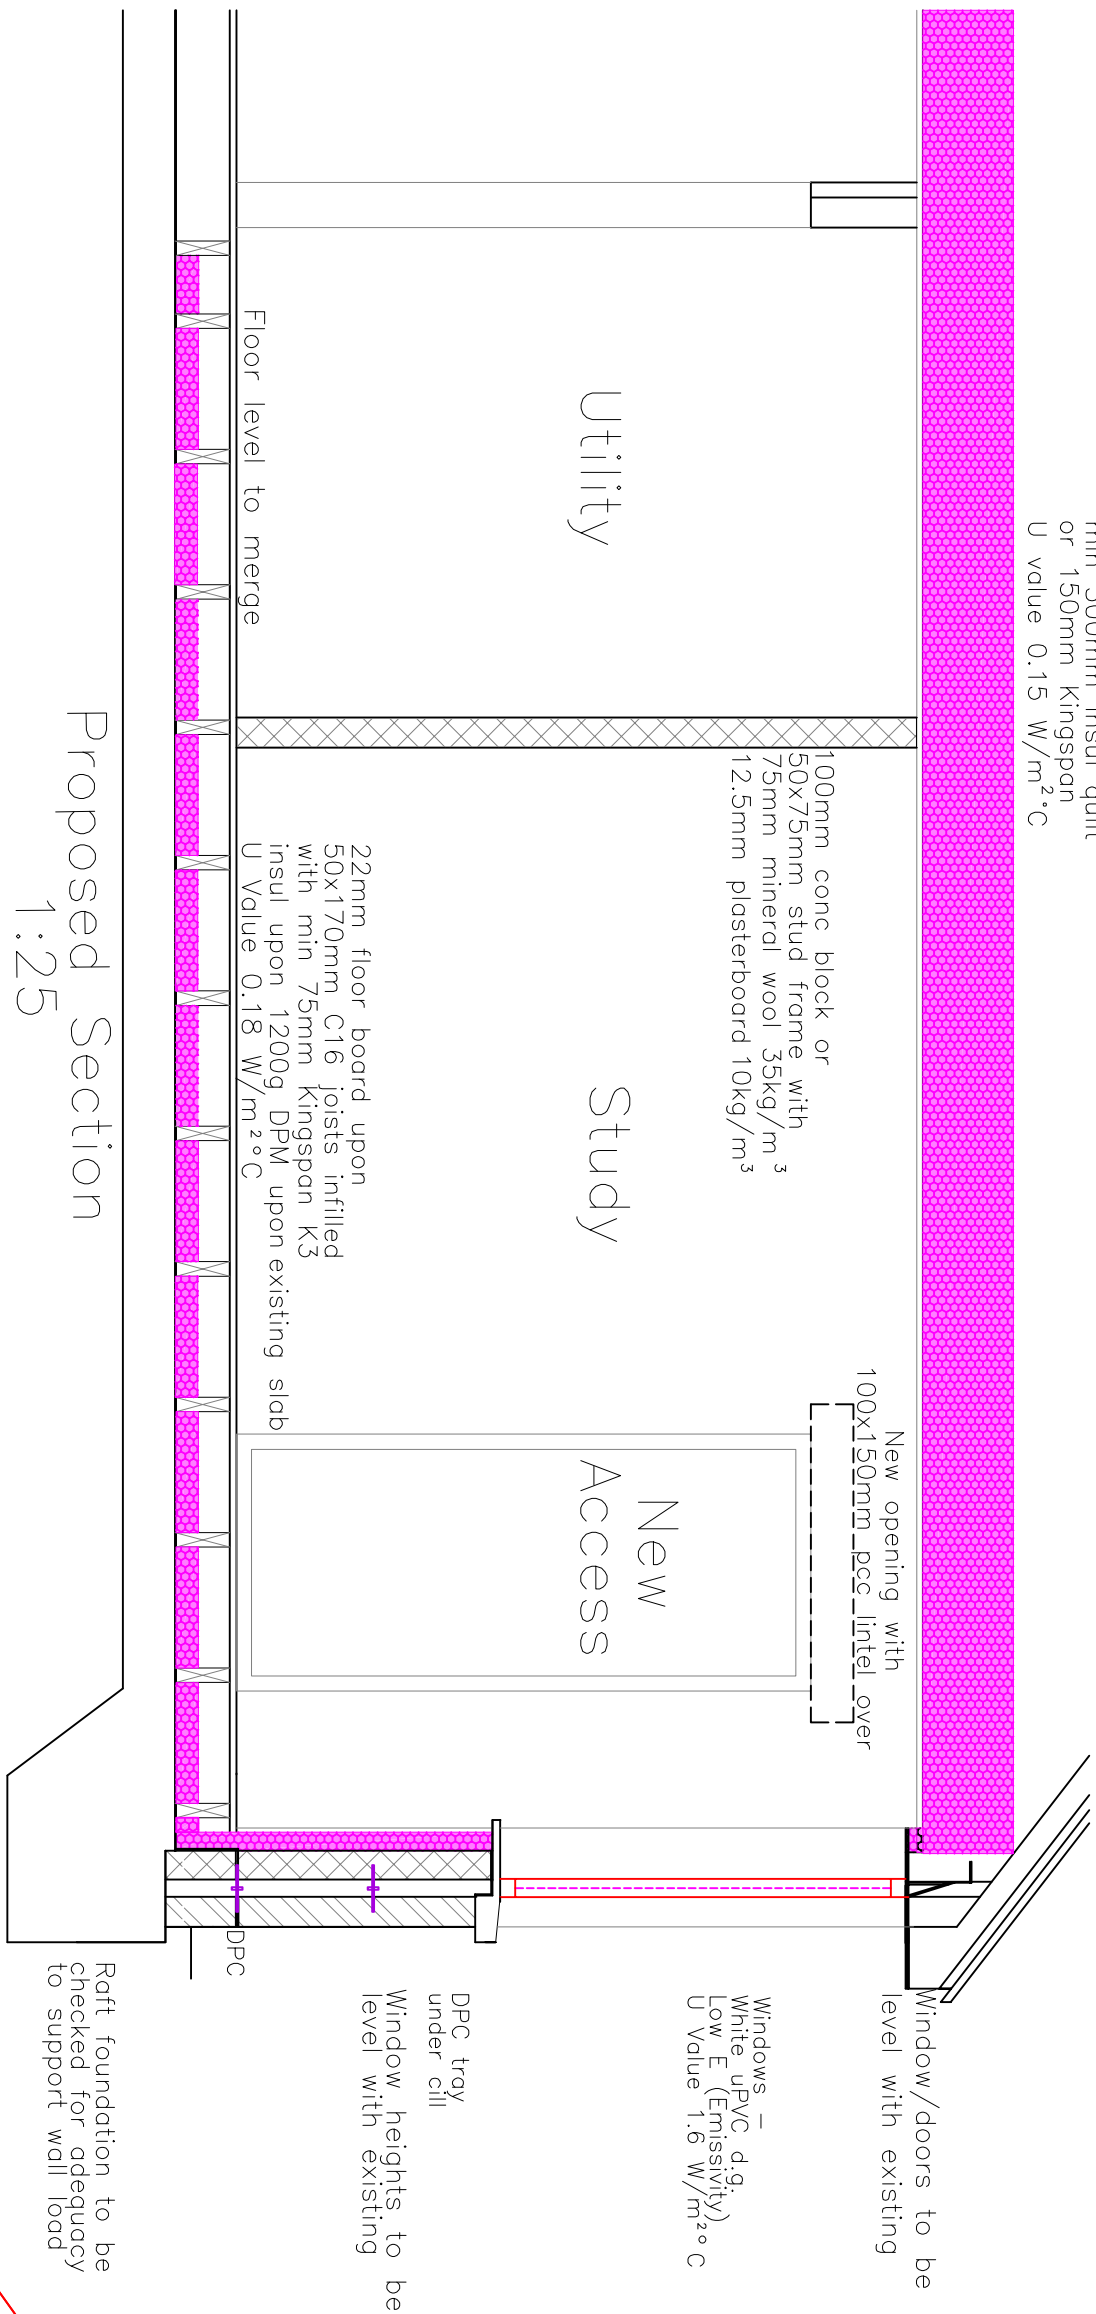


Proposed Section
1:25

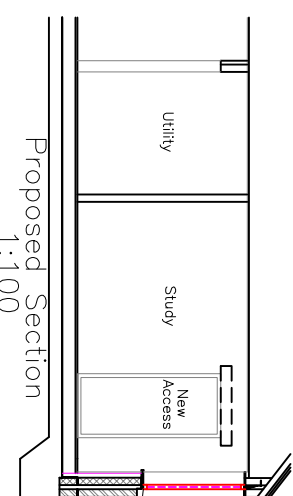


Proposed Section
1:100

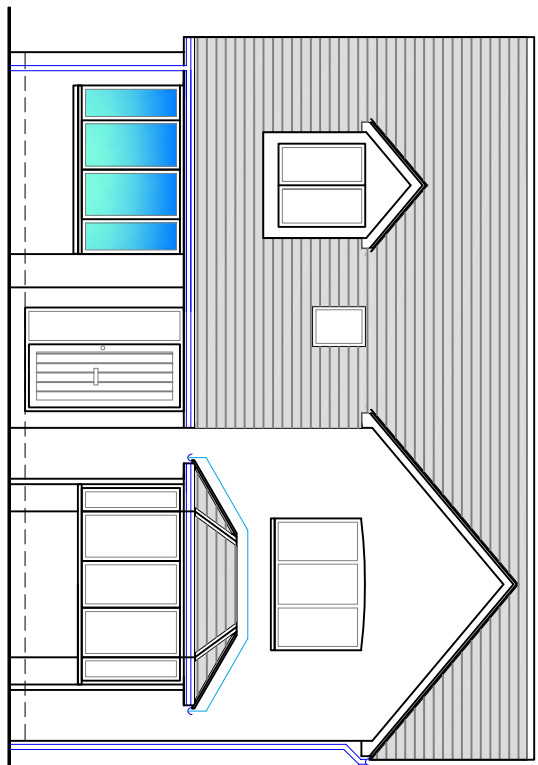


Proposed Front Elevation
1:100

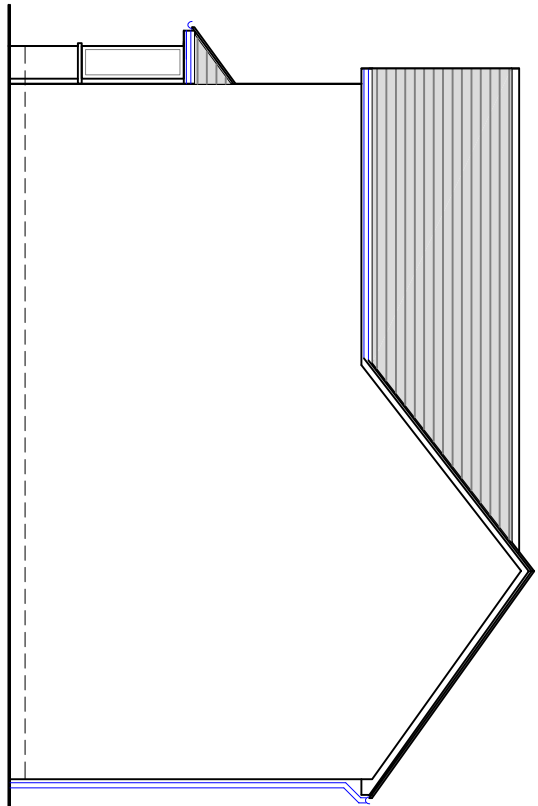


Proposed Side Elevation
1:100
No Change

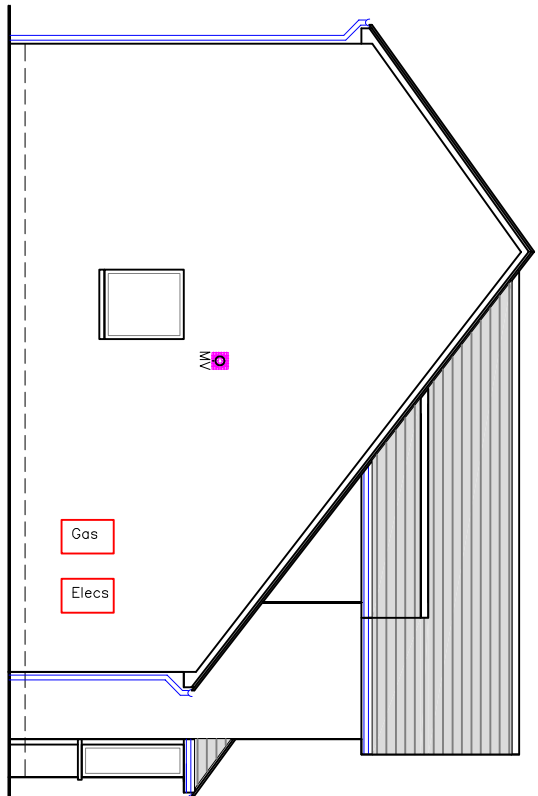


Proposed Side Elevation
1:100

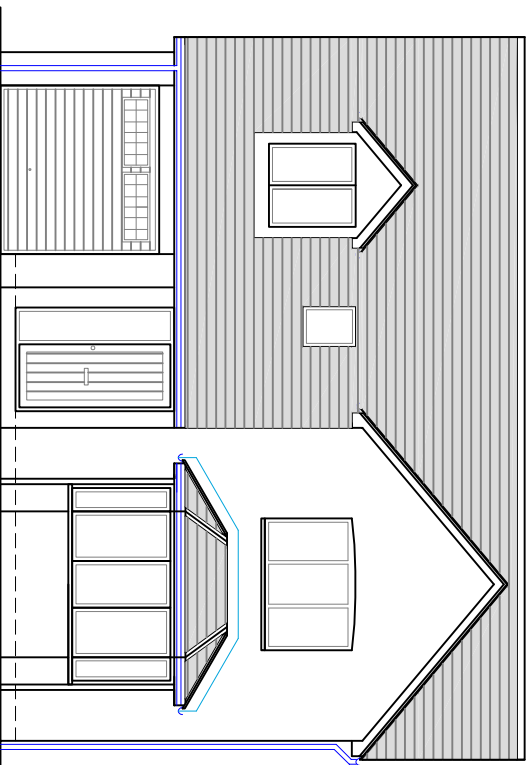

Existing Front Elevation
1:100

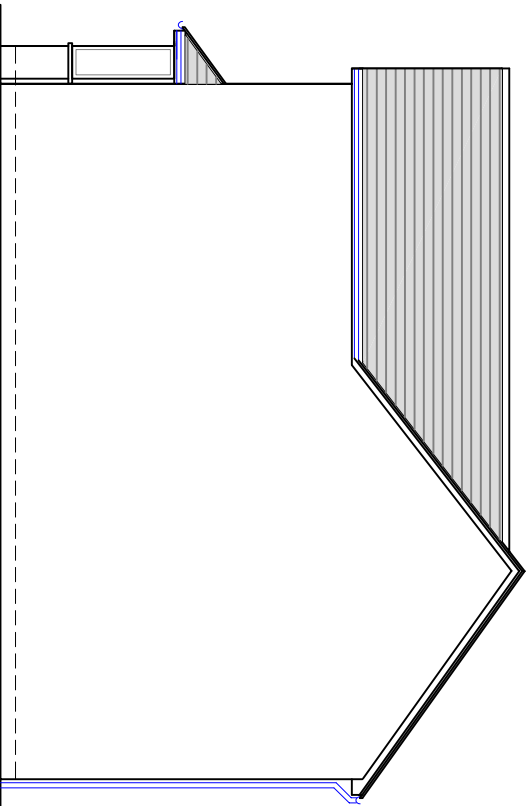


Existing Side Elevation
1:100

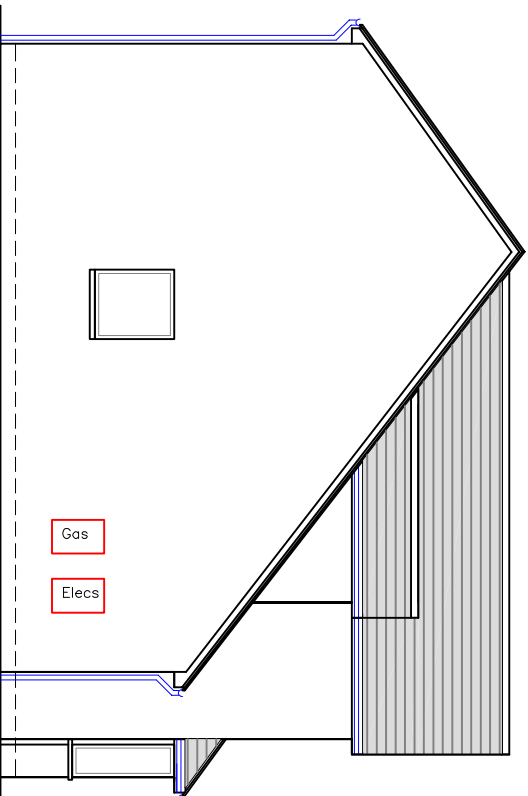

Existing Side Elevation
1:100

Site Plan
1:200
(No Change)

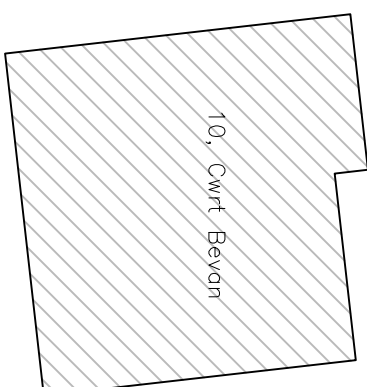

Finishes		Face brick and features matching dwelling	
External walls:		Face brick and features matching dwelling	
Windows/Doors:		White uPVC matching dwelling	
 Utopia Design Architectural Services Issued Only for Purpose Indicated Drawing Status: FOR B REQS PURPOSES ONLY			
Address		10, Cwrt Beyon Mardy Merthyr Tydfil CF47 0AQ	
Job		Proposed Garage Conversion	
Date	03.03.2021	Paper	A2
Title	Existing & Proposed Plans, Drawings & Elevations & Sections	Scale	1:25, 1:100 1:200
		CWRT 10.01AA	