

George and Co.

Changing Rooms

Pendarren FC

Merthyr Tydfil

1004.07

Parking Plan

Planning

1:200@A1

JULY 24

NCR

1st Floor

Woodfired Studios 62 High St

Merthyr Tydfil CF37 8DE


07830328652

hello@georgeandco.studio

www.georgeandco.studio

DO NOT SCALE THIS DRAWING

©George and Co.

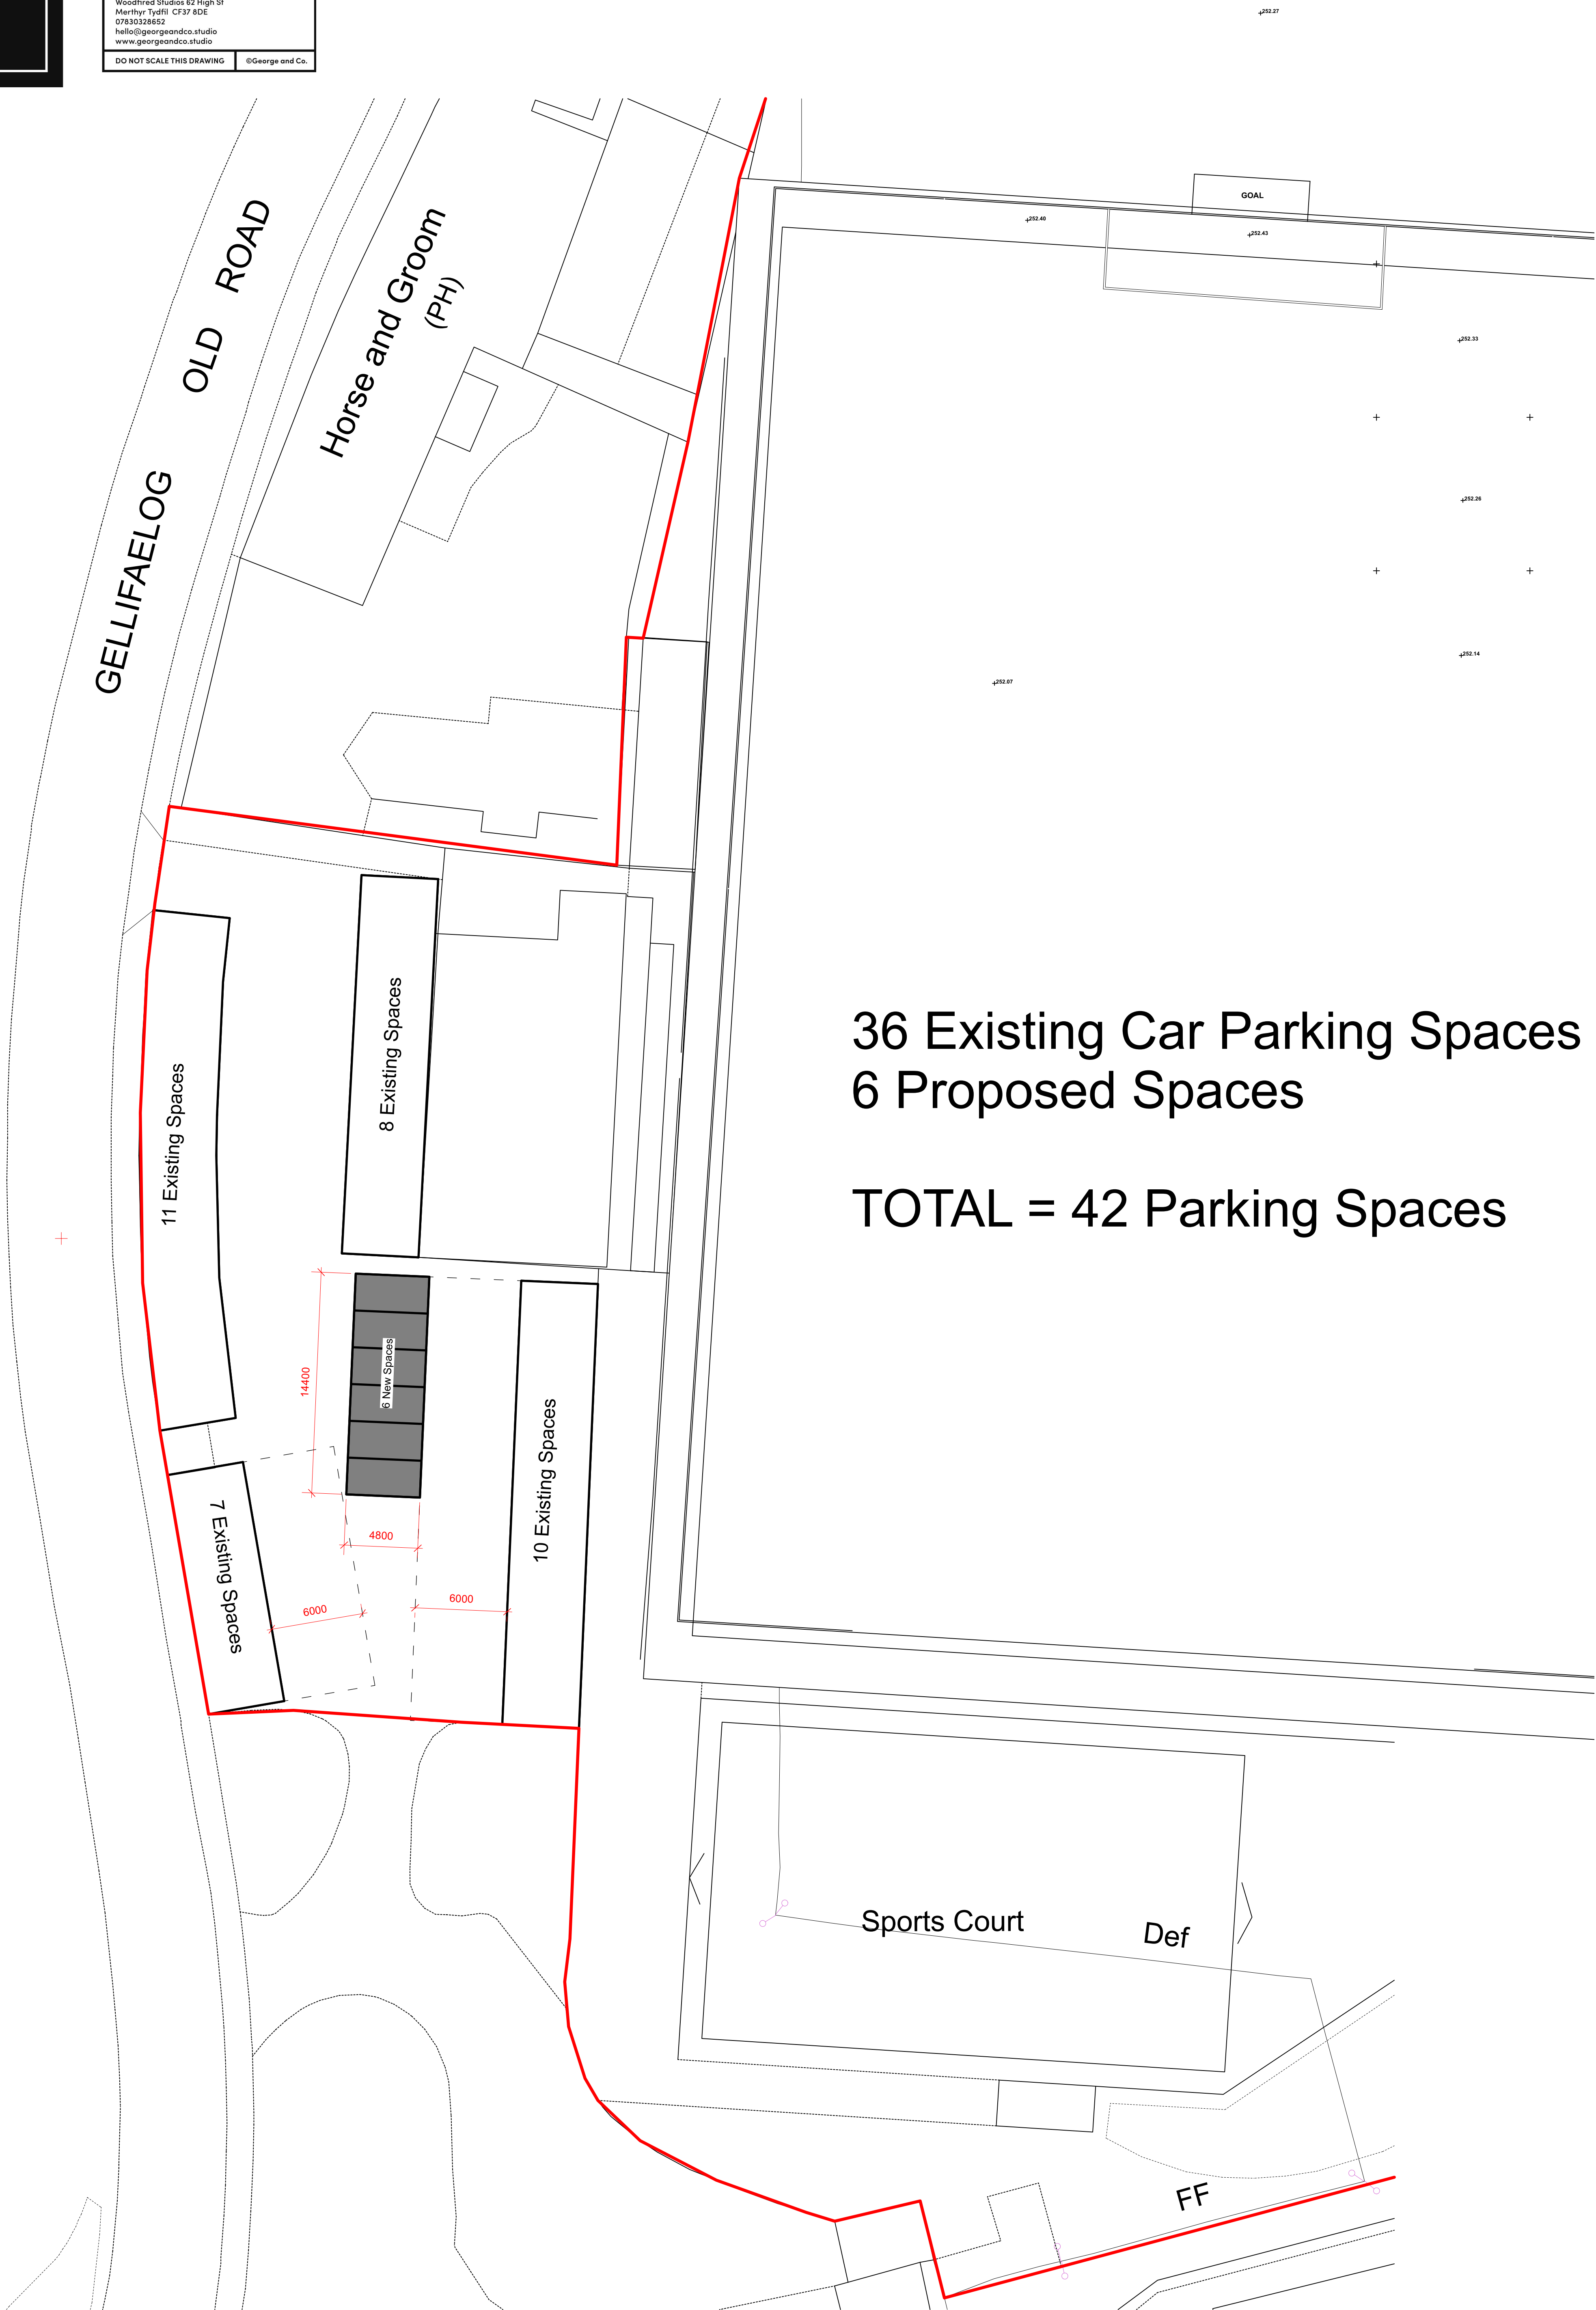

36 Existing Car Parking Spaces
6 Proposed Spaces

TOTAL = 42 Parking Spaces