


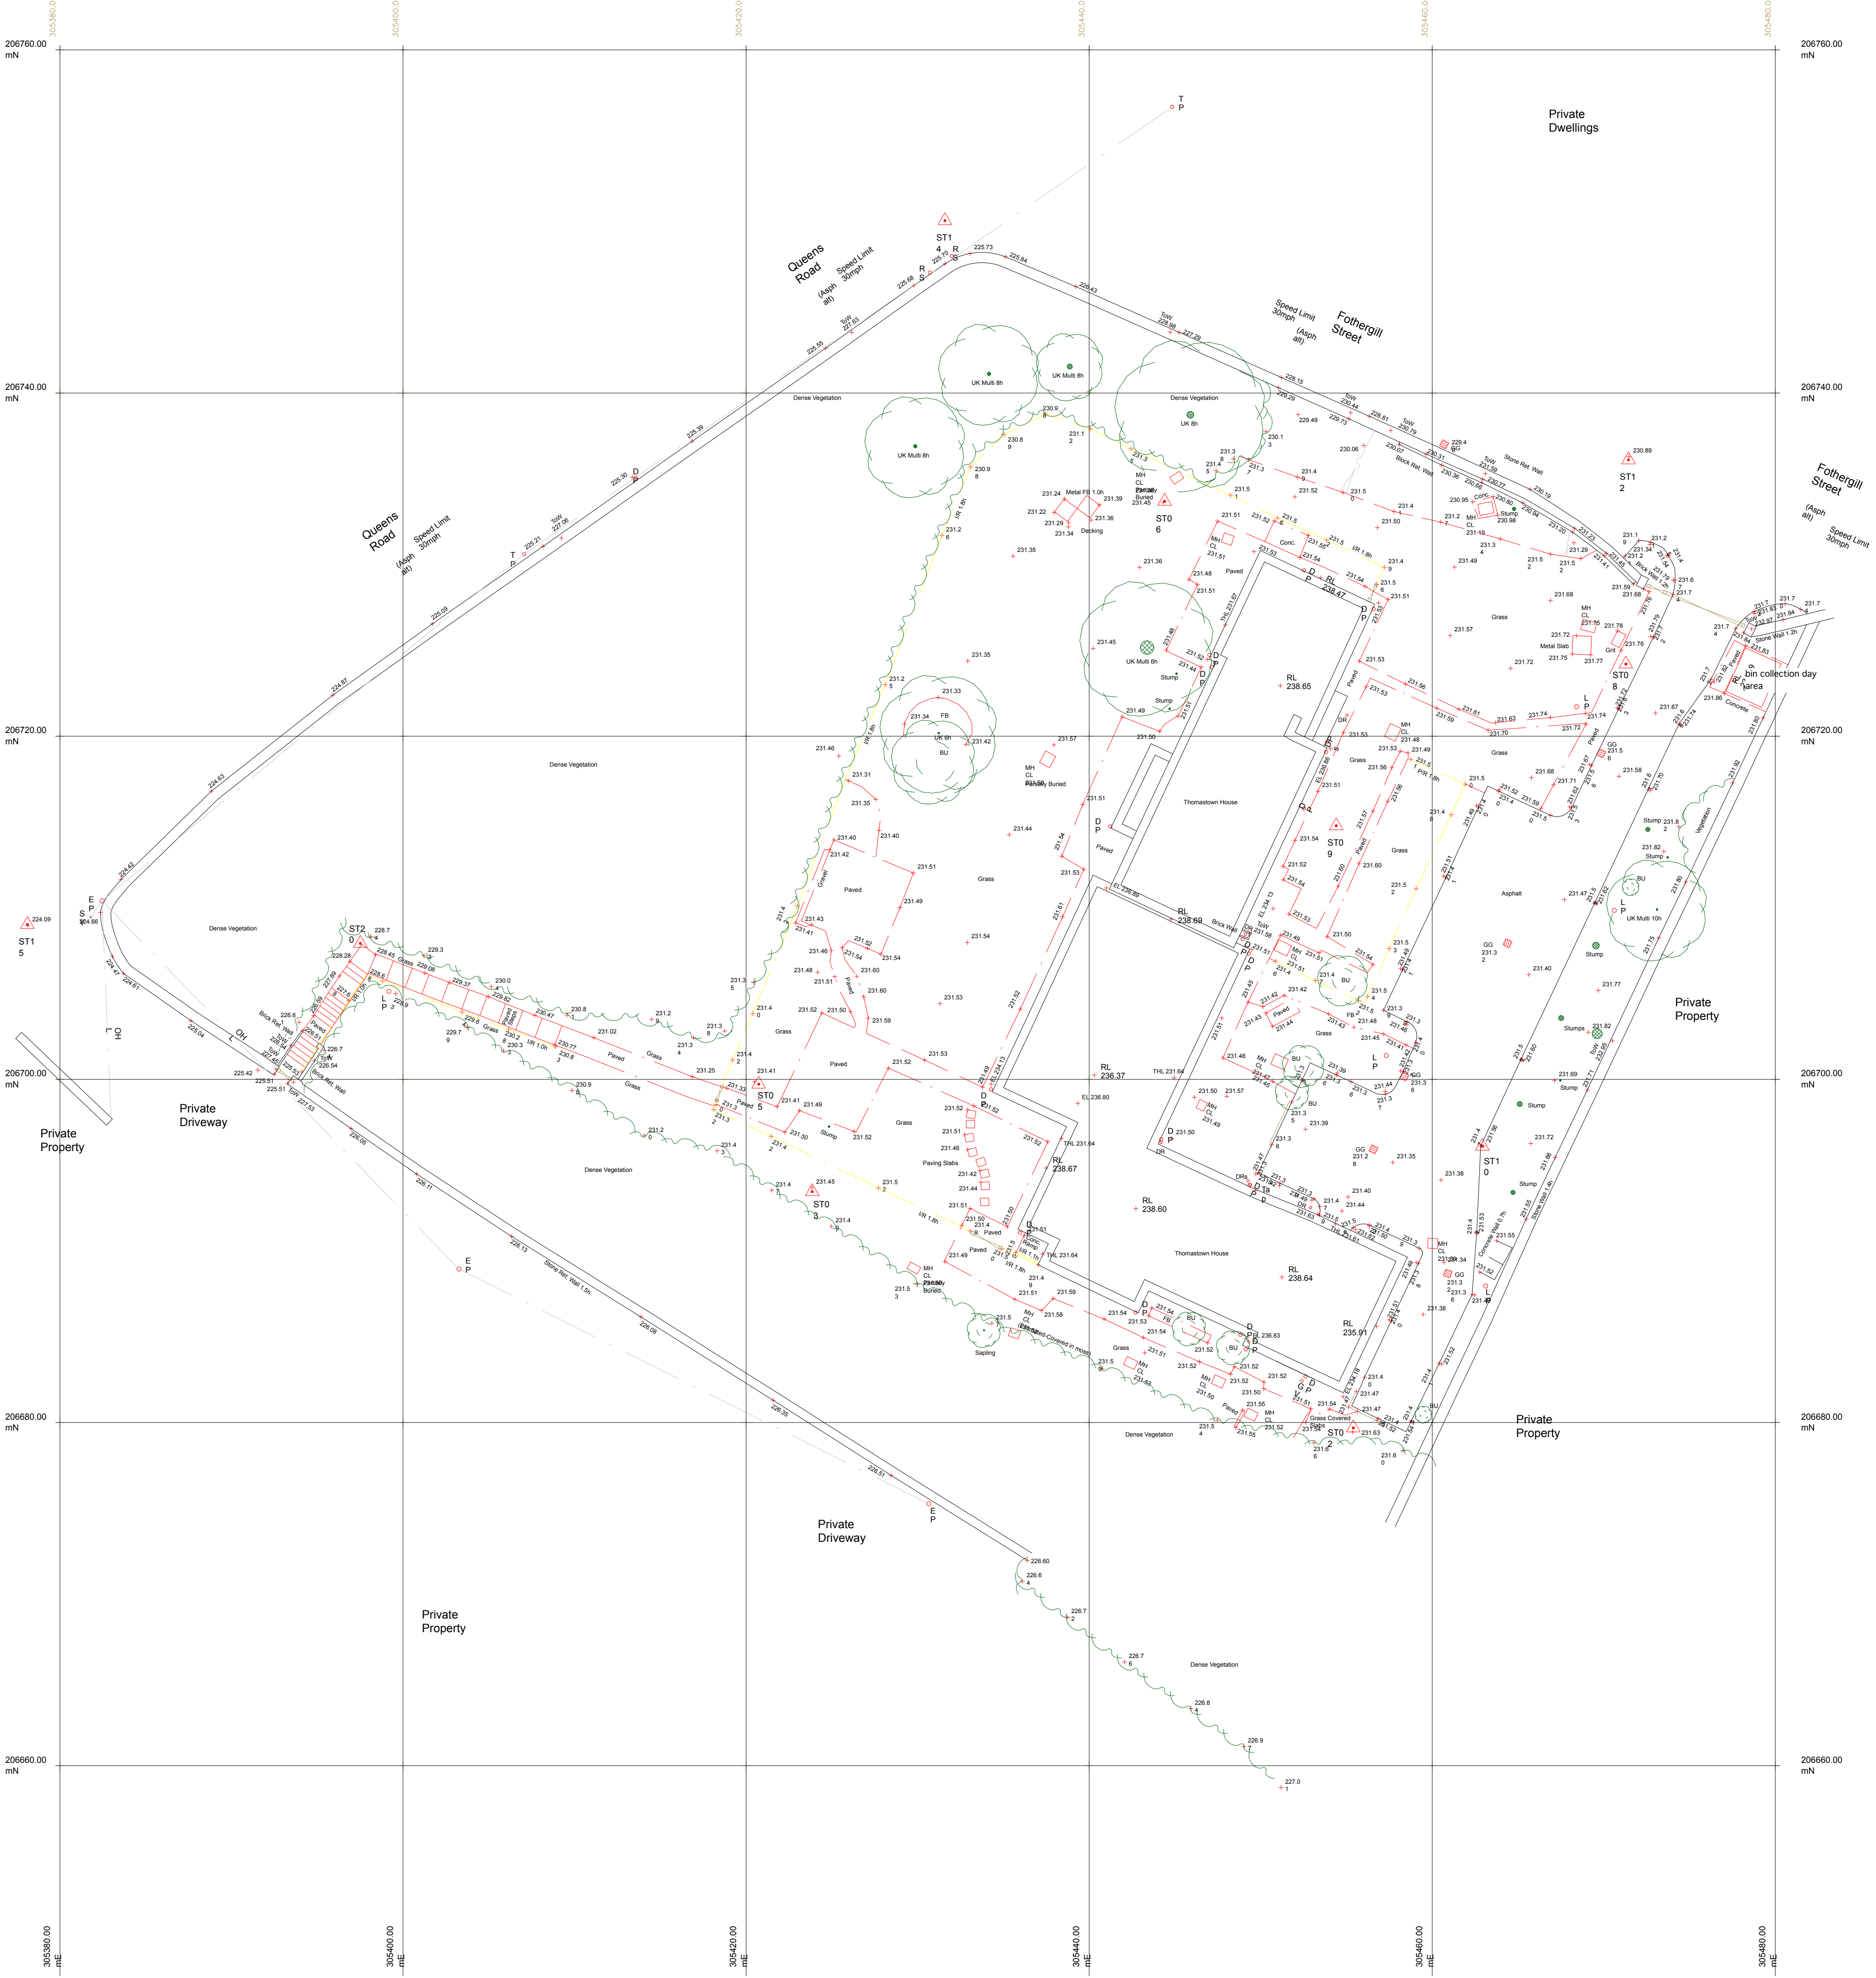

Rev	Date	Action
1	22/03/2023	Issue for construction
2	22/03/2023	Issue for construction
planning **cfw**
 ARCHITECTS
 Merthyr Tydfil CBO
 Thomastown House Merthyr
 Existing Topo
 1:200 @ A1
 2223 - 09
 8 North road, Cardiff, CF10 3DU
 0303 3004 0001
 www.cfw-architects.co.uk

1:200 @ A1