



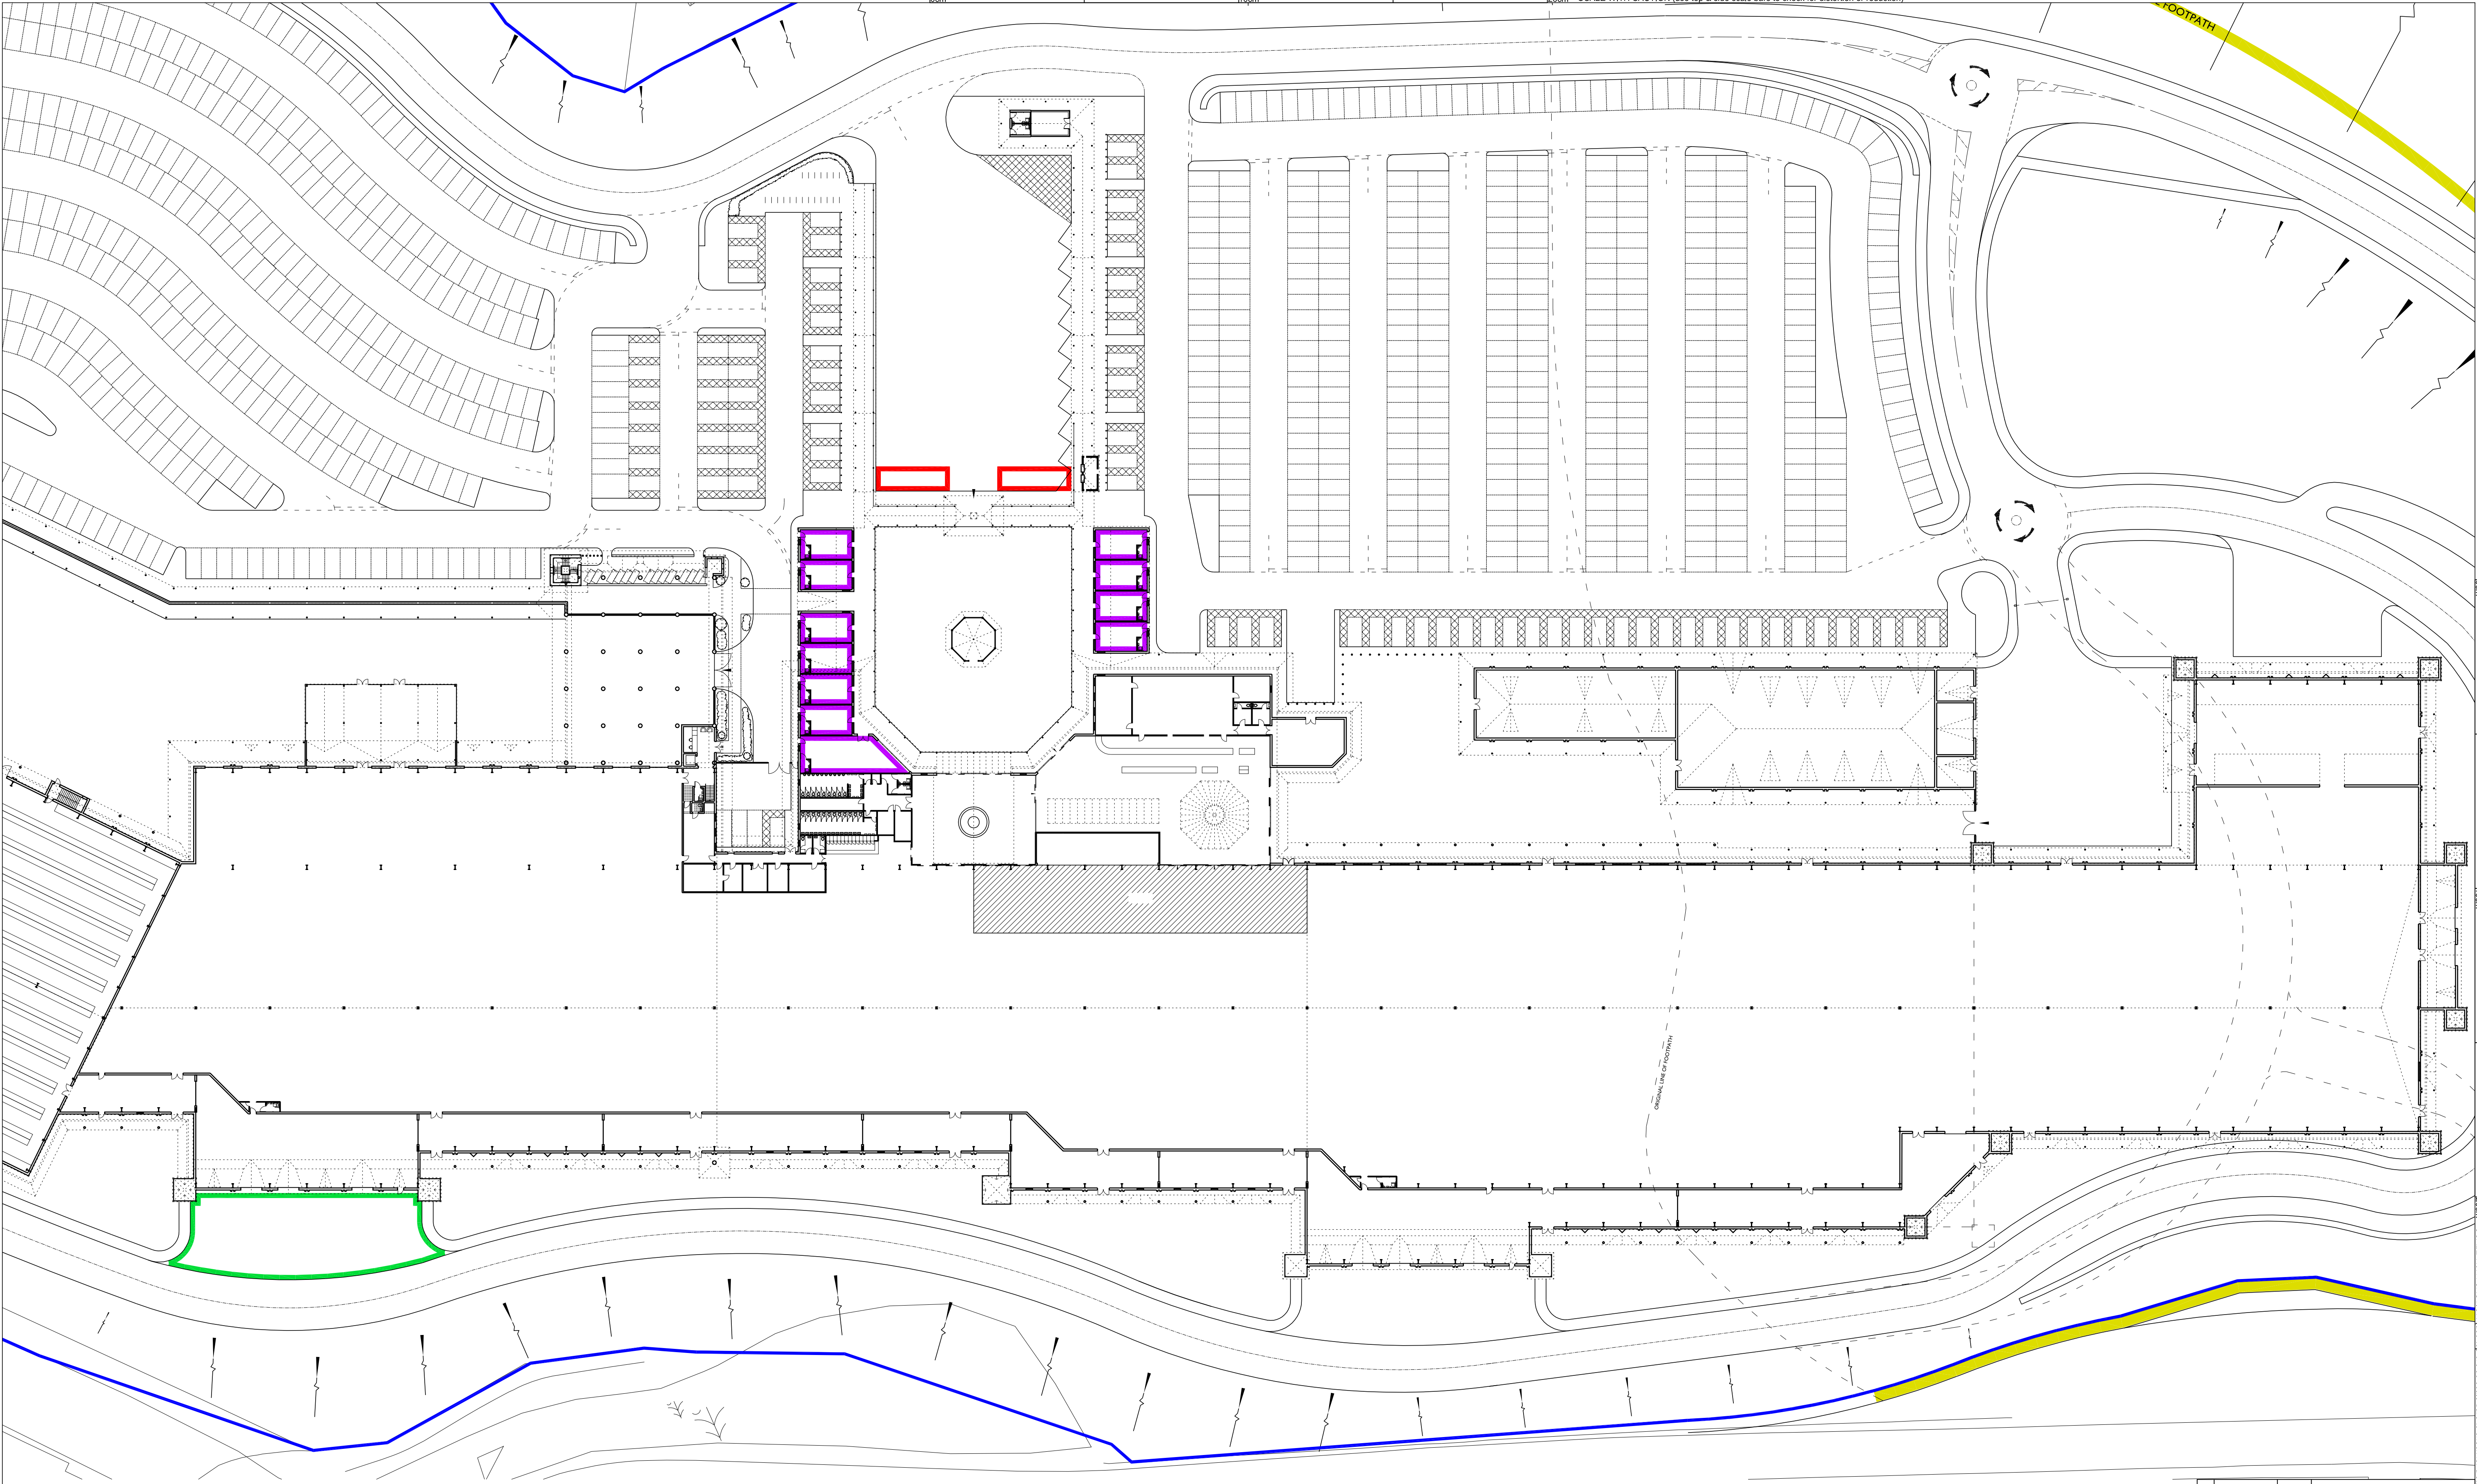

B	20/05/2021	CGM	updated as SO request
Let.	Date dd/mm/yy	Drawn	Revision Description
REVISIONS			

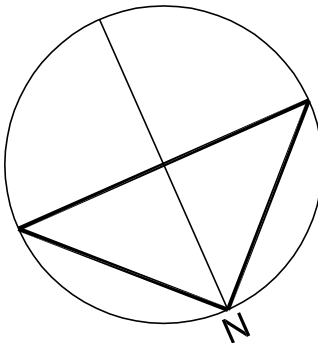

STUDIO WINTER Chartered Architect The Guildhall, Unkeert, Carmarth E14 3JE T: 01579 345354 F: 01579 347827 E: mail@studiotwinter.com W: www.studiotwinter.com			
Project Title TRAGO HILLS MERTHYR TYDFIL		This drawing is Copyright to Studio Winter Chartered Architect. It is not to be used for any other purpose without the written consent of Studio Winter Chartered Architect. All rights reserved. No part of this drawing may be reproduced without the written consent of Studio Winter Chartered Architect.	
Drawing Title SALES PITCHES: BLOCK PLAN			
Drawn CGM	Scale (unless stated) 1:500	Original Size A1	Drawing Number 06/1047/SP2B
Checked CGM	Date JUNE 2019	Status PRELIMINARY	
CAD Ref SKETCH - Sales Pitches I.dwg			

(survey & original drawing by others with any errors or omissions therein)