



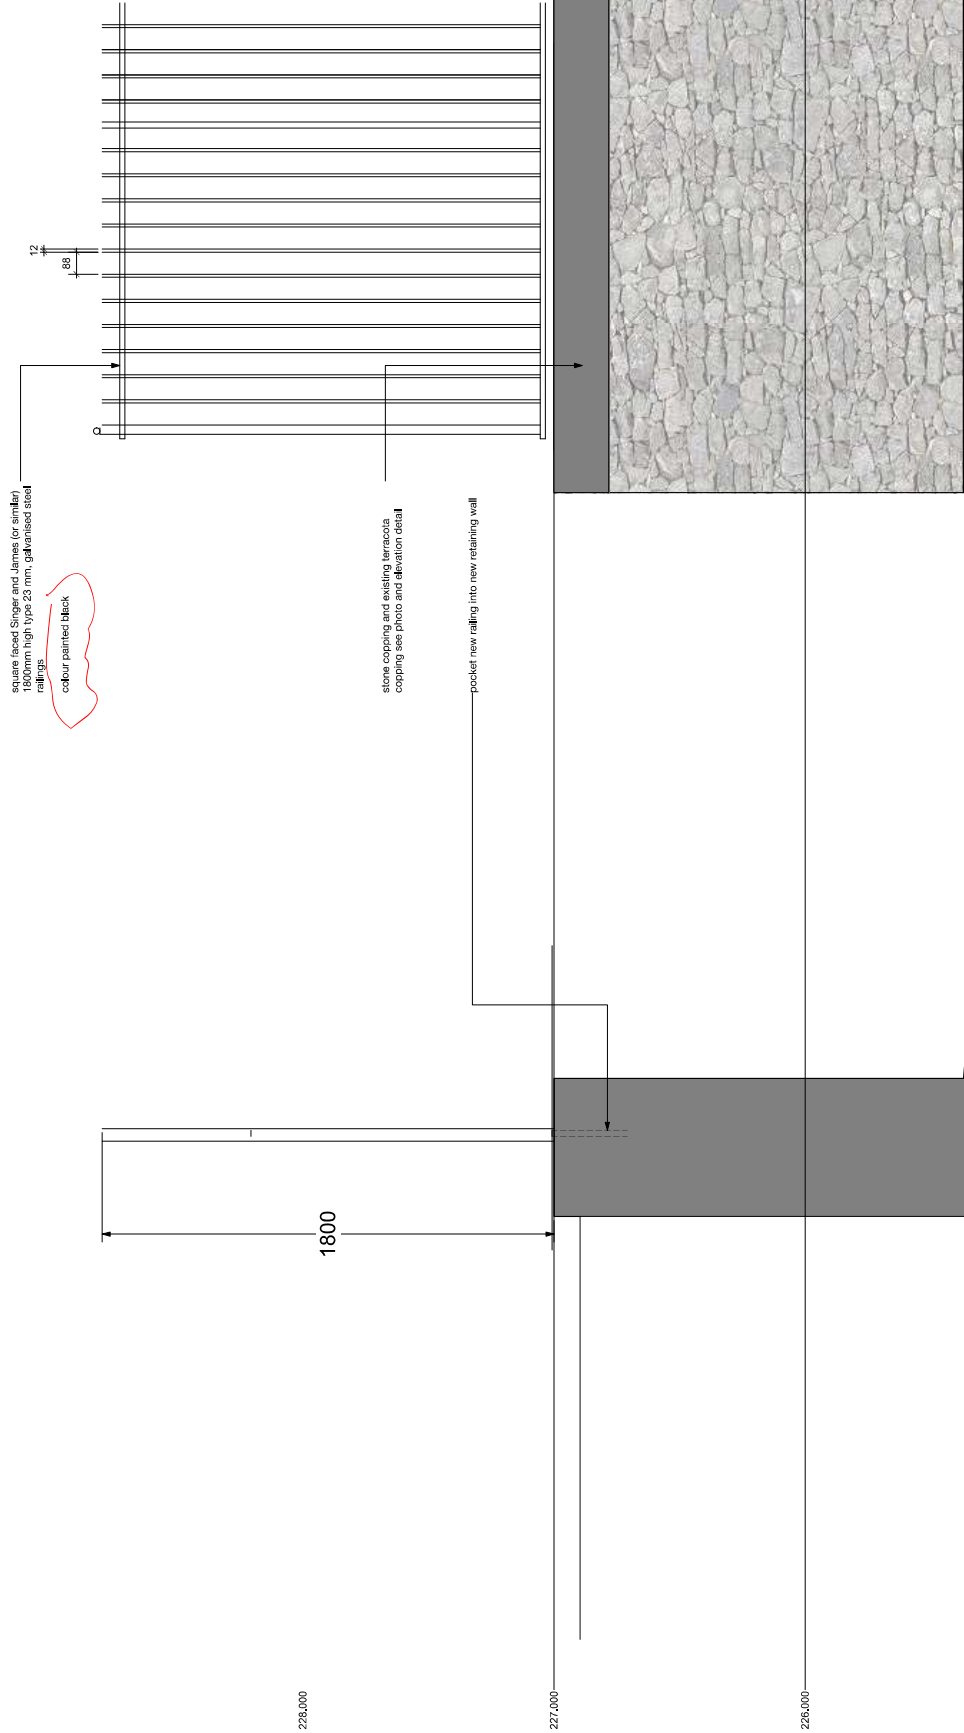

SECTION AND ELEVATION OF METAL RAILING 1:10

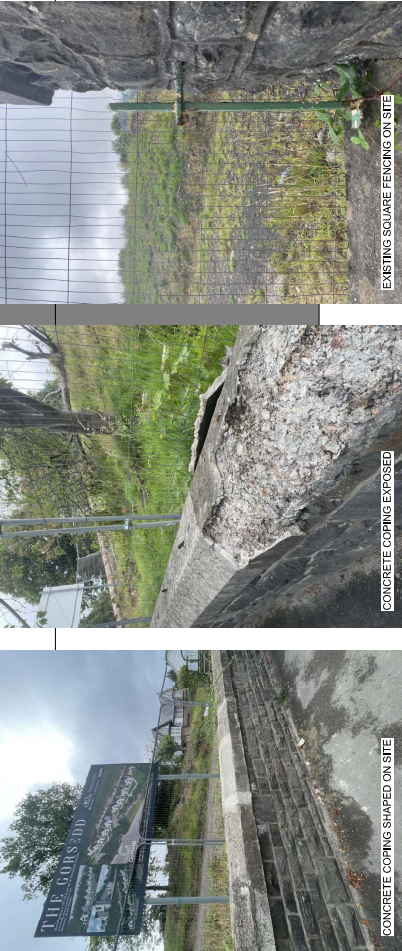

A. Revised coping to concrete to match existing - 02.08.2025

**George and Co.**
New retaining wall on
Queens Road,
Merthyr Tydfil

1153.05A	DETAILS
planning	July 25 SG

CONCRETE COPING SHAPED ON SITE

CONCRETE COPING EXPOSED

EXISTING SQUARE FENCING ON SITE