



Generic Totem Booklet

Pages 2-13 ERDDS (UK) Variations


Pages 14-32 Custom Variations

Page 33-34 Directional sign



Issue 05 - 02/10/2025




Front View

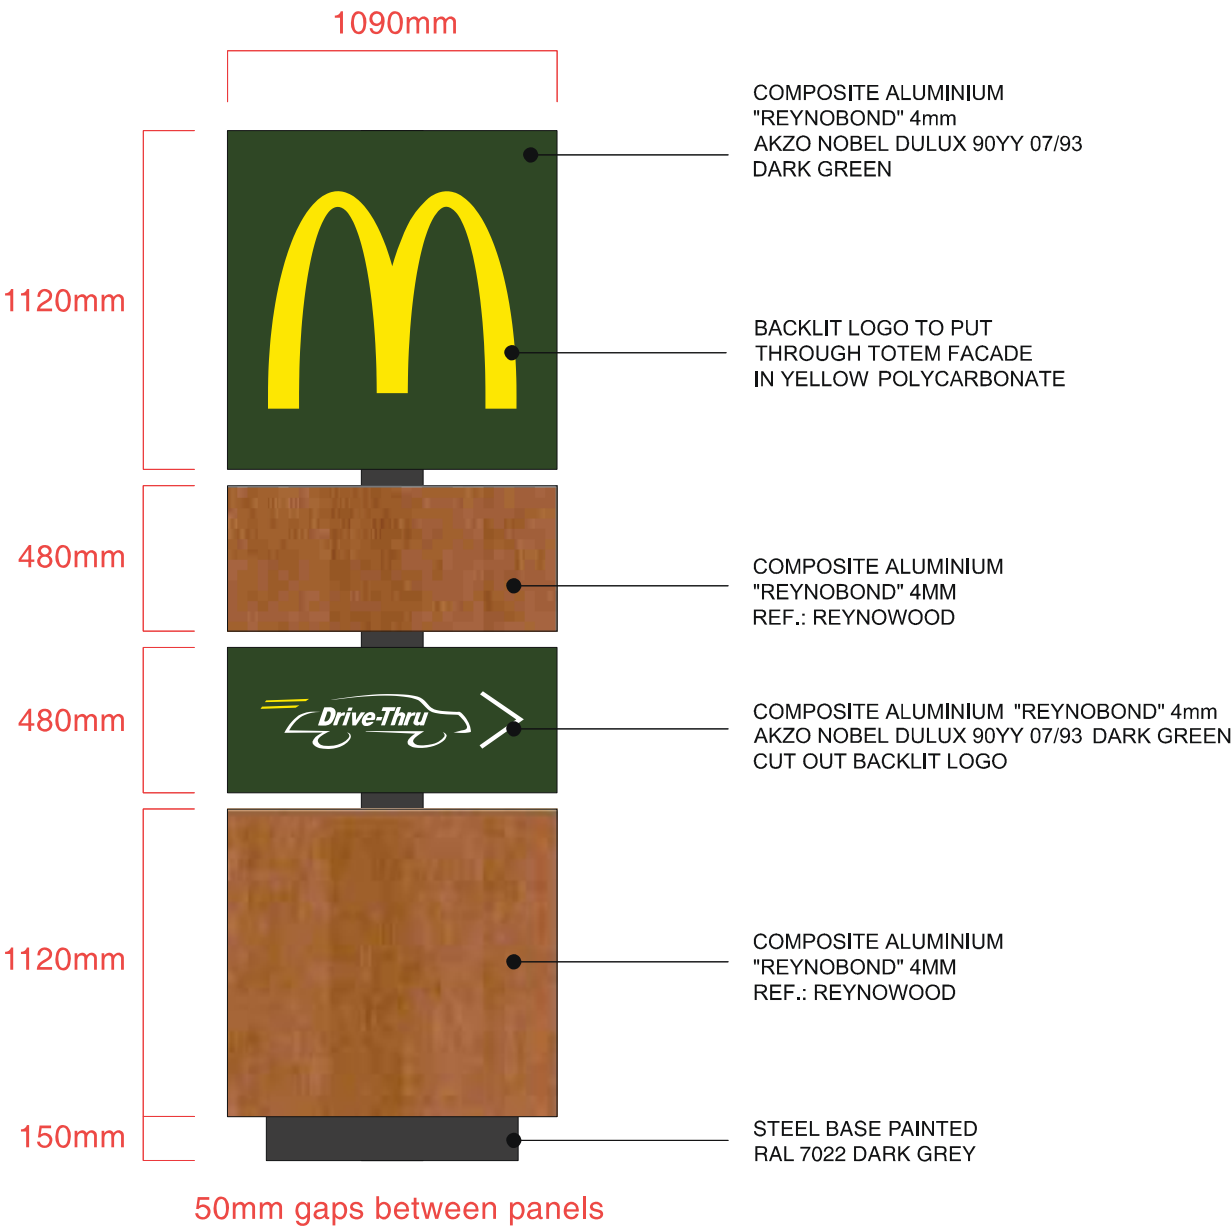

Side View

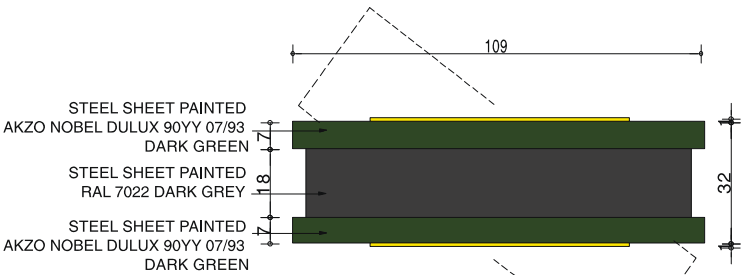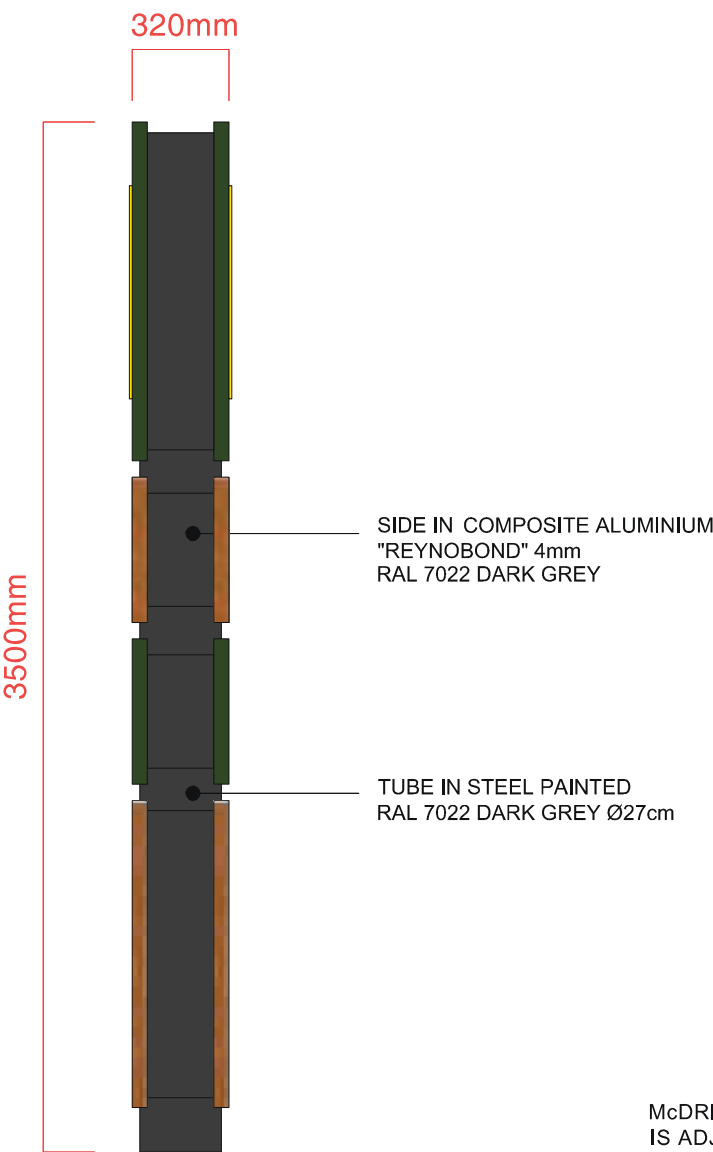

PLAN VIEW 1/20

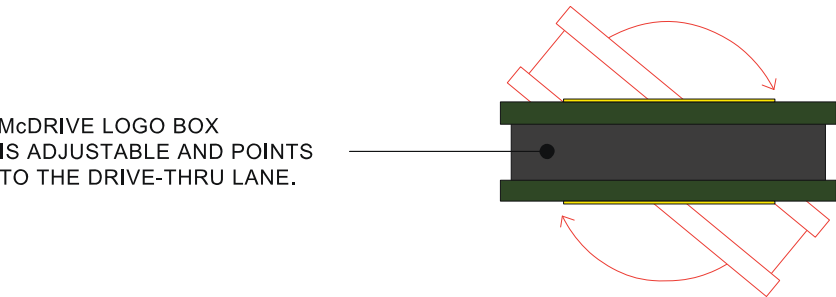

Site
McDonald's
Miscellaneous

Job Number
00000A Page 2

Drawing Location
U:\2019\2019 Drawings\McDonalds\

Scale
as shown @ A3

Issue / Rev
Issue 05

Drawn By
BI



Checked By
PM





Sales Rep
ARB

Date
02/10/2025



BUTTERFIELD SIGNS LTD
174 Sunbridge Rd
Bradford
West Yorkshire
BD1 2RZ
Tel: 01274 722244
Fax: 01274 848996
Web: www.butterfieldsigns.co.uk

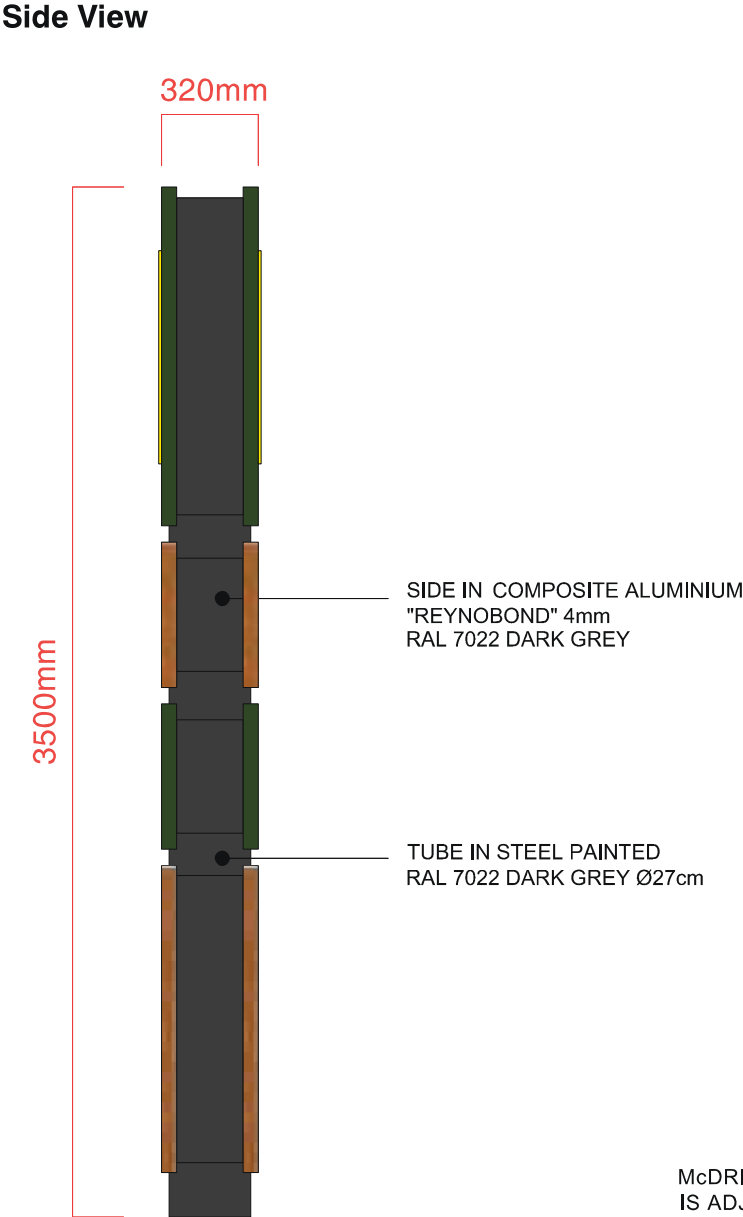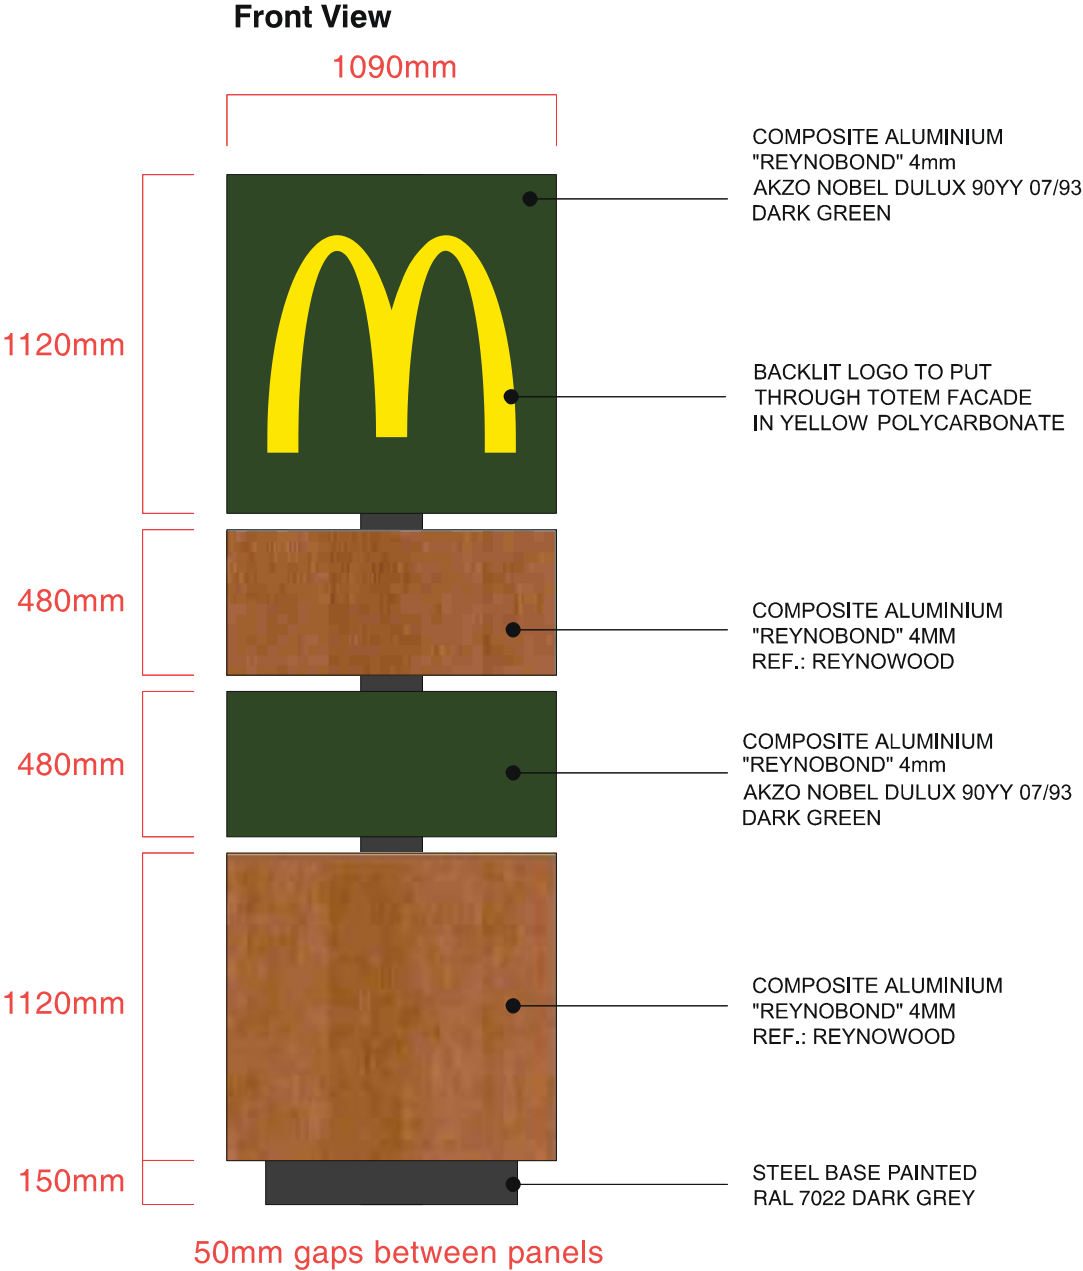

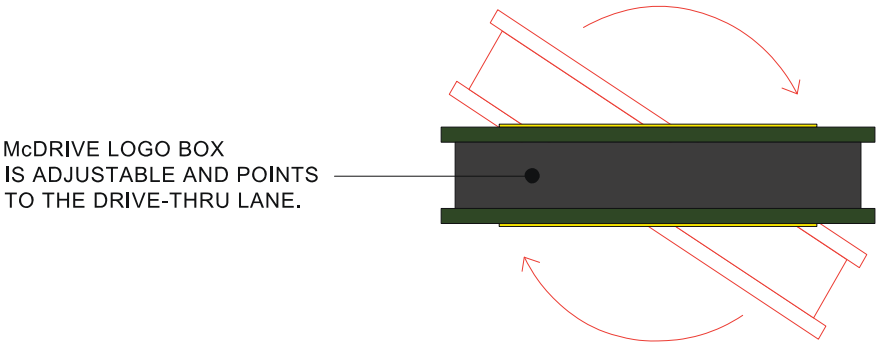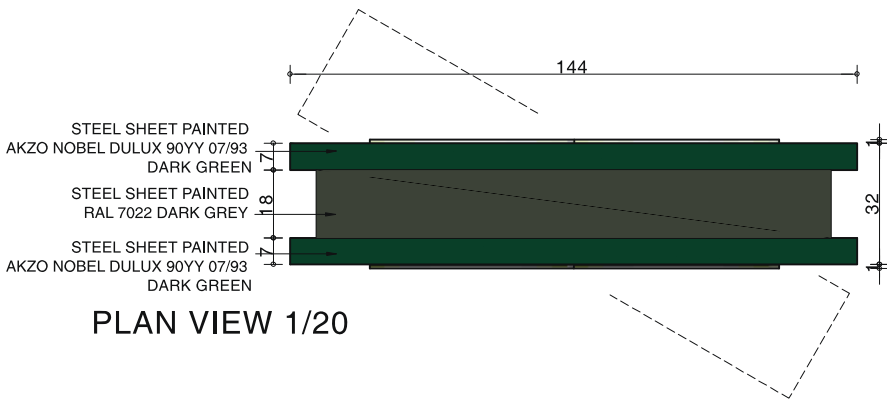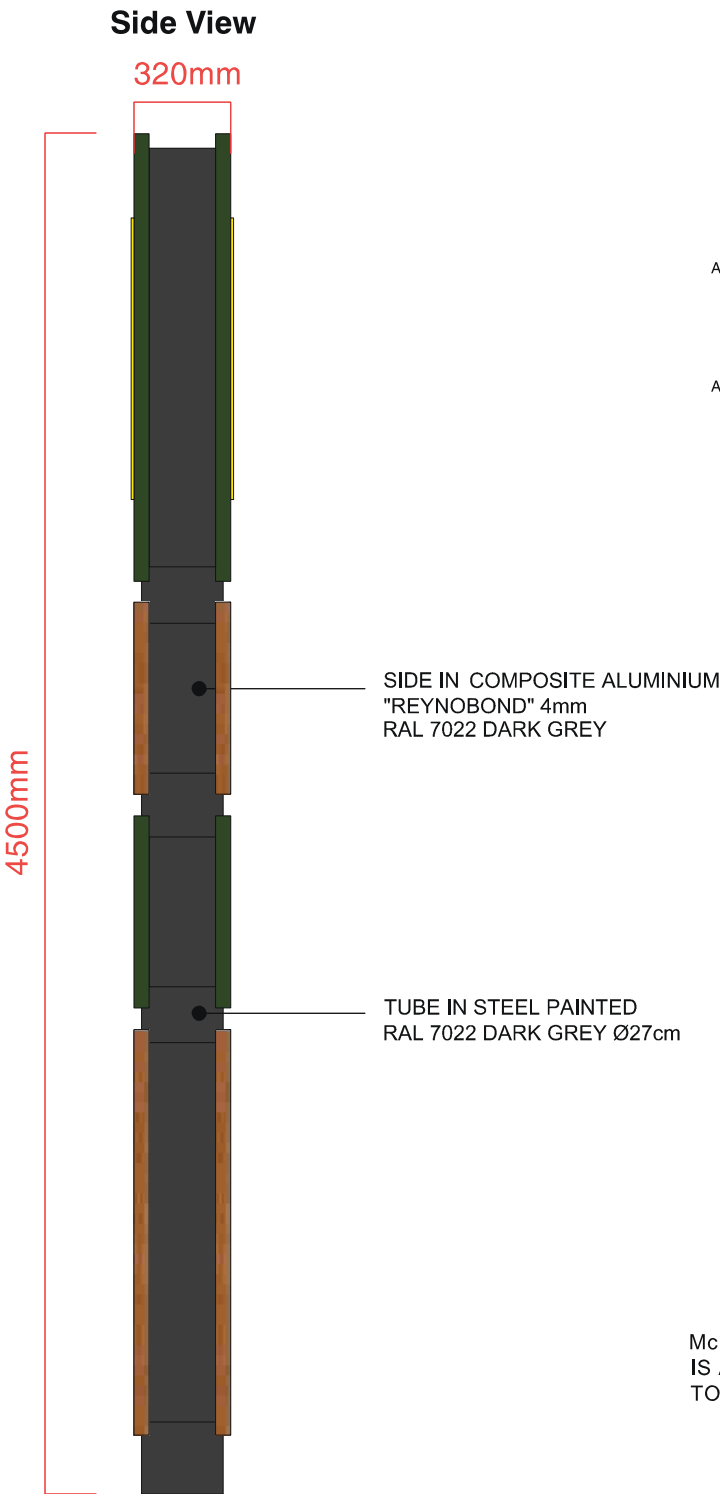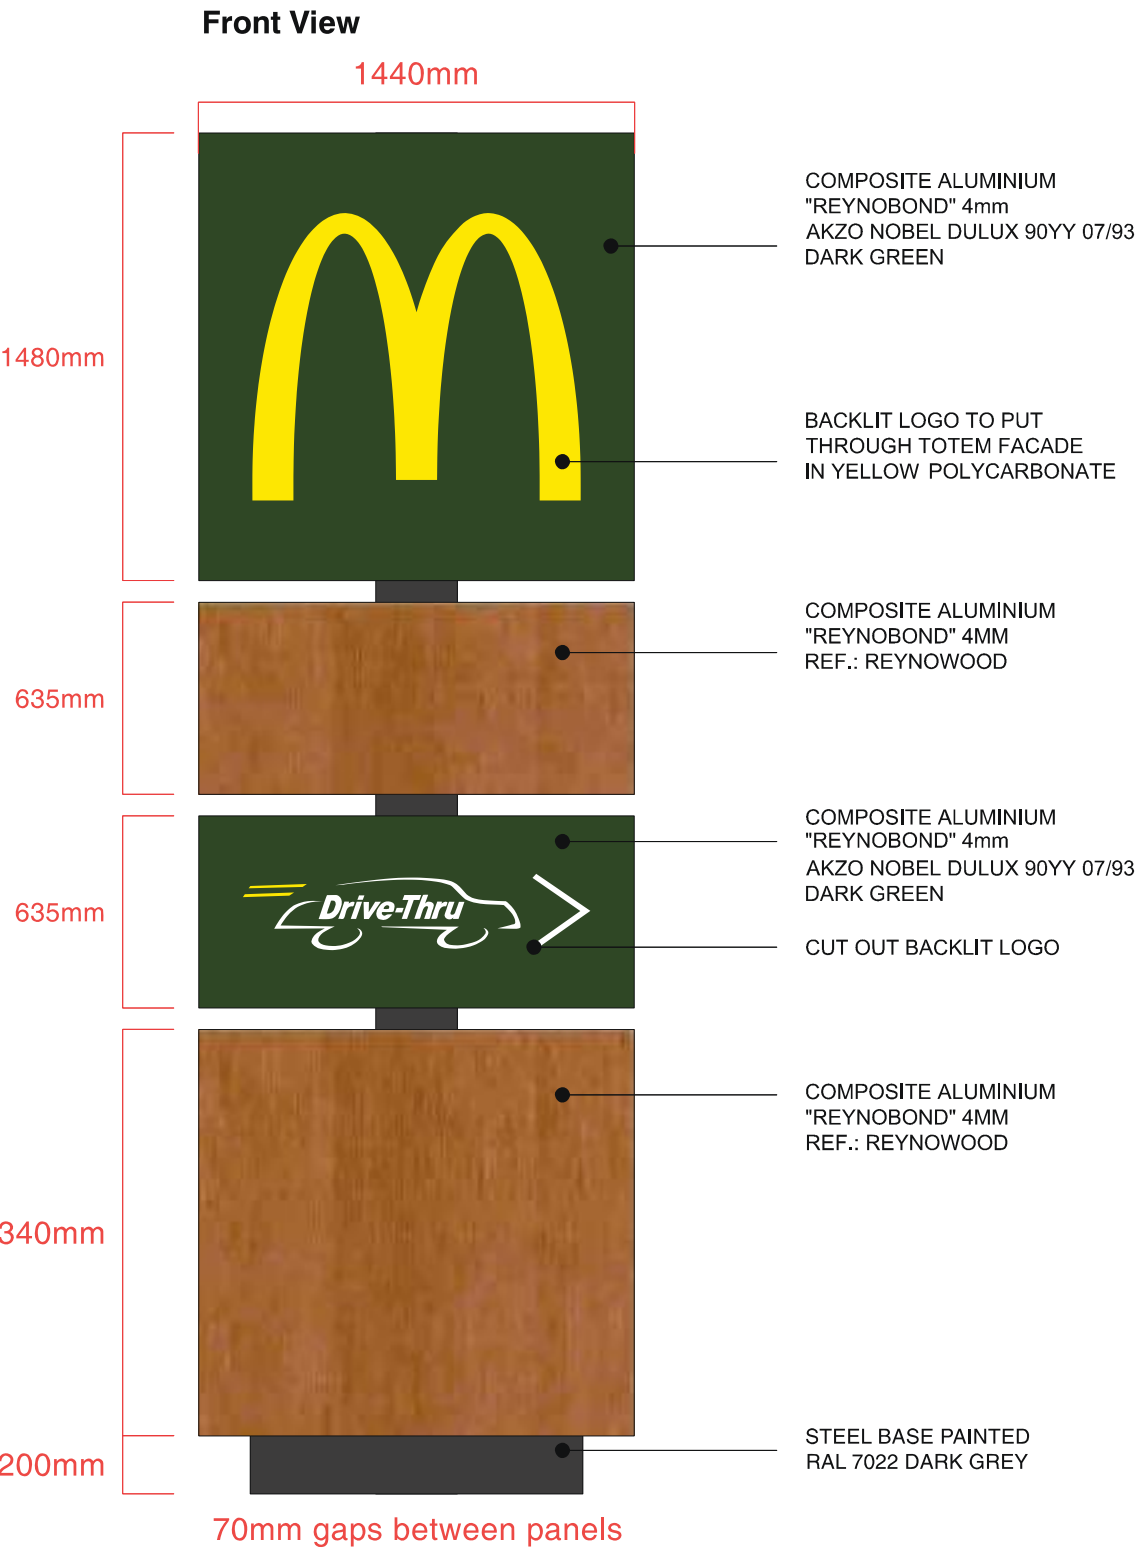

Site
McDonald's
Miscellaneous

Job Number
00000A Page 4

Drawing Location
U:\2019\2019 Drawings\McDonalds\

Scale
as shown @ A3

Issue / Rev
Issue 05

Drawn By
BI


Checked By
PM

Sales Rep
ARB

Date
02/10/2025



BUTTERFIELD SIGNS LTD
174 Sunbridge Rd
Bradford
West Yorkshire
BD1 2RZ
Tel: 01274 722244
Fax: 01274 848996
Web: www.butterfieldsigns.co.uk

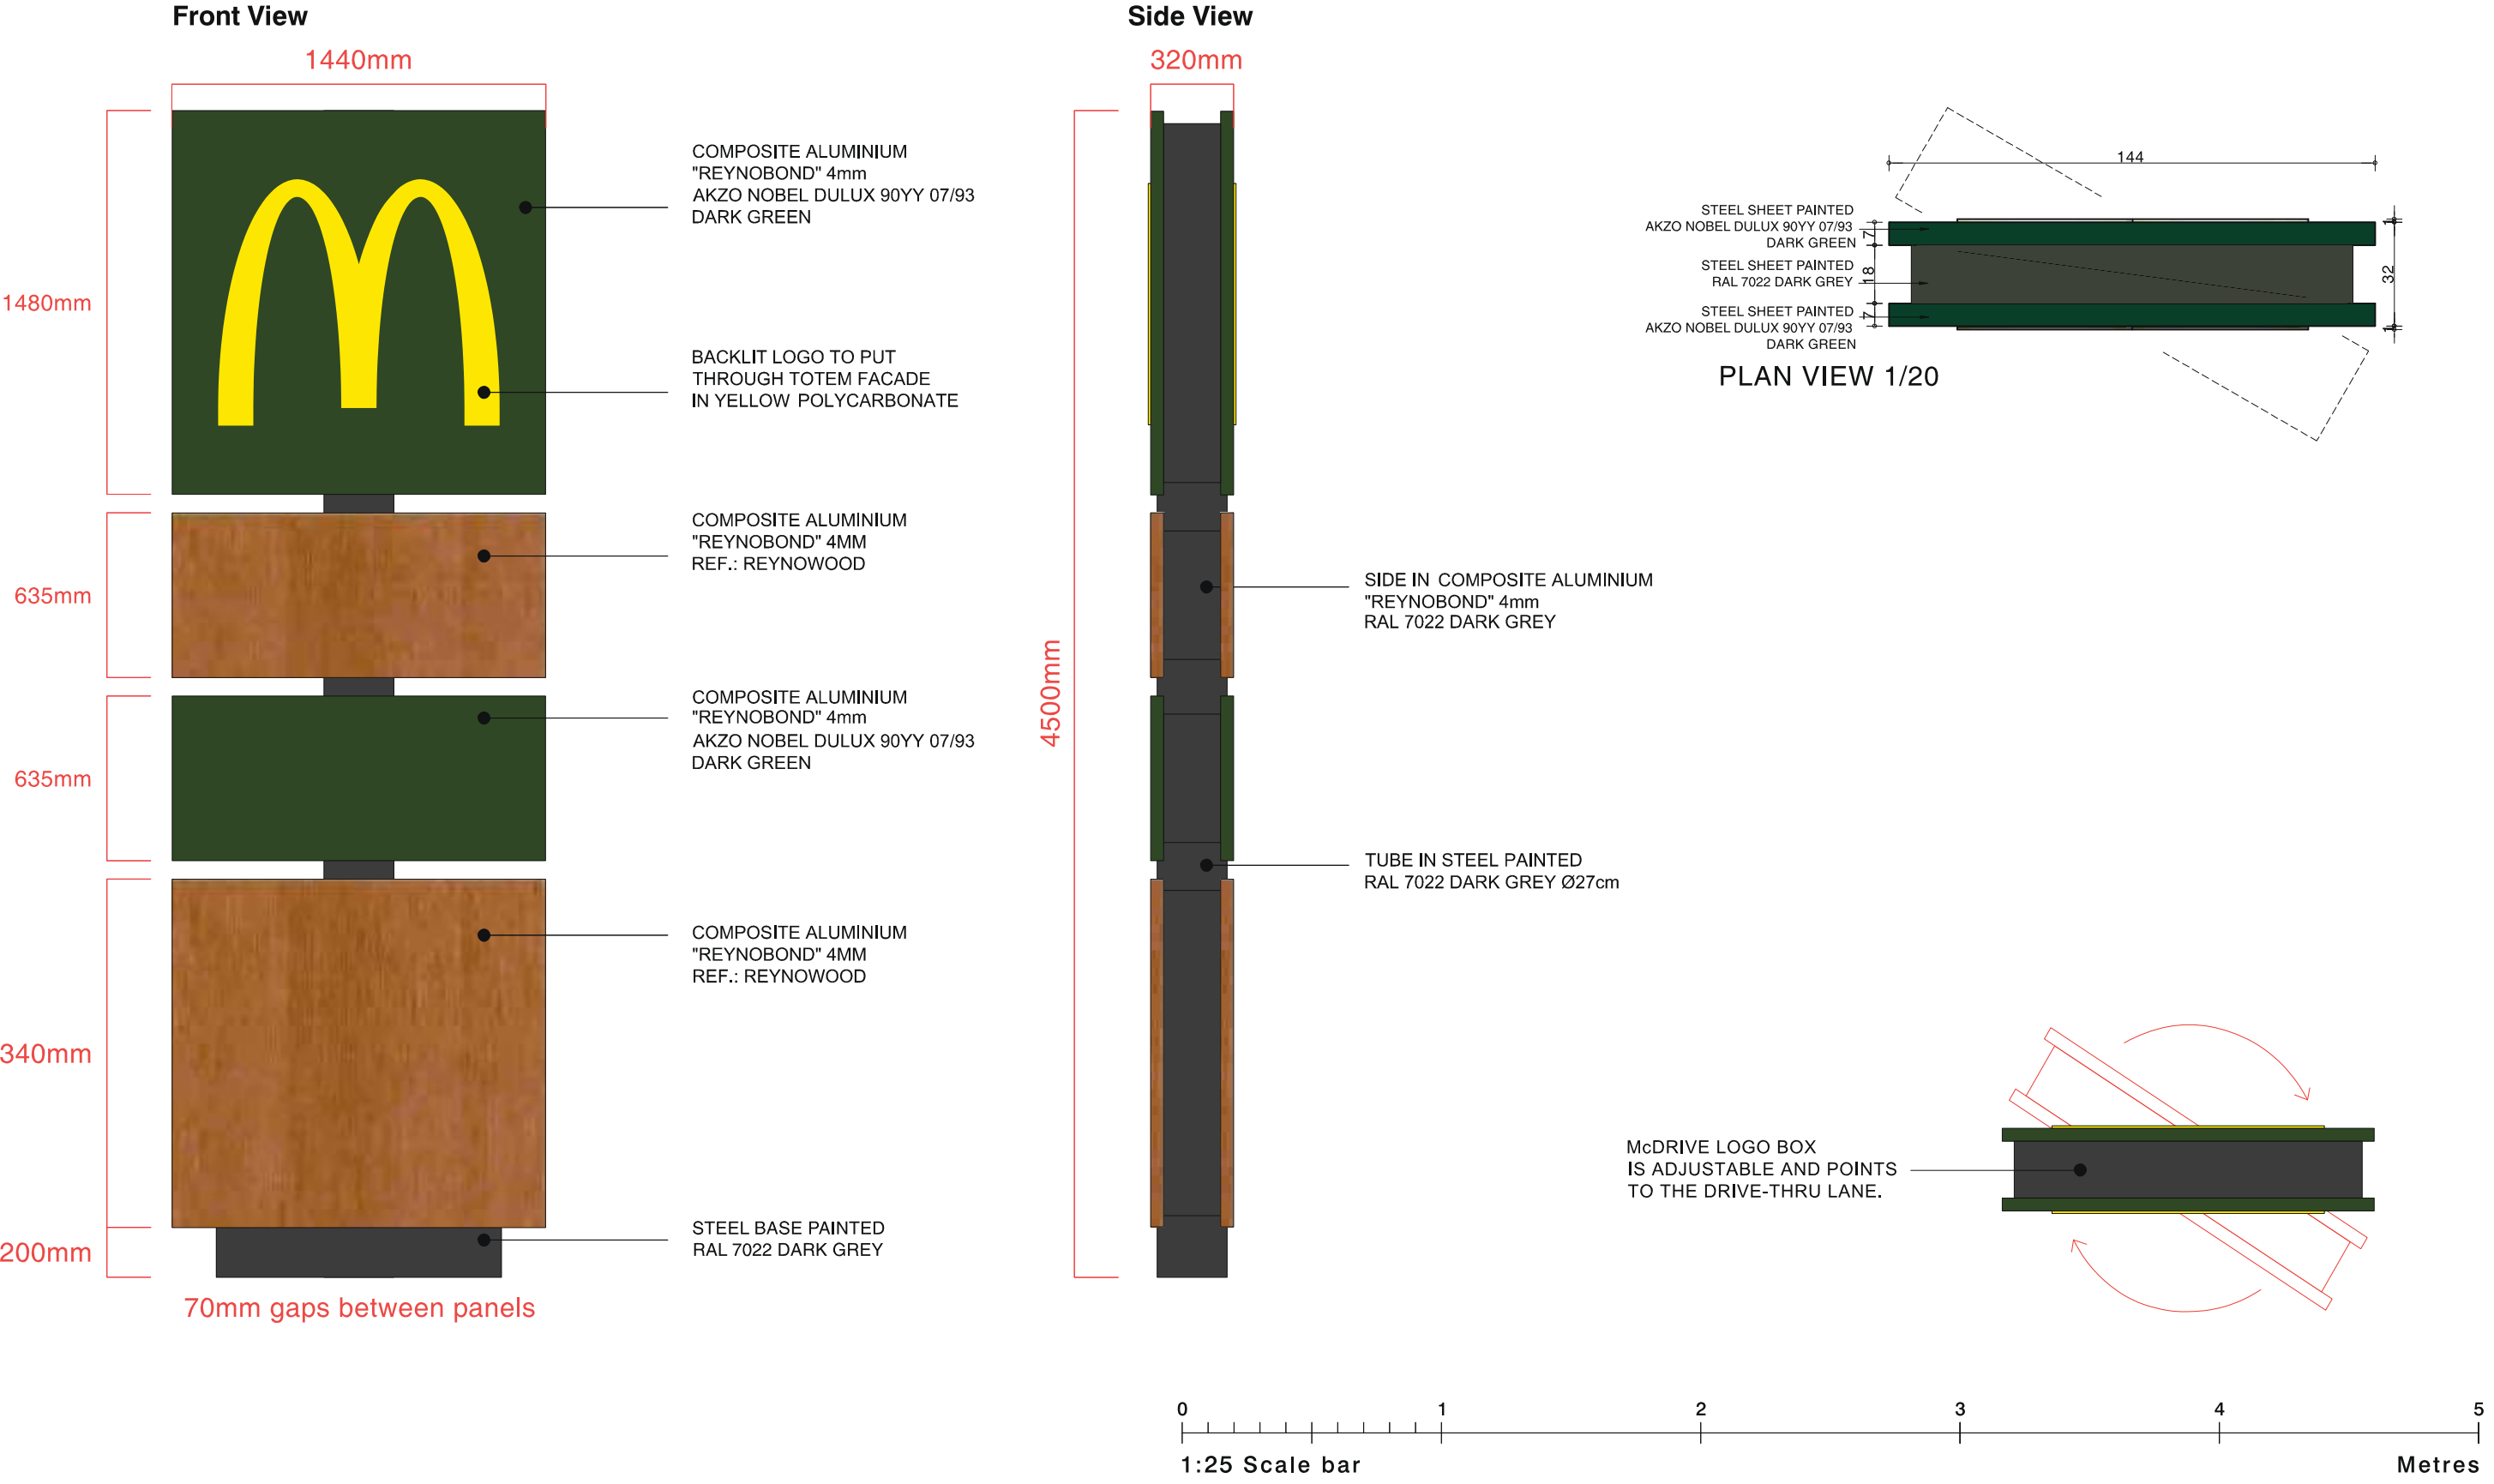

Site
McDonald's
Miscellaneous

Job Number
00000A
Page 5
Drawing Location
U:\2019\2019 Drawings\McDonalds\


Scale
as shown @ A3
Issue / Rev
Issue 05

Drawn By
BI
Checked By
PM

Sales Rep
ARB
Date
02/10/2025




BUTTERFIELD SIGNS LTD
174 Sunbridge Rd
Bradford
West Yorkshire
BD1 2RZ
Tel: 01274 722244
Fax: 01274 848996
Web: www.butterfieldsigns.co.uk


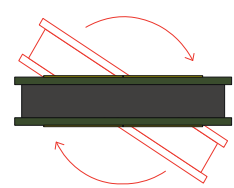


McDRIVE LOGO BOX
IS ADJUSTABLE AND POINTS
TO THE DRIVE-THRU LANE.



Front View

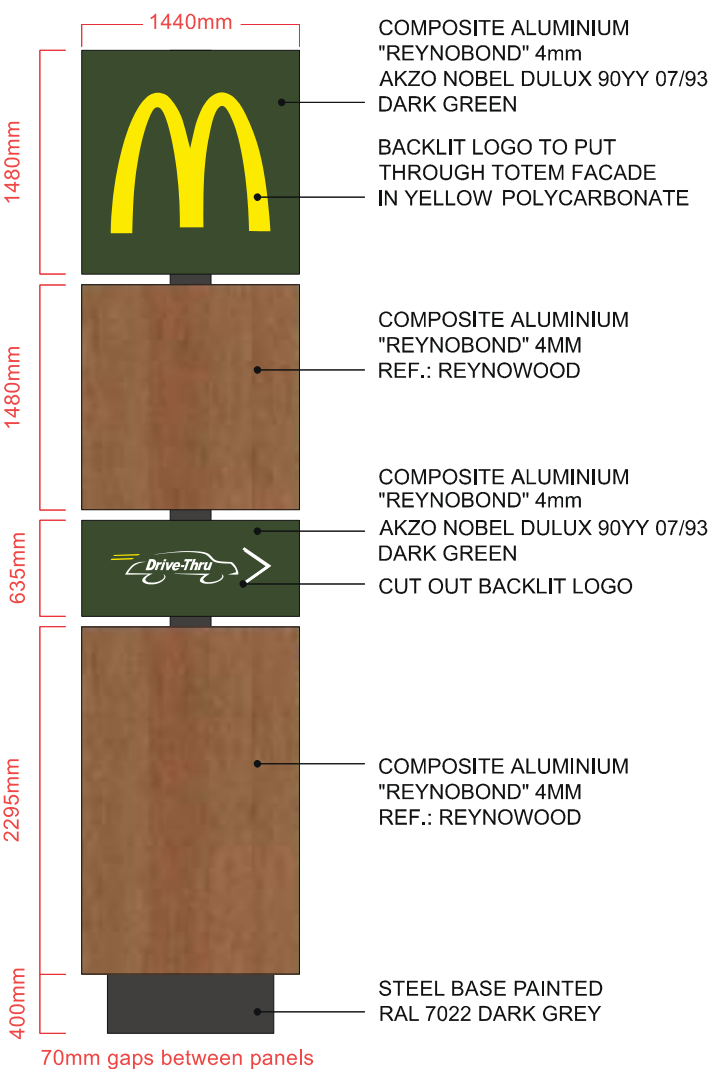

Side View

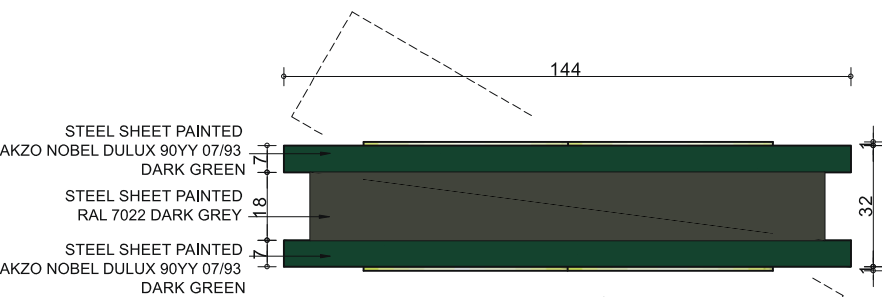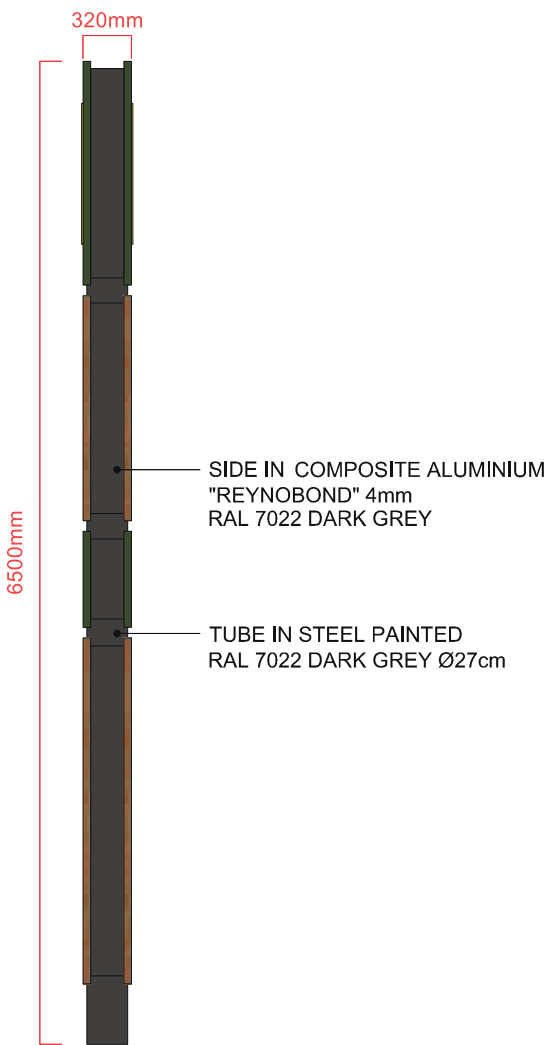

PLAN VIEW 1/20

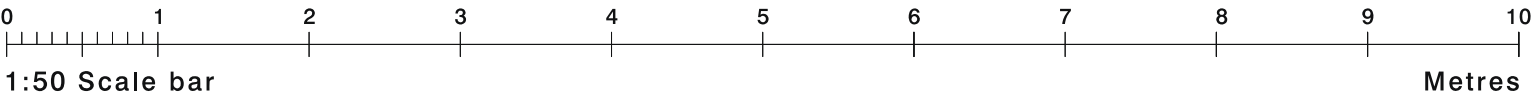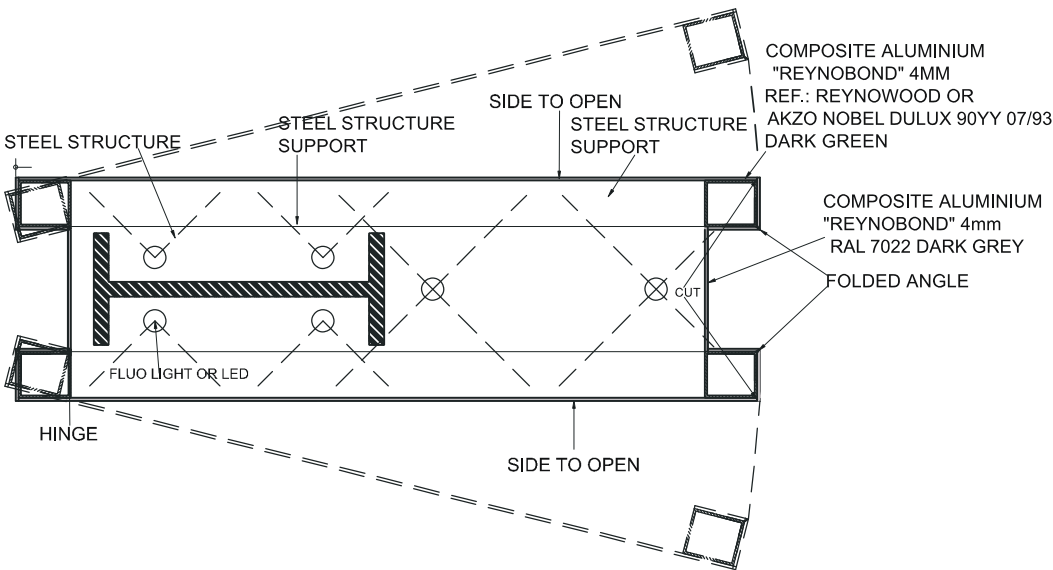

Site
McDonald's
Miscellaneous

Job Number
00000A Page 6

Drawing Location
U:\2019\2019 Drawings\McDonalds\

Scale
as shown @ A3

Issue / Rev
Issue 05

Drawn By
BI



Checked By
PM


Sales Rep
ARB

Date
02/10/2025




BUTTERFIELD SIGNS LTD
174 Sunbridge Rd
Bradford
West Yorkshire
BD1 2RZ
Tel: 01274 722244
Fax: 01274 848996
Web: www.butterfieldsigns.co.uk

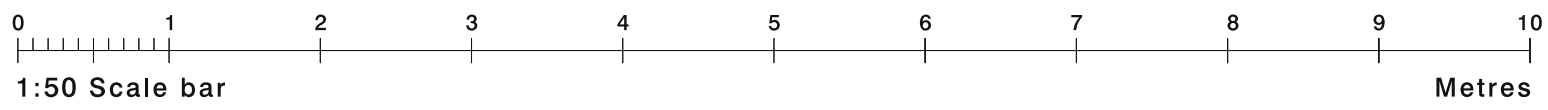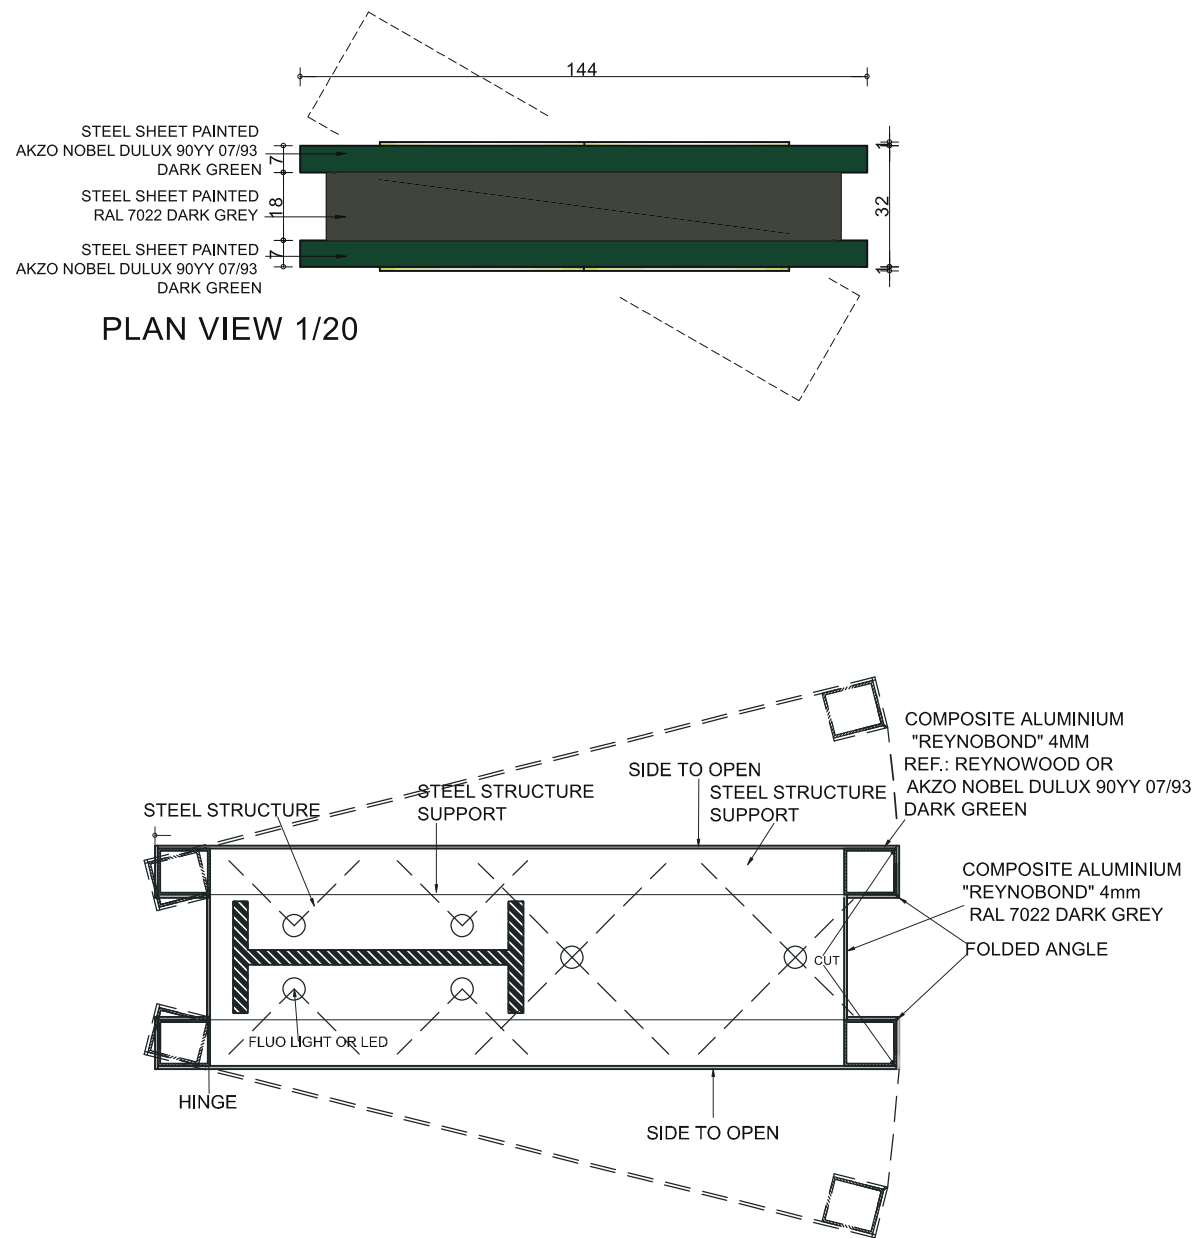

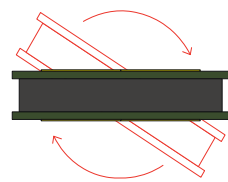


McDRIVE LOGO BOX
IS ADJUSTABLE AND POINTS
TO THE DRIVE-THRU LANE.



Front View

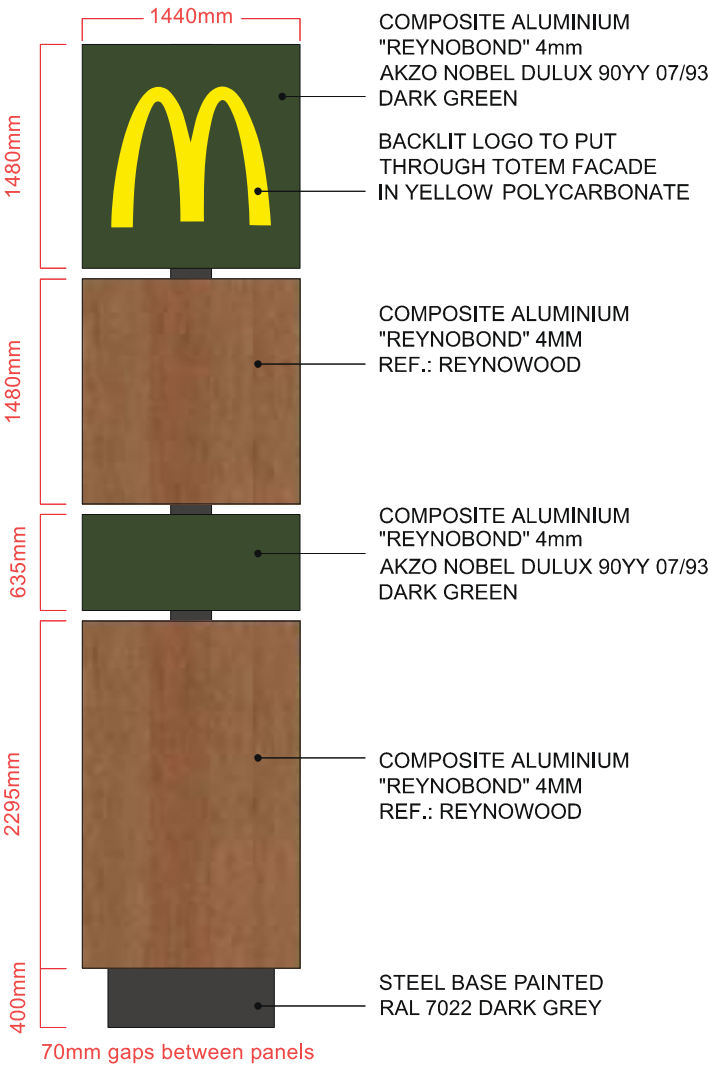

Side View

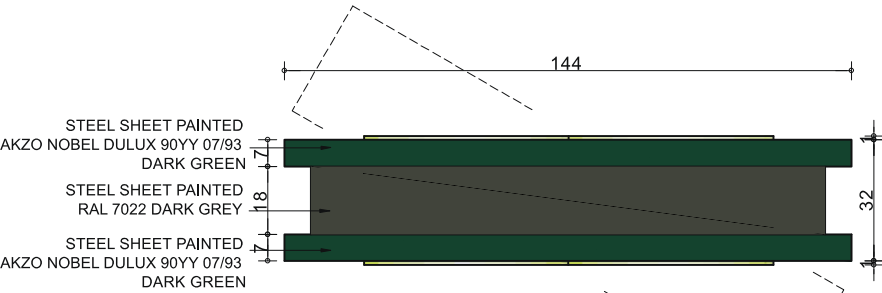

PLAN VIEW 1/20

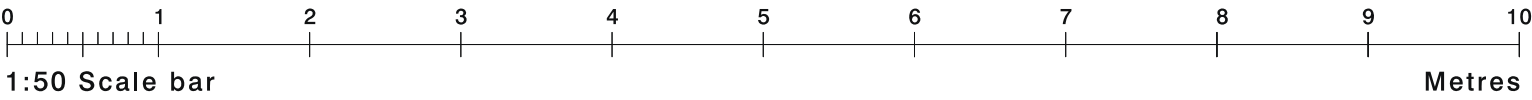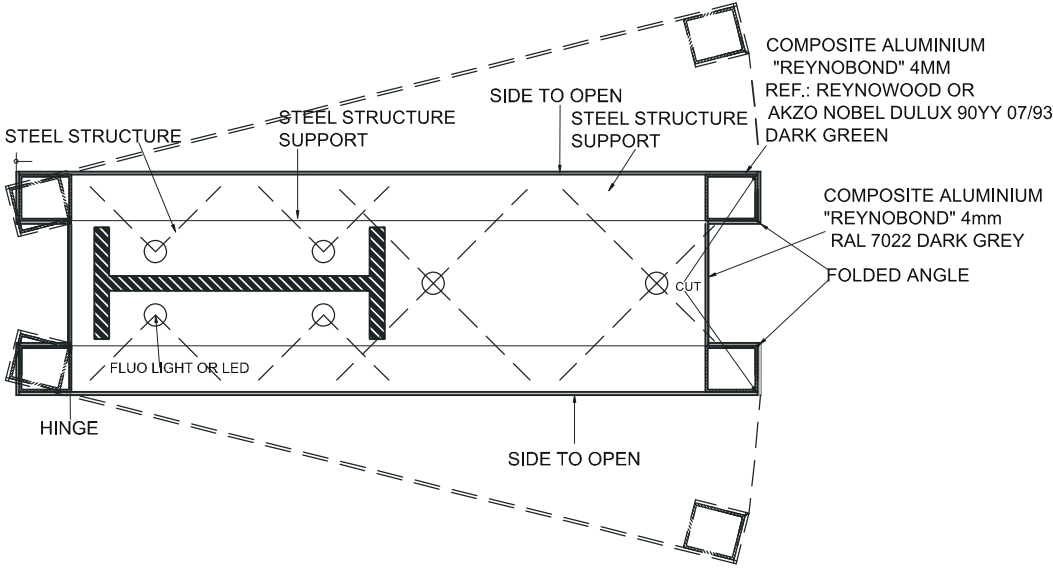

Site
McDonald's
Miscellaneous

Job Number
00000A Page 8

Drawing Location
U:\2019\2019 Drawings\McDonalds\

Scale
as shown @ A3

Issue / Rev
Issue 05

Drawn By
BI



Checked By
PM

Sales Rep
ARB





Date
02/10/2025







BUTTERFIELD SIGNS LTD
174 Sunbridge Rd
Bradford
West Yorkshire
BD1 2RZ
Tel: 01274 722244
Fax: 01274 848996
Web: www.butterfieldsigns.co.uk

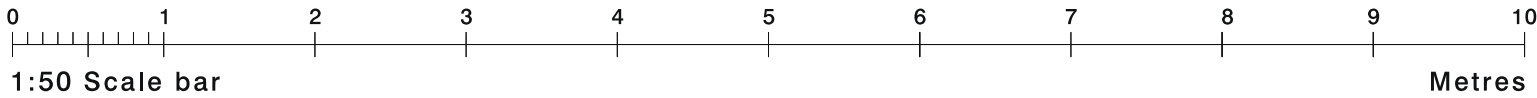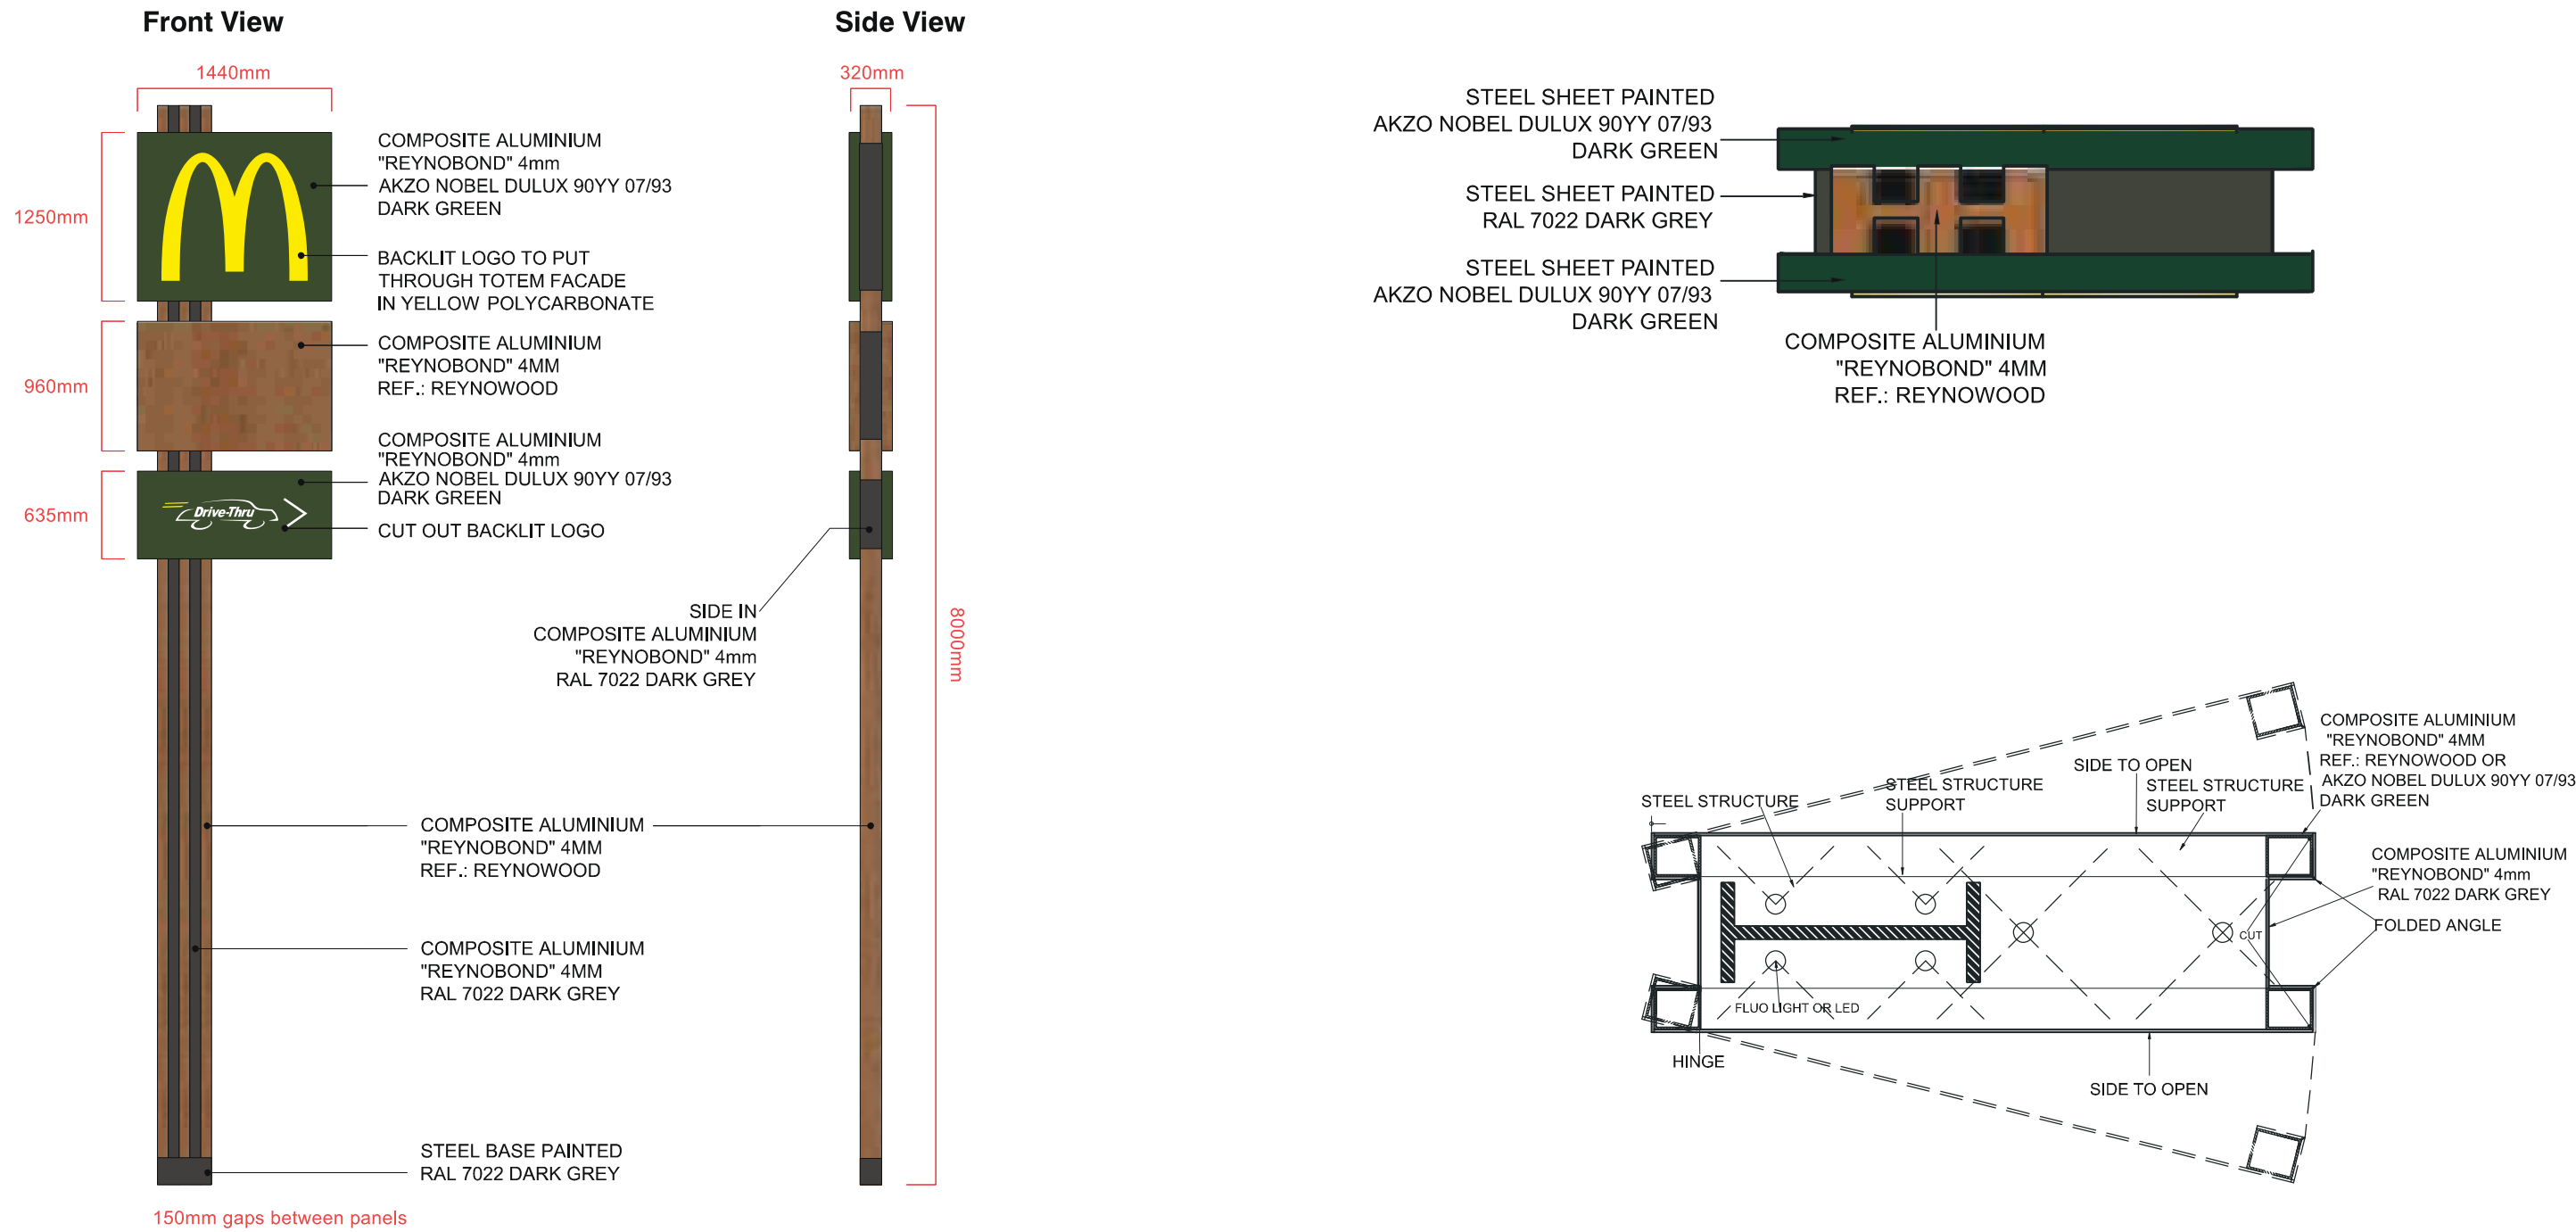





This document is the property of Butterfield Signs Ltd who own the copyright therein. The information in this document is given in confidence and without the written consent of Butterfield Signs Ltd, given by contract or otherwise the document must not be copied, reprinted or reproduced in any material form either wholly or in part nor must the contents of the document or any method of technique available there from be disclosed to any third party.

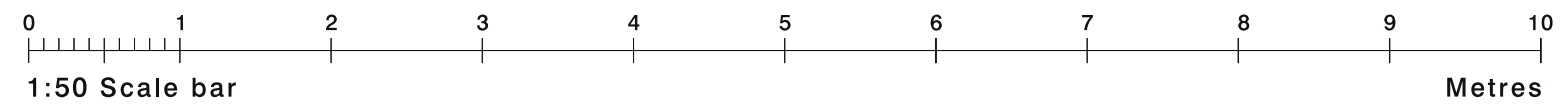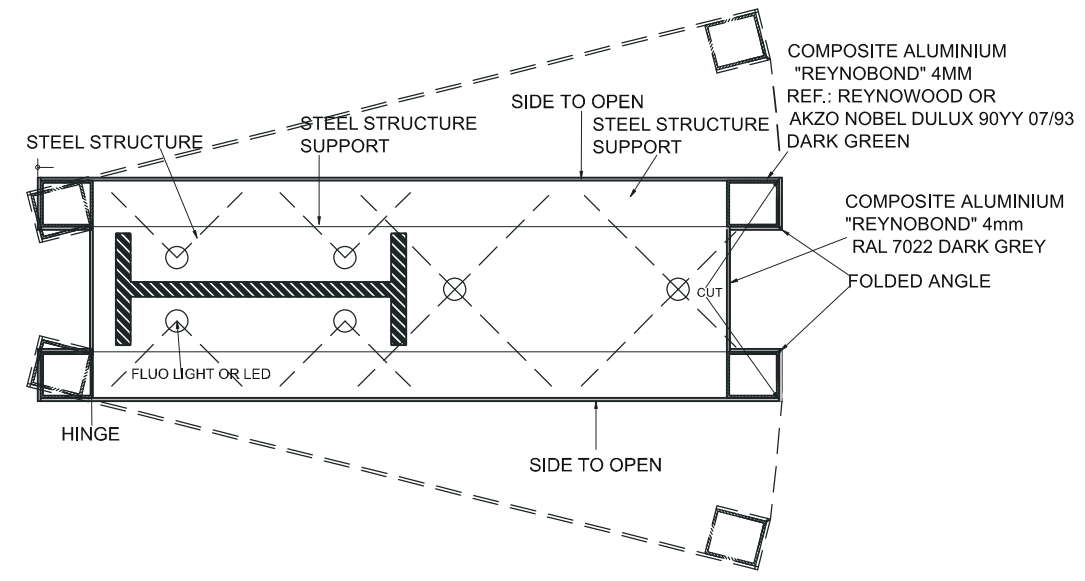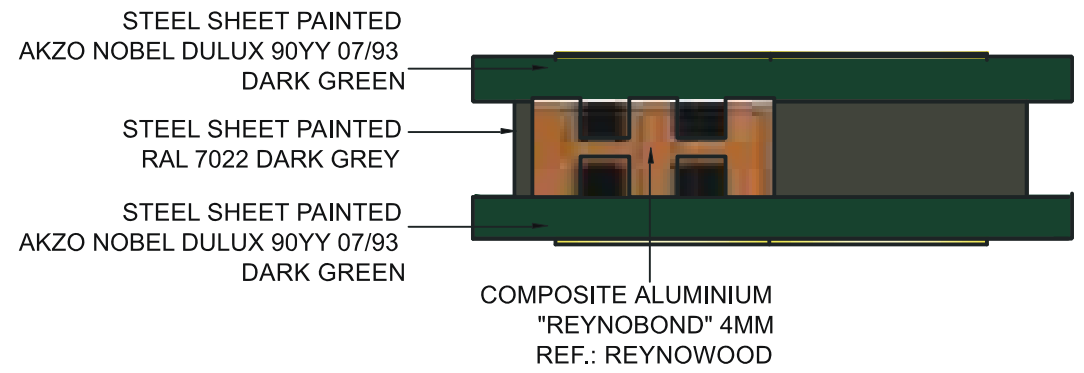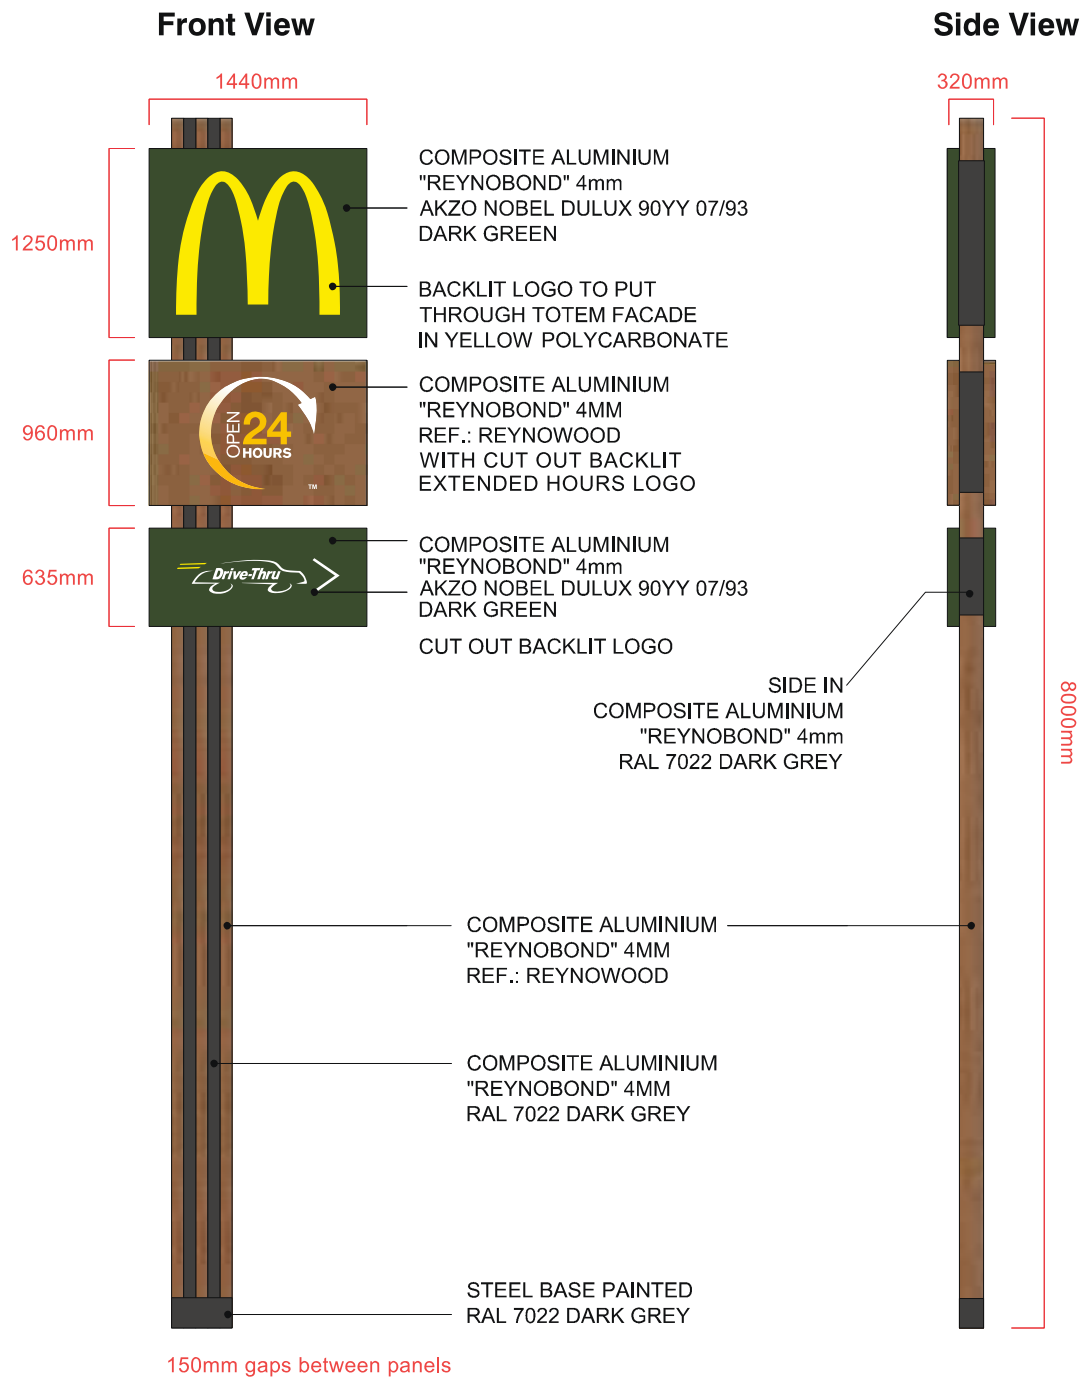

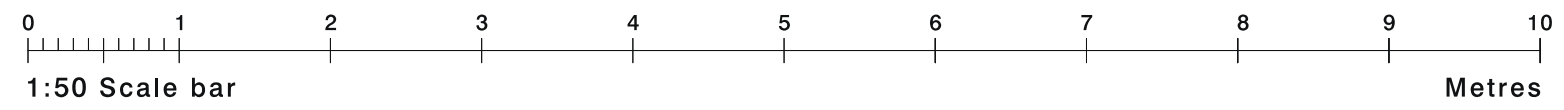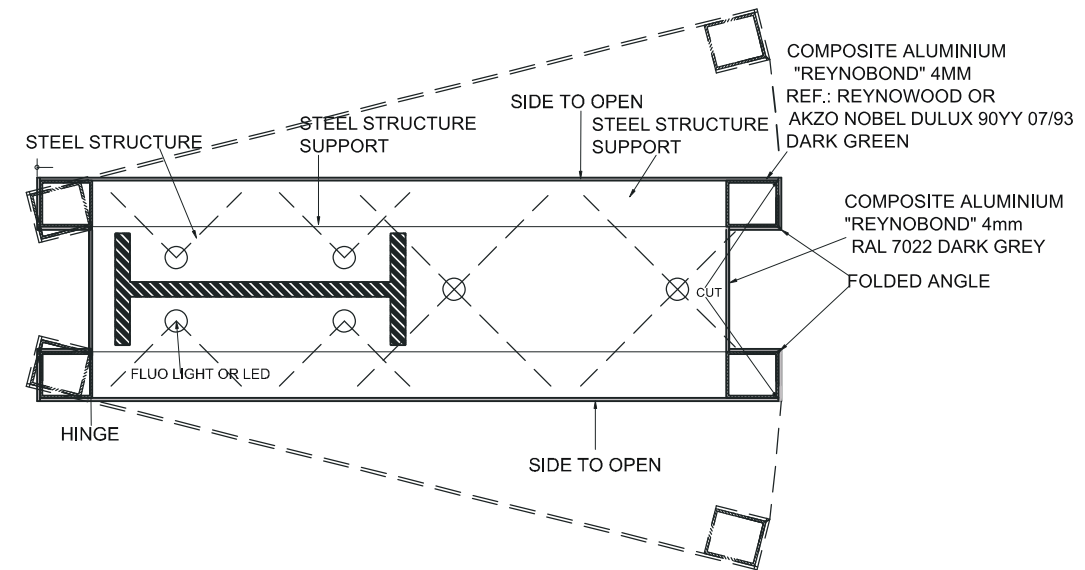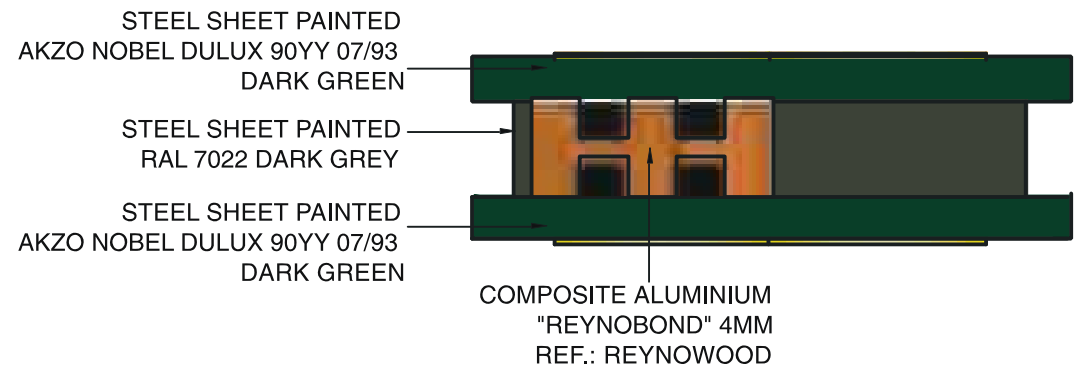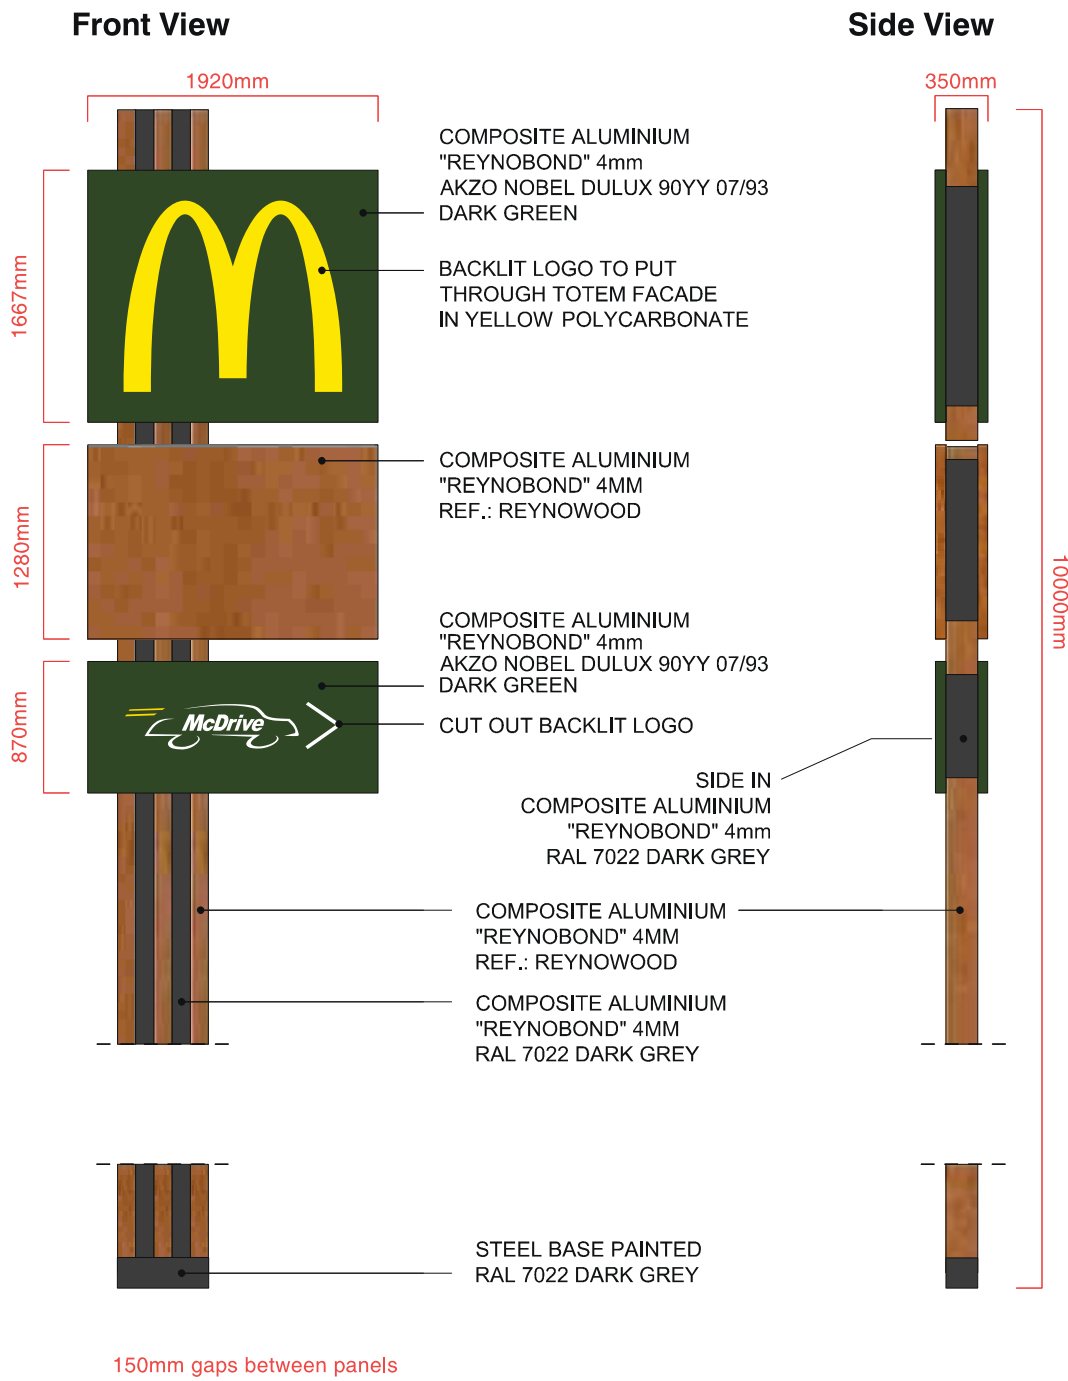


Front View





Side View

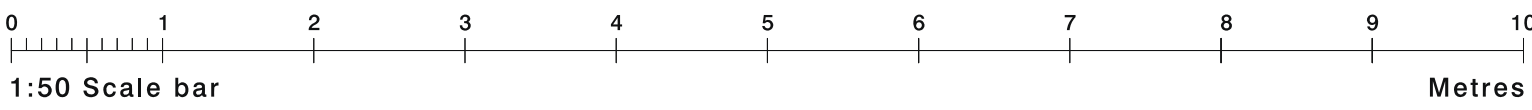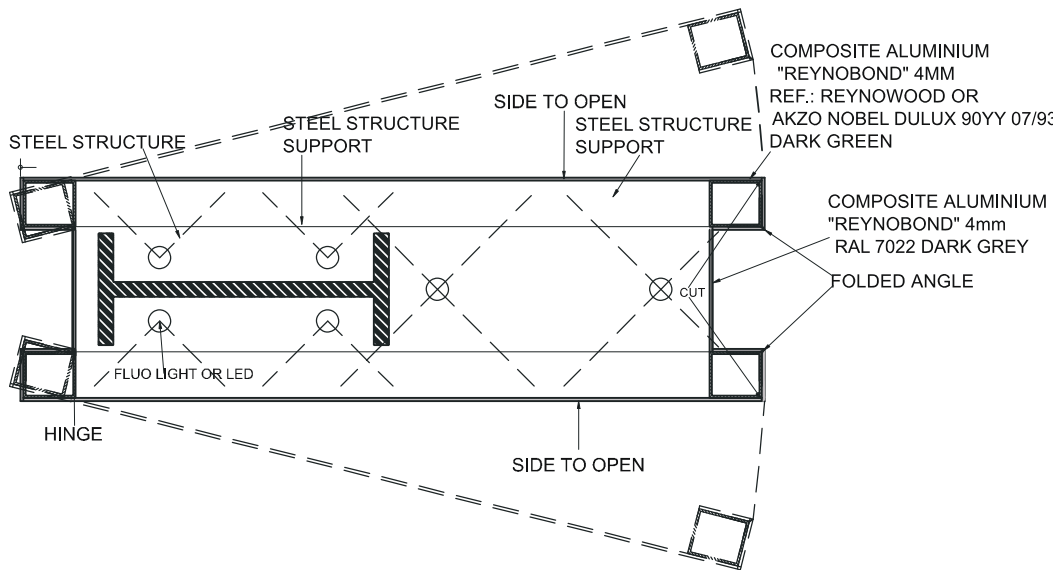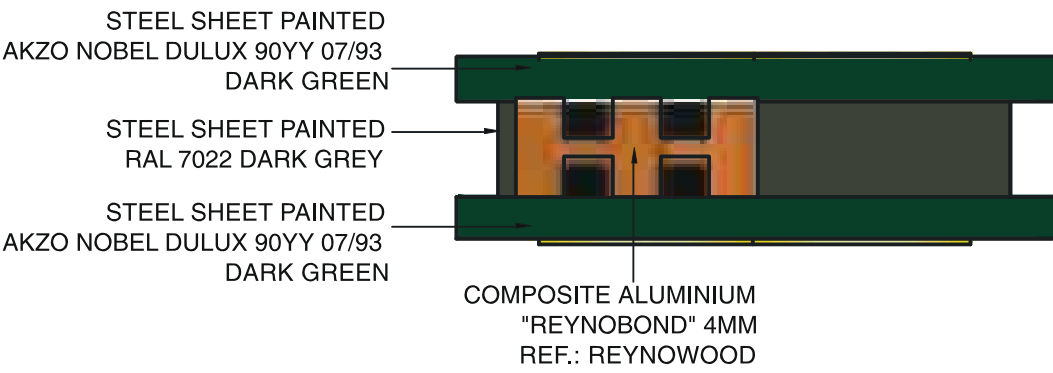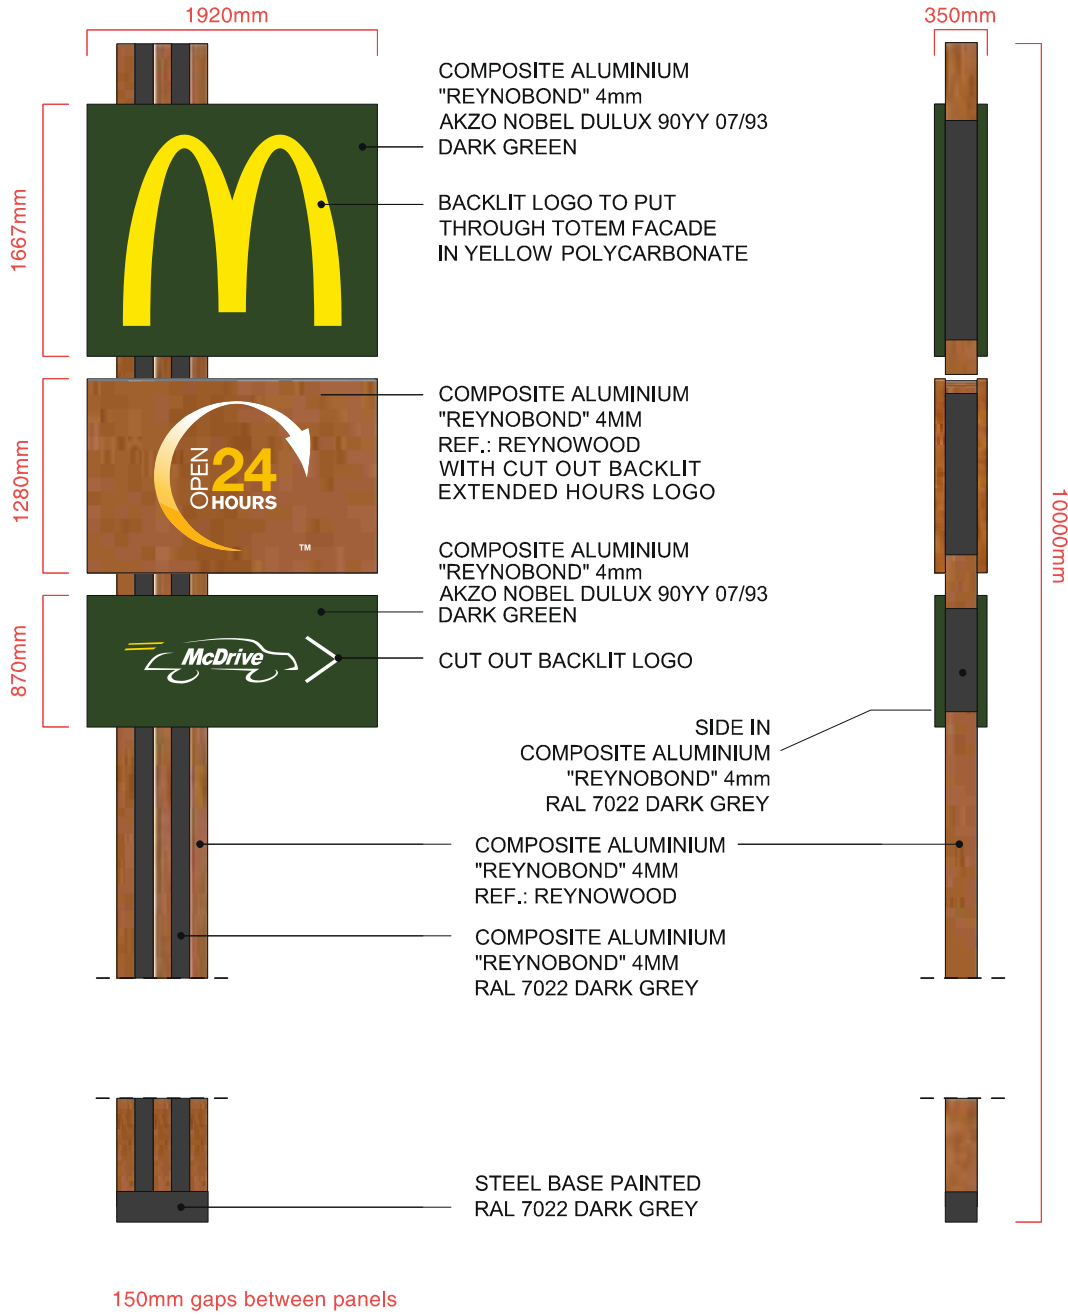

Front View

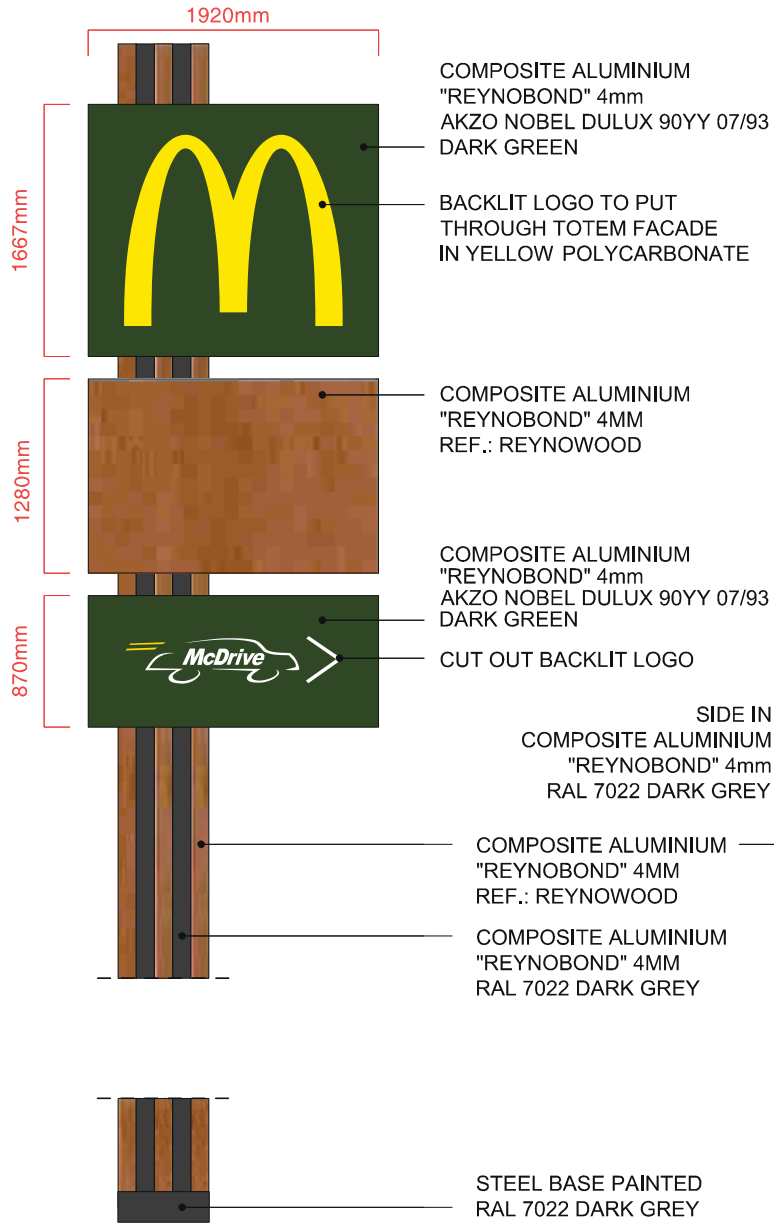

Side View

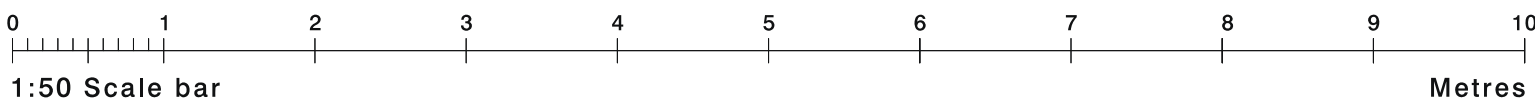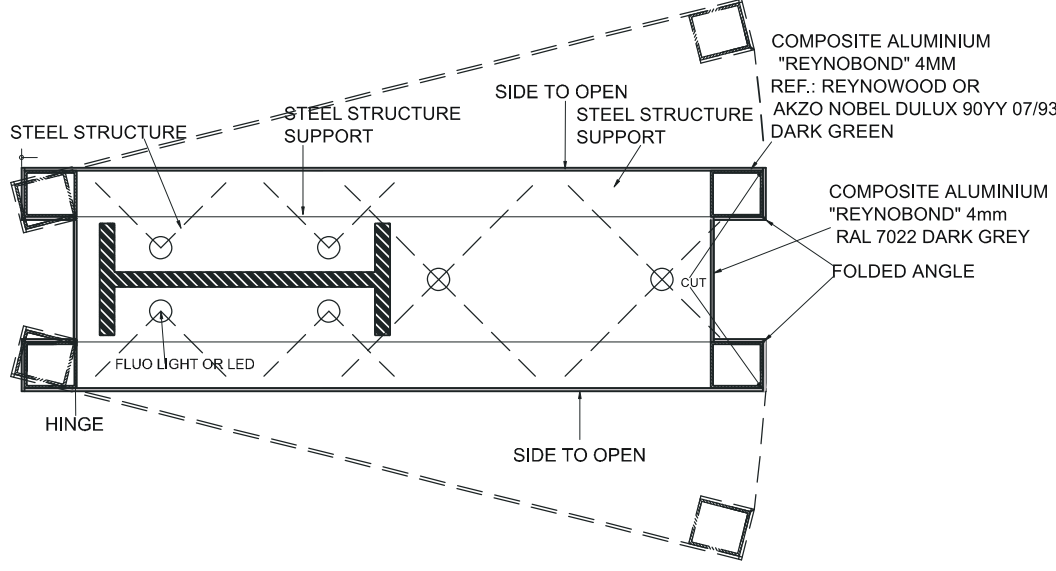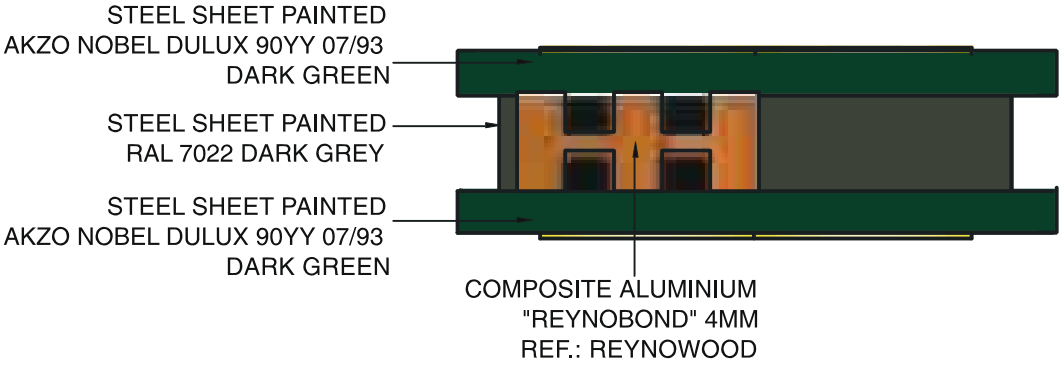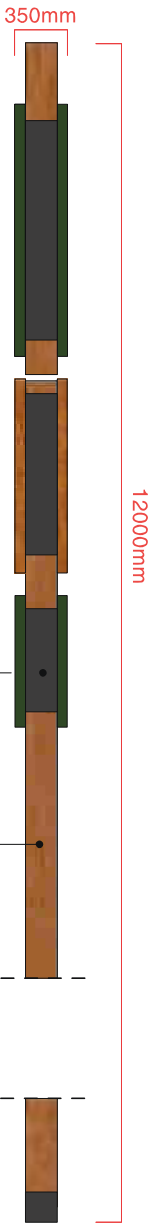

Site
McDonald's
Miscellaneous

Job Number
00000A
Page 13
Drawing Location
U:\2019\2019 Drawings\McDonalds\





Scale
as shown @ A3
Issue / Rev
Issue 05


Drawn By
BI
Checked By
PM

Sales Rep
ARB
Date
02/10/2025



BUTTERFIELD SIGNS LTD
174 Sunbridge Rd
Bradford
West Yorkshire
BD1 2RZ
Tel: 01274 722244
Fax: 01274 848996
Web: www.butterfieldsigns.co.uk

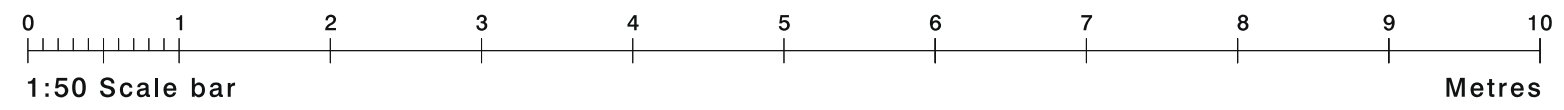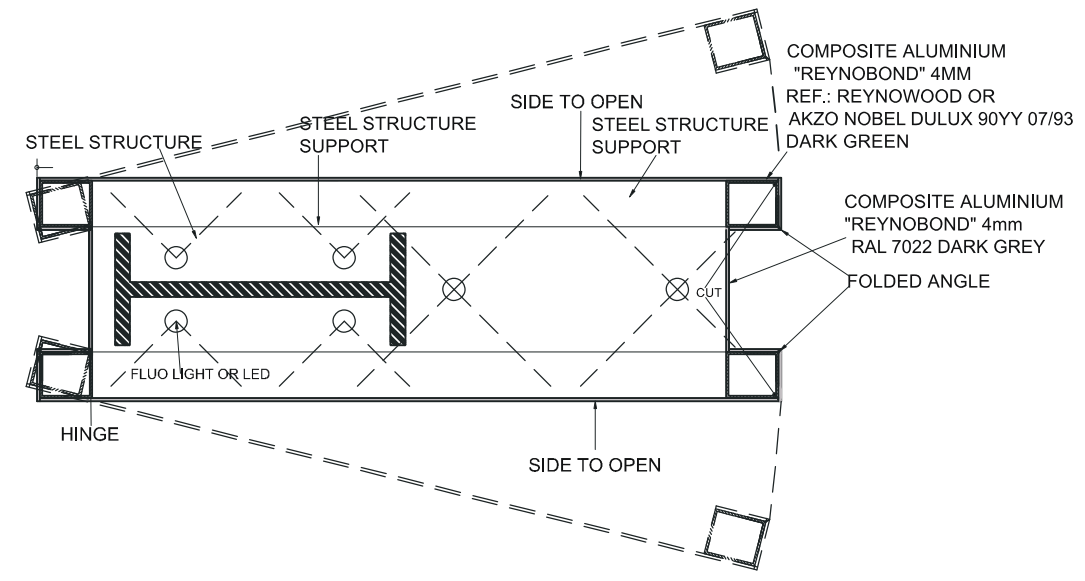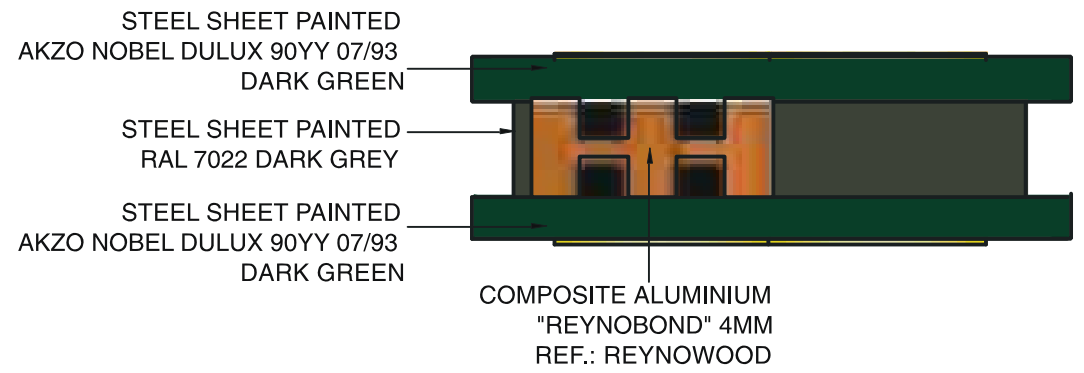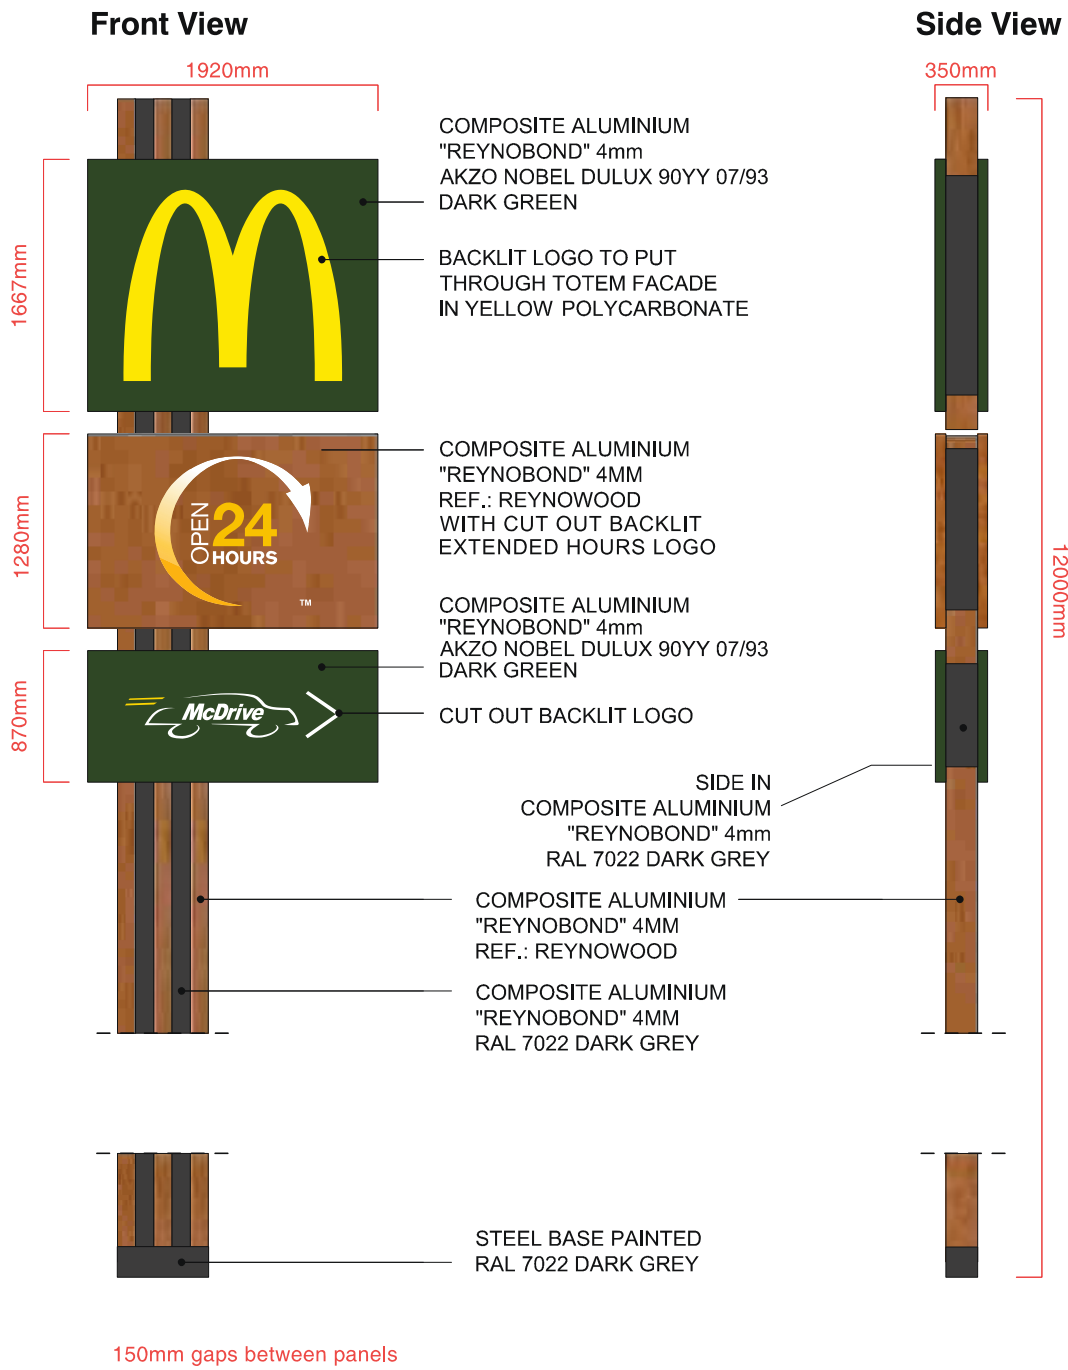

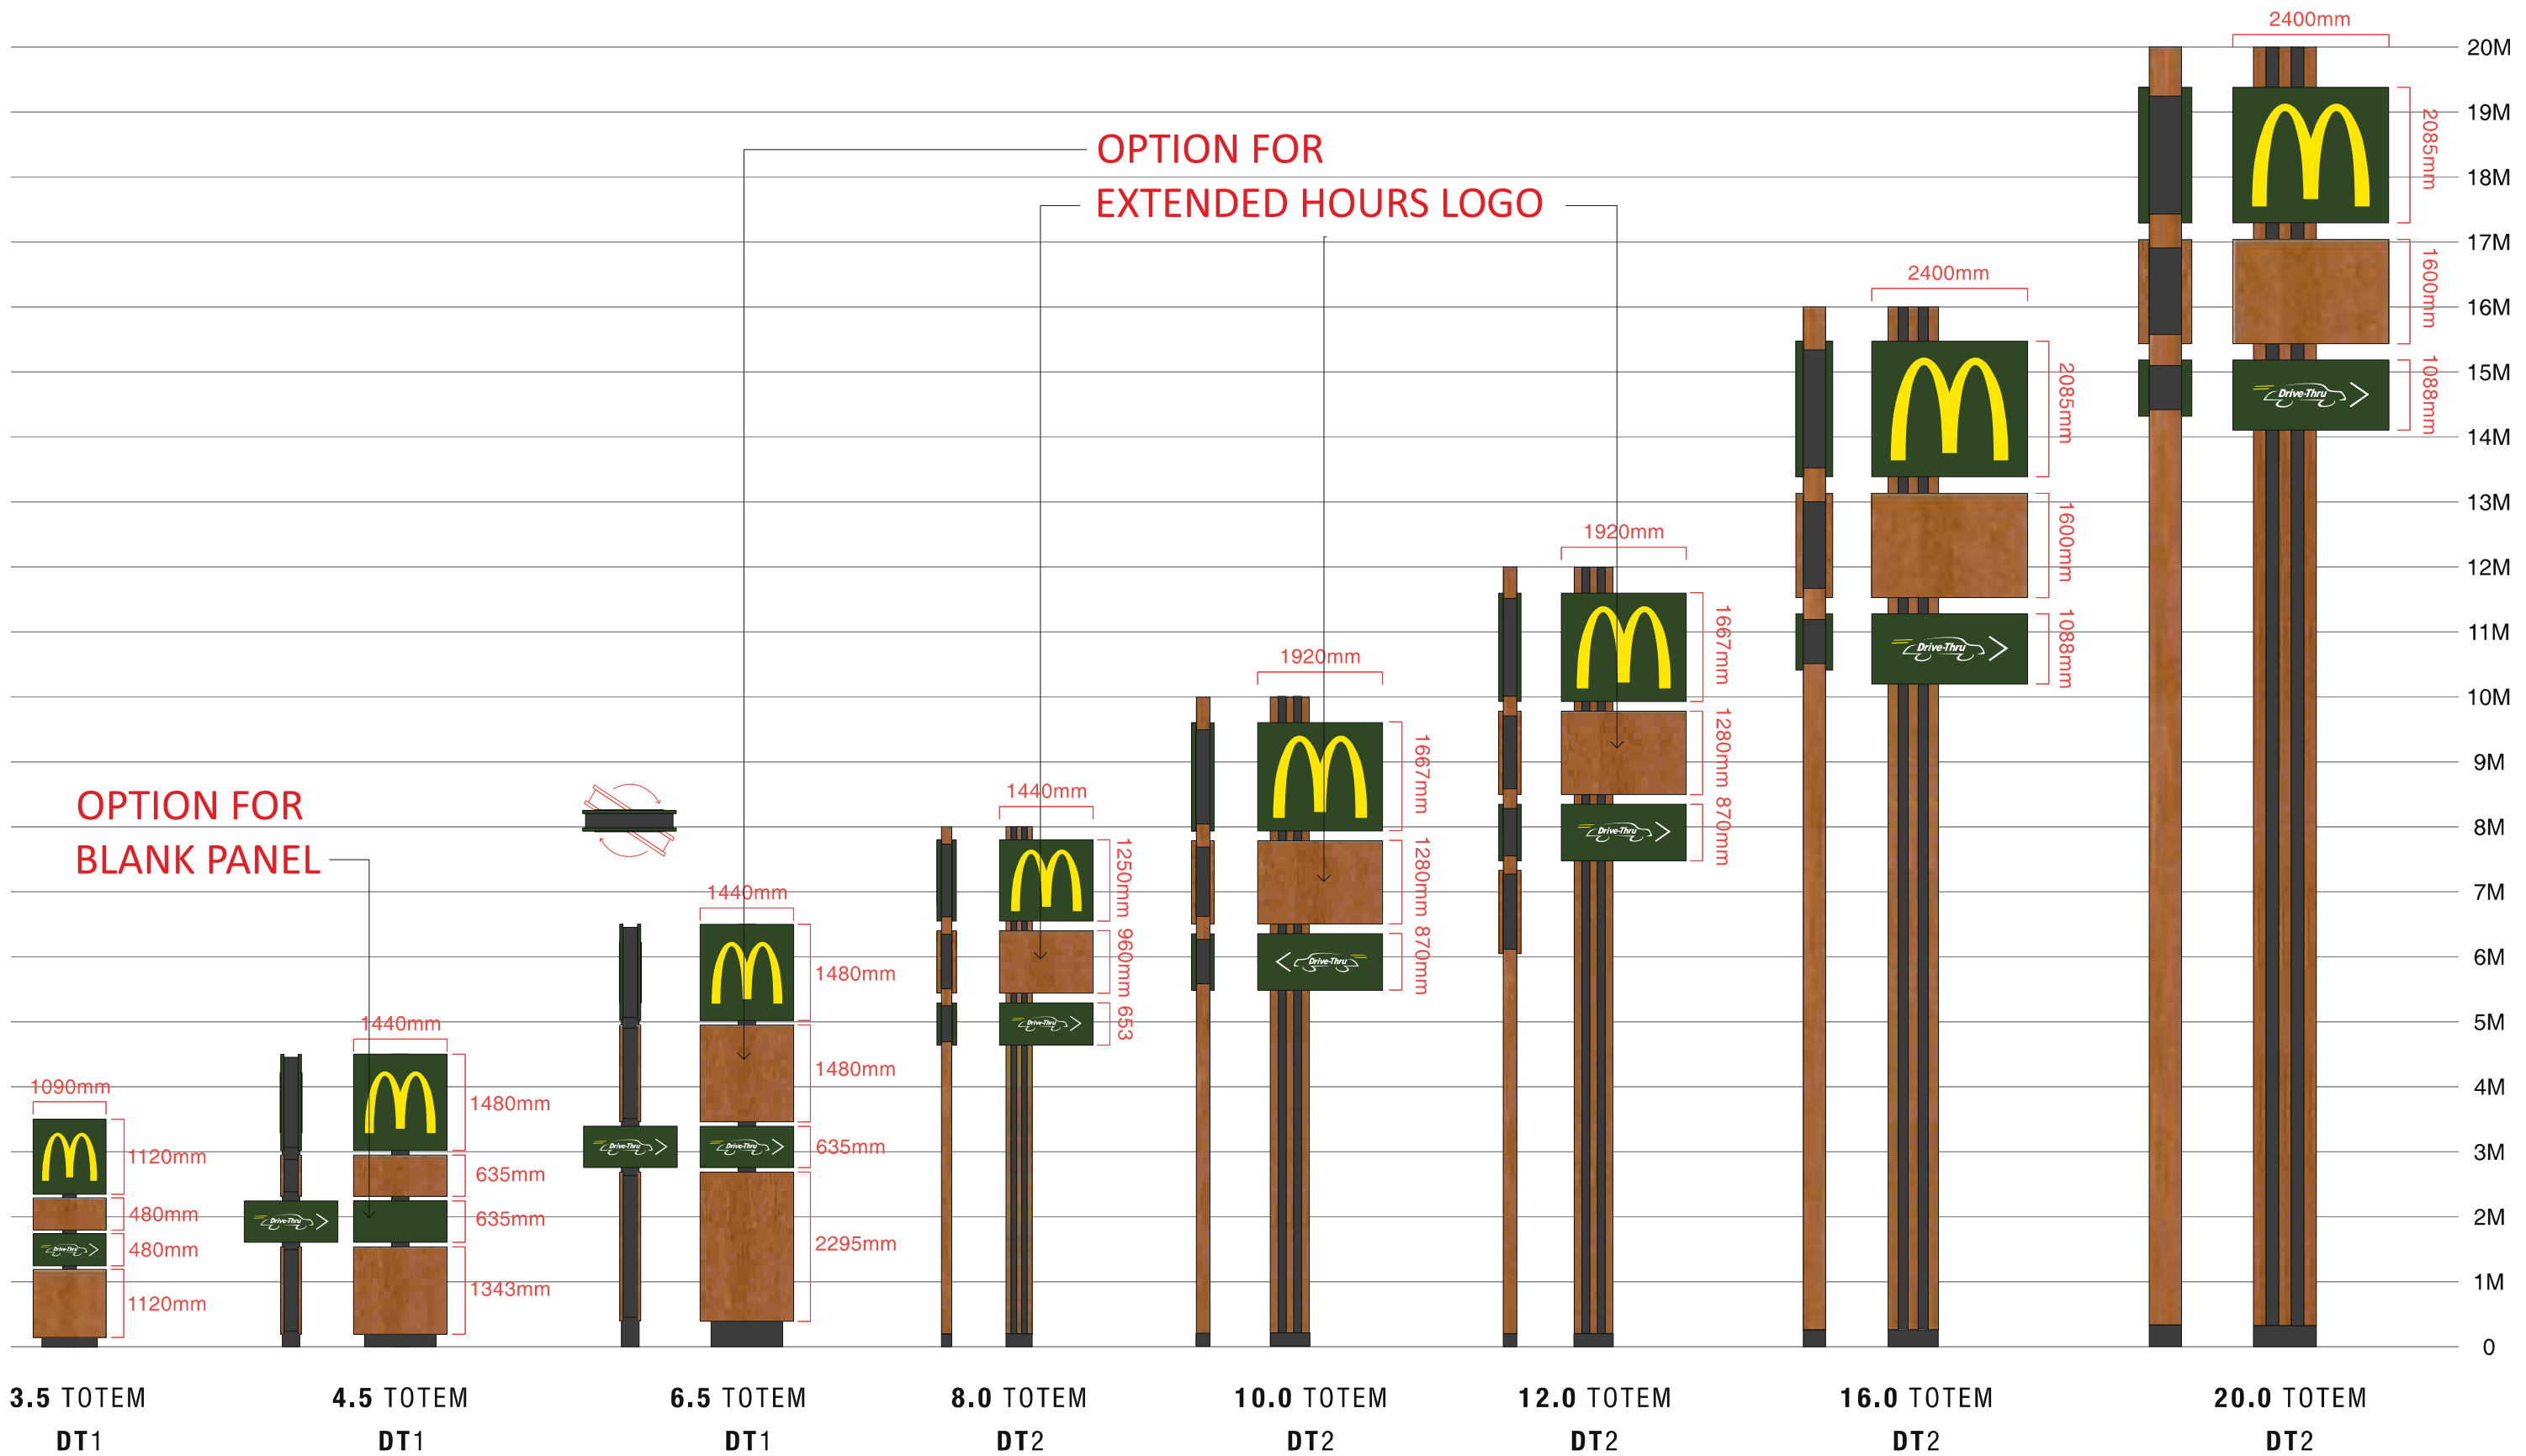

Site
McDonald's
Miscellaneous

Job Number
00000A
Page 15
Drawing Location
U:\2019\2019 Drawings\McDonalds\



Scale
NTS
Issue / Rev
Issue 05

Drawn By
BI
Checked By
PM

Sales Rep
ARB
Date
02/10/2025



BUTTERFIELD SIGNS LTD
174 Sunbridge Rd
Bradford
West Yorkshire
BD1 2RZ
Tel: 01274 722244
Fax: 01274 848996
Web: www.butterfieldsigns.co.uk

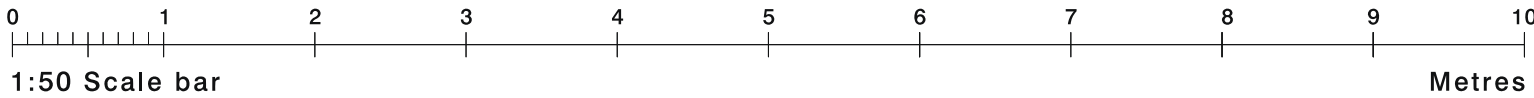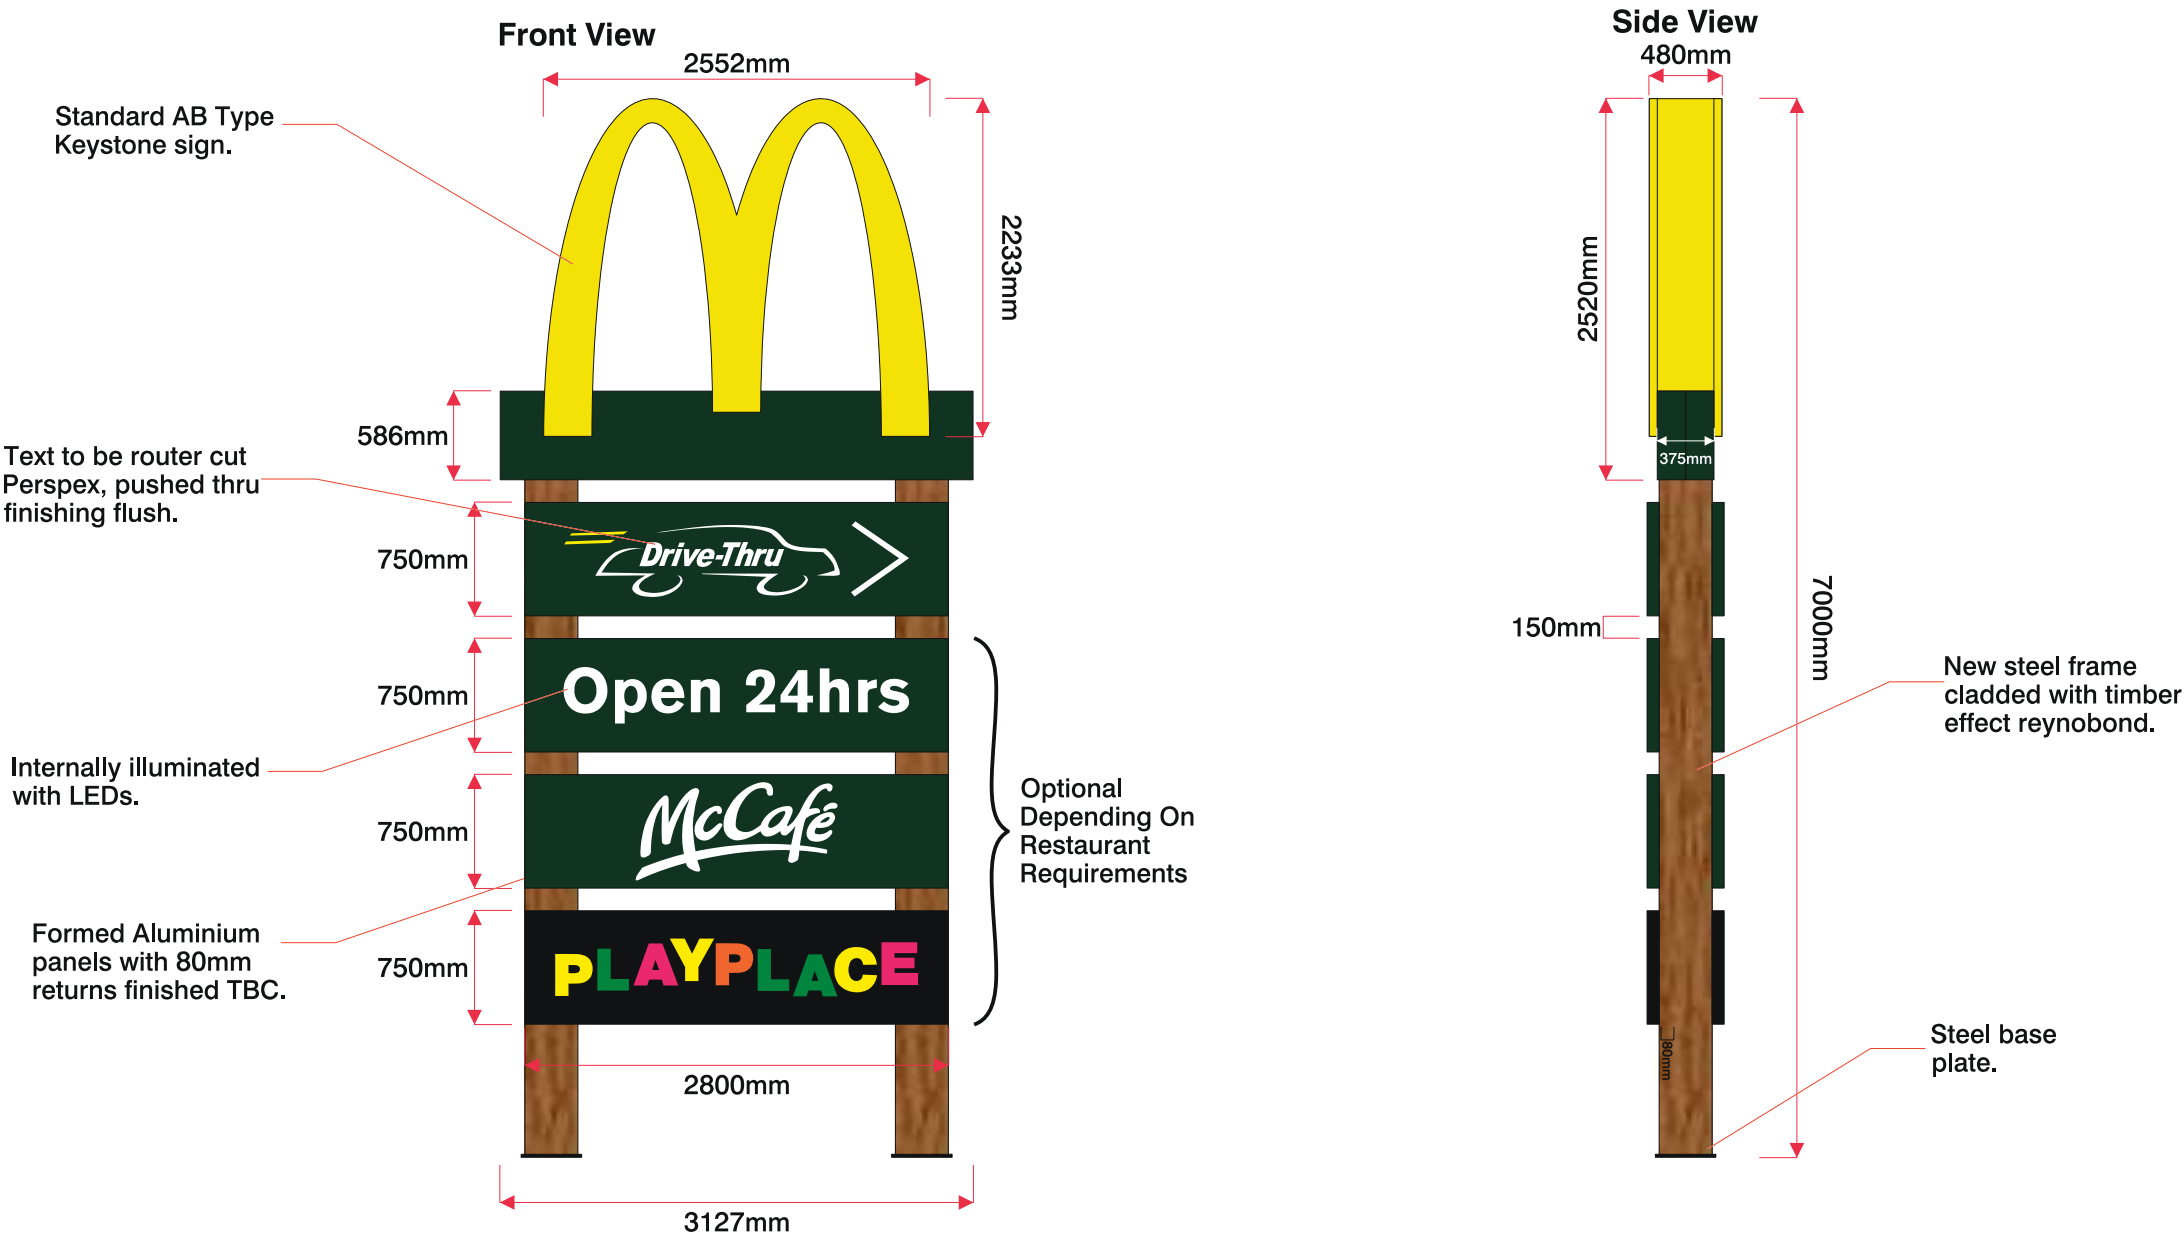

Site
McDonald's
Miscellaneous

Job Number
00000A Page 16

Drawing Location
U:\2019\2019 Drawings\McDonalds\

Scale
as shown @ A3

Issue / Rev
Issue 05

Drawn By
BI



Checked By
PM

Sales Rep
ARB

Date
02/10/2025



BUTTERFIELD SIGNS LTD
174 Sunbridge Rd
Bradford
West Yorkshire
BD1 2RZ
Tel: 01274 722244
Fax: 01274 848996
Web: www.butterfieldsigns.co.uk

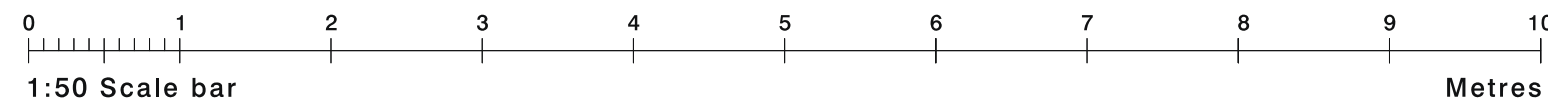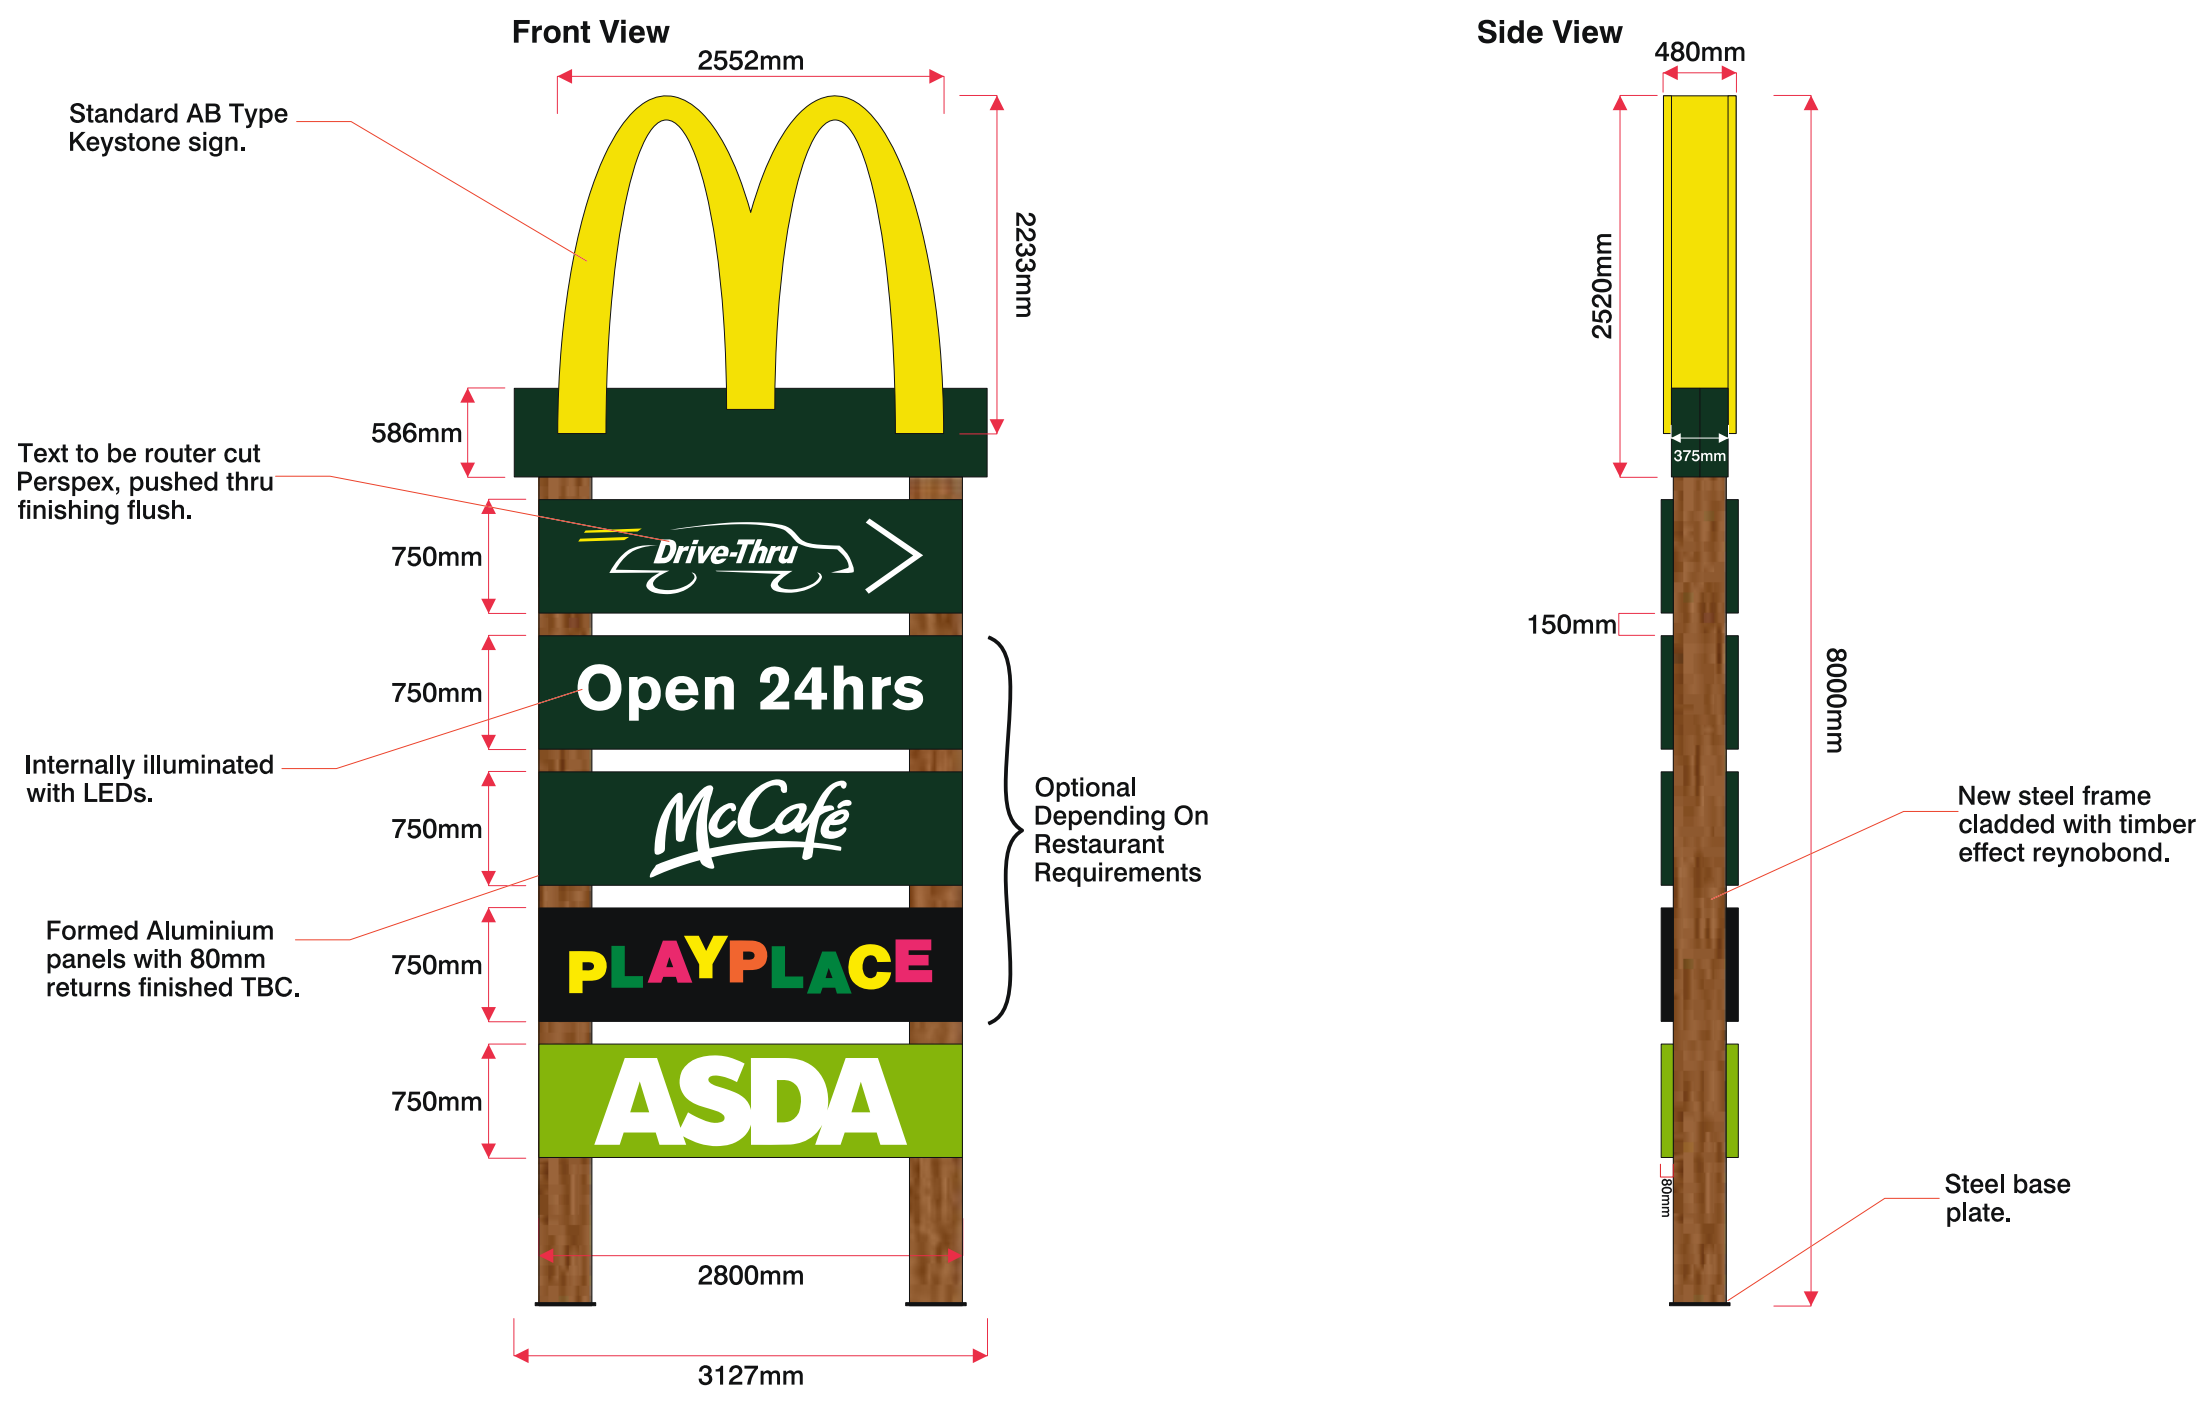

Site
McDonald's
Miscellaneous

Job Number
00000A Page 17
Drawing Location
U:\2019\2019 Drawings\McDonalds\



Scale
as shown @ A3
Issue / Rev
Issue 05

Drawn By
BI
Checked By
PM

Sales Rep
ARB
Date
02/10/2025



BUTTERFIELD SIGNS LTD
174 Sunbridge Rd
Bradford
West Yorkshire
BD1 2RZ
Tel: 01274 722244
Fax: 01274 848996
Web: www.butterfieldsigns.co.uk

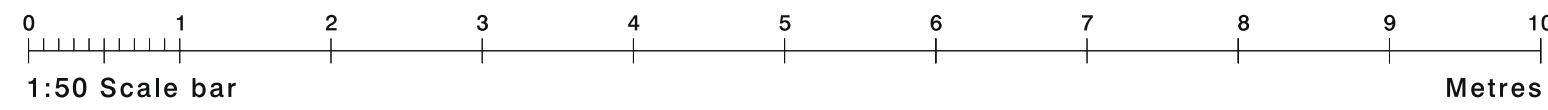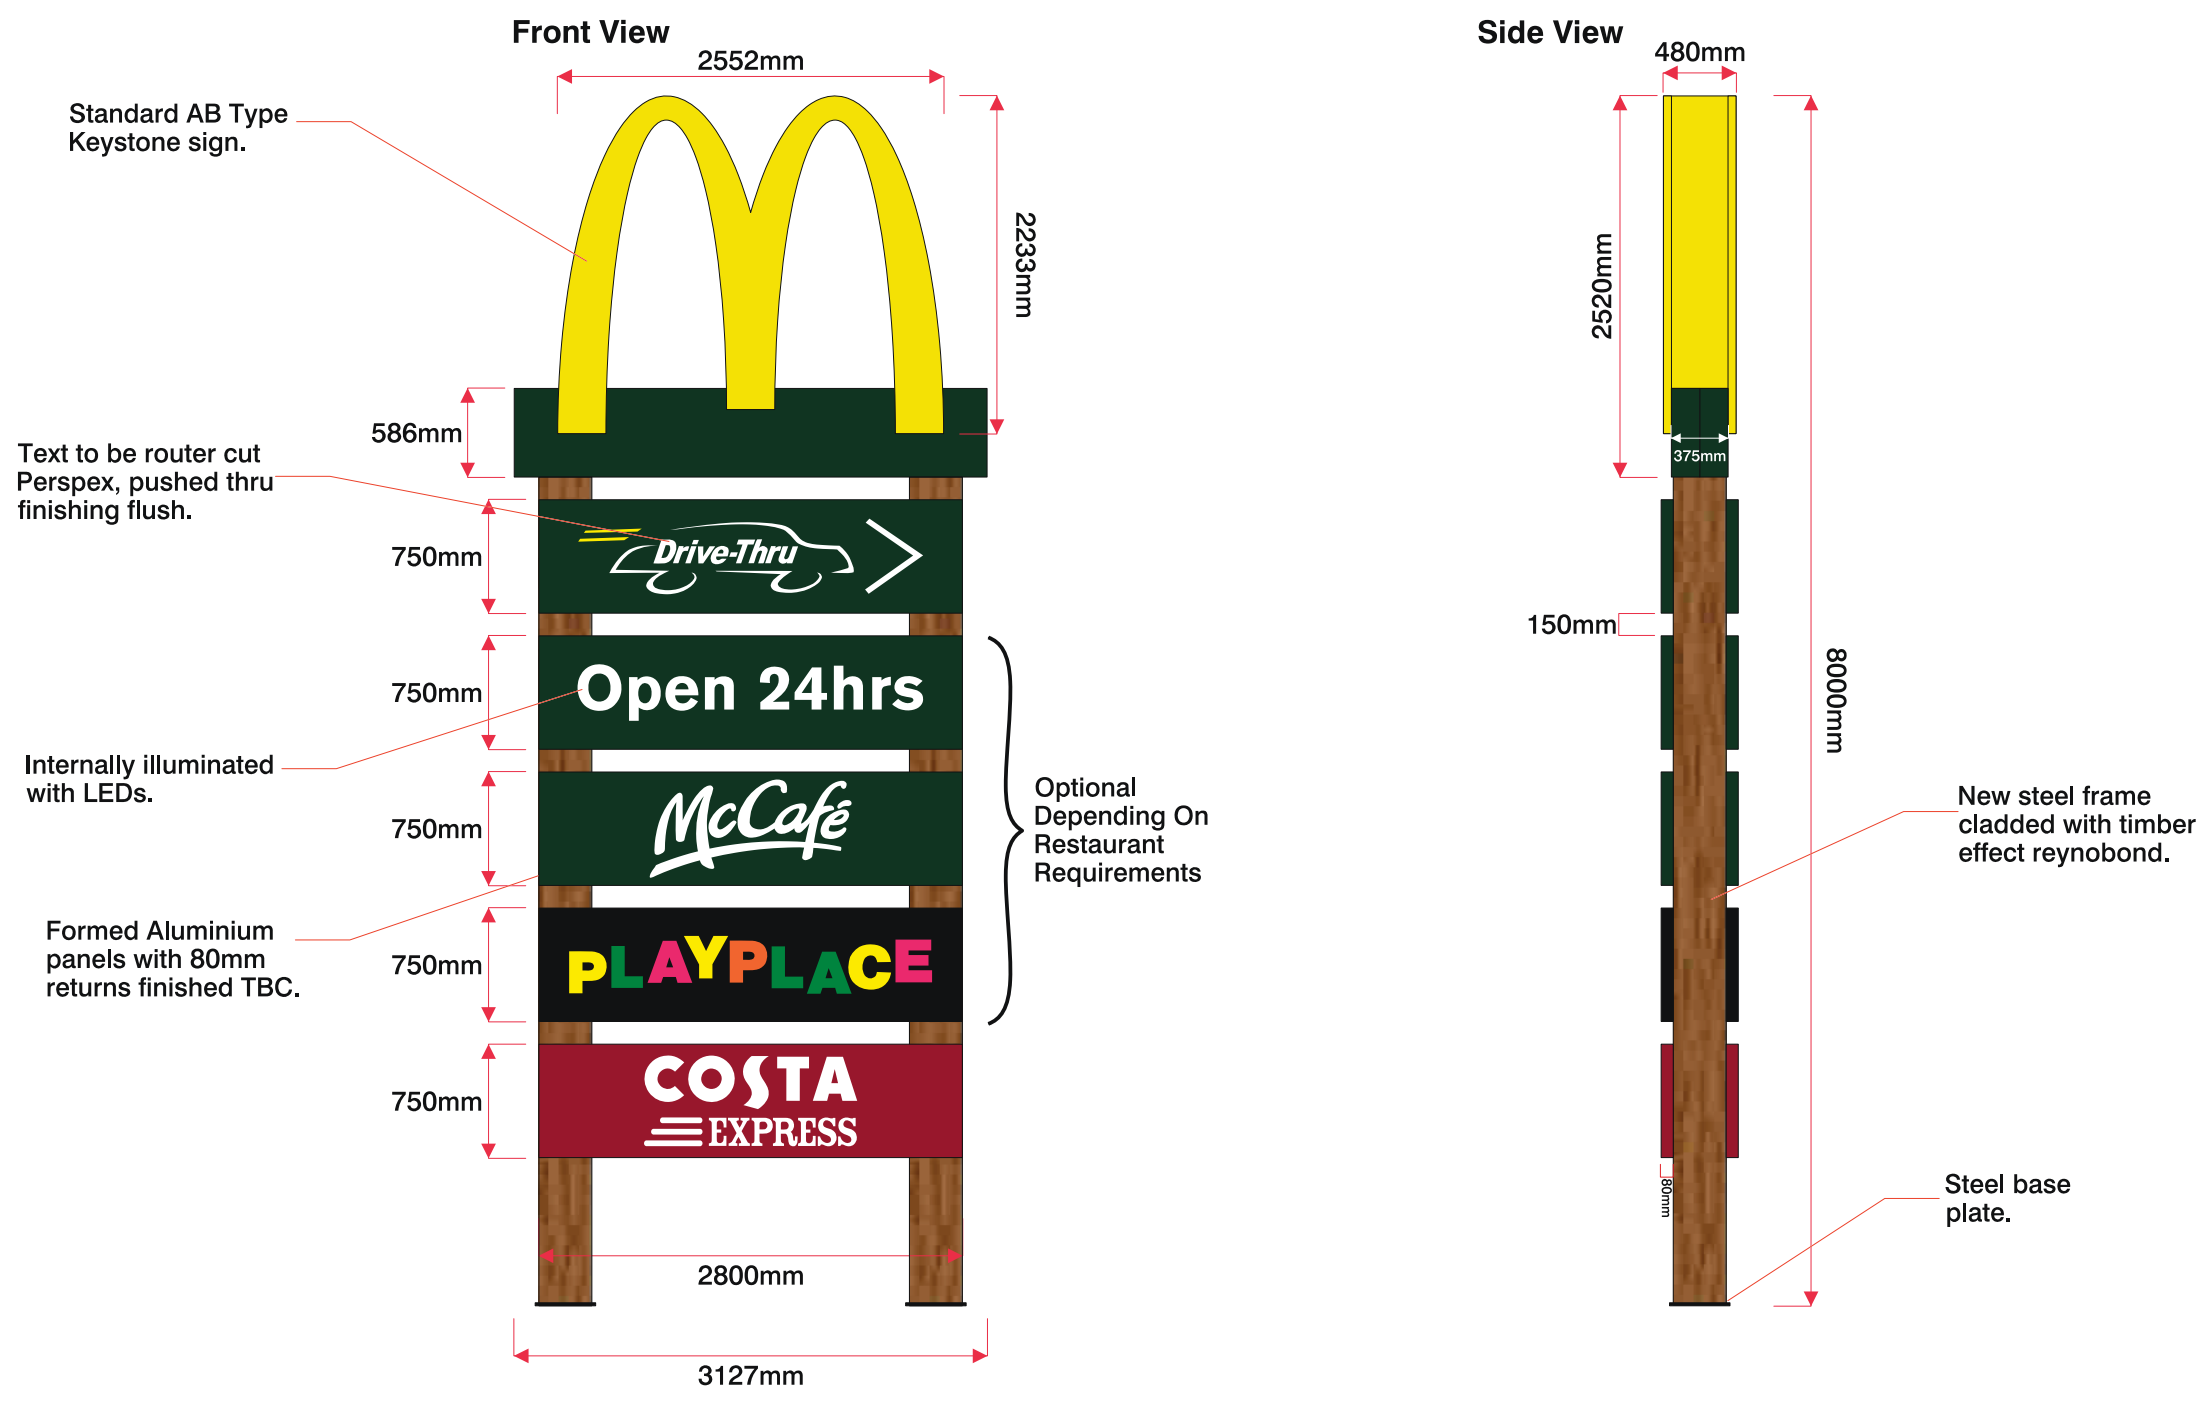

Site
McDonald's
Miscellaneous

Job Number
00000A Page 18

Drawing Location
U:\2019\2019 Drawings\McDonalds\

Scale
as shown @ A3

Issue / Rev
Issue 05

Drawn By
BI


Checked By
PM

Sales Rep
ARB

Date
02/10/2025



BUTTERFIELD SIGNS LTD
174 Sunbridge Rd
Bradford
West Yorkshire
BD1 2RZ
Tel: 01274 722244
Fax: 01274 848996
Web: www.butterfieldsigns.co.uk

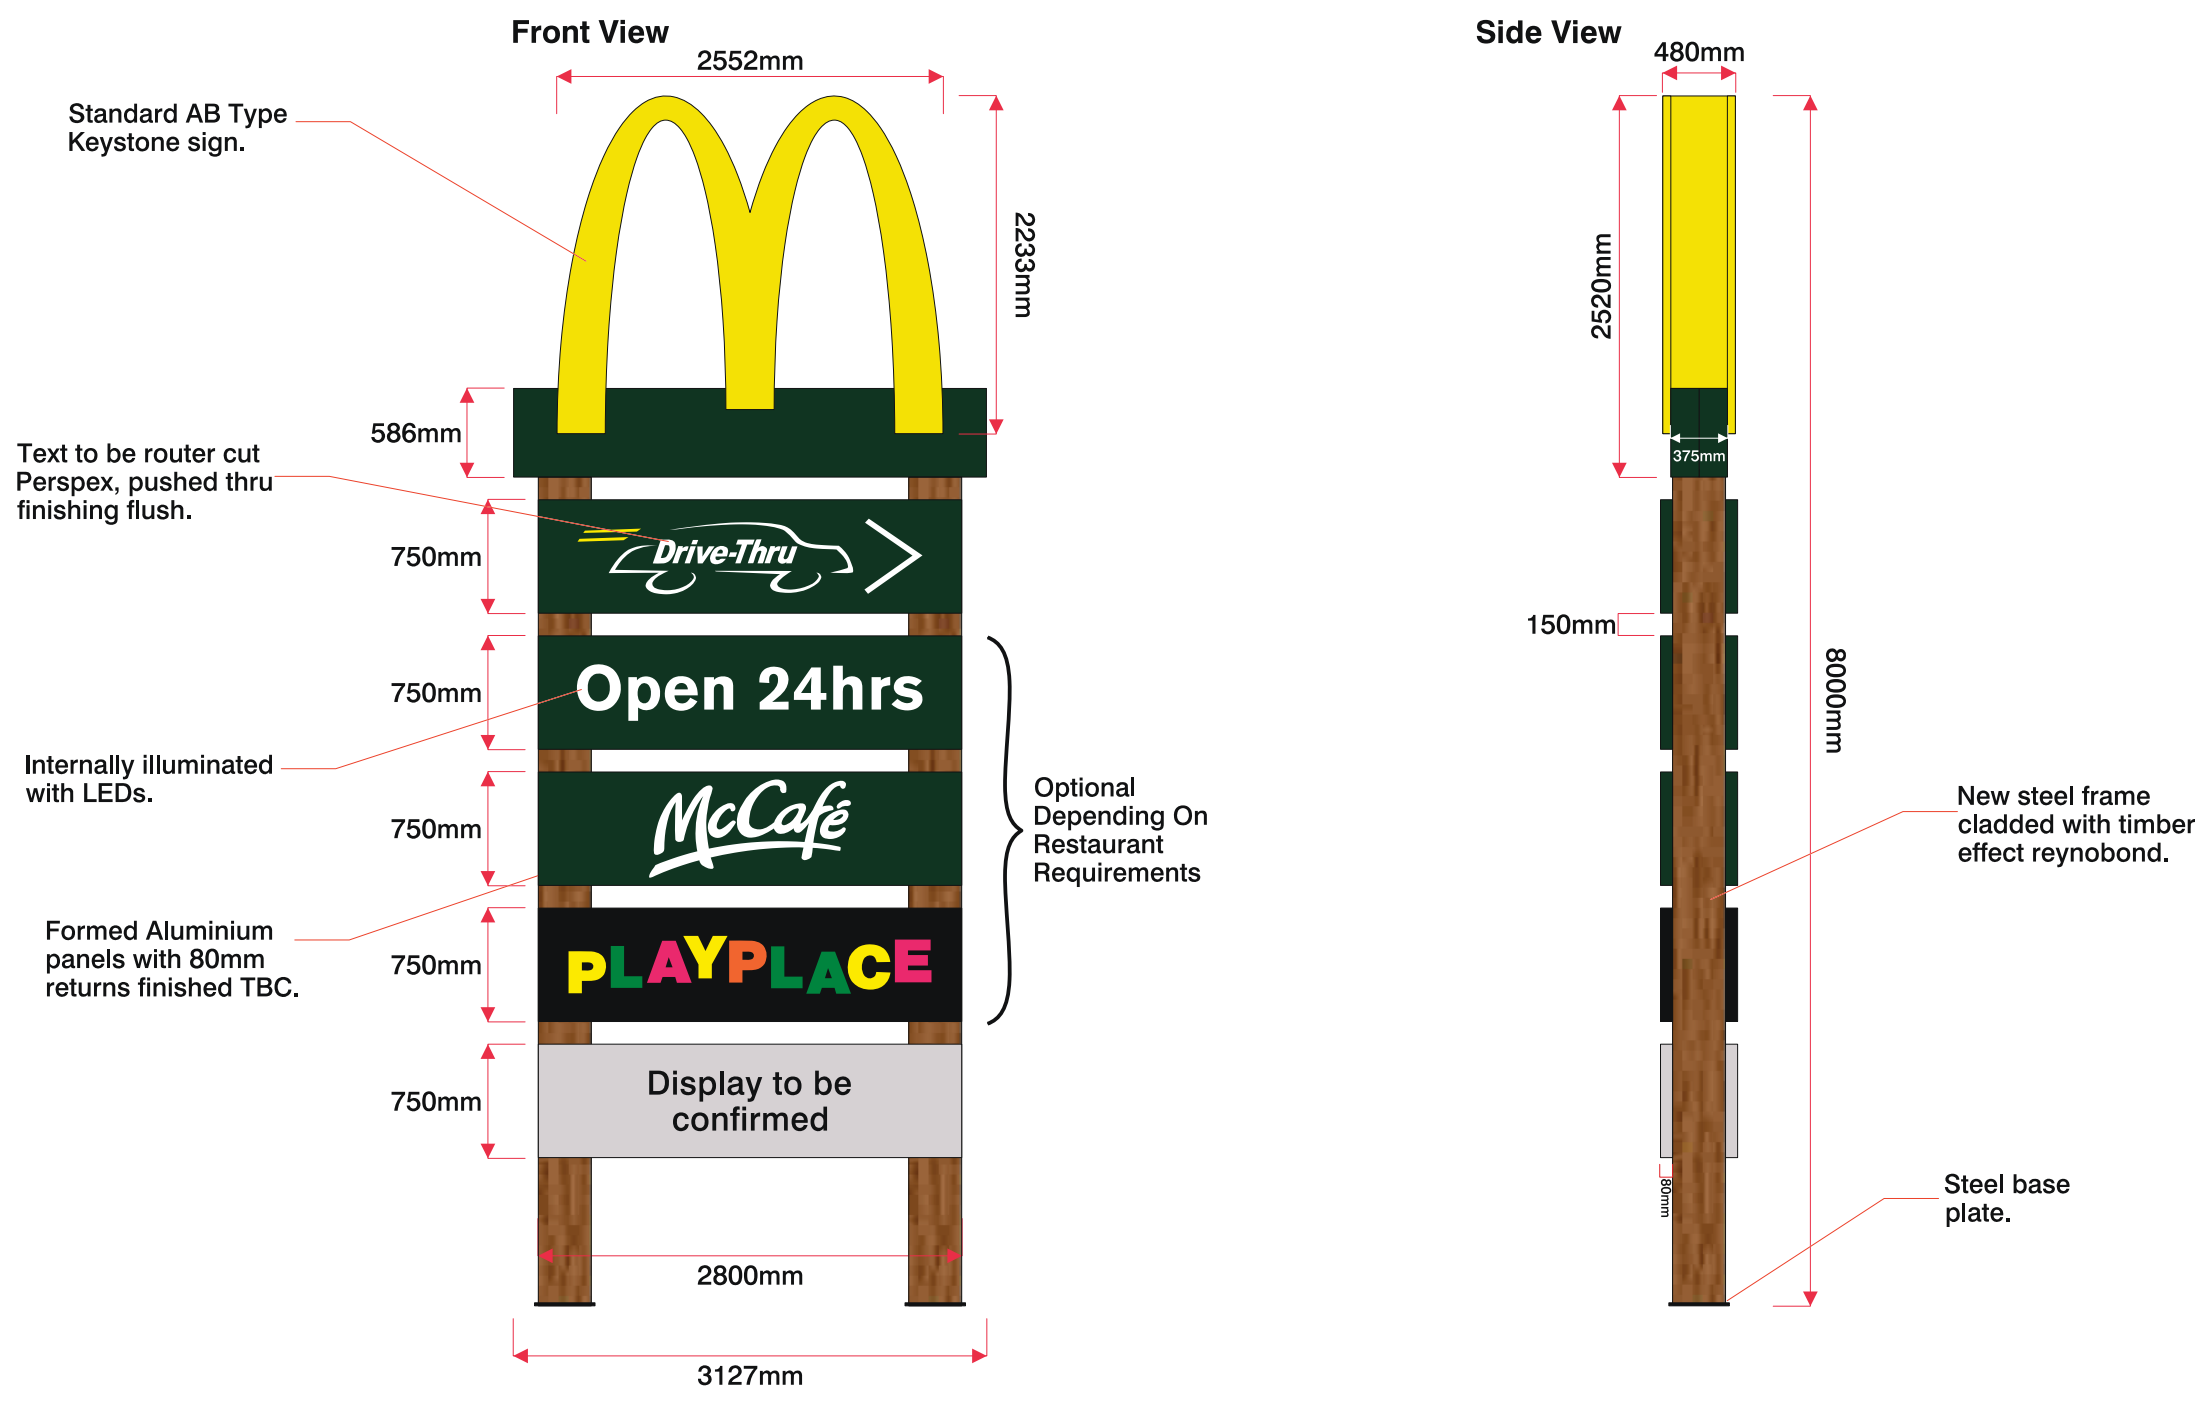

Site
McDonald's
Miscellaneous

Job Number
00000A
Page 19
Drawing Location
U:\2019\2019 Drawings\McDonalds\


Scale
as shown @ A3
Issue / Rev
Issue 05



Drawn By
BI
Checked By
PM

Sales Rep
ARB
Date
02/10/2025



BUTTERFIELD SIGNS LTD
174 Sunbridge Rd
Bradford
West Yorkshire
BD1 2RZ
Tel: 01274 722244
Fax: 01274 848996
Web: www.butterfieldsigns.co.uk

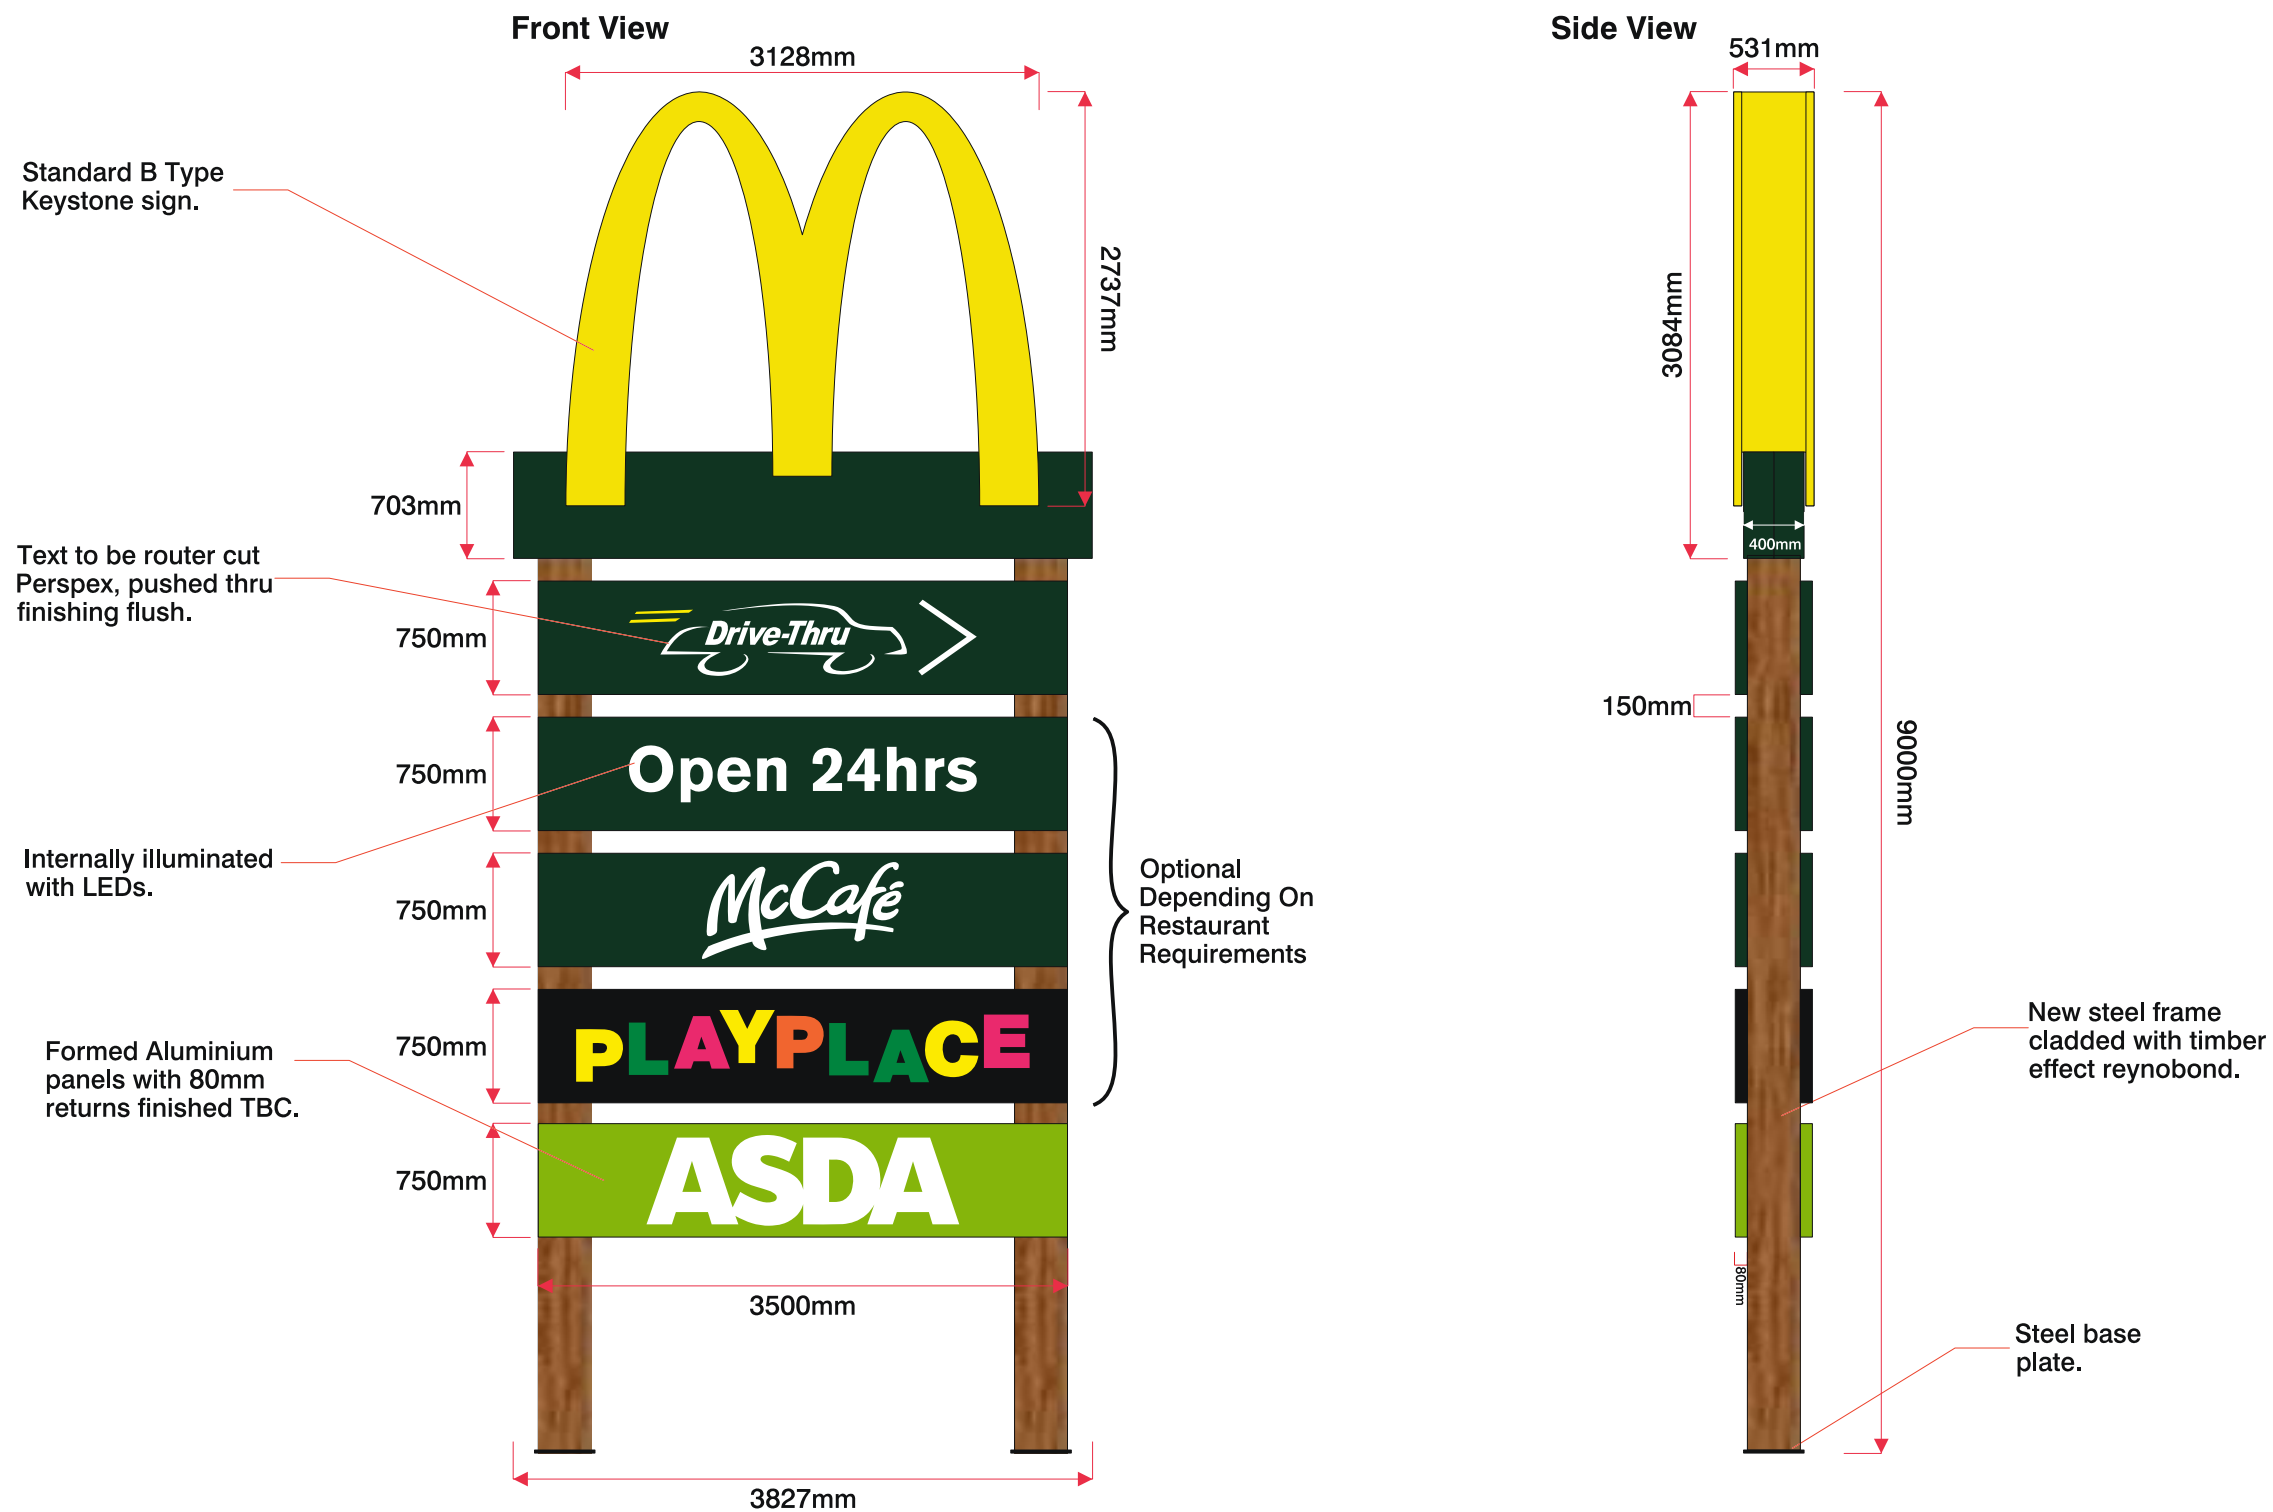

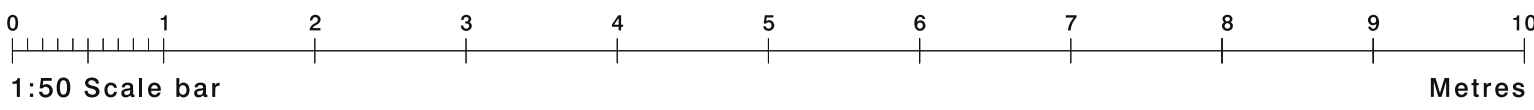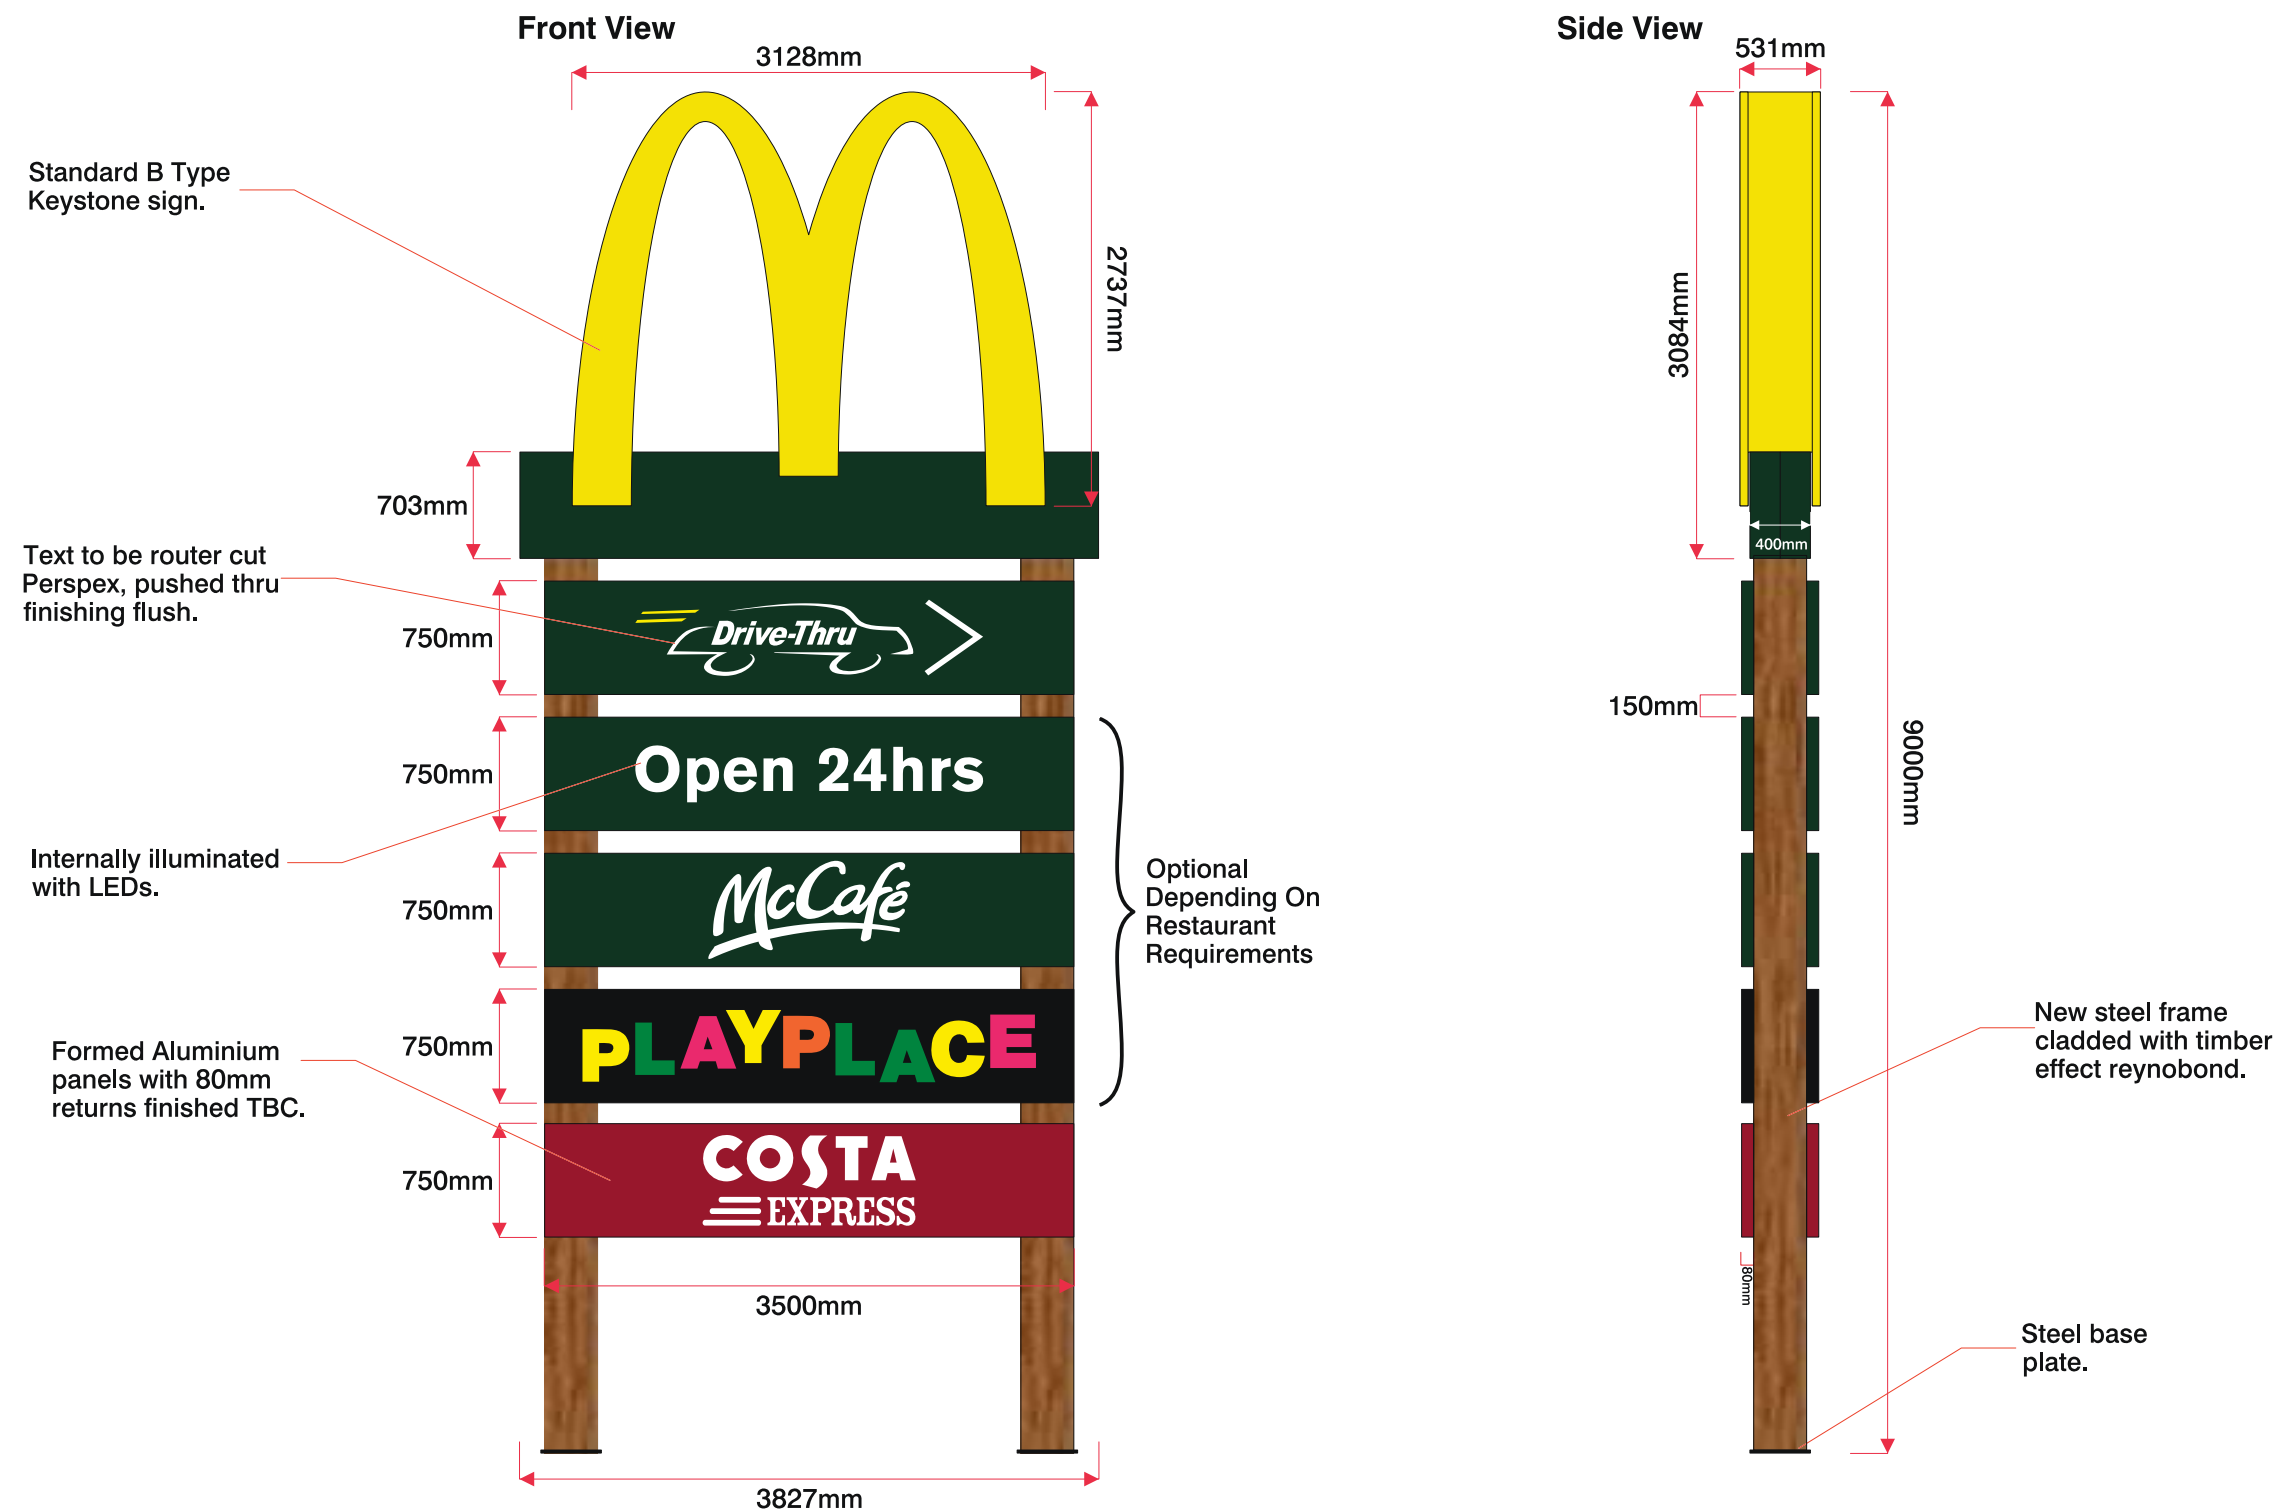

Site
McDonald's
Miscellaneous

Job Number
00000A Page 21
Drawing Location
U:\2019\2019 Drawings\McDonalds\



Scale
as shown @ A3
Issue / Rev
Issue 05

Drawn By
BI
Checked By
PM

Sales Rep
ARB
Date
02/10/2025



BUTTERFIELD SIGNS LTD
174 Sunbridge Rd
Bradford
West Yorkshire
BD1 2RZ
Tel: 01274 722244
Fax: 01274 848996
Web: www.butterfieldsigns.co.uk

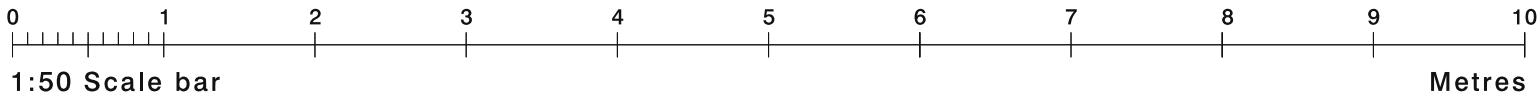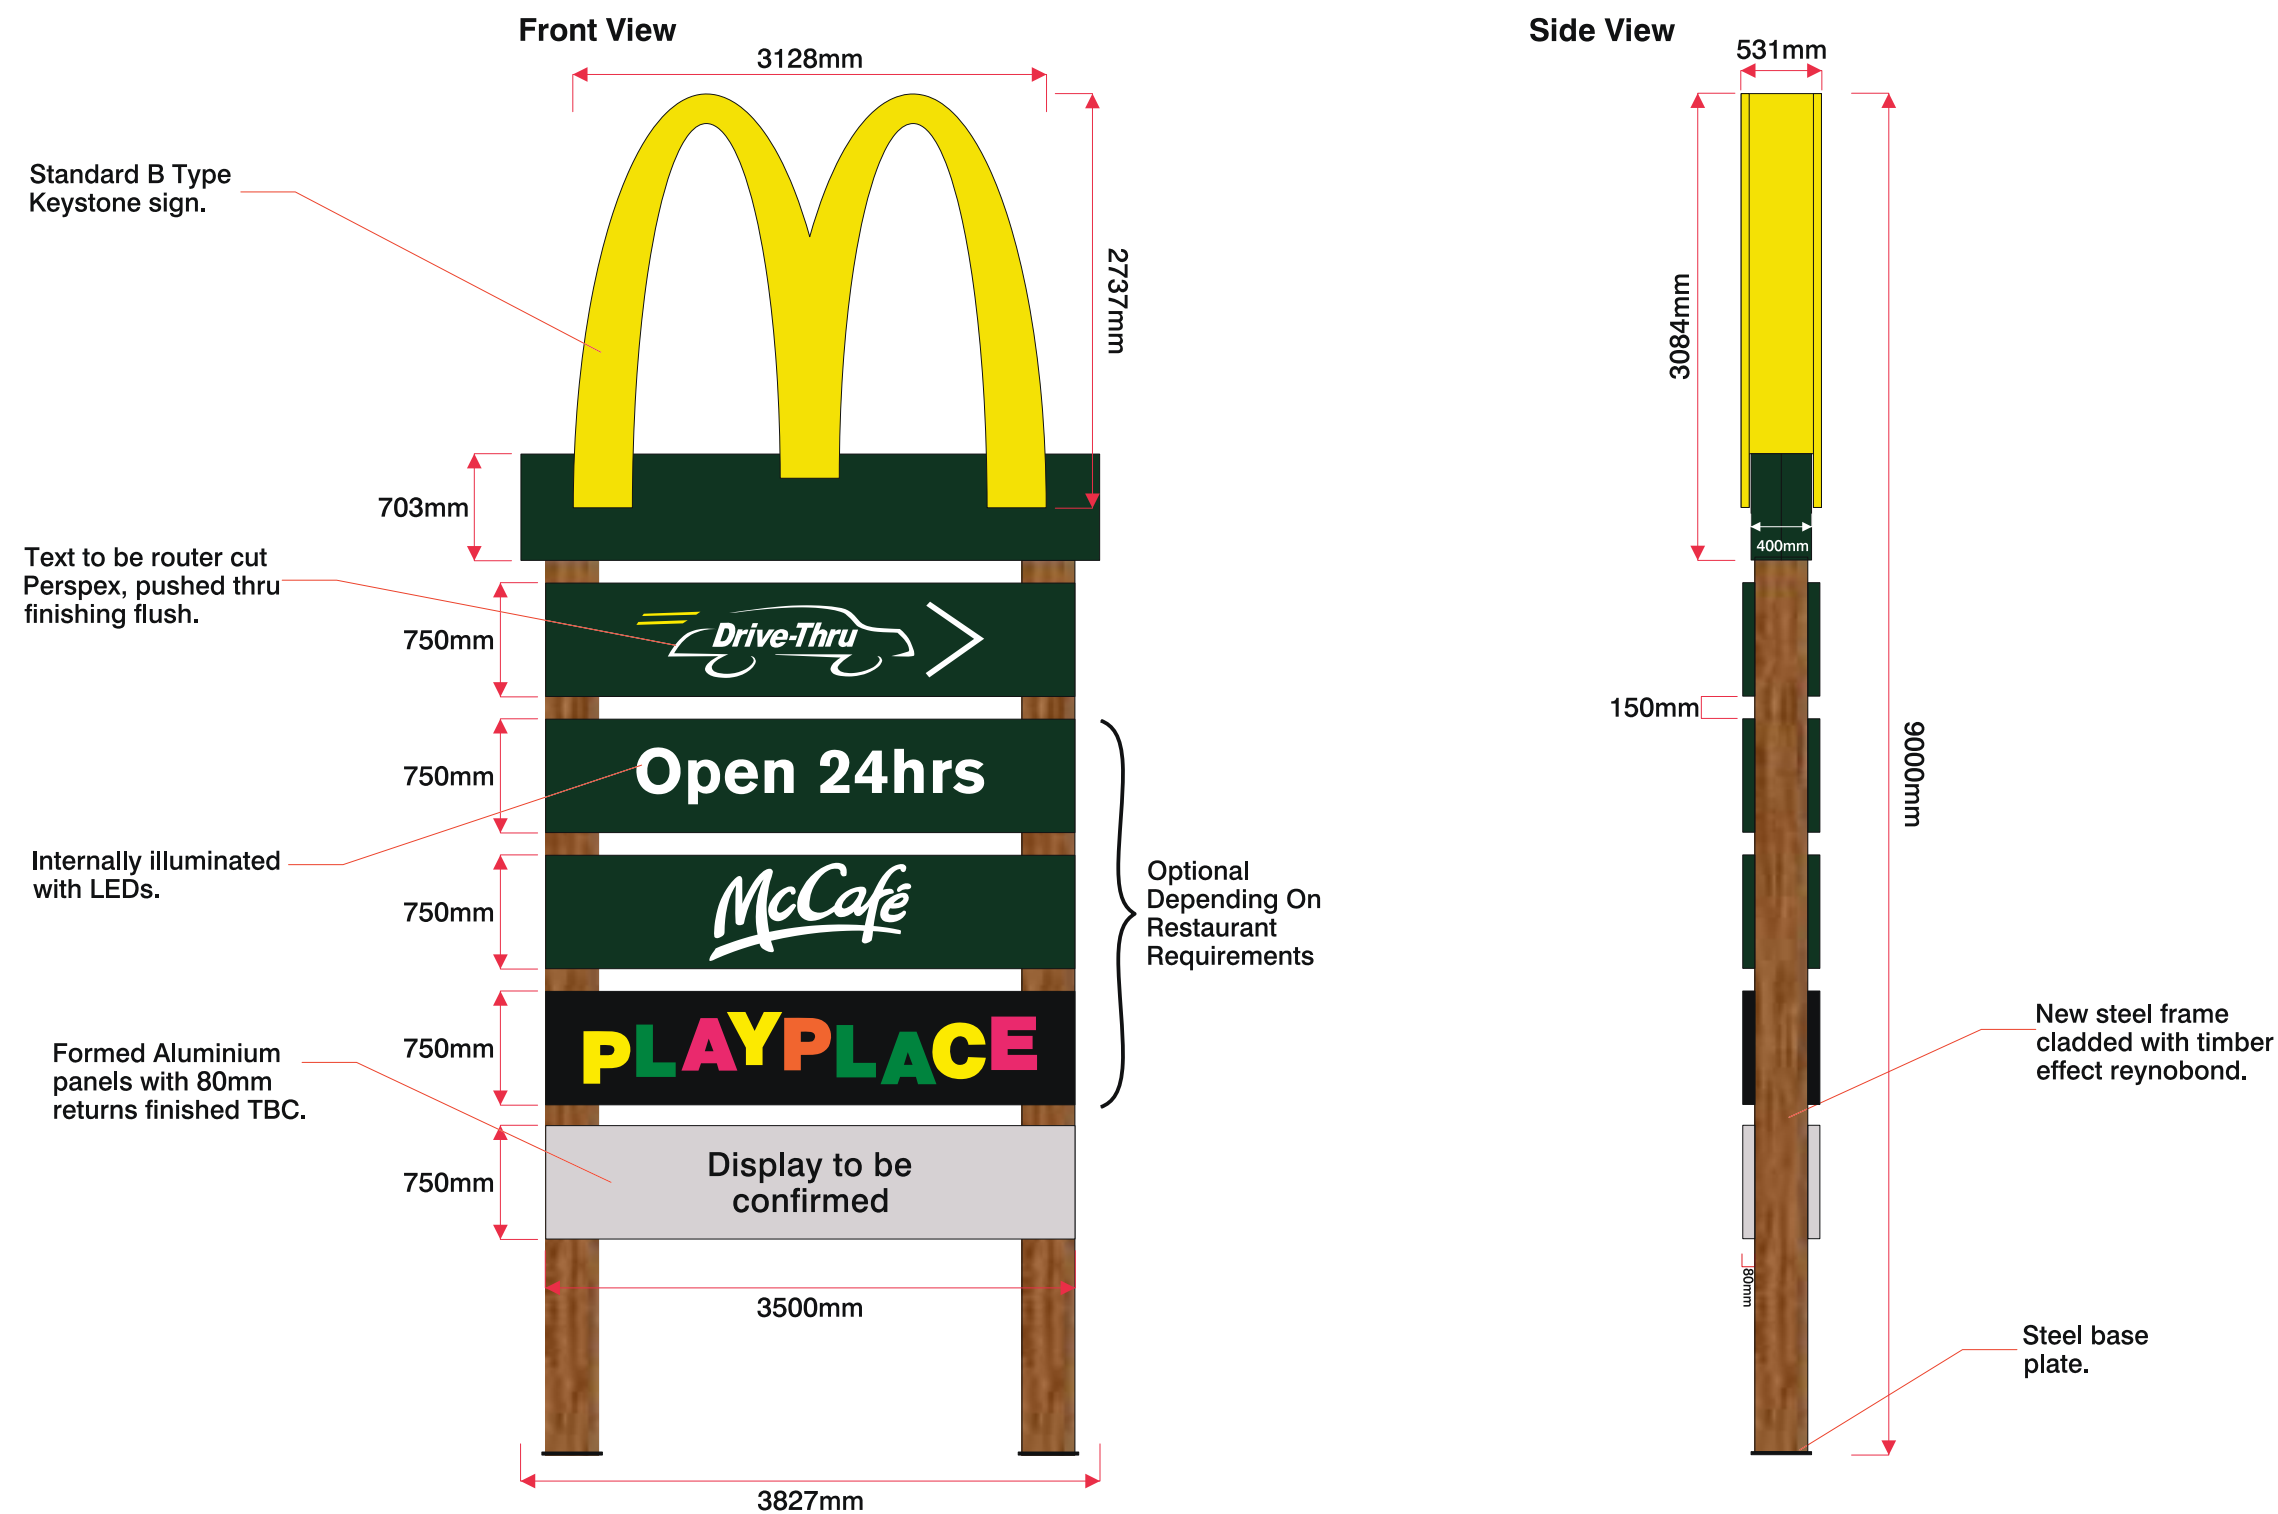

Site
McDonald's
Miscellaneous

Job Number
00000A Page 22

Drawing Location
U:\2019\2019 Drawings\McDonalds\

Scale
as shown @ A3

Issue / Rev
Issue 05

Drawn By
BI


Checked By
PM

Sales Rep
ARB

Date
02/10/2025



BUTTERFIELD SIGNS LTD
174 Sunbridge Rd
Bradford
West Yorkshire
BD1 2RZ
Tel: 01274 722244
Fax: 01274 848996
Web: www.butterfieldsigns.co.uk

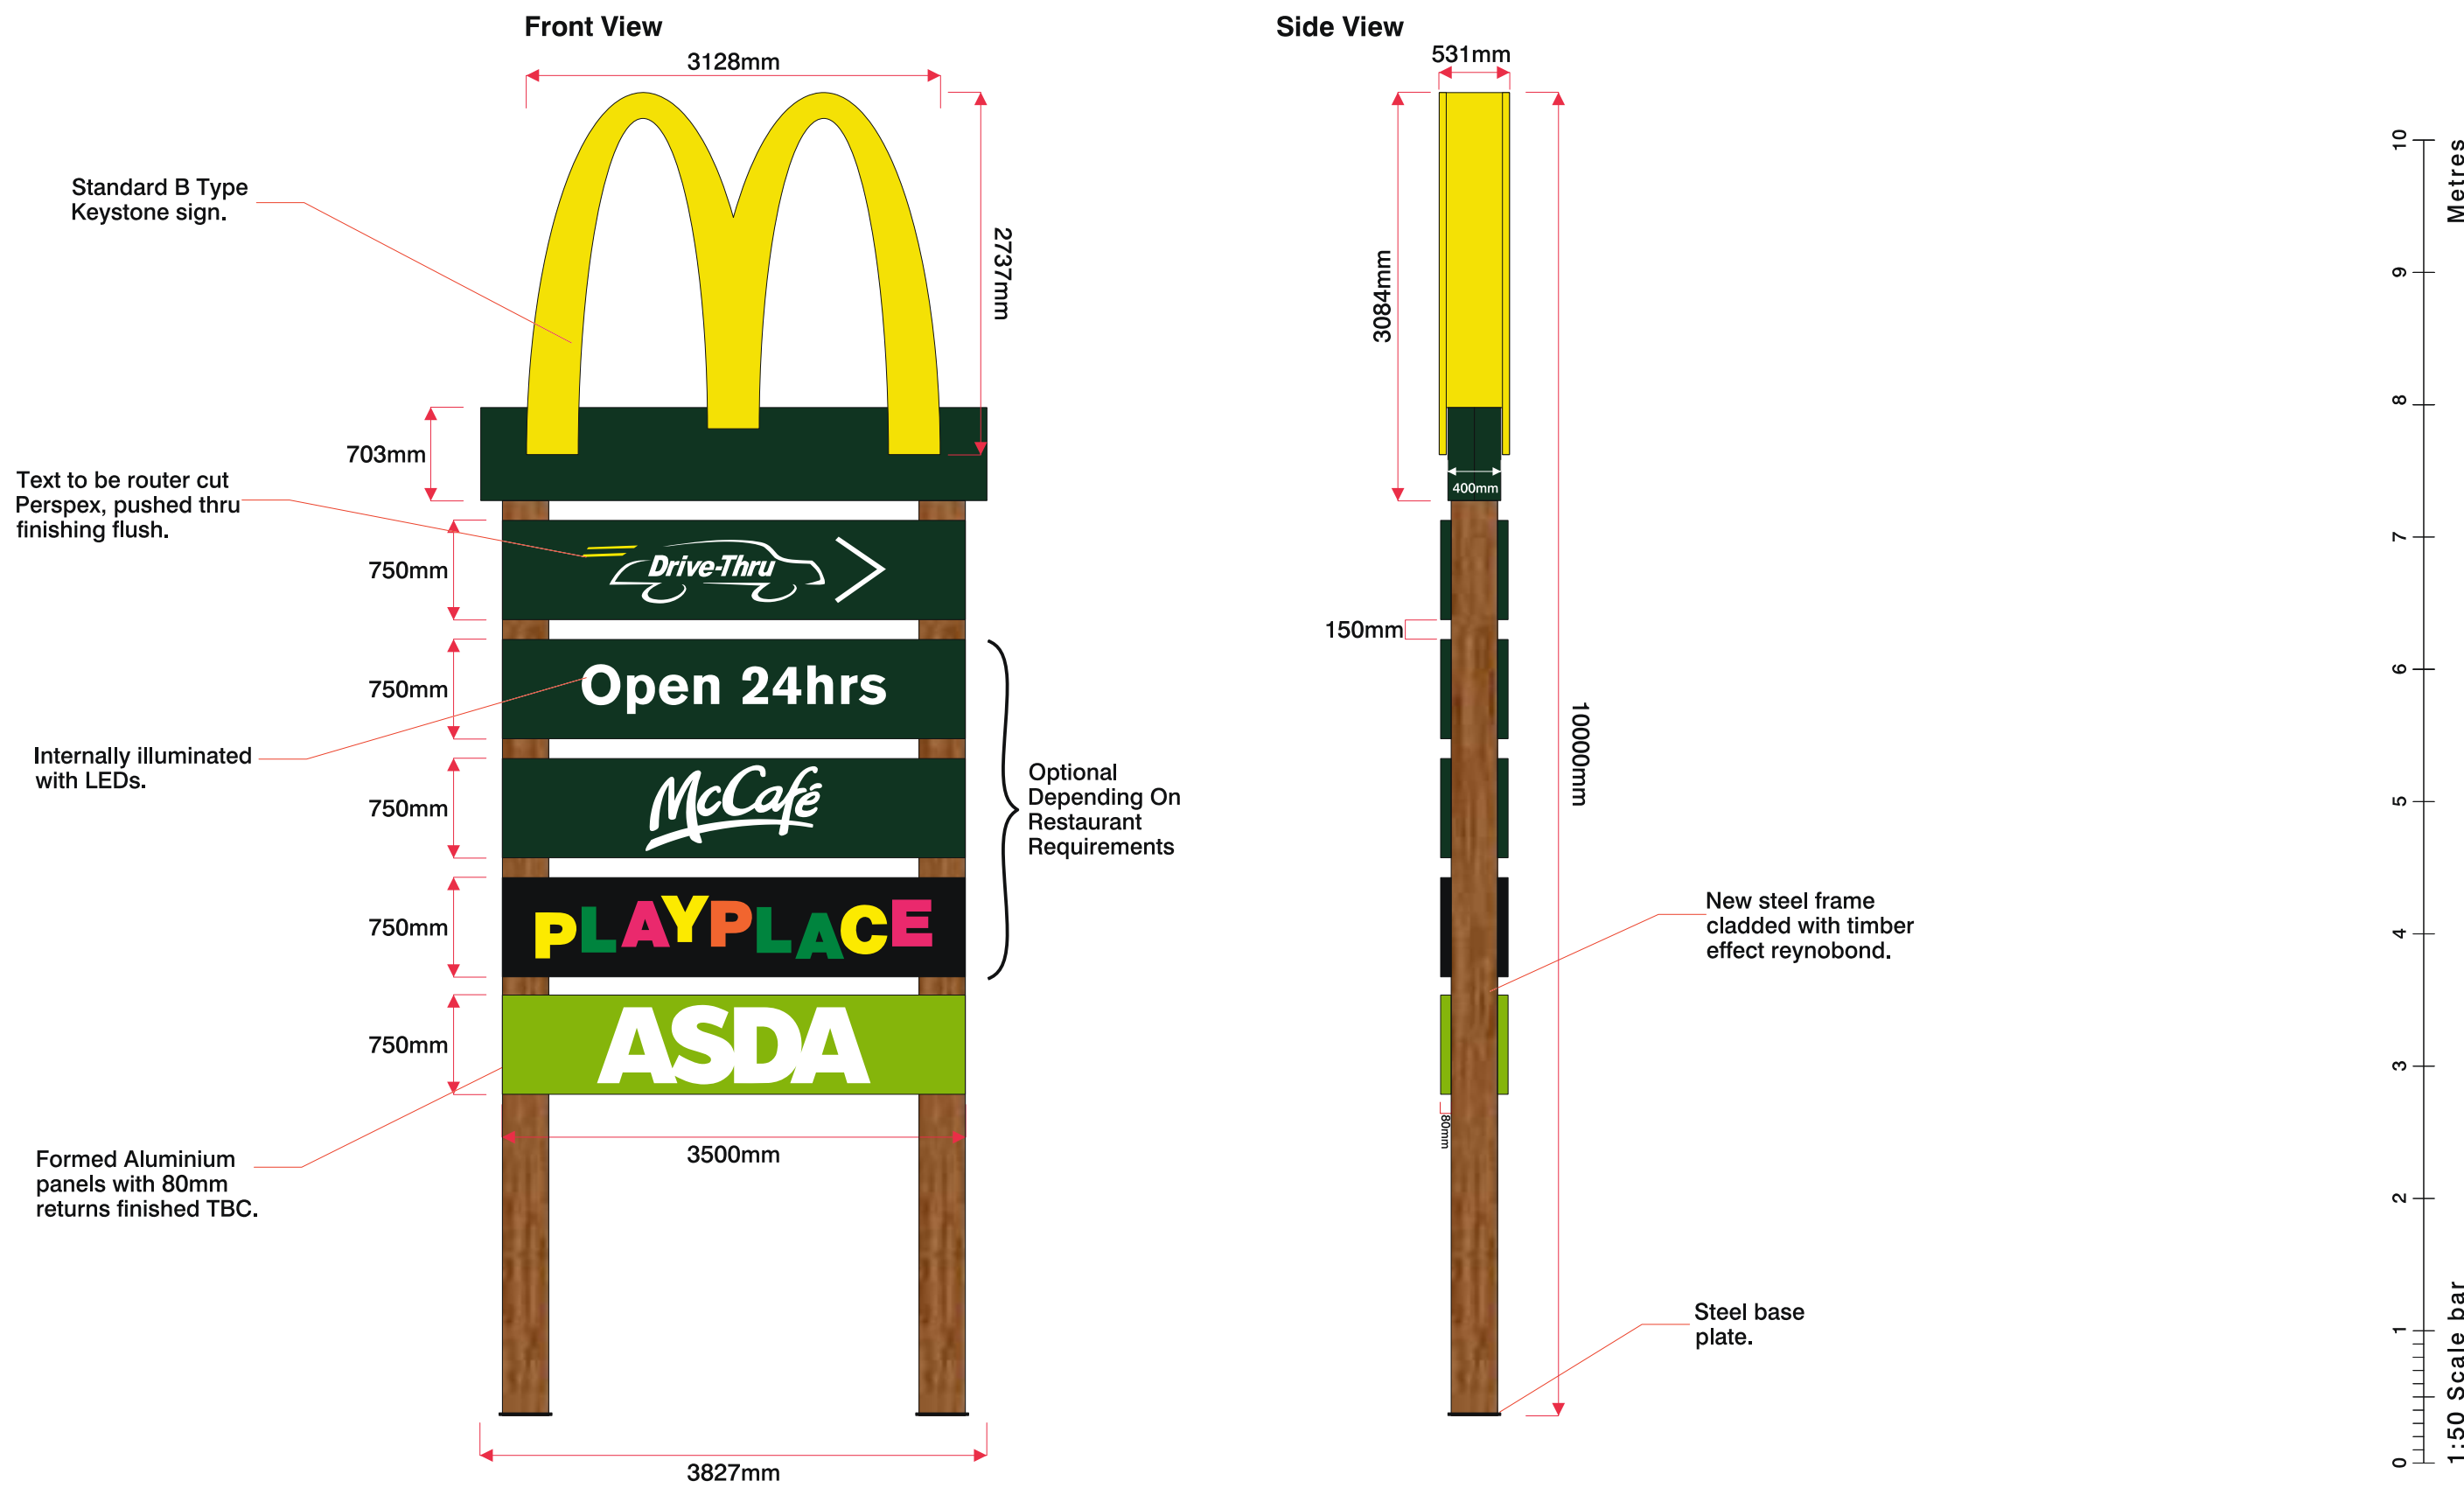

Site
McDonald's
Miscellaneous

Job Number
00000A
Page 23

Drawing Location
U:\2019\2019 Drawings\McDonalds\

Scale
as shown @ A3

Issue / Rev
Issue 05

Drawn By
BI


Checked By
PM

Sales Rep
ARB

Date
02/10/2025



BUTTERFIELD SIGNS LTD
174 Sunbridge Rd
Bradford
West Yorkshire
BD1 2RZ
Tel: 01274 722244
Fax: 01274 848996
Web: www.butterfieldsigns.co.uk

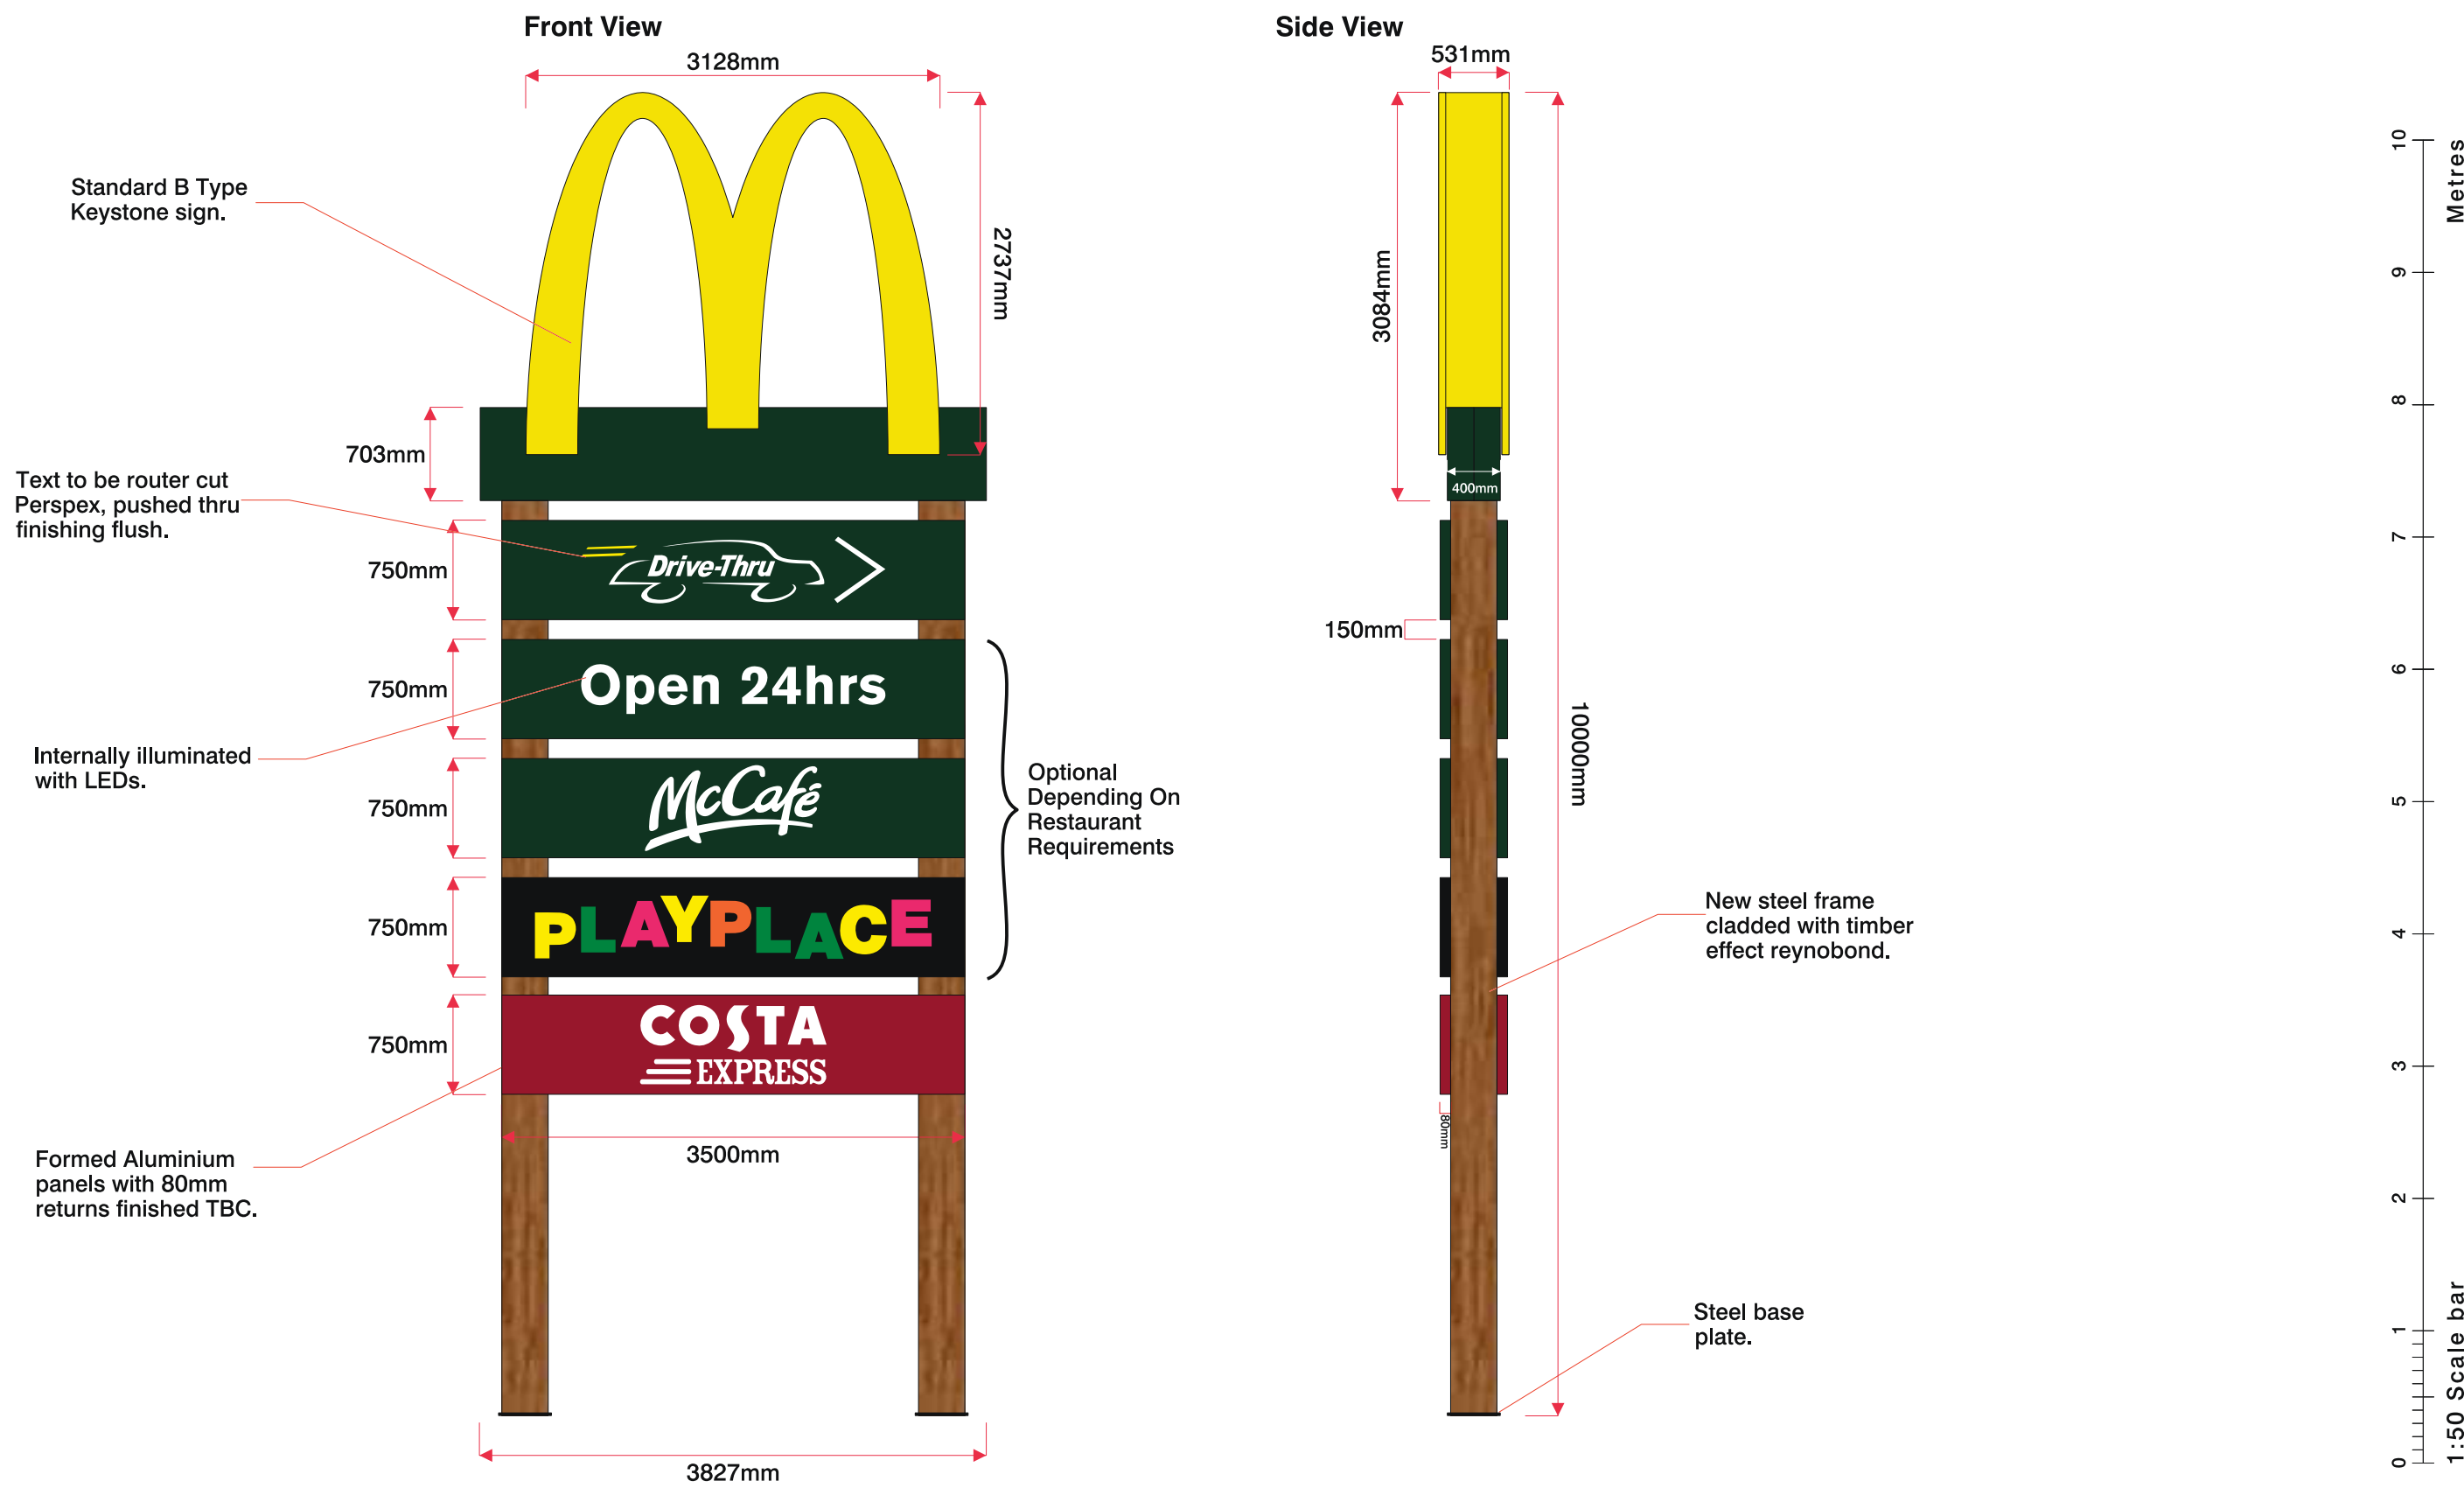

Site
McDonald's
Miscellaneous

Job Number
00000A Page 24

Drawing Location
U:\2019\2019 Drawings\McDonalds\

Scale
as shown @ A3

Issue / Rev
Issue 05

Drawn By
BI


Checked By
PM

Sales Rep
ARB

Date
02/10/2025



BUTTERFIELD SIGNS LTD
174 Sunbridge Rd
Bradford
West Yorkshire
BD1 2RZ
Tel: 01274 722244
Fax: 01274 848996
Web: www.butterfieldsigns.co.uk

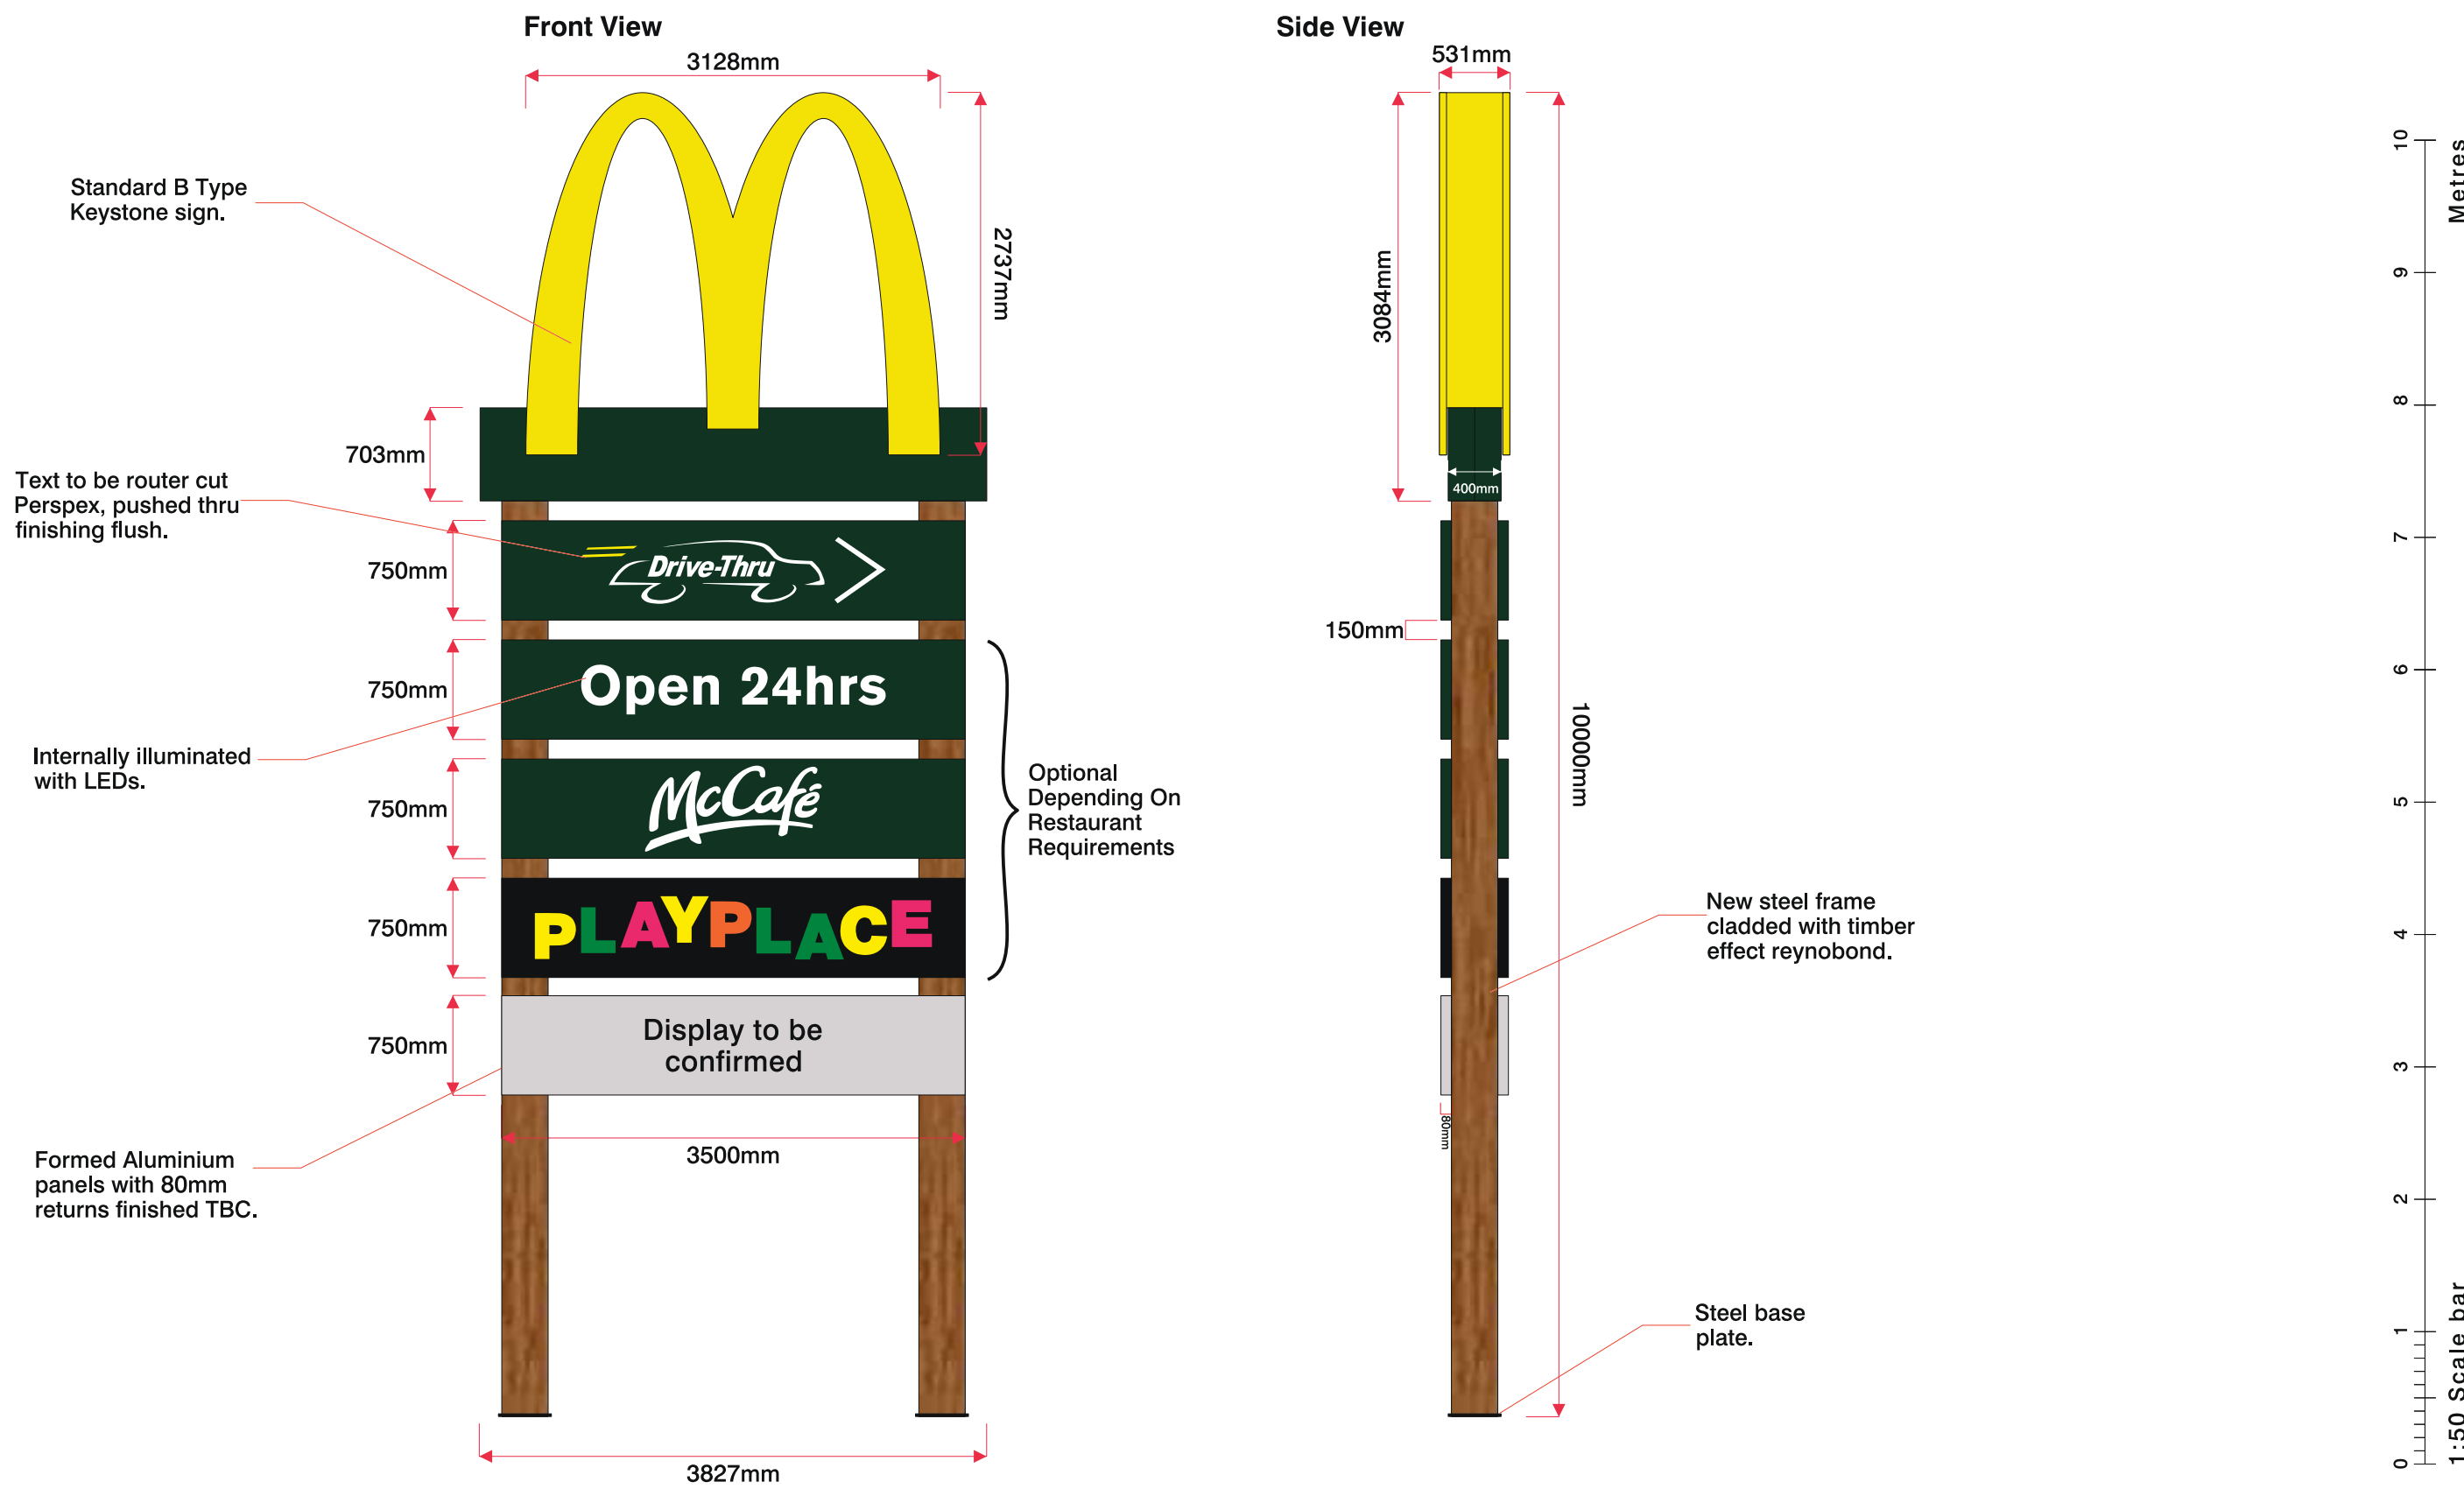

Site
McDonald's
Miscellaneous

Job Number
00000A
Page 25

Drawing Location
U:\2019\2019 Drawings\McDonalds\

Scale
as shown @ A3

Issue / Rev
Issue 05

Drawn By
BI



Checked By
PM

Sales Rep
ARB

Date
02/10/2025



BUTTERFIELD SIGNS LTD
174 Sunbridge Rd
Bradford
West Yorkshire
BD1 2RZ
Tel: 01274 722244
Fax: 01274 848996
Web: www.butterfieldsigns.co.uk

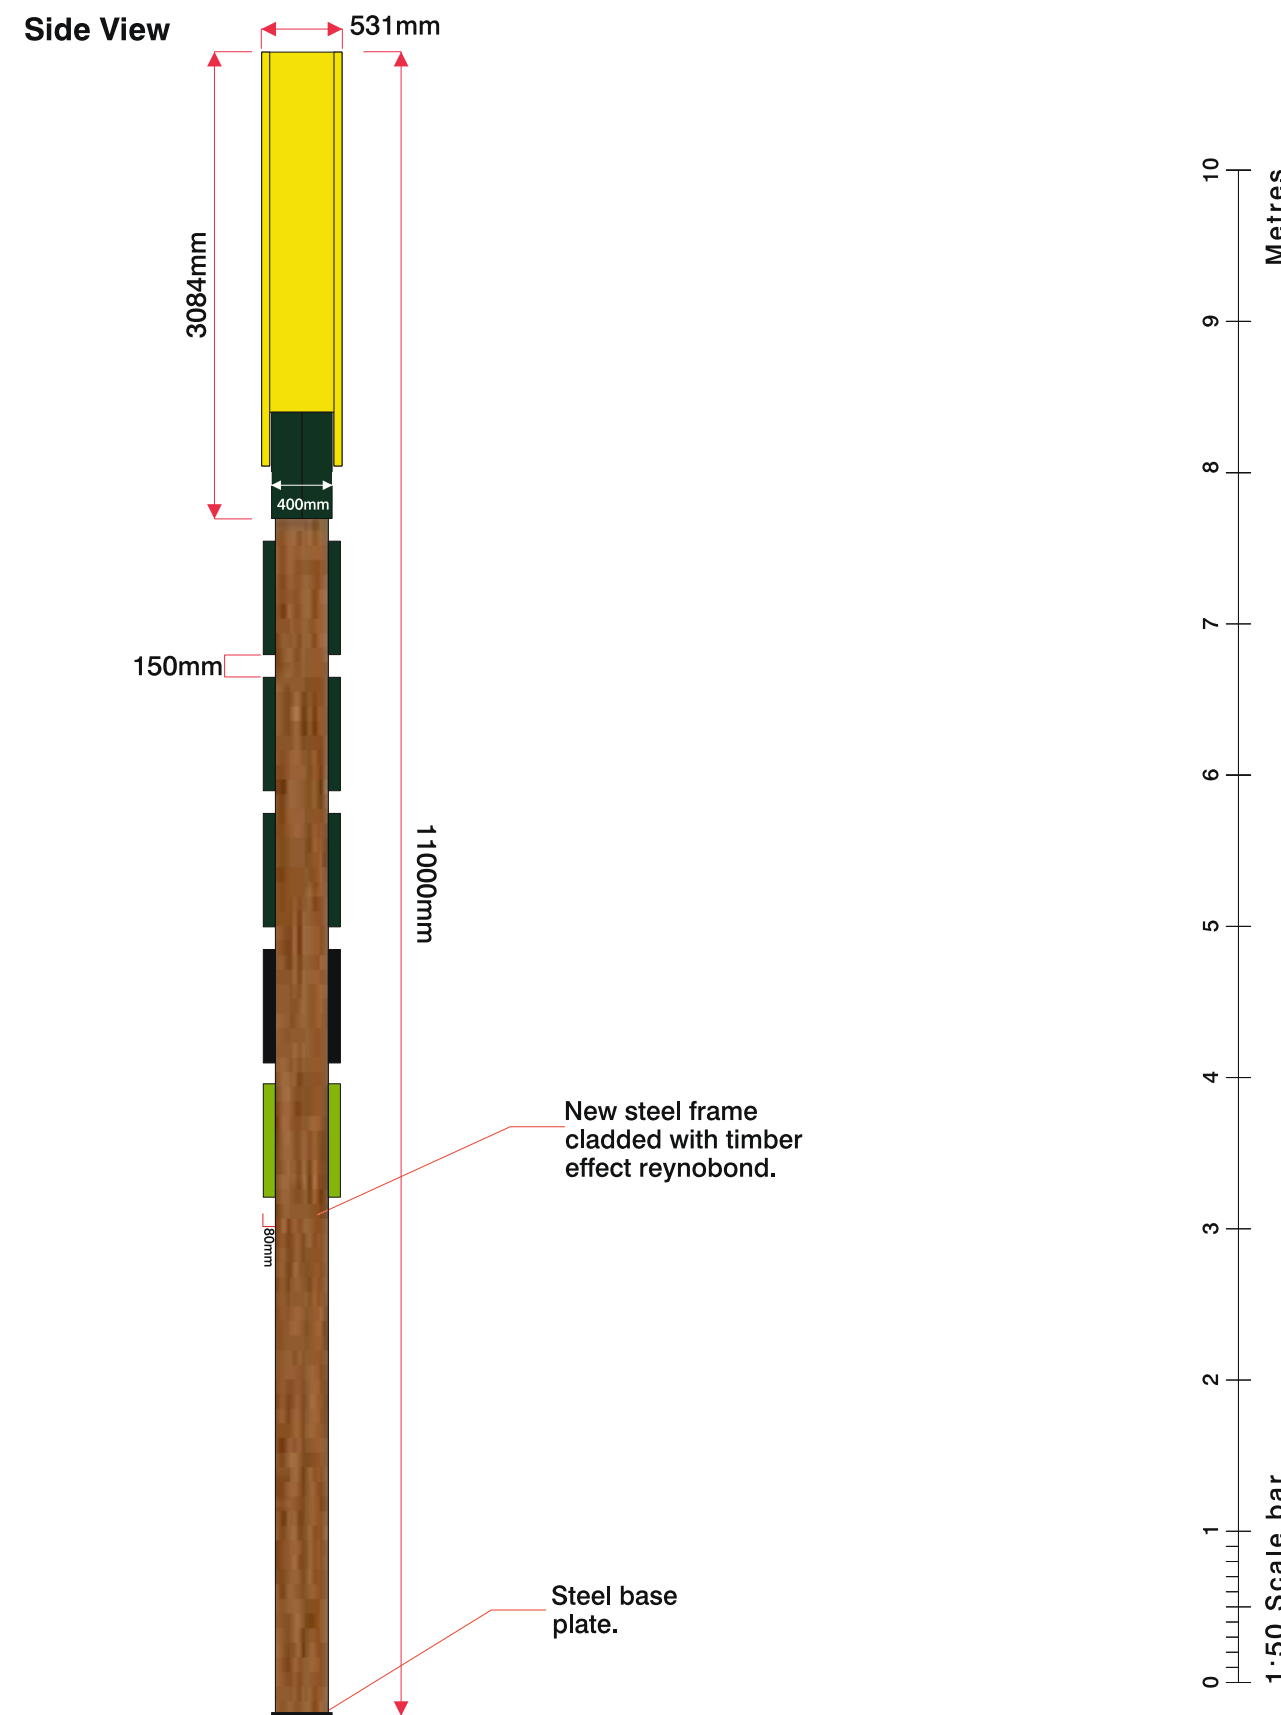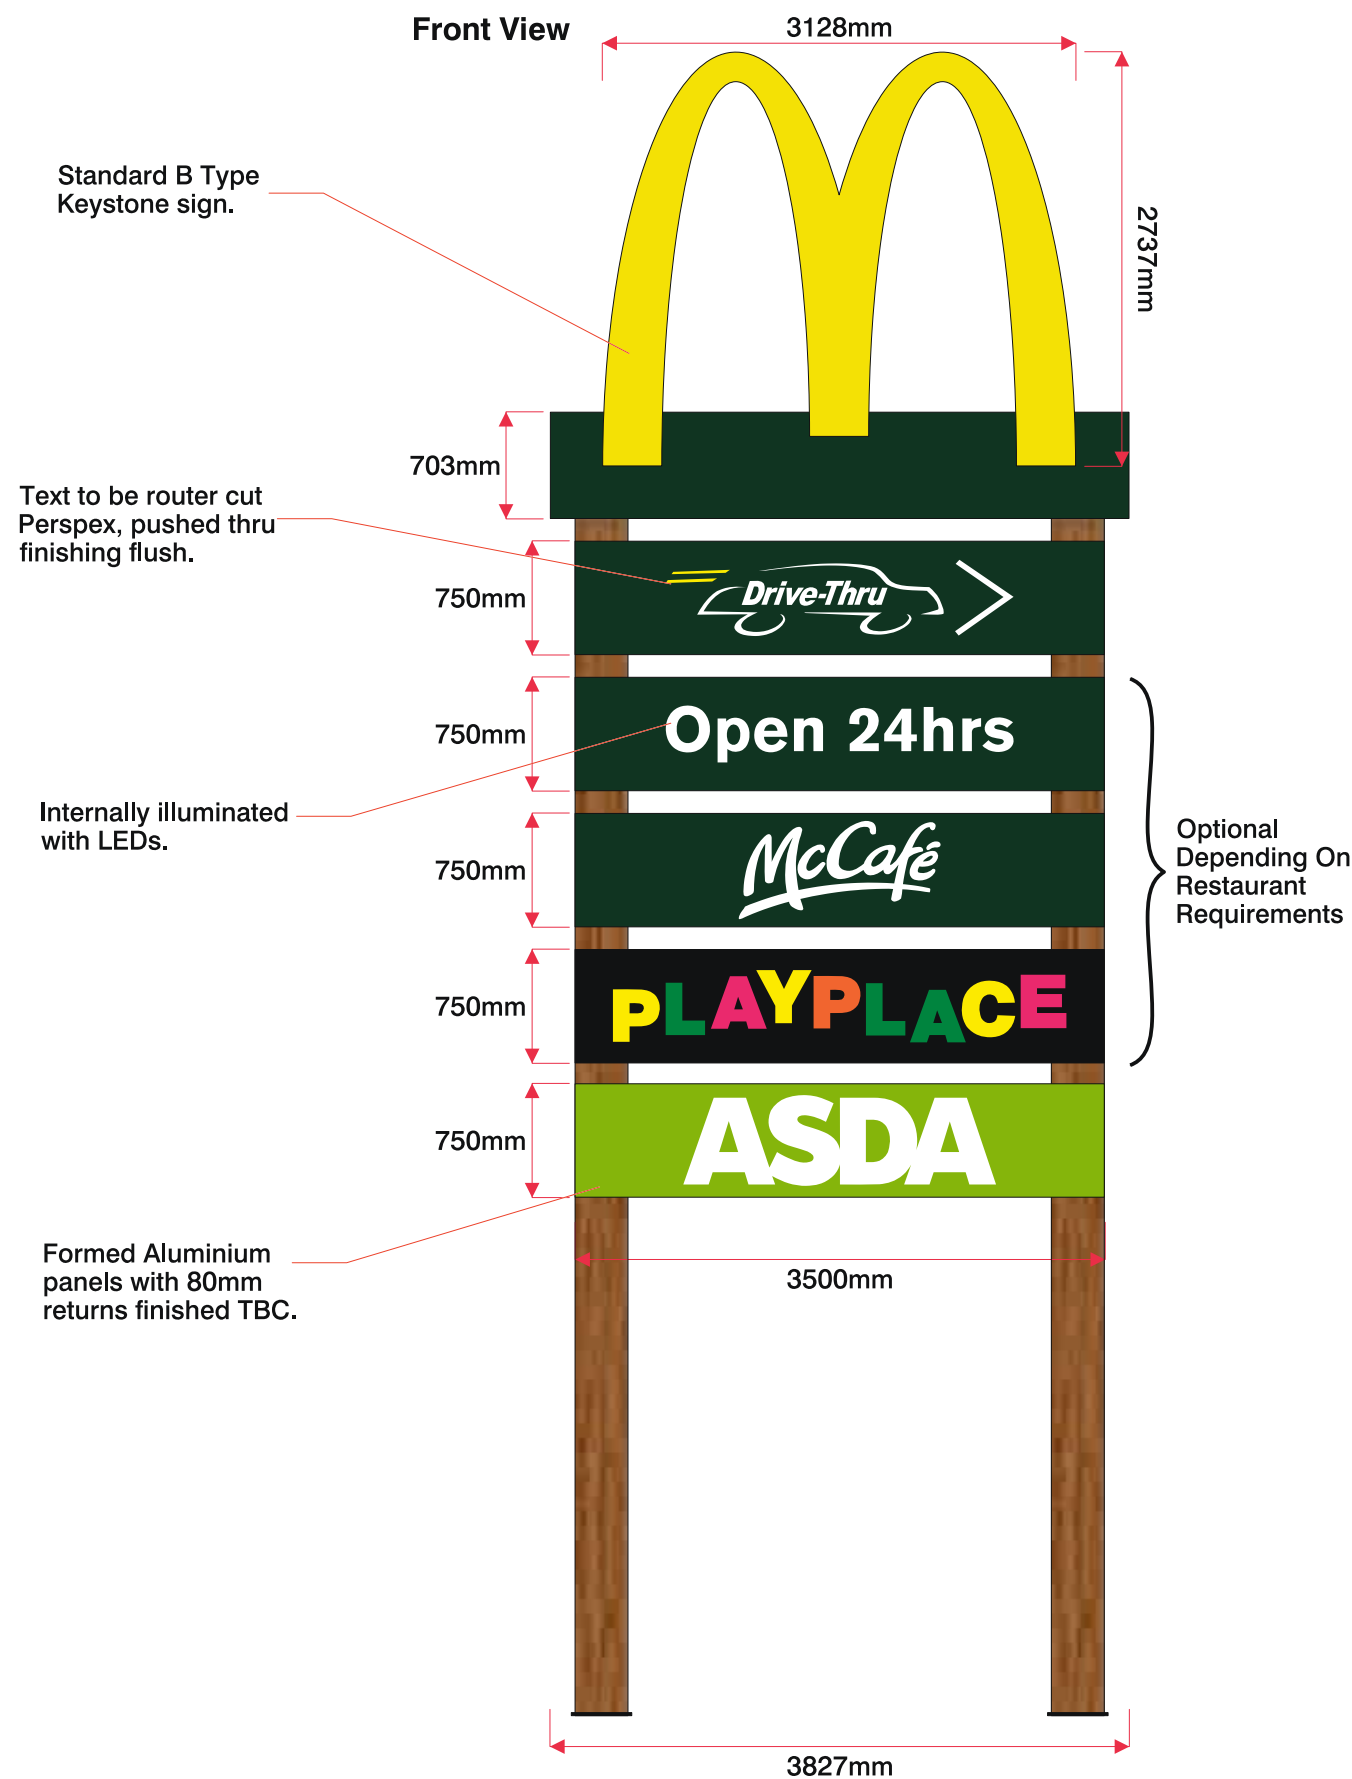

Site
McDonald's
Miscellaneous

Job Number
00000A
Page 26
Drawing Location
U:\2019\2019 Drawings\McDonalds\

Scale
as shown @ A3
Issue / Rev
Issue 05

Drawn By
BI
Checked By
PM

Sales Rep
ARB
Date
02/10/2025



BUTTERFIELD SIGNS LTD
174 Sunbridge Rd
Bradford
West Yorkshire
BD1 2RZ
Tel: 01274 722244
Fax: 01274 848996
Web: www.butterfieldsigns.co.uk



Site
McDonald's
Miscellaneous

Job Number
00000A
Page 27
Drawing Location
U:\2019\2019 Drawings\McDonalds\

Scale
as shown @ A3
Issue / Rev
Issue 05

Drawn By
BI
Checked By
PM

Sales Rep
ARB
Date
02/10/2025



BUTTERFIELD SIGNS LTD
174 Sunbridge Rd
Bradford
West Yorkshire
BD1 2RZ
Tel: 01274 722244
Fax: 01274 848996
Web: www.butterfieldsigns.co.uk



Site
McDonald's
Miscellaneous

Job Number
00000A Page 28

Drawing Location
U:\2019\2019 Drawings\McDonalds\

Scale
as shown @ A3

Issue / Rev
Issue 05

Drawn By
BI

Checked By
PM

Sales Rep
ARB

Date
02/10/2025



BUTTERFIELD SIGNS LTD
174 Sunbridge Rd
Bradford
West Yorkshire
BD1 2RZ
Tel: 01274 722244
Fax: 01274 848996
Web: www.butterfieldsigns.co.uk



Site
McDonald's
Miscellaneous

Job Number
00000A

Page 29

Drawing Location
U:\2019\2019 Drawings\McDonalds\

Scale
as shown @ A3

Issue / Rev
Issue 05

Drawn By
BI


Checked By
PM

Sales Rep
ARB

Date
02/10/2025



BUTTERFIELD SIGNS LTD
174 Sunbridge Rd
Bradford
West Yorkshire
BD1 2RZ
Tel: 01274 722244
Fax: 01274 848996
Web: www.butterfieldsigns.co.uk

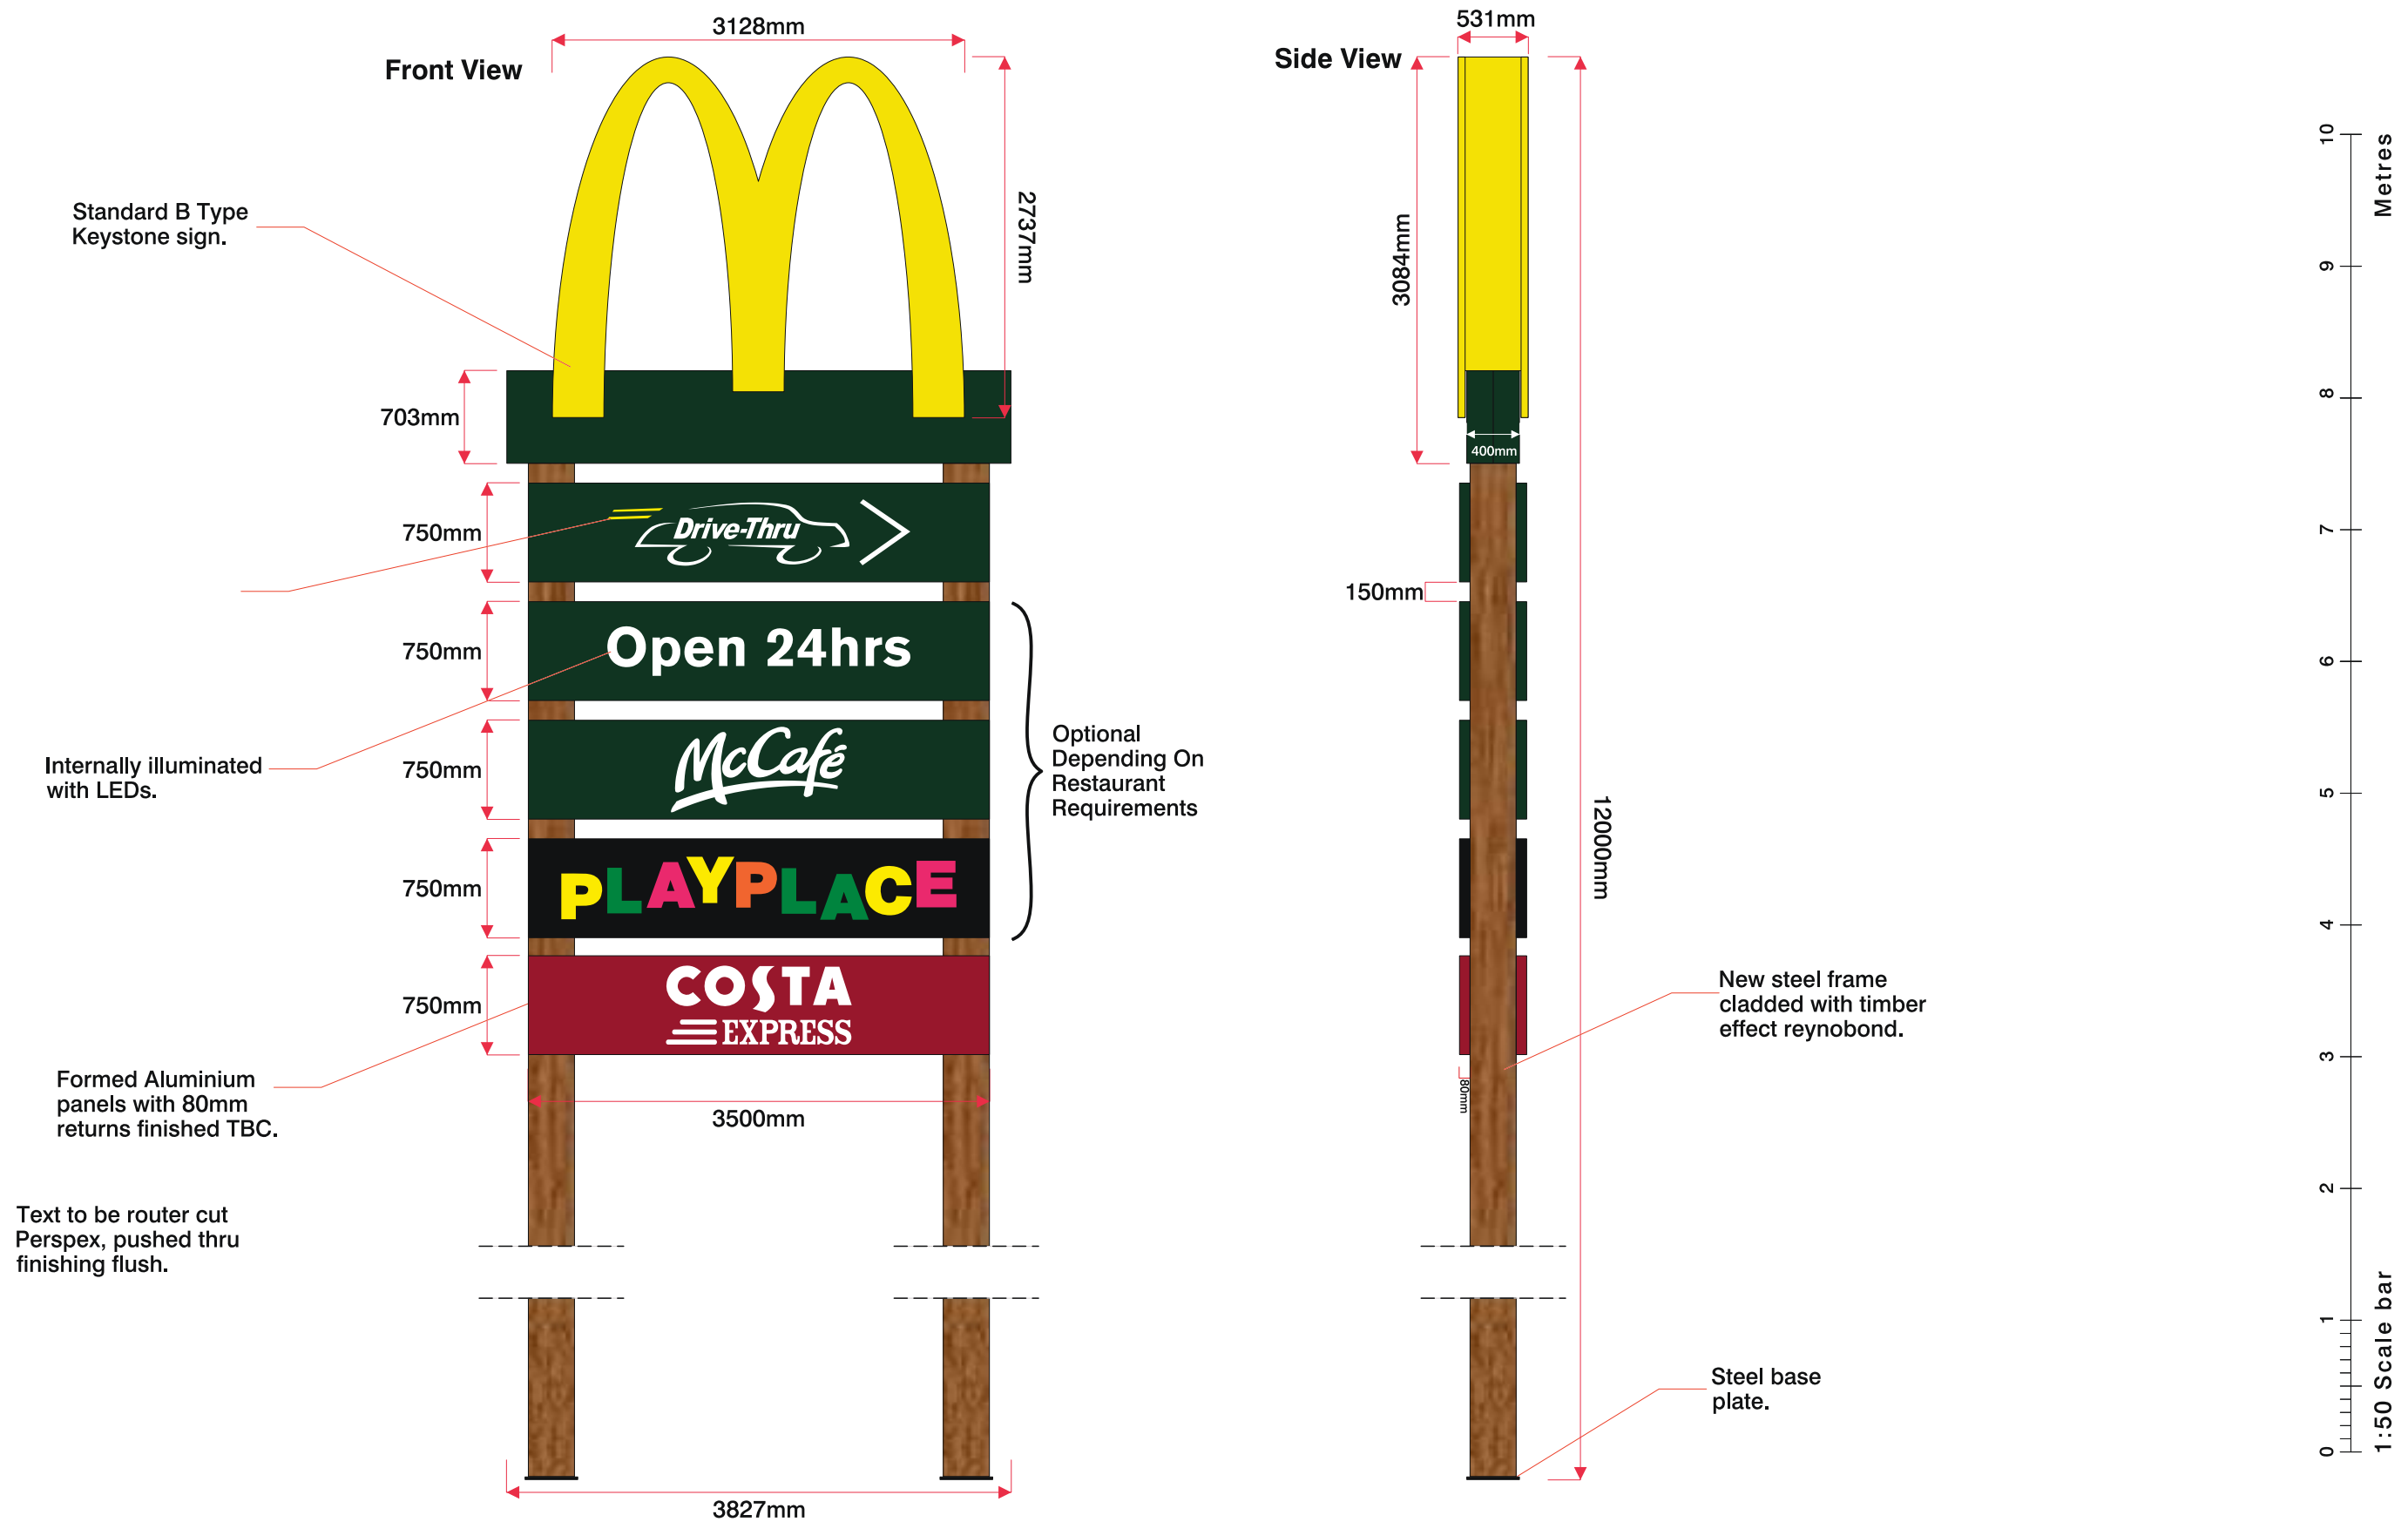

Site
McDonald's
Miscellaneous

Job Number
00000A
Page 30
Drawing Location
U:\2019\2019 Drawings\McDonalds\


Scale
as shown @ A3
Issue / Rev
Issue 05

Drawn By
BI
Checked By
PM

Sales Rep
ARB
Date
02/10/2025



BUTTERFIELD SIGNS LTD
174 Sunbridge Rd
Bradford
West Yorkshire
BD1 2RZ
Tel: 01274 722244
Fax: 01274 848996
Web: www.butterfieldsigns.co.uk

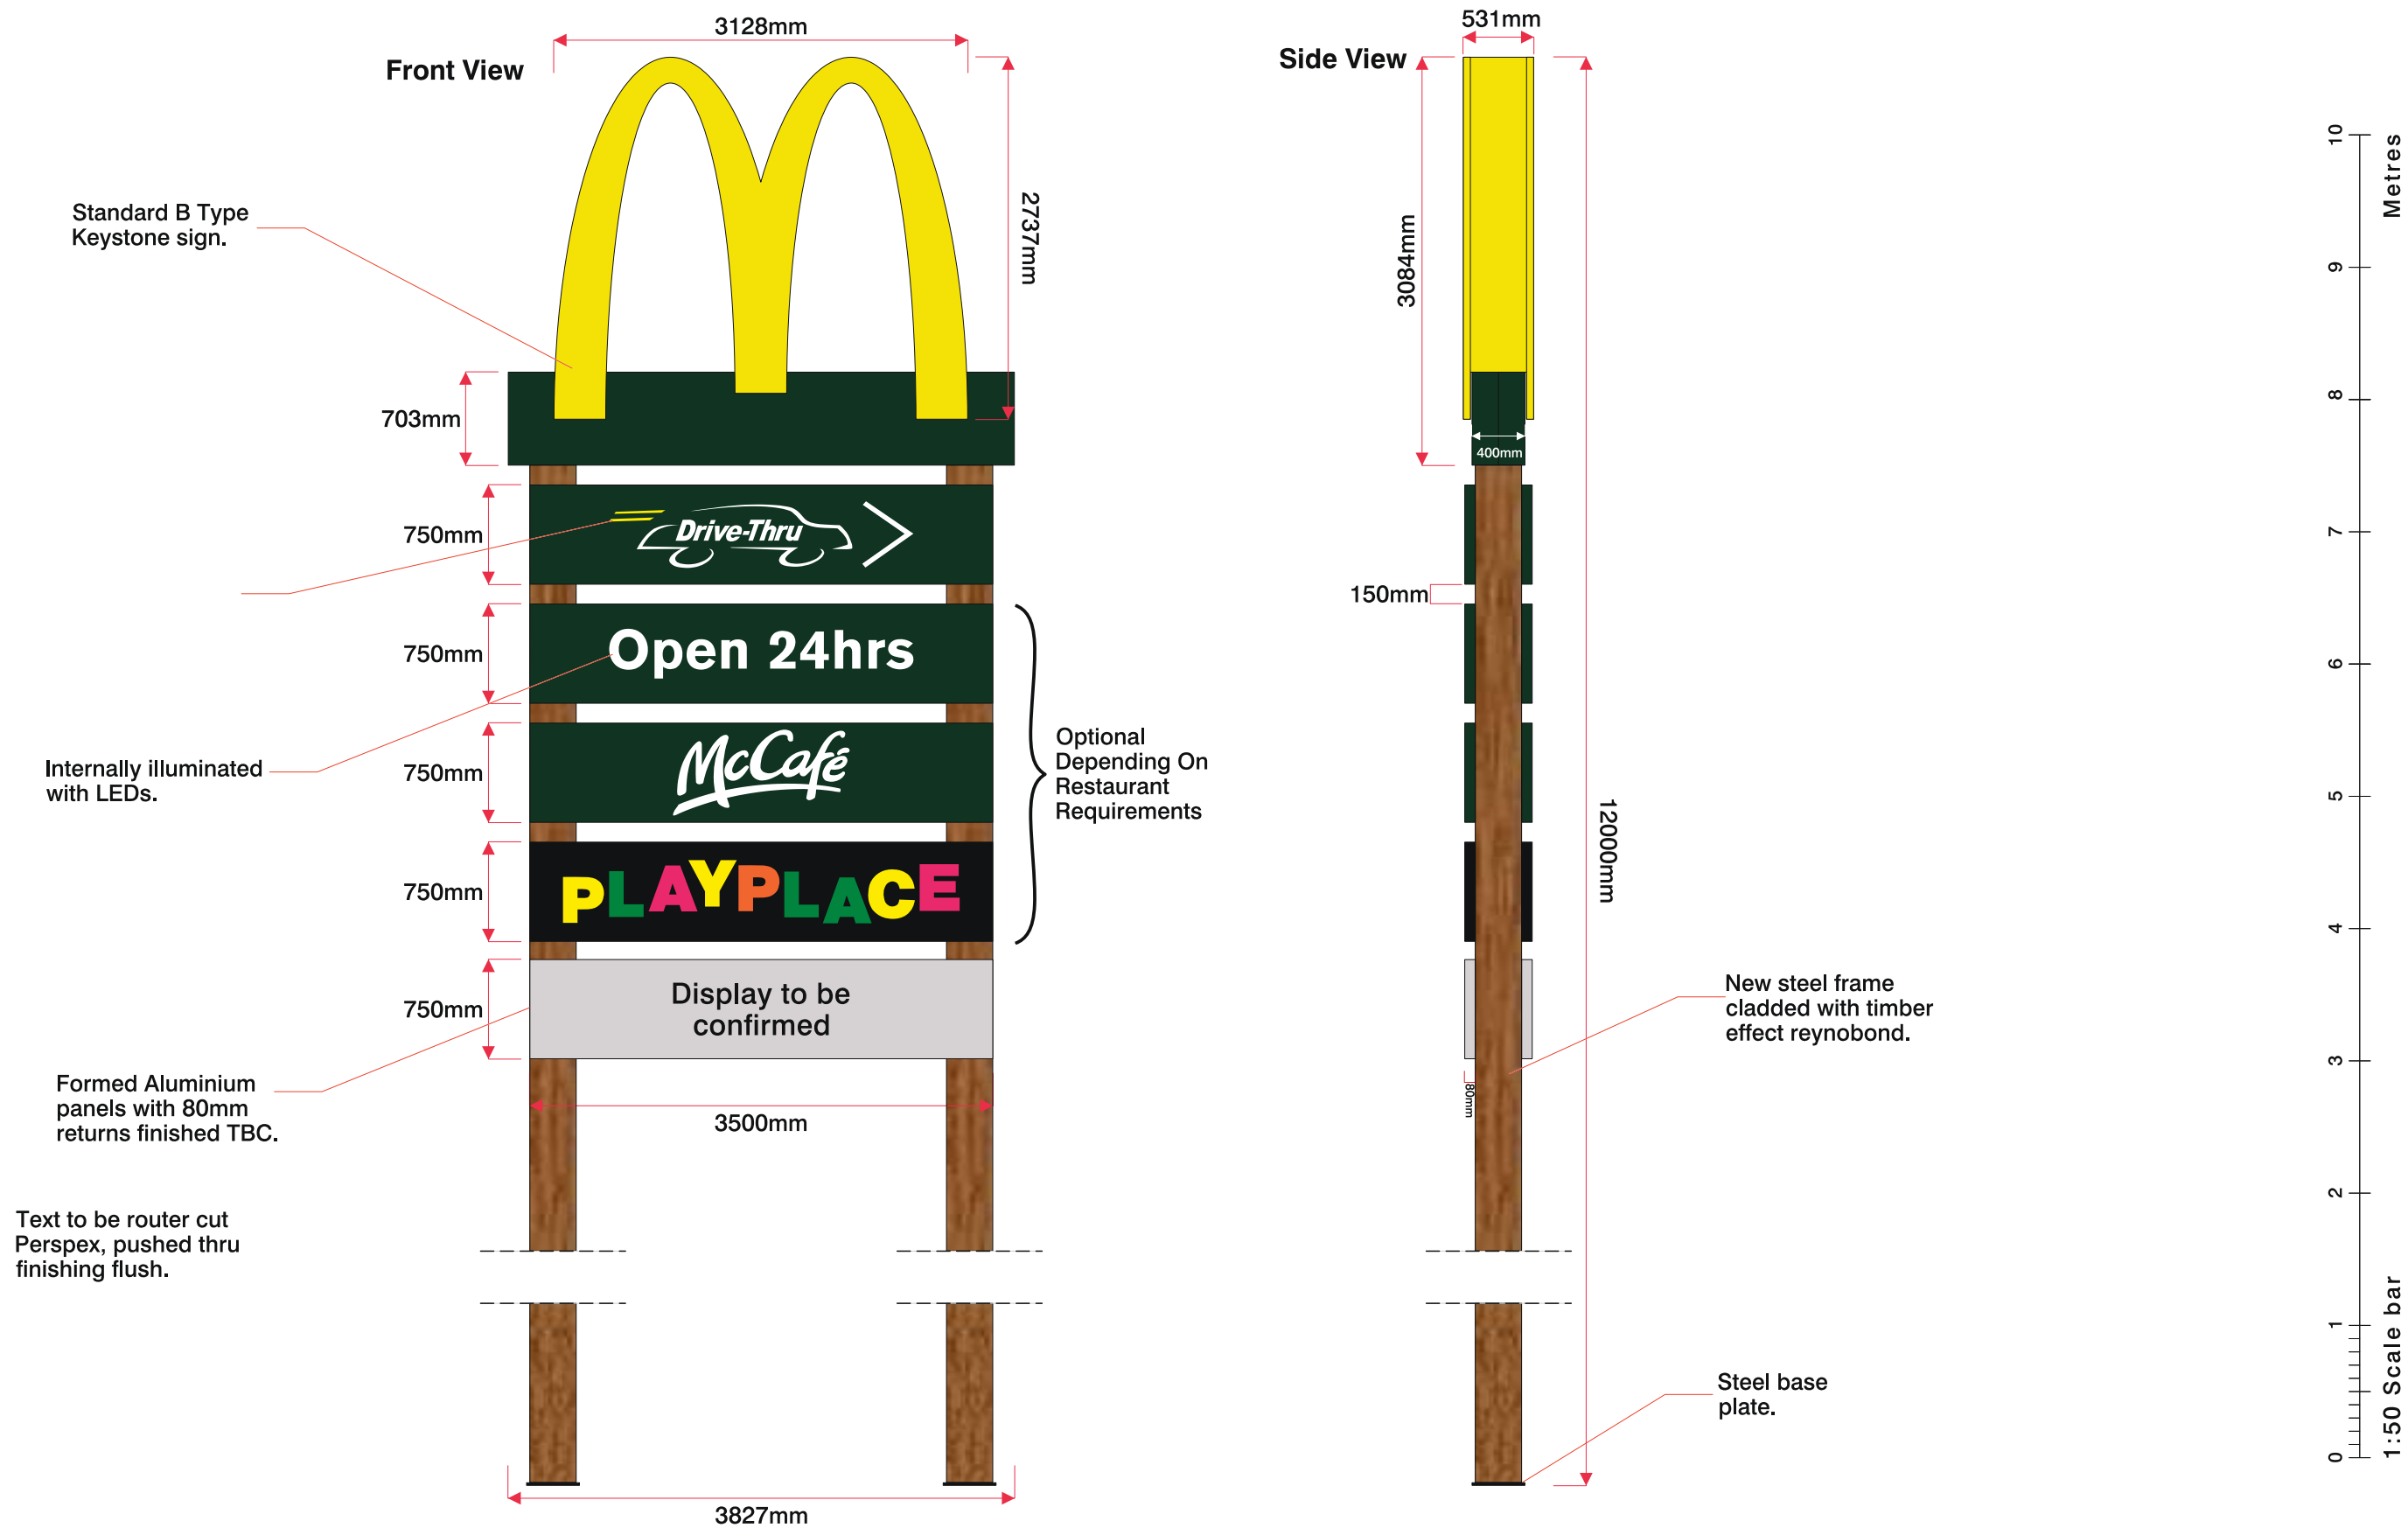

Site
McDonald's
Miscellaneous

Job Number
00000A
Page 31
Drawing Location
U:\2019\2019 Drawings\McDonalds\


Scale
as shown @ A3
Issue / Rev
Issue 05

Drawn By
BI
Checked By
PM

Sales Rep
ARB
Date
02/10/2025



BUTTERFIELD SIGNS LTD
174 Sunbridge Rd
Bradford
West Yorkshire
BD1 2RZ
Tel: 01274 722244
Fax: 01274 848996
Web: www.butterfieldsigns.co.uk

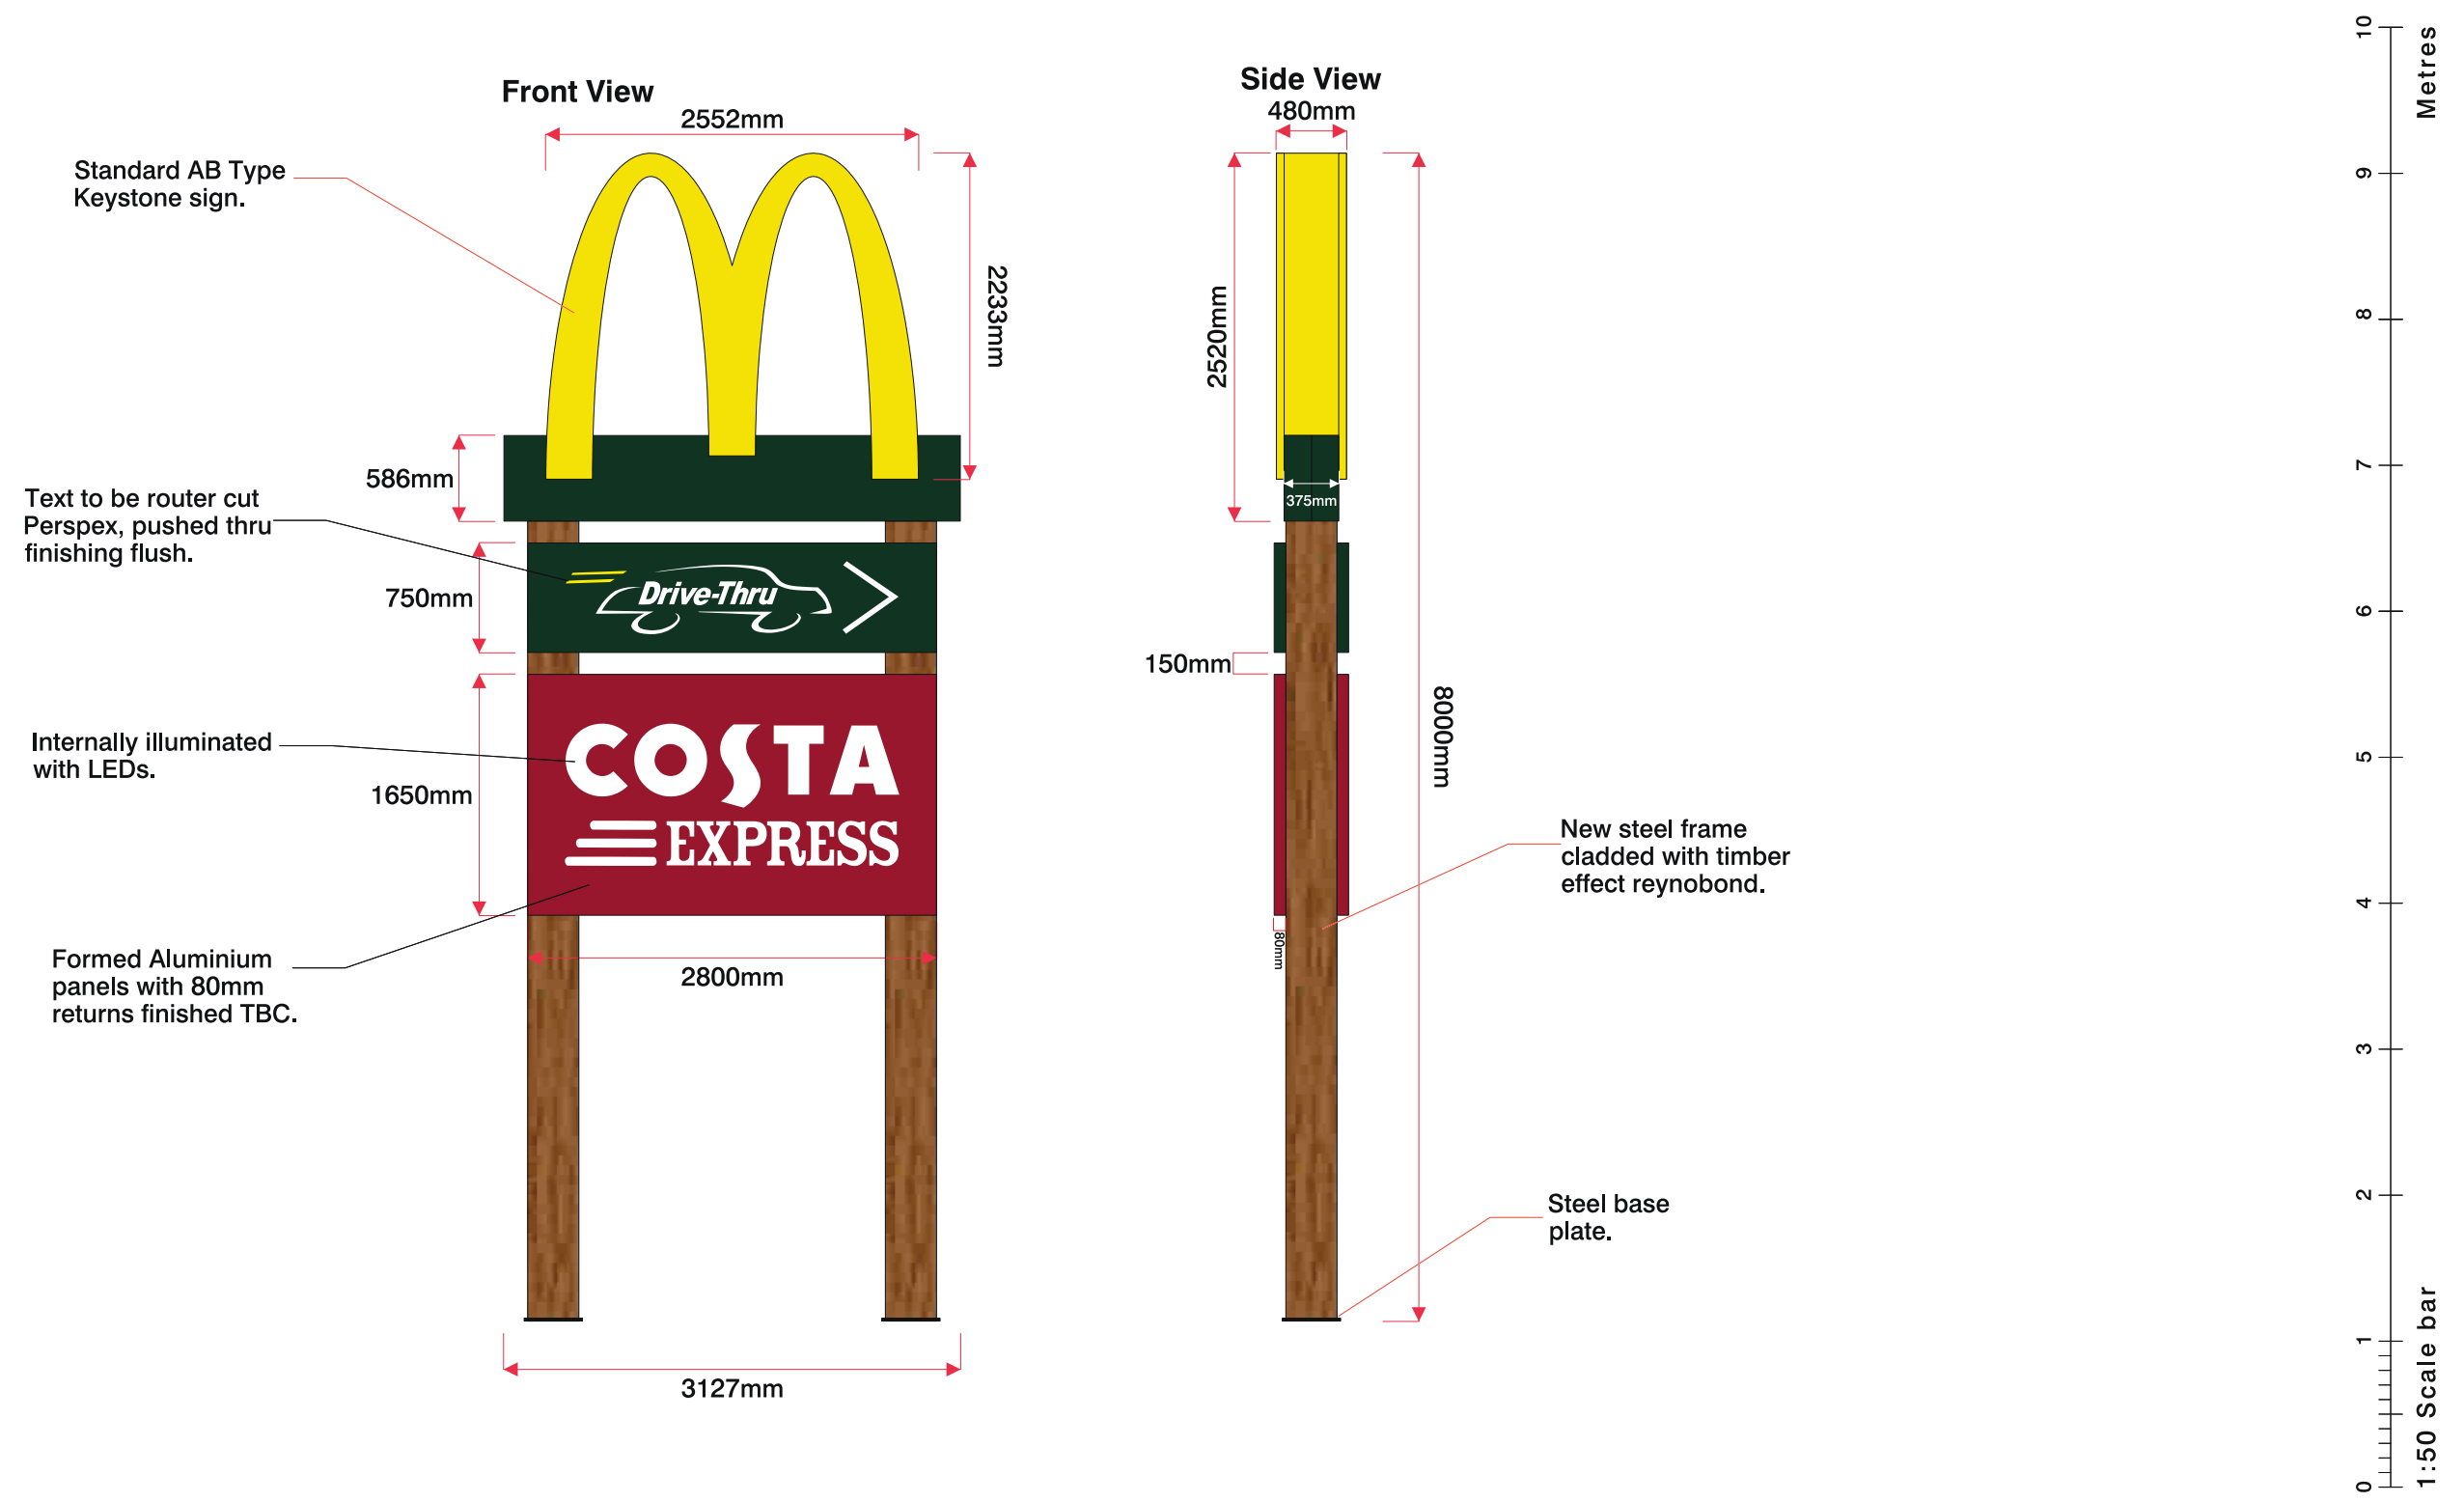

Site
McDonald's
Miscellaneous

Job Number
00000A Page 32

Drawing Location
U:\2019\2019 Drawings\McDonalds\

Scale
as shown @ A3

Issue / Rev
Issue 05

Drawn By
BI



Checked By
PM

Sales Rep
ARB

Date
02/10/2025



BUTTERFIELD SIGNS LTD
174 Sunbridge Rd
Bradford
West Yorkshire
BD1 2RZ
Tel: 01274 722244
Fax: 01274 848996
Web: www.butterfieldsigns.co.uk

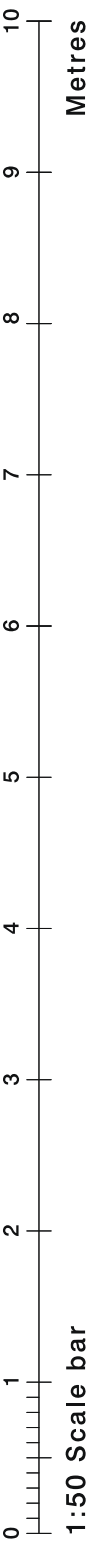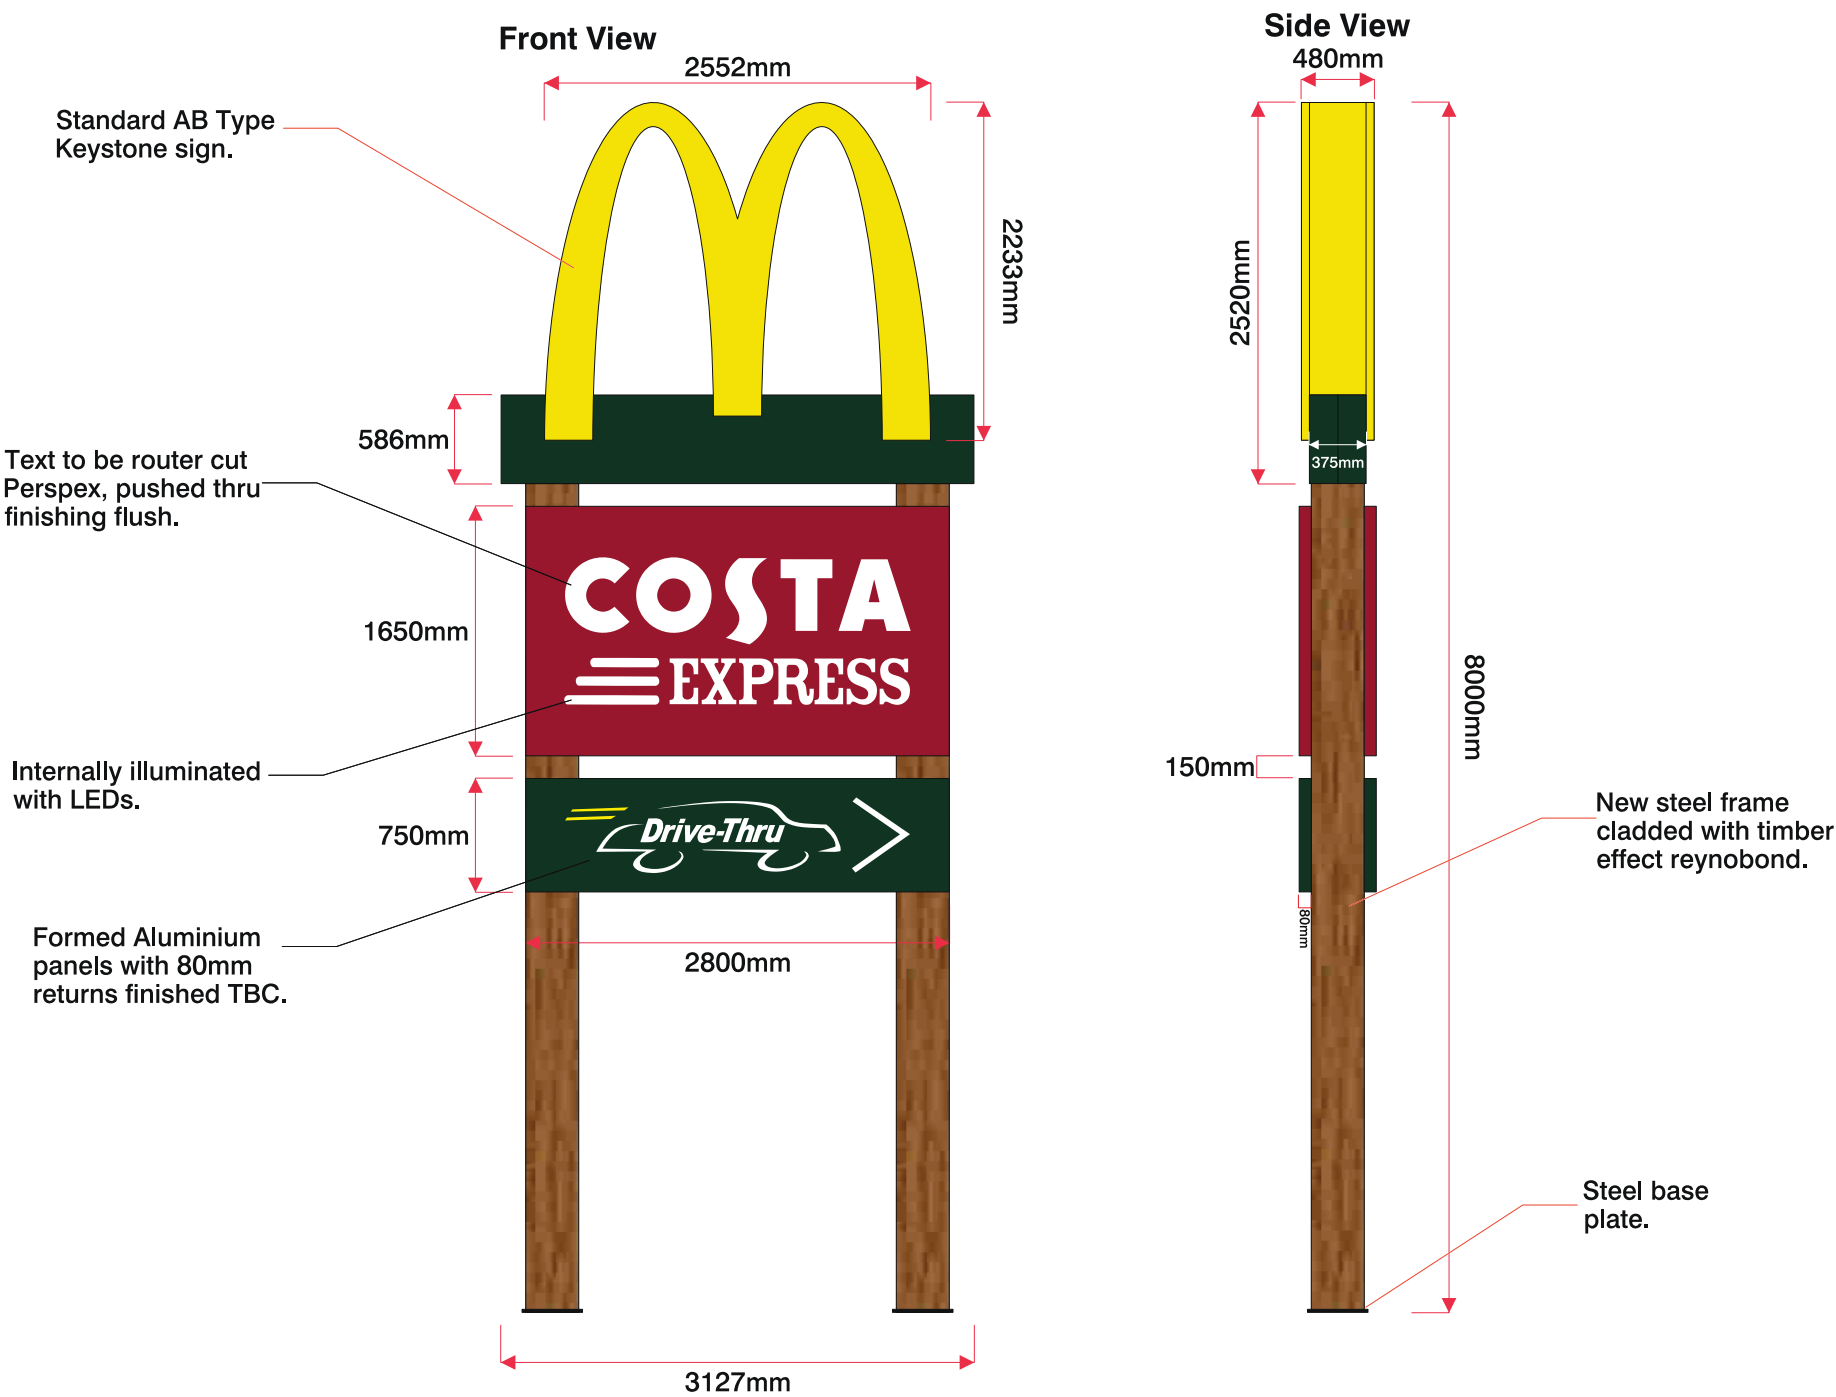

Site
McDonald's
Miscellaneous

Job Number
00000A Page 33

Drawing Location
U:\2019\2019 Drawings\McDonalds\

Scale
as shown @ A3

Issue / Rev
Issue 05

Drawn By
BI


Checked By
PM

Sales Rep
ARB

Date
02/10/2025



BUTTERFIELD SIGNS LTD
174 Sunbridge Rd
Bradford
West Yorkshire
BD1 2RZ
Tel: 01274 722244
Fax: 01274 848996
Web: www.butterfieldsigns.co.uk

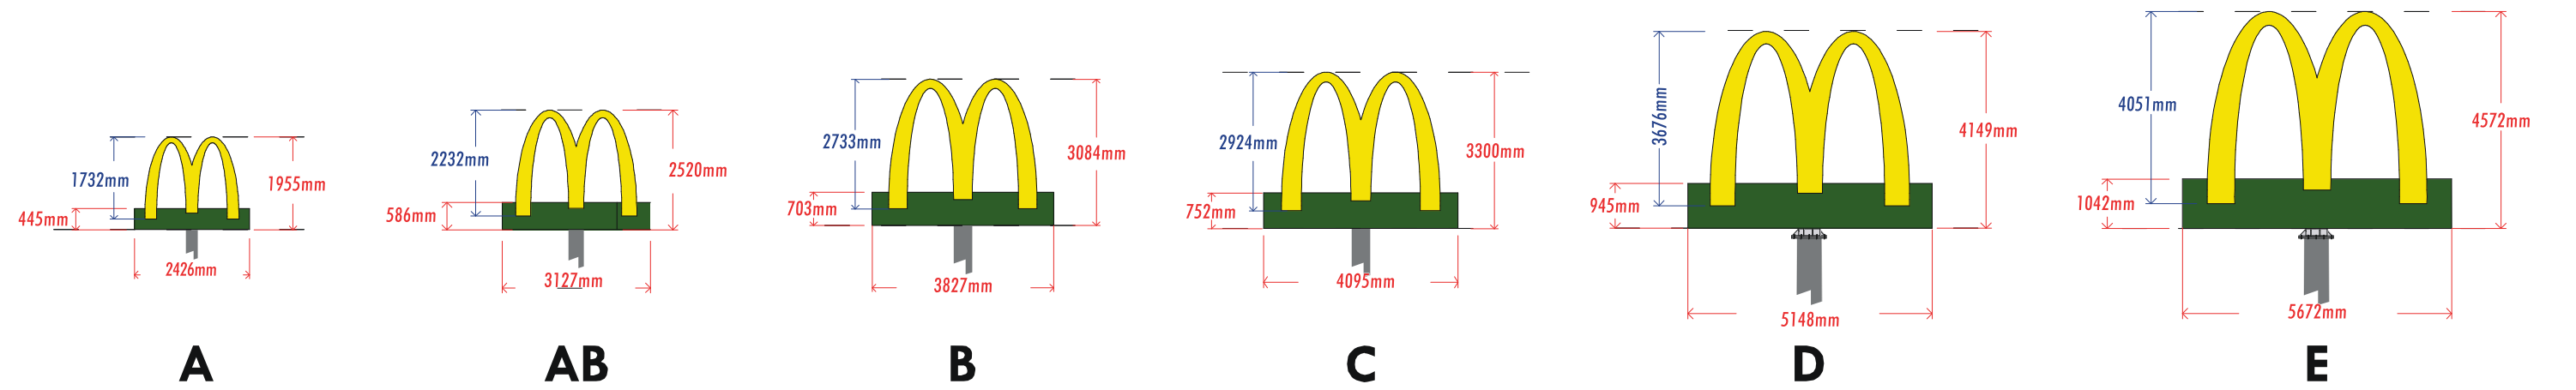

Site
McDonald's
Miscellaneous

Job Number
00000A
Page 34
Drawing Location
U:\2019\2019 Drawings\McDonalds\


Scale
NTS
Issue / Rev
Issue 05

Drawn By
BI
Checked By
PM

Sales Rep
ARB
Date
02/10/2025




BUTTERFIELD SIGNS LTD
174 Sunbridge Rd
Bradford
West Yorkshire
BD1 2RZ
Tel: 01274 722244
Fax: 01274 848996
Web: www.butterfieldsigns.co.uk

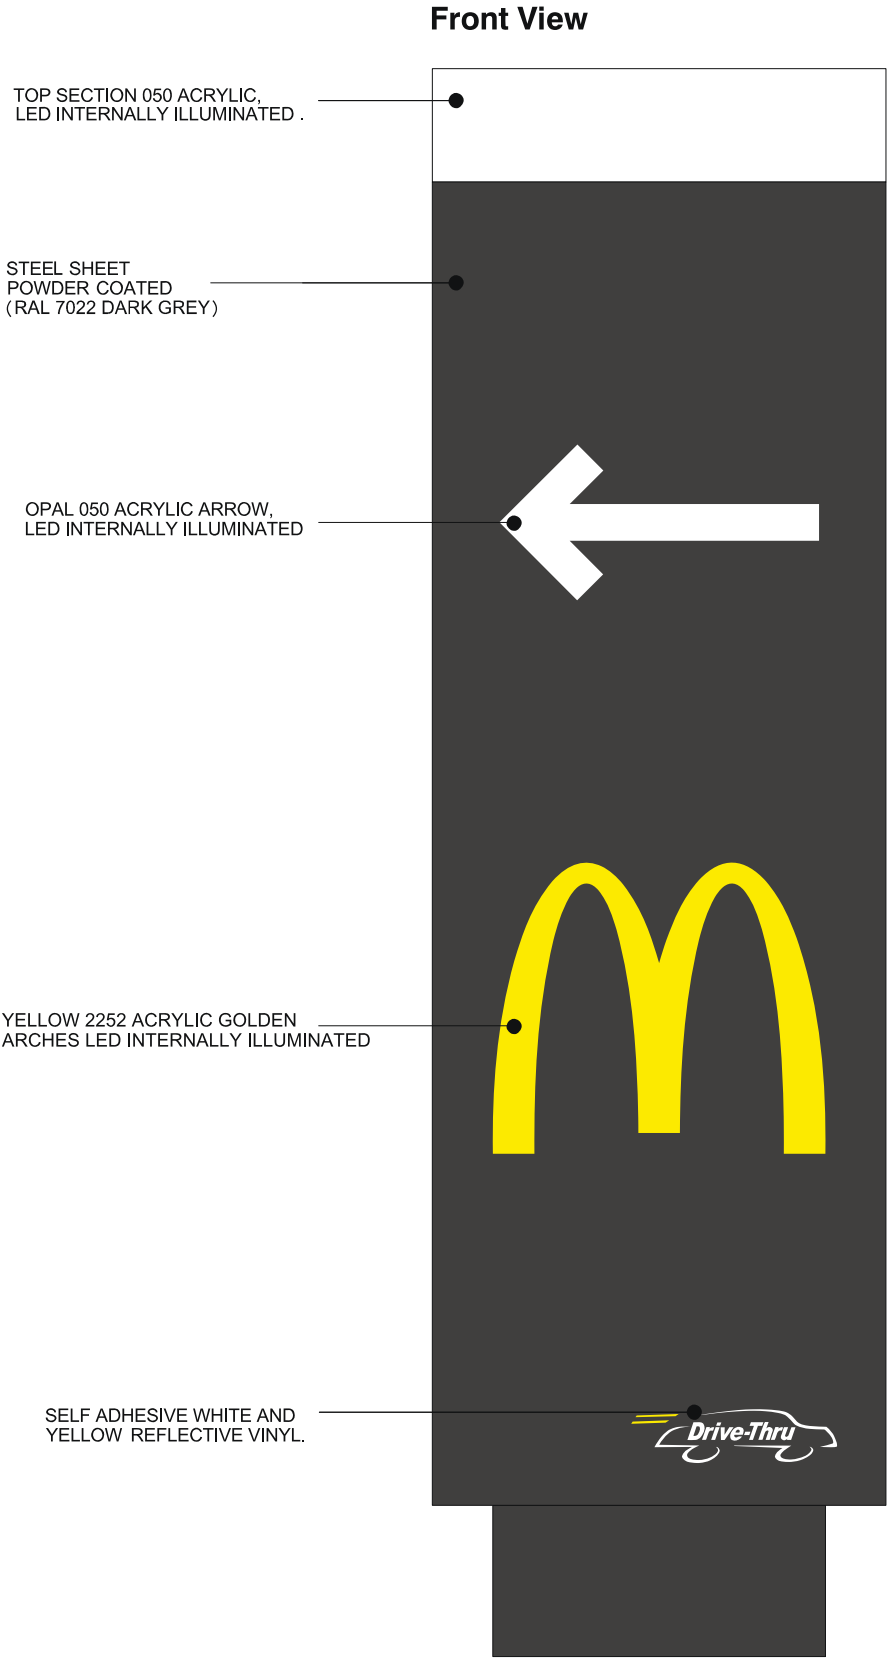


FRONT



REAR

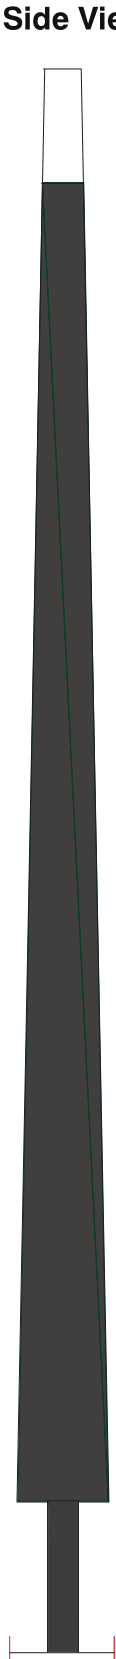

120mm

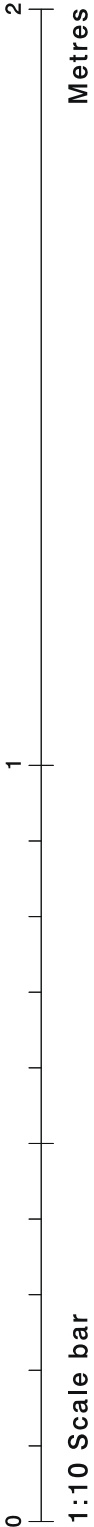

Site
McDonald's
Miscellaneous

Job Number
00000A

Page 35

Drawing Location
U:\2019\2019 Drawings\McDonalds\

Scale
as shown @ A3

Issue / Rev
Issue 05

Drawn By
BI


Checked By
PM

Sales Rep
ARB

Date
02/10/2025



BUTTERFIELD SIGNS LTD
174 Sunbridge Rd
Bradford
West Yorkshire
BD1 2RZ
Tel: 01274 722244
Fax: 01274 848996
Web: www.butterfieldsigns.co.uk

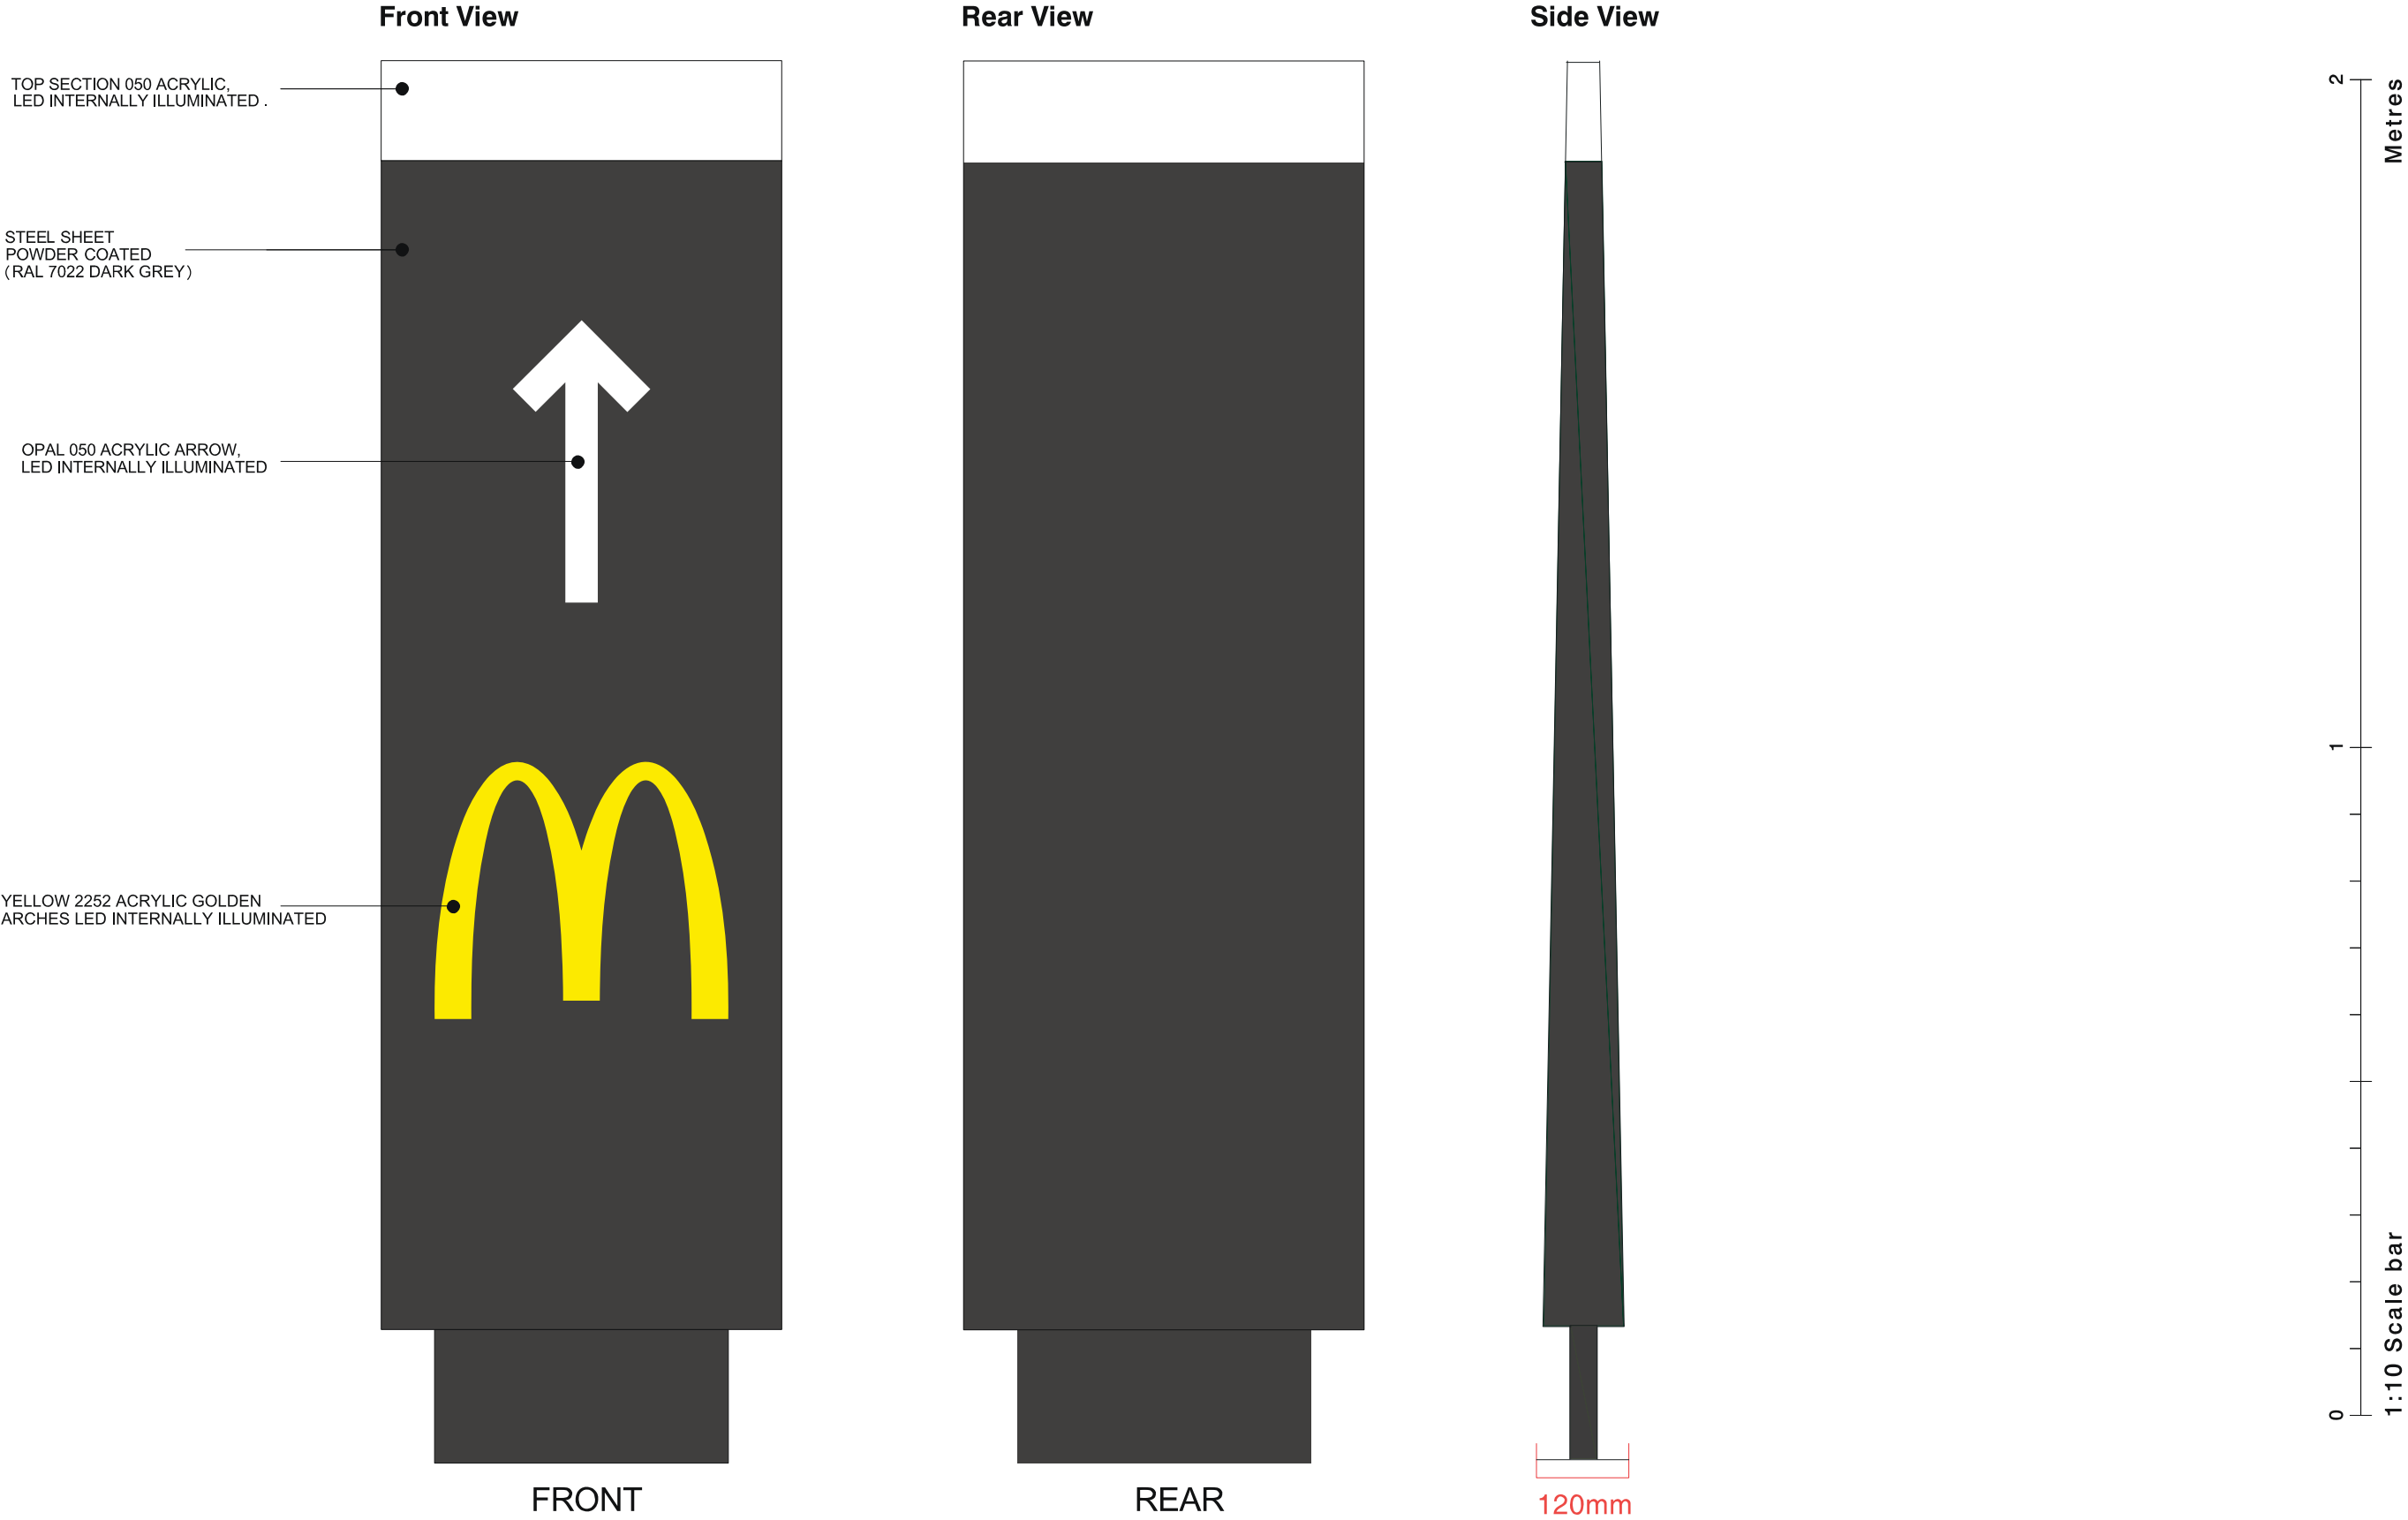

Site
McDonald's
Miscellaneous

Job Number
00000A
Page 36
Drawing Location
U:\2019\2019 Drawings\McDonalds\

Scale
as shown @ A3
Issue / Rev
Issue 05

Drawn By
BI
Checked By
PM

Sales Rep
ARB
Date
02/10/2025



BUTTERFIELD SIGNS LTD
174 Sunbridge Rd
Bradford
West Yorkshire
BD1 2RZ
Tel: 01274 722244
Fax: 01274 848996
Web: www.butterfieldsigns.co.uk