


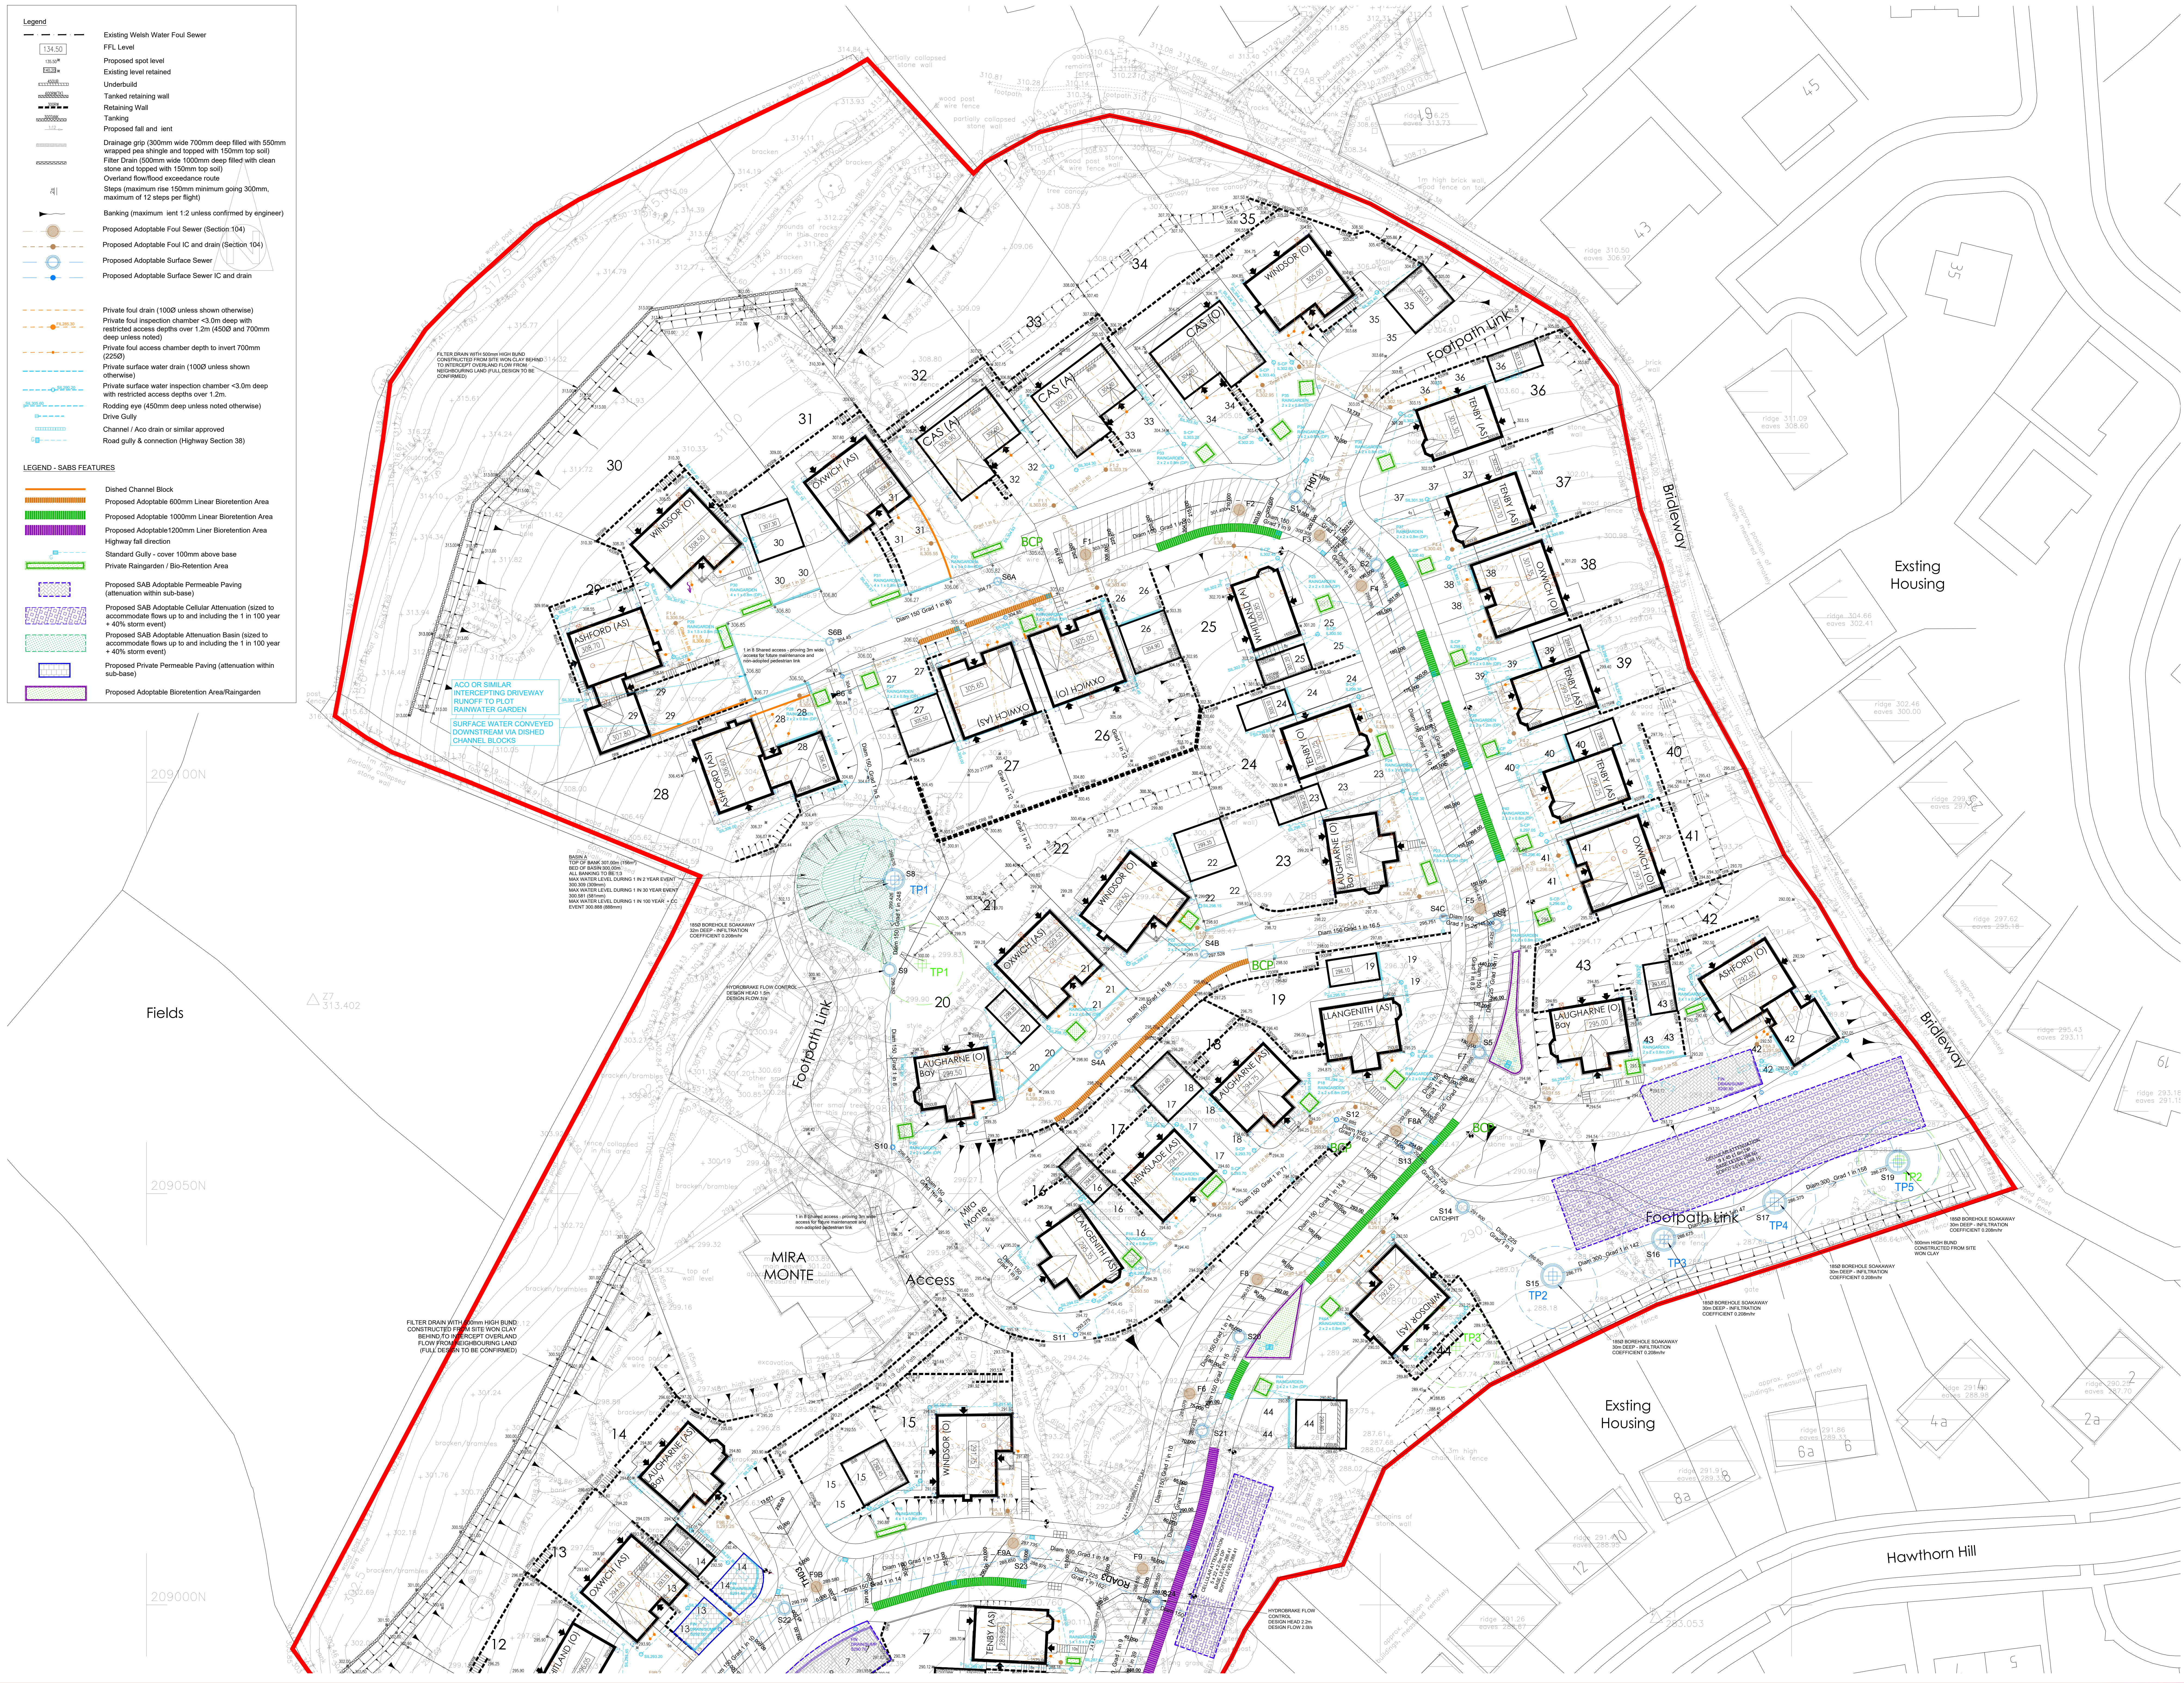

B	05/03/21	Plot 15 amended, Plot 45 SuDS feature relocated	MP	S/D
A	06/12/20	LAYOUT updated to SAB requirements - highway put into crossfall, Discretionary linear features added and drainage updated to suit	MP	S/D
-	-	FIRST issue	TOR	S/D
REV:	DATE	DETAILS	BY:	CHECK
AMENDMENTS				



PHG CONSULTING ENGINEERS

PHG CONSULTING LTD
62A ALBANY ROAD
CARDIFF CF24 3RR

T : +44(0)29 200 2521
E : enquiries@phg-consulting.co.uk
W : www.phg-consulting.co.uk

 @PHG Consulting
 www.linkedin.com/company/phg-consulting-engineers

DRAWING TITLE:

Engineering Layout
Sheet 2 of 2

DRAWN:	CHK:	STATUS:	SCALE:
TOR	SJD	Preliminary	1:250 @ A0
DATE:	JOB NO.	DWG. NO.	REV.
June' 20	1914	001-4	B