
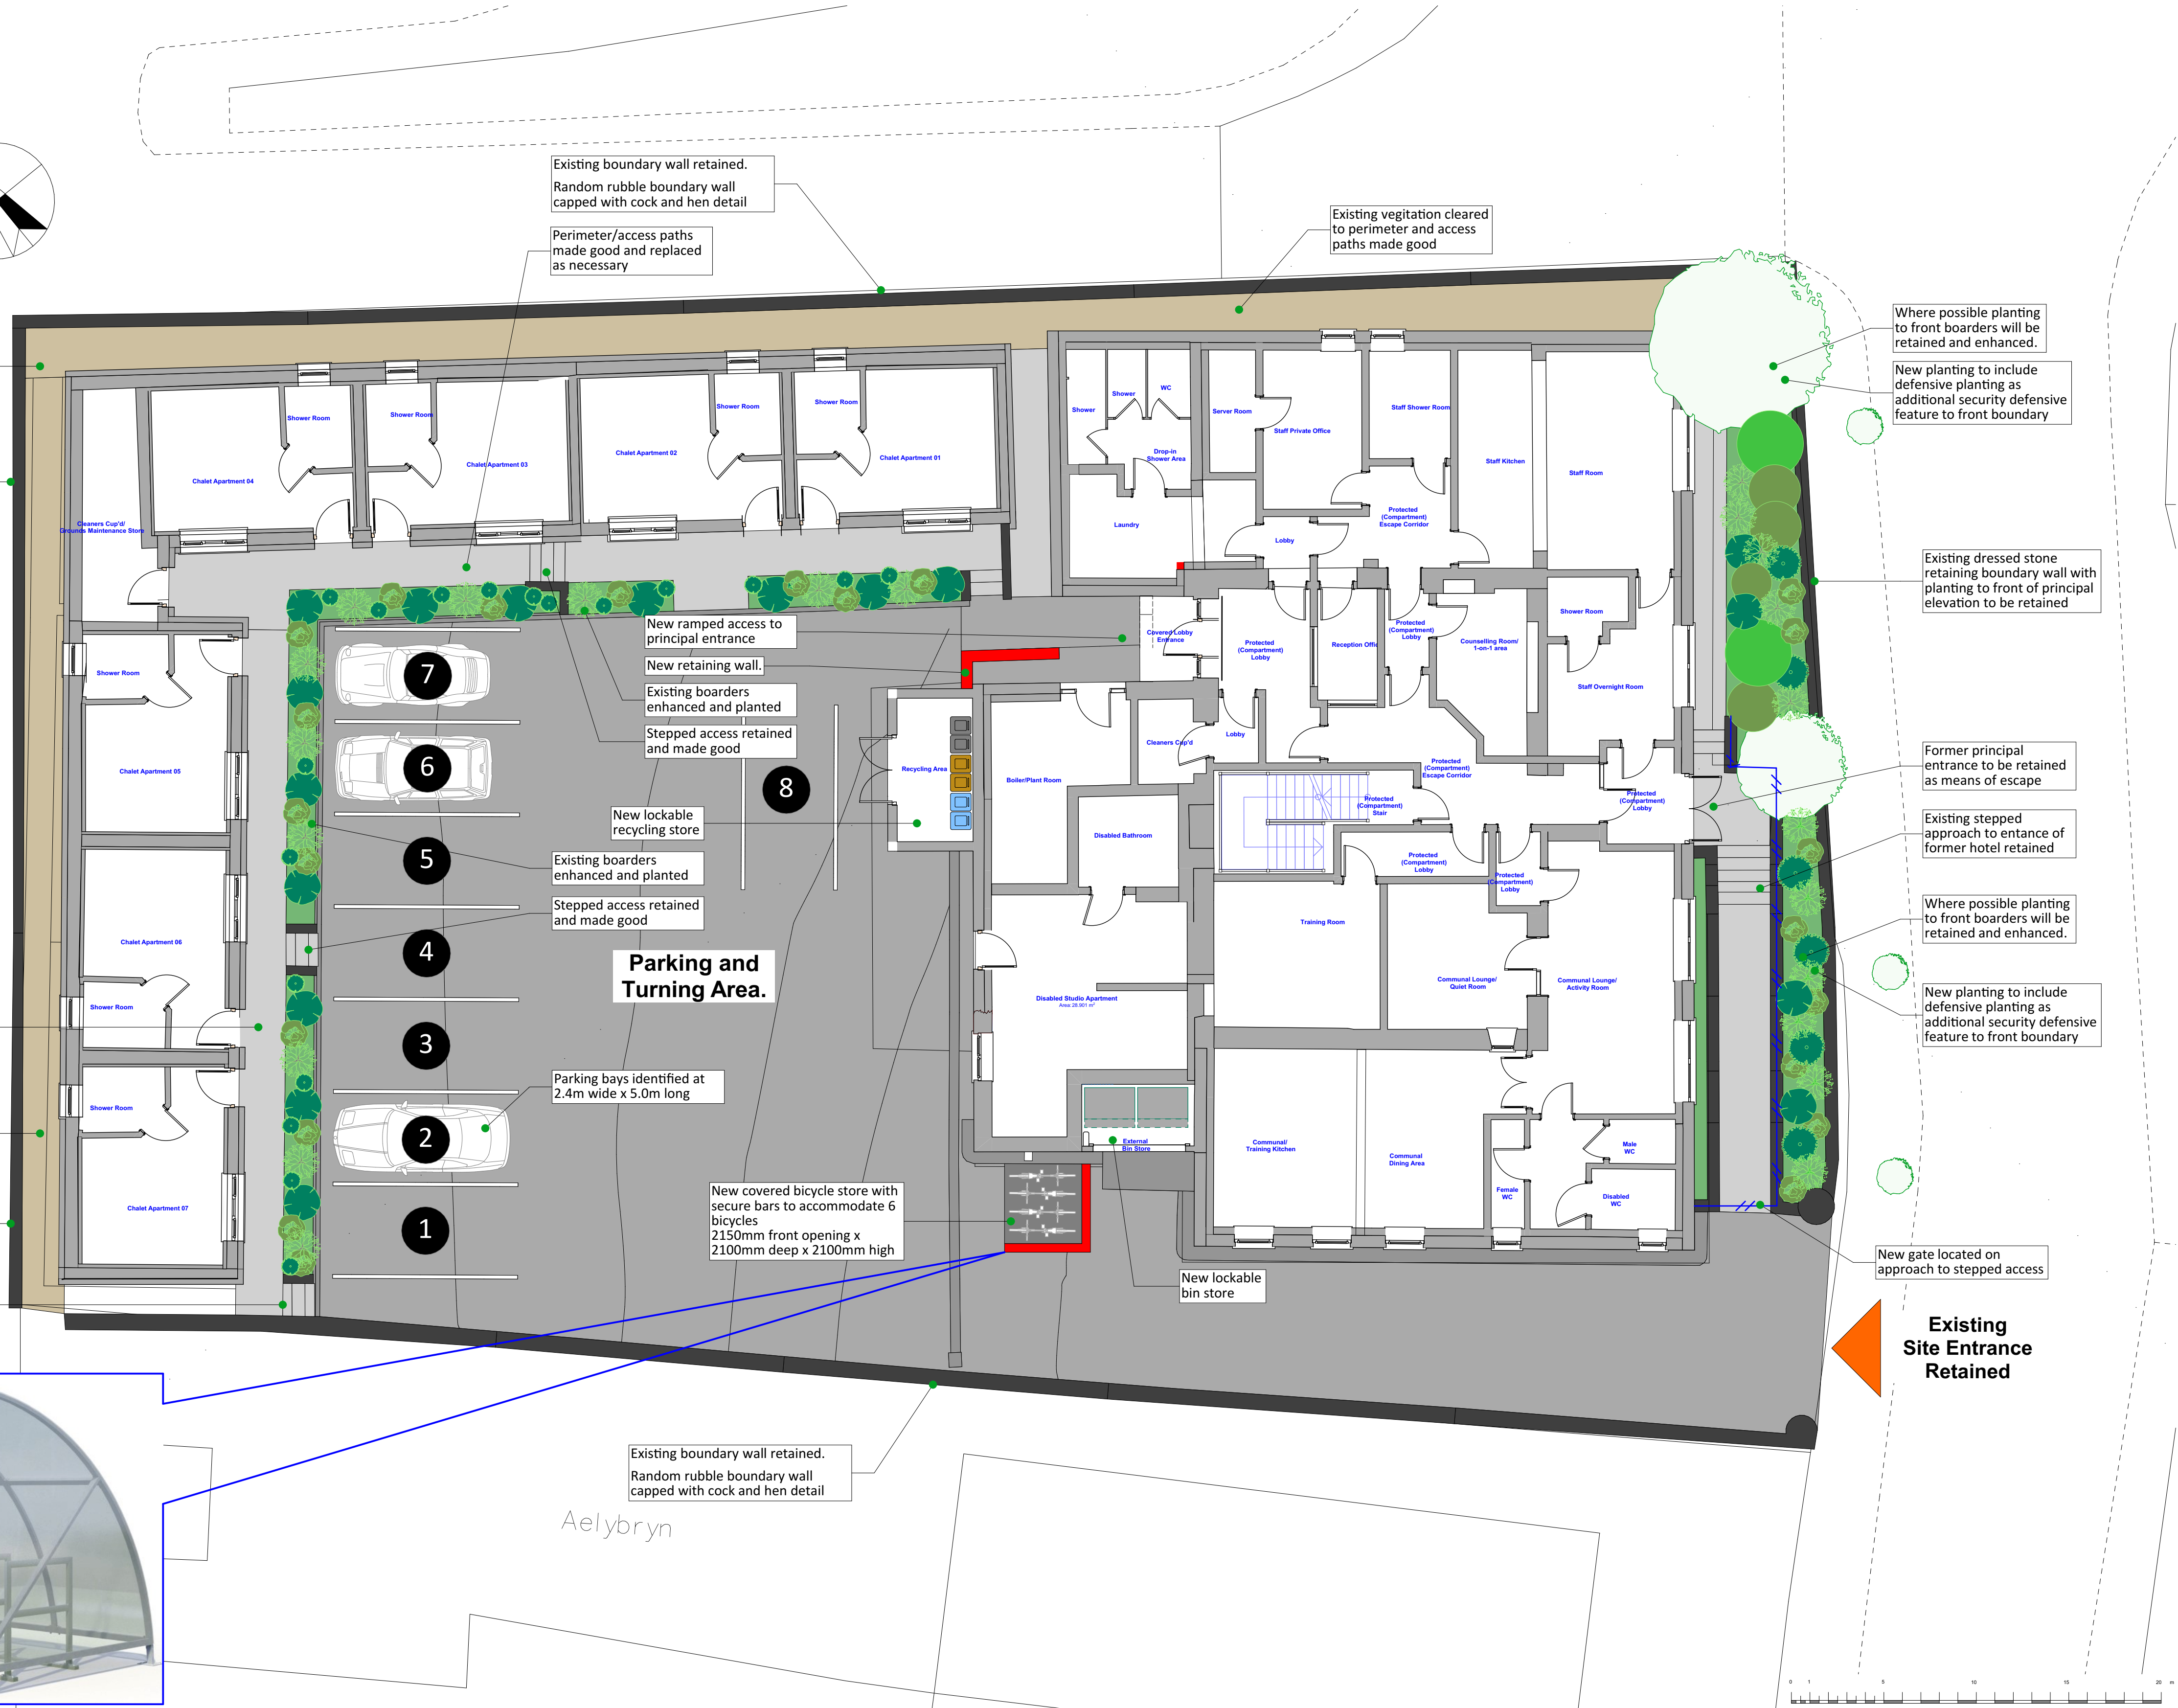


Proposed Re-Development at Tregenna Hotel, Park Terrace, Merthyr Tydfil, CF47 8RF

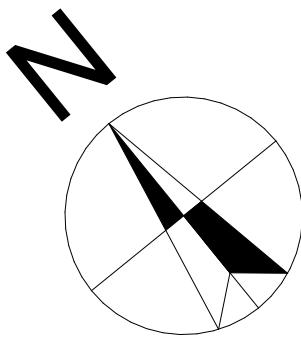

Proposed Site Plan

1:100

Revision:	Date:	By:	Notes: