


Proposed Re-Development at Tregenna Hotel, Park Terrace, Merthyr Tydfil, CF47 8RF

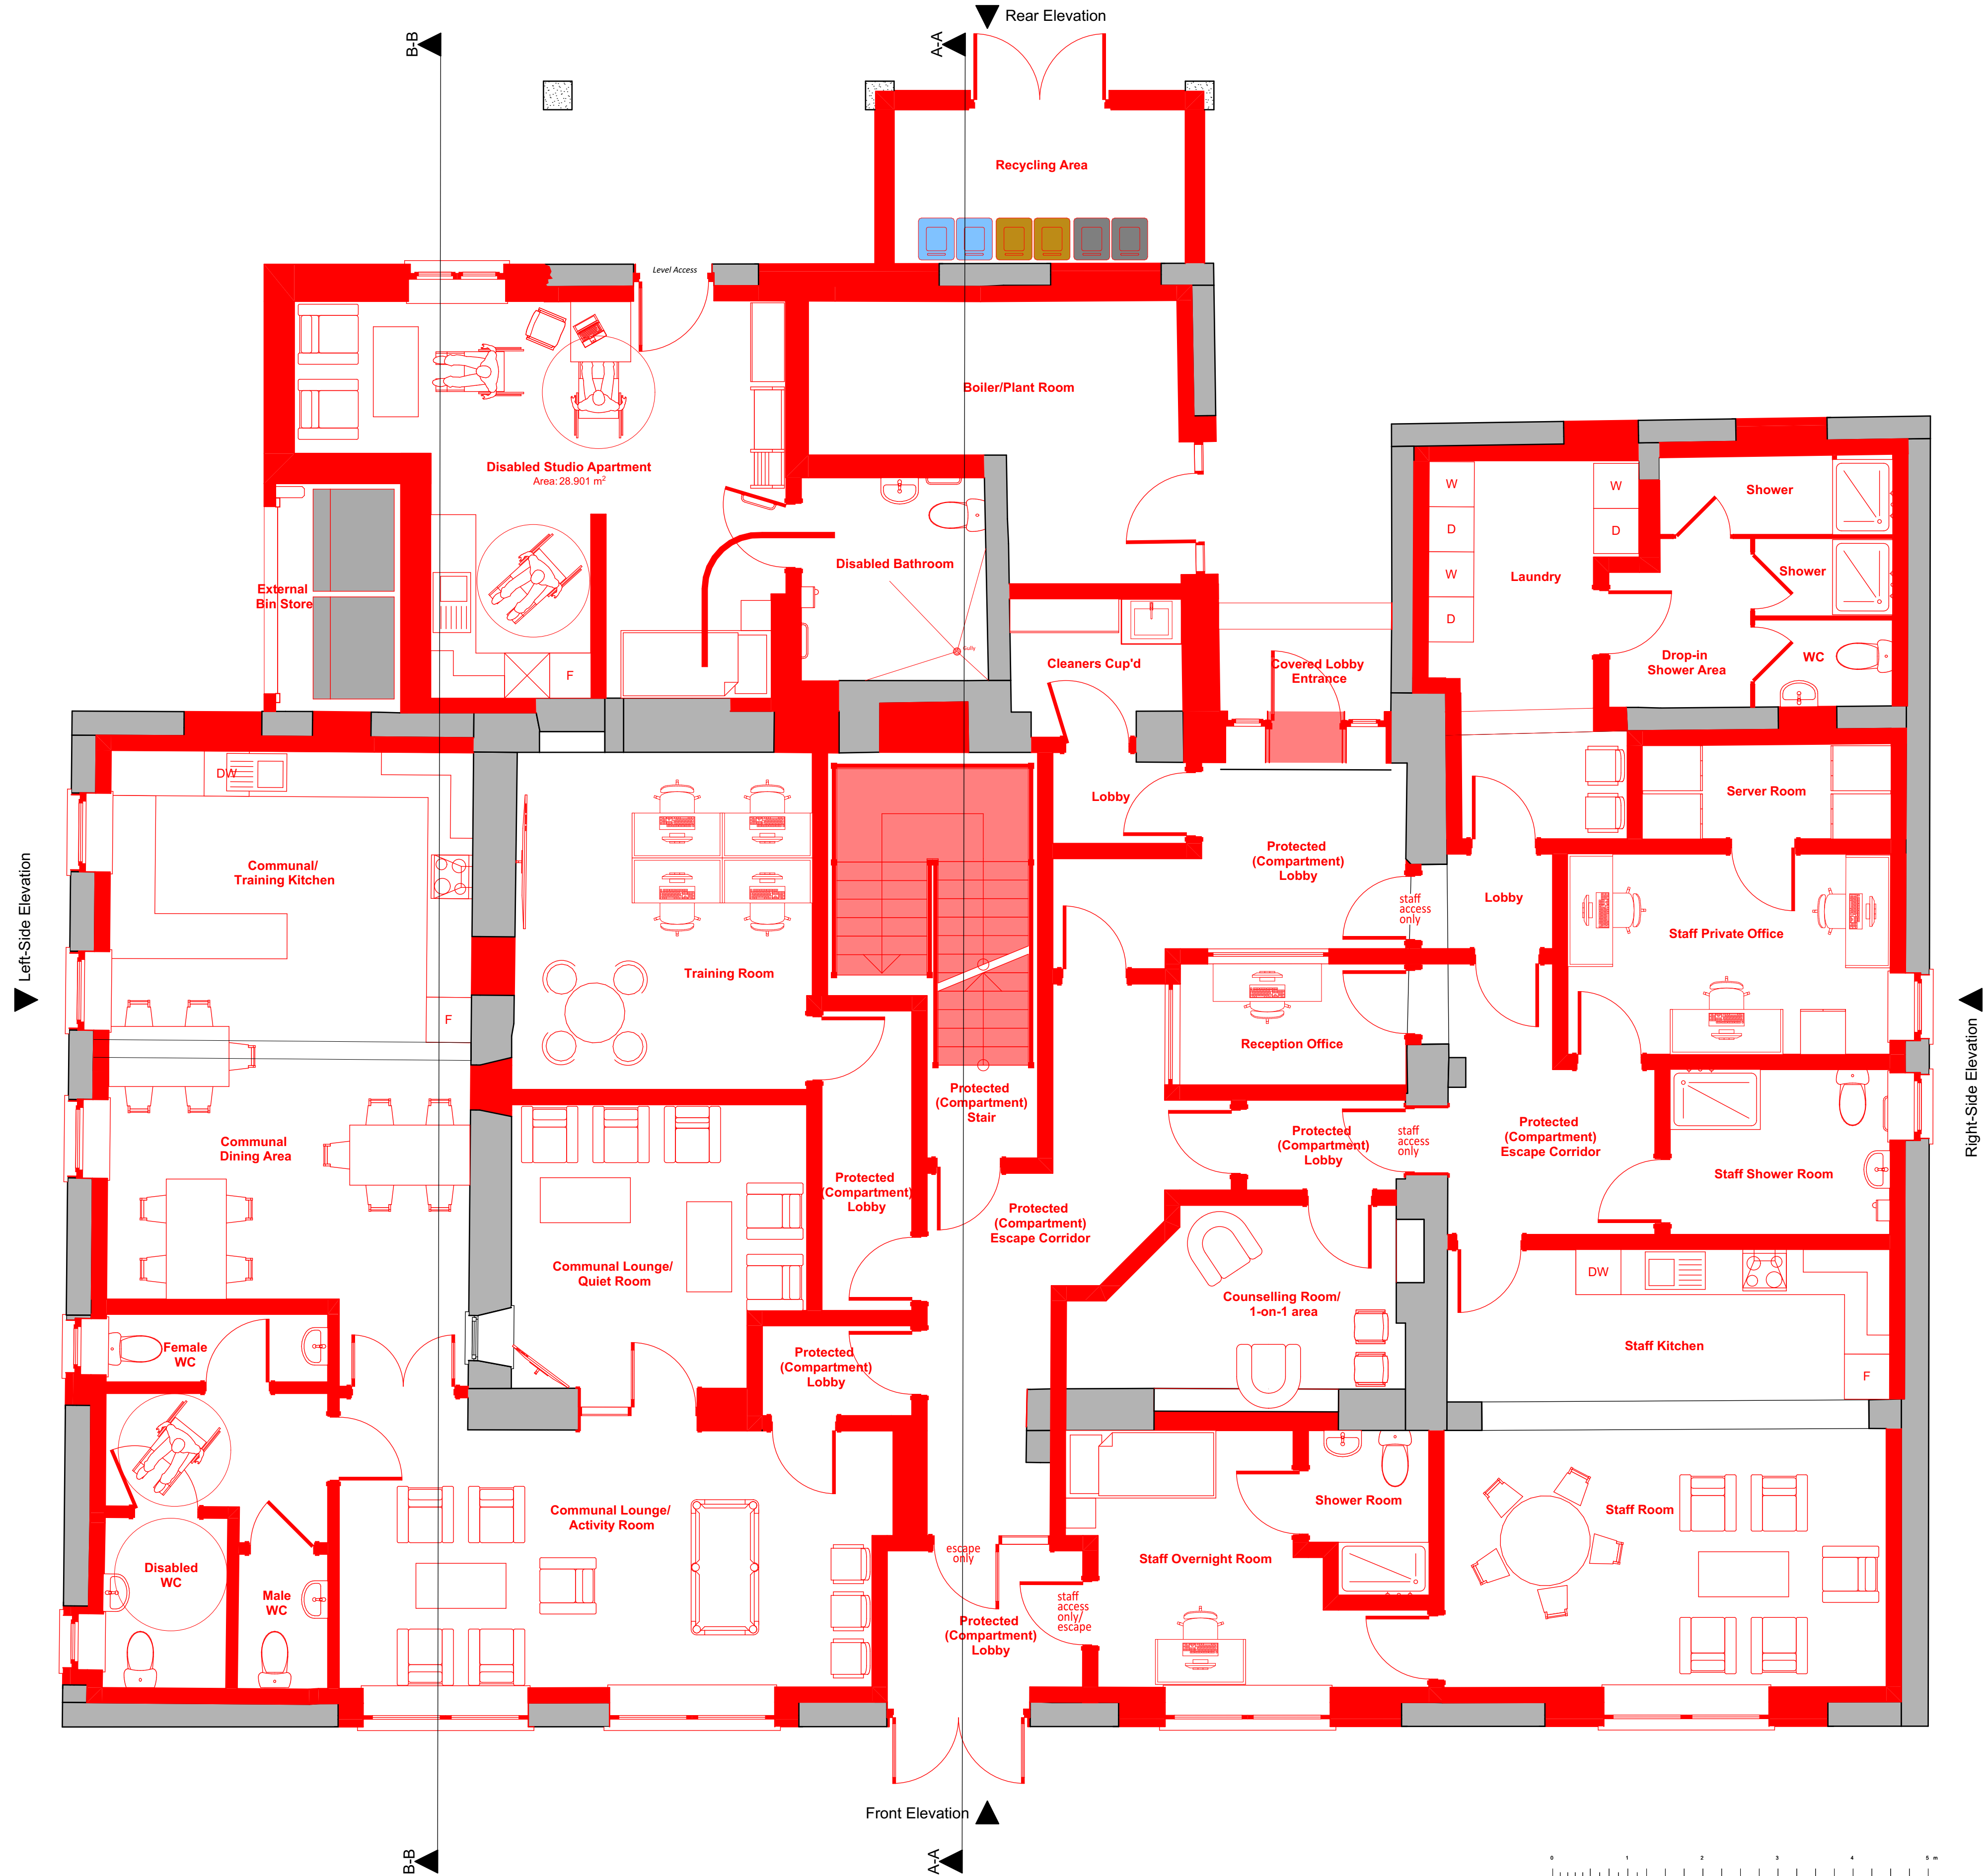

Ground Floor Plan as Proposed

1:50

Revision:	Date:	By:	Notes: