


Proposed Re-Development at Tregenna Hotel, Park Terrace, Merthyr Tydfil, CF47 8RF

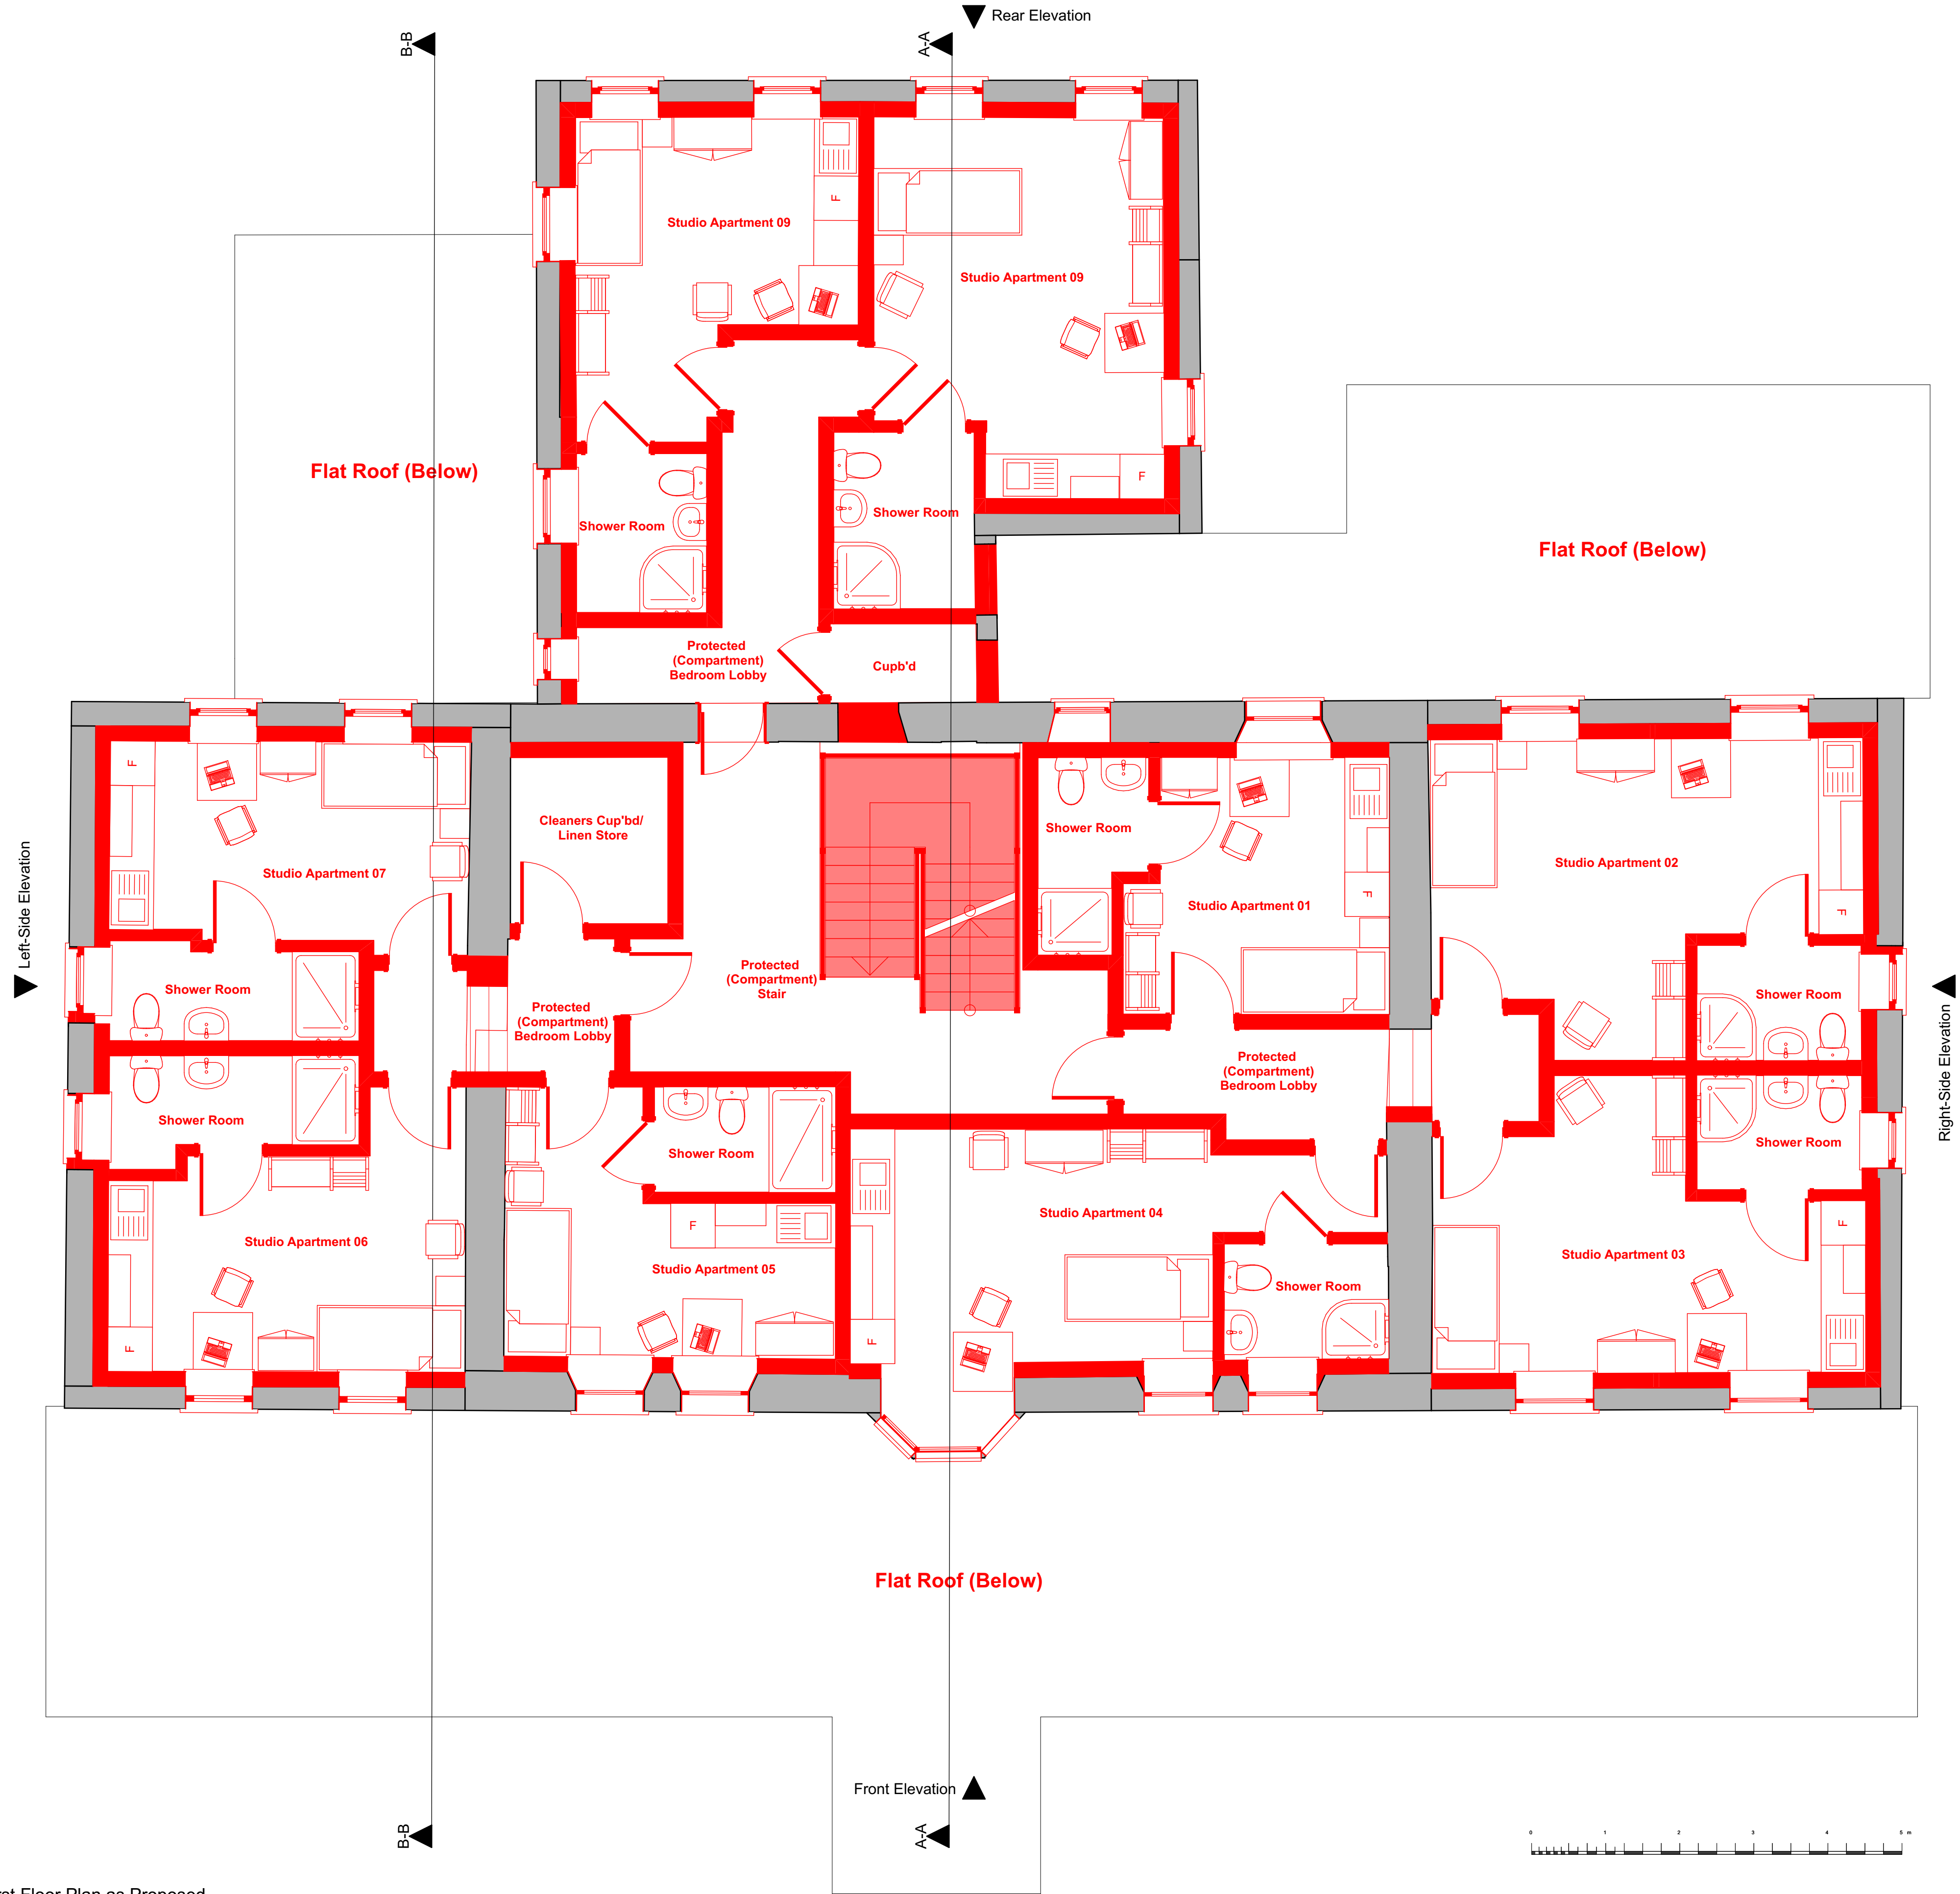

First Floor Plan as Proposed

1:50

Legend

Indicates existing wall.

Indicates new internal wall.

Indicates existing external wall, with new insulated wall lining internally

Indicates new window.

Revision:	Date:	By:	Notes: