


Proposed Re-Development at Tregenna Hotel, Park Terrace, Merthyr Tydfil, CF47 8RF

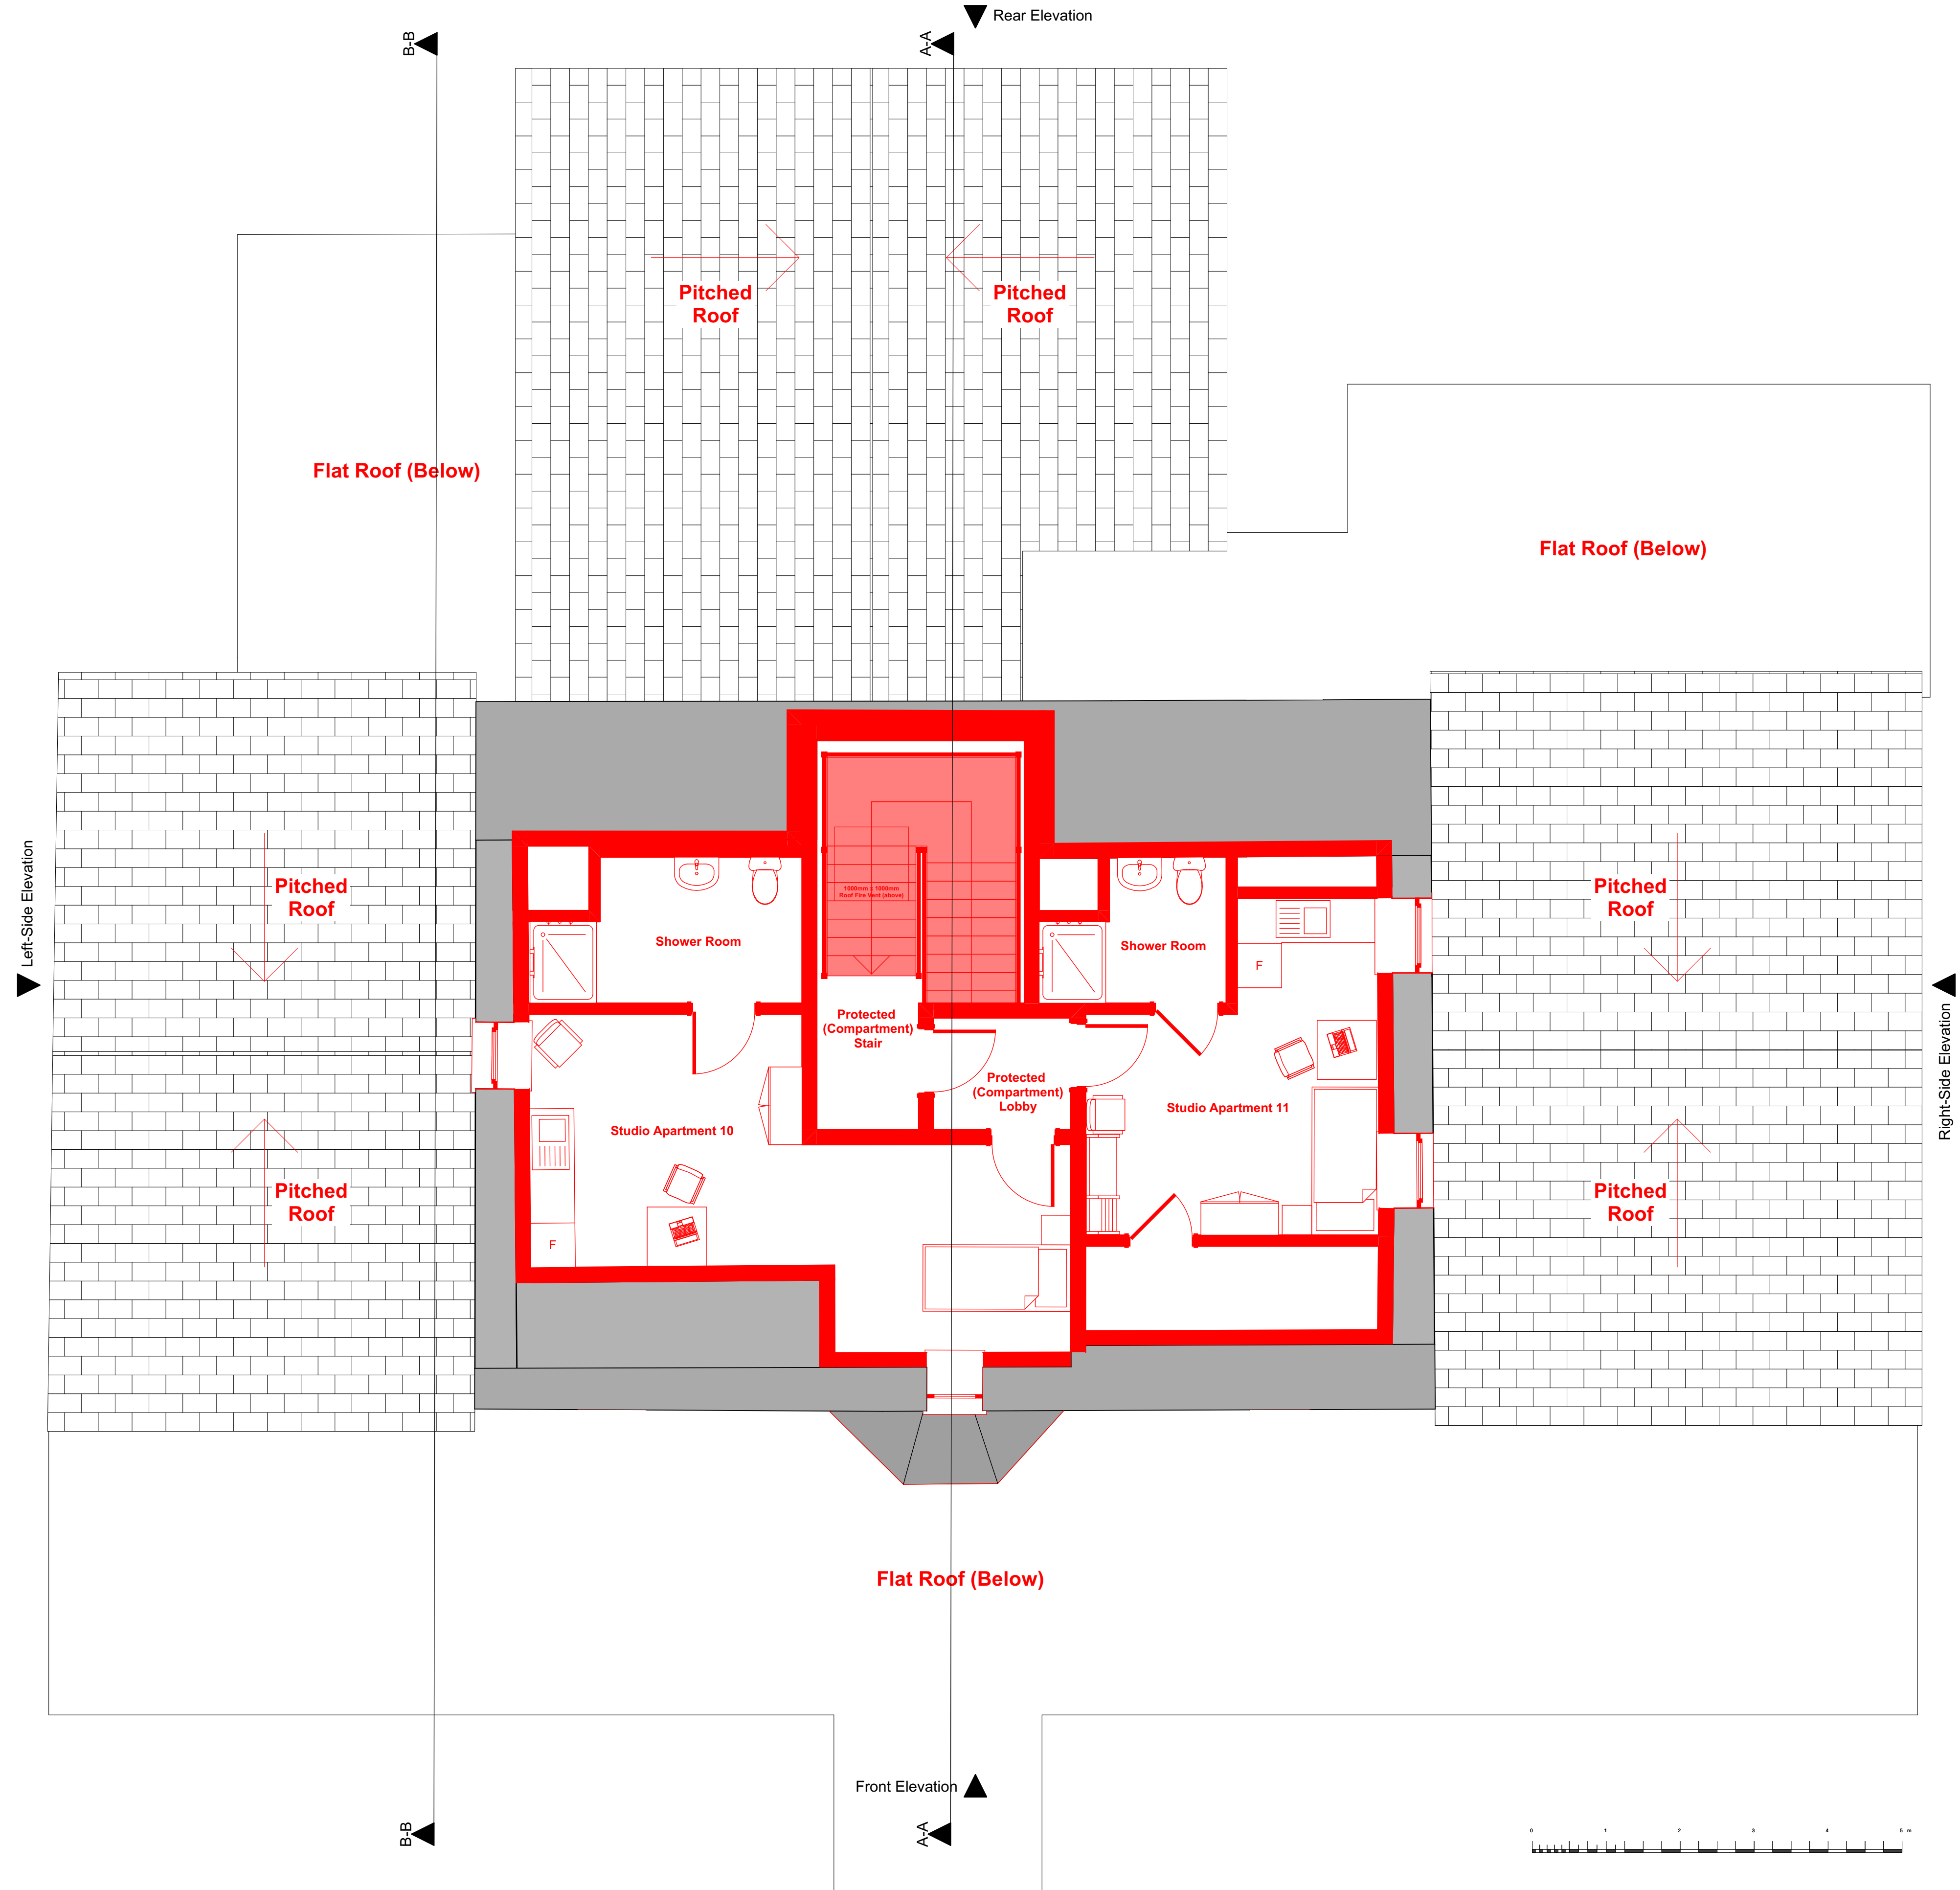

Legend

-  Indicates existing wall.
-  Indicates new internal wall.
-  Indicates existing external wall, with new insulated wall lining internally
-  Indicates new window.

Second Floor Plan as Proposed

1:50

Revision:	Date:	By:	Notes: