


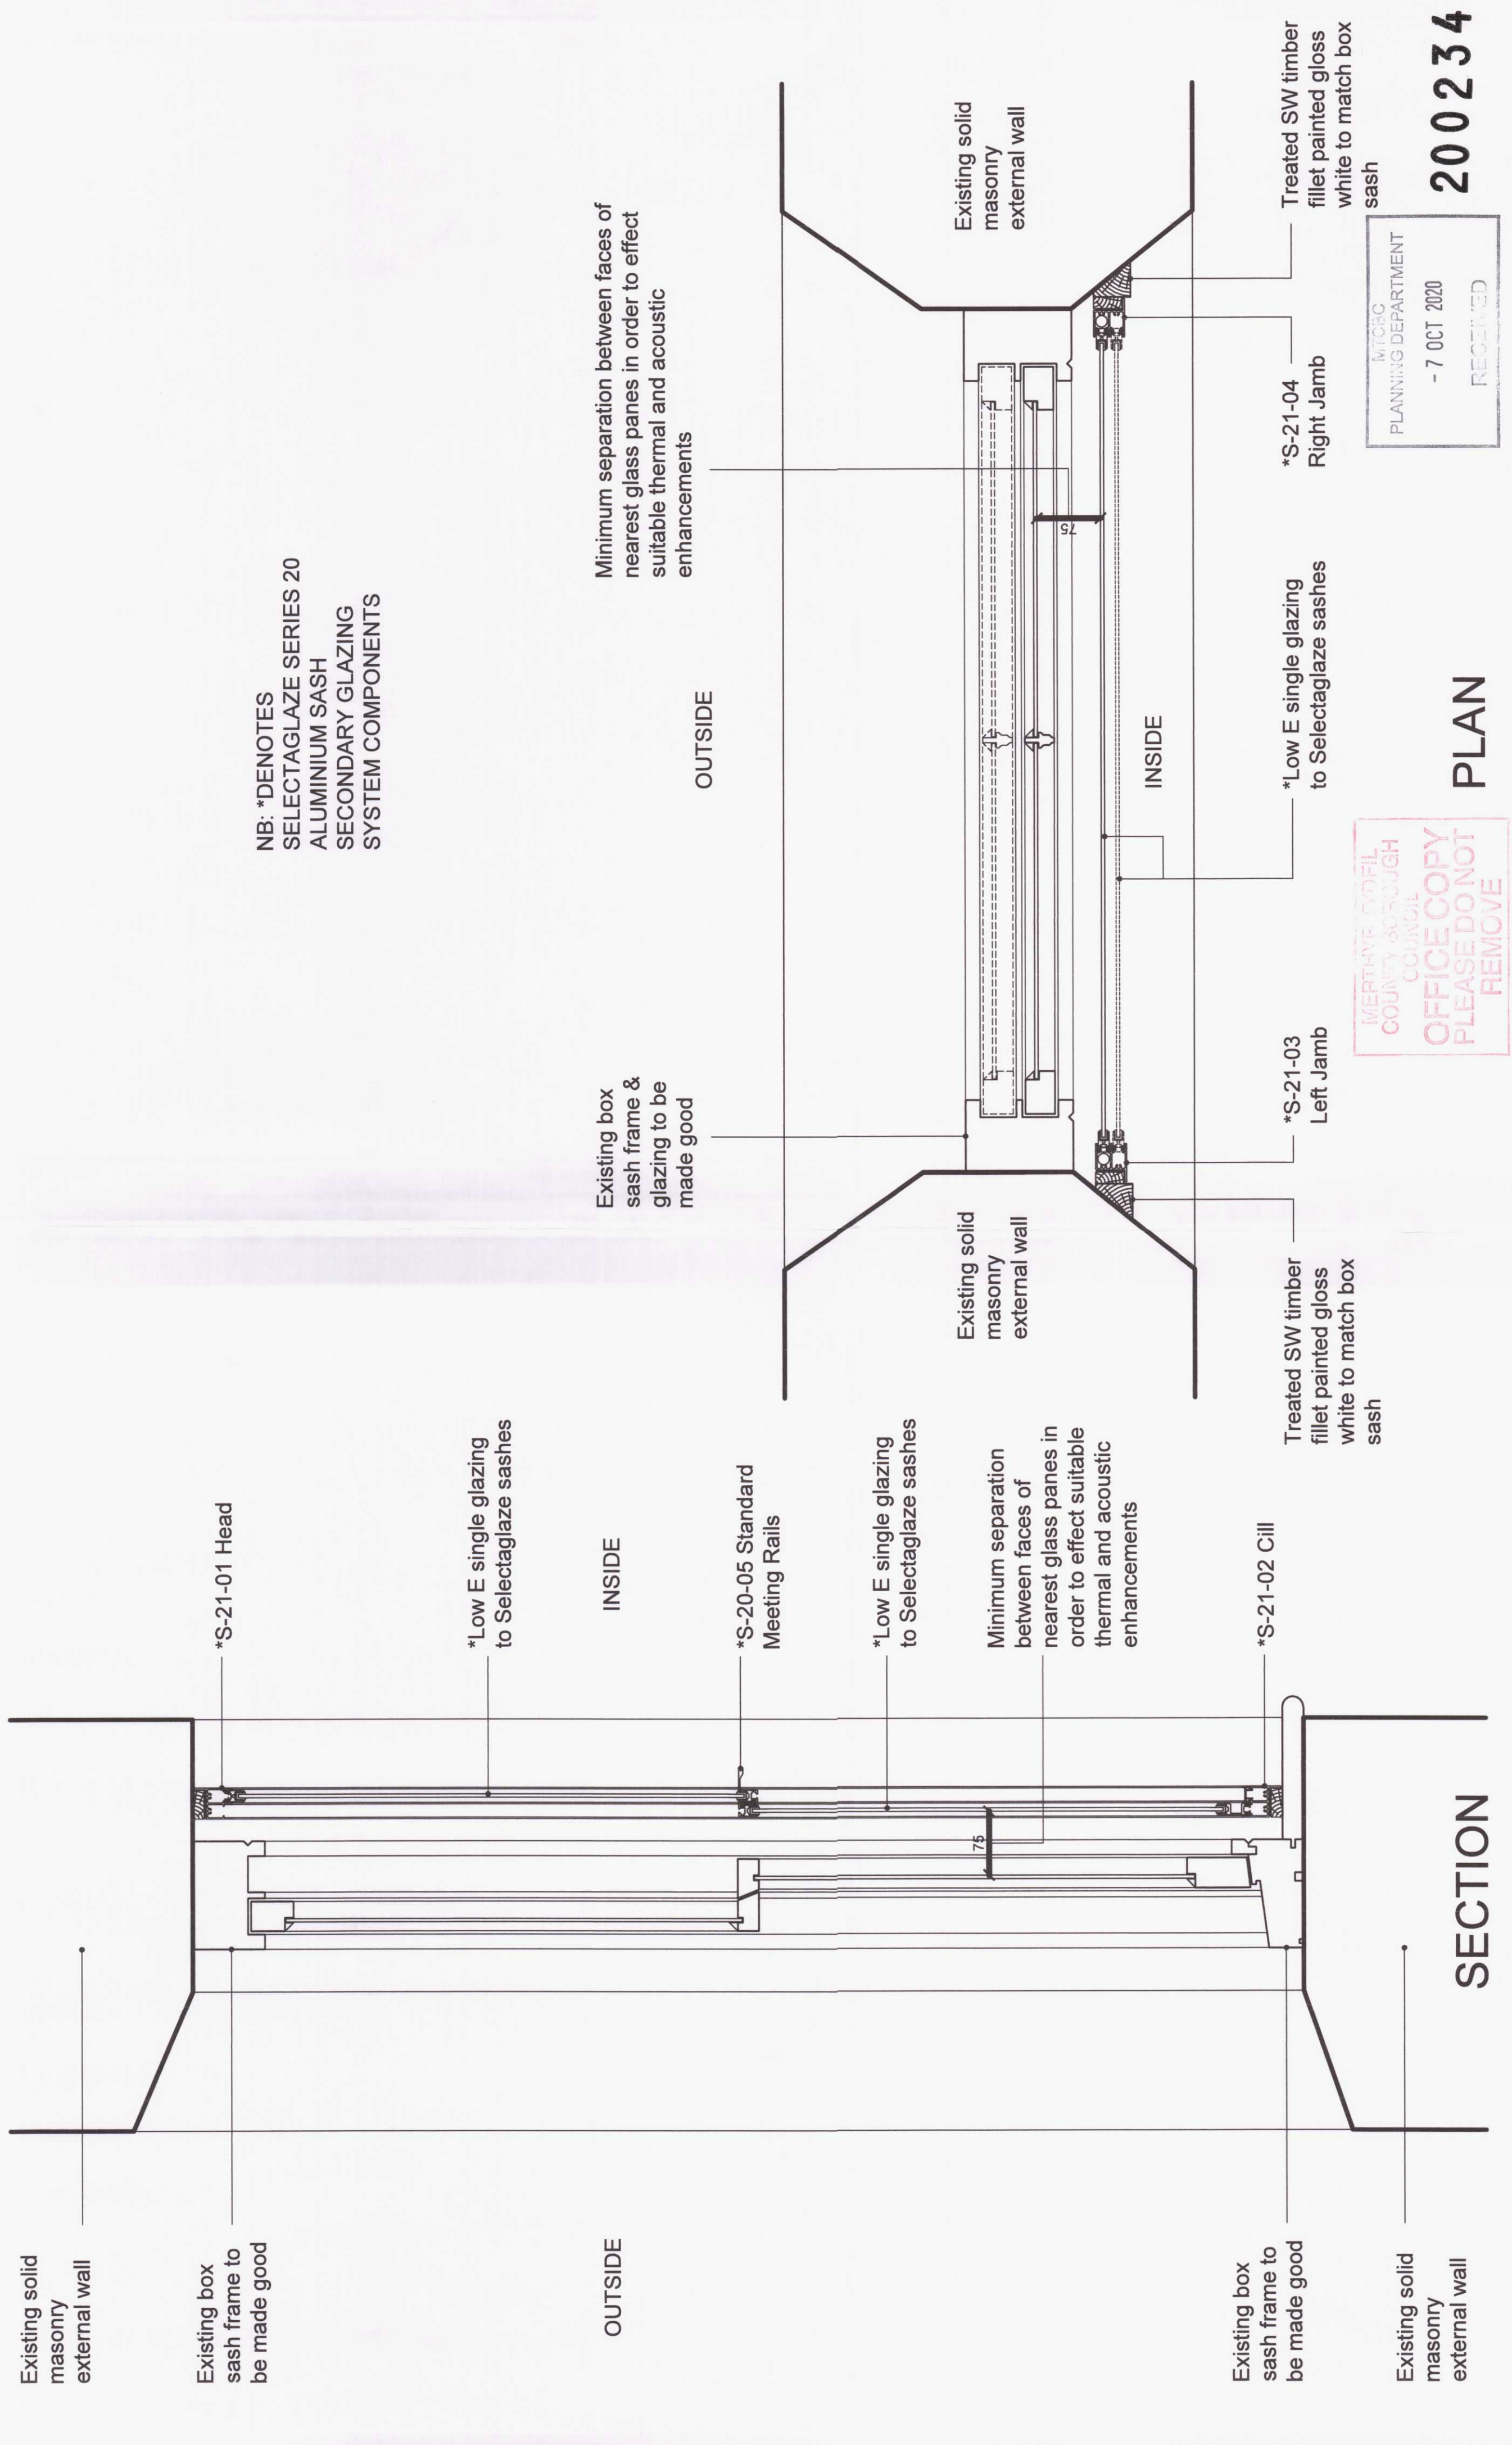

NB: *DENOTES
SELECTAGLAZE SERIES 20
ALUMINIUM SASH
SECONDARY GLAZING
SYSTEM COMPONENTS

MITC8C
PLANNING DEPARTMENT
- 7 OCT 2020
RECEIVED

200234

Status: PLANNING			This drawing is copyright and its use or reproduction without the permission of Spring Design Consultancy Limited. All rights are reserved until invoices are paid in full. No responsibility will be taken for any design used for construction prior to receipt of relevant approvals.		
rev	date	description	by	Drawn:	Client:
-	-	-	-	JM	Coronado
				Director:	Project:
				JM	Former St. Tydfil's Hospital, Merthyr Tydfil
				Date:	Title:
				21/08/20	Typical Secondary Glazing Details (WF4)
				Scale:	Ref:
				1:5 @A2	2447-00(03)311-1
			Rev: -		
spring design Unit 2 Chapel Barns Merthyr Mawr Bridgend CF32 0LS 01656 656267 mail@spring-consultancy.co.uk					