




Section Across High Point of Site

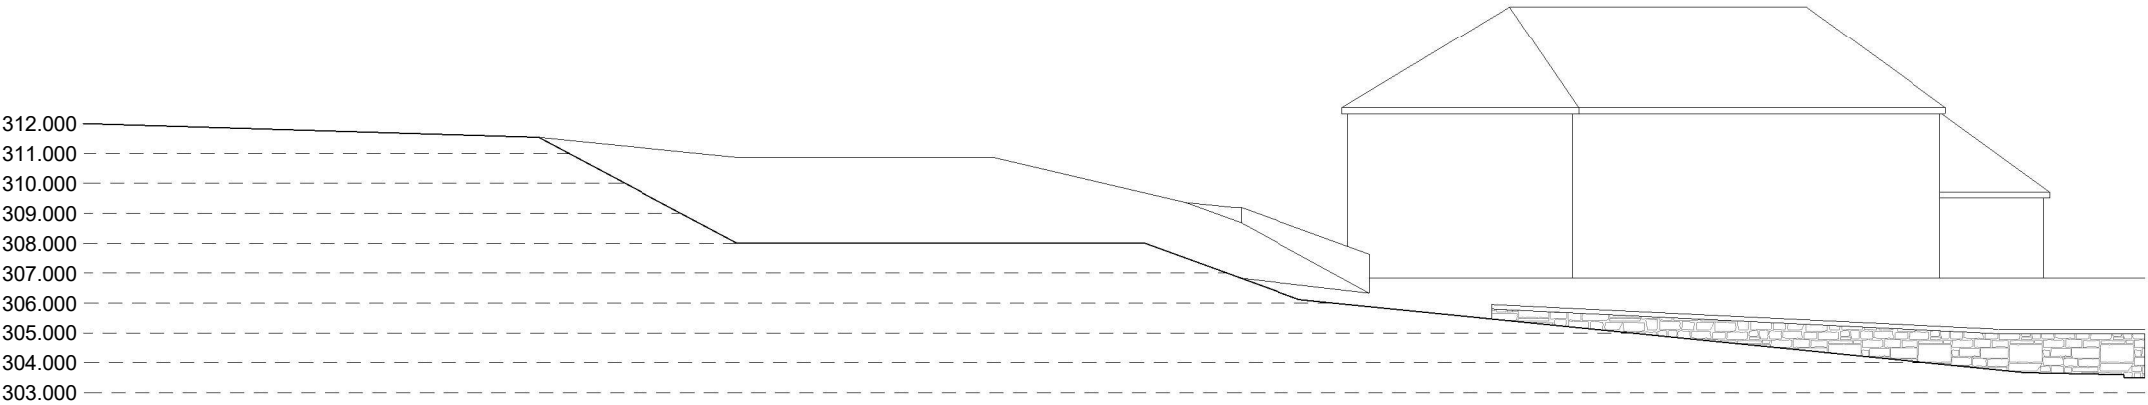


Section Along Existing Retaining Wall

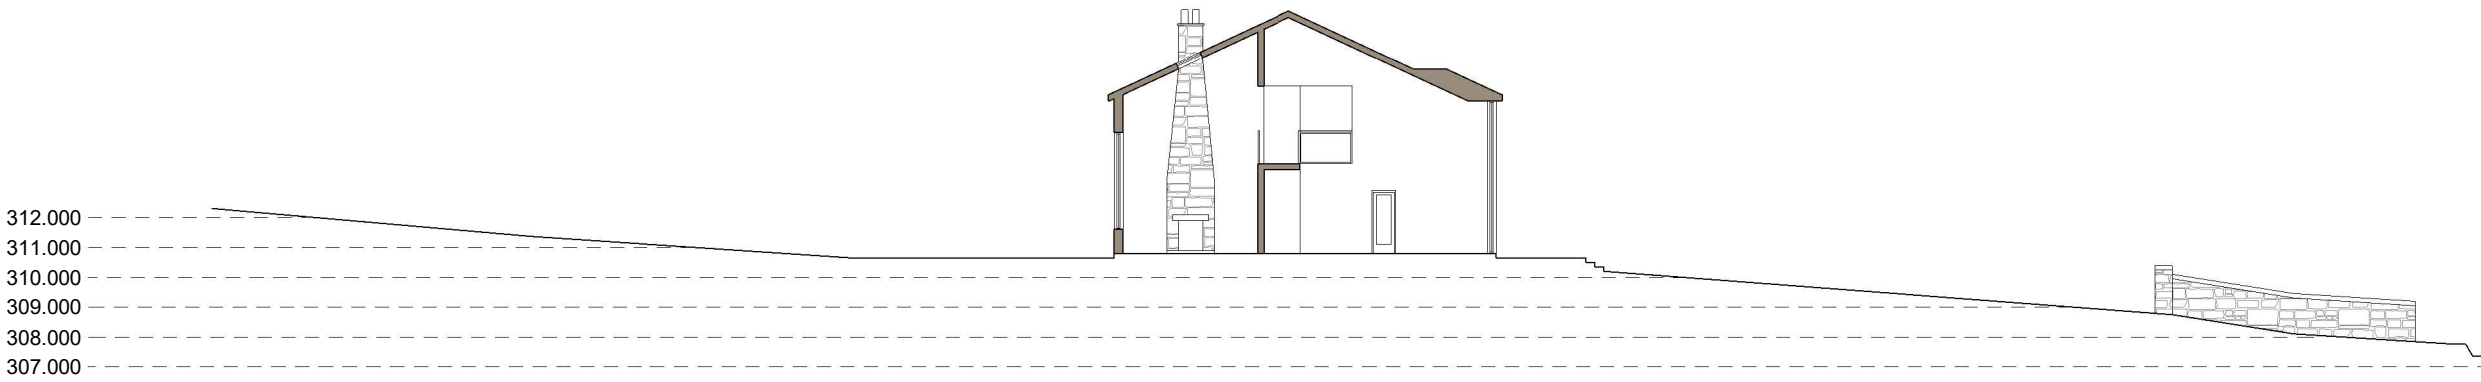

Section Through Dwelling

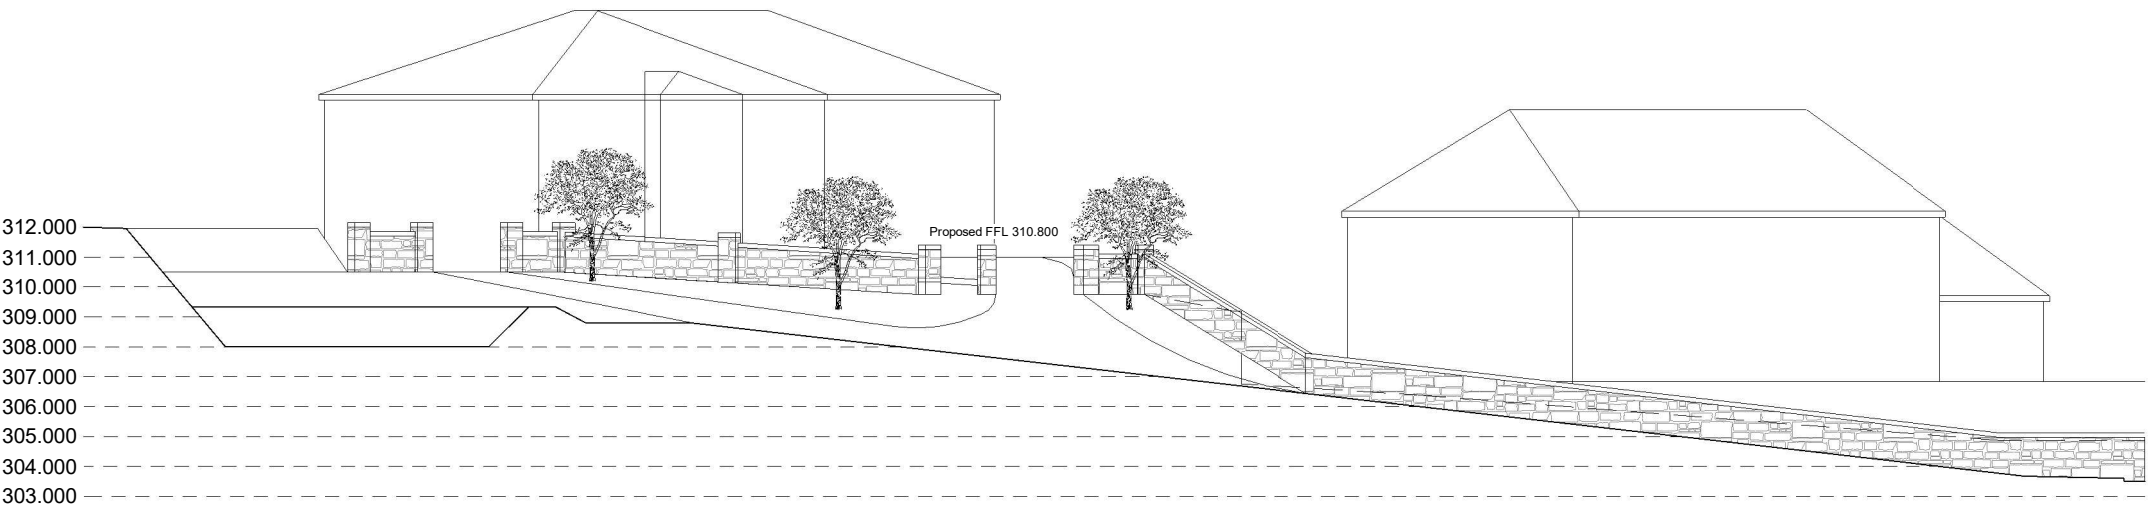

Section Through Access Road

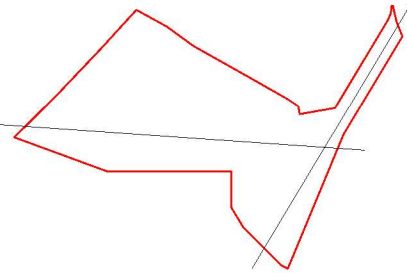

Site Section Locations