


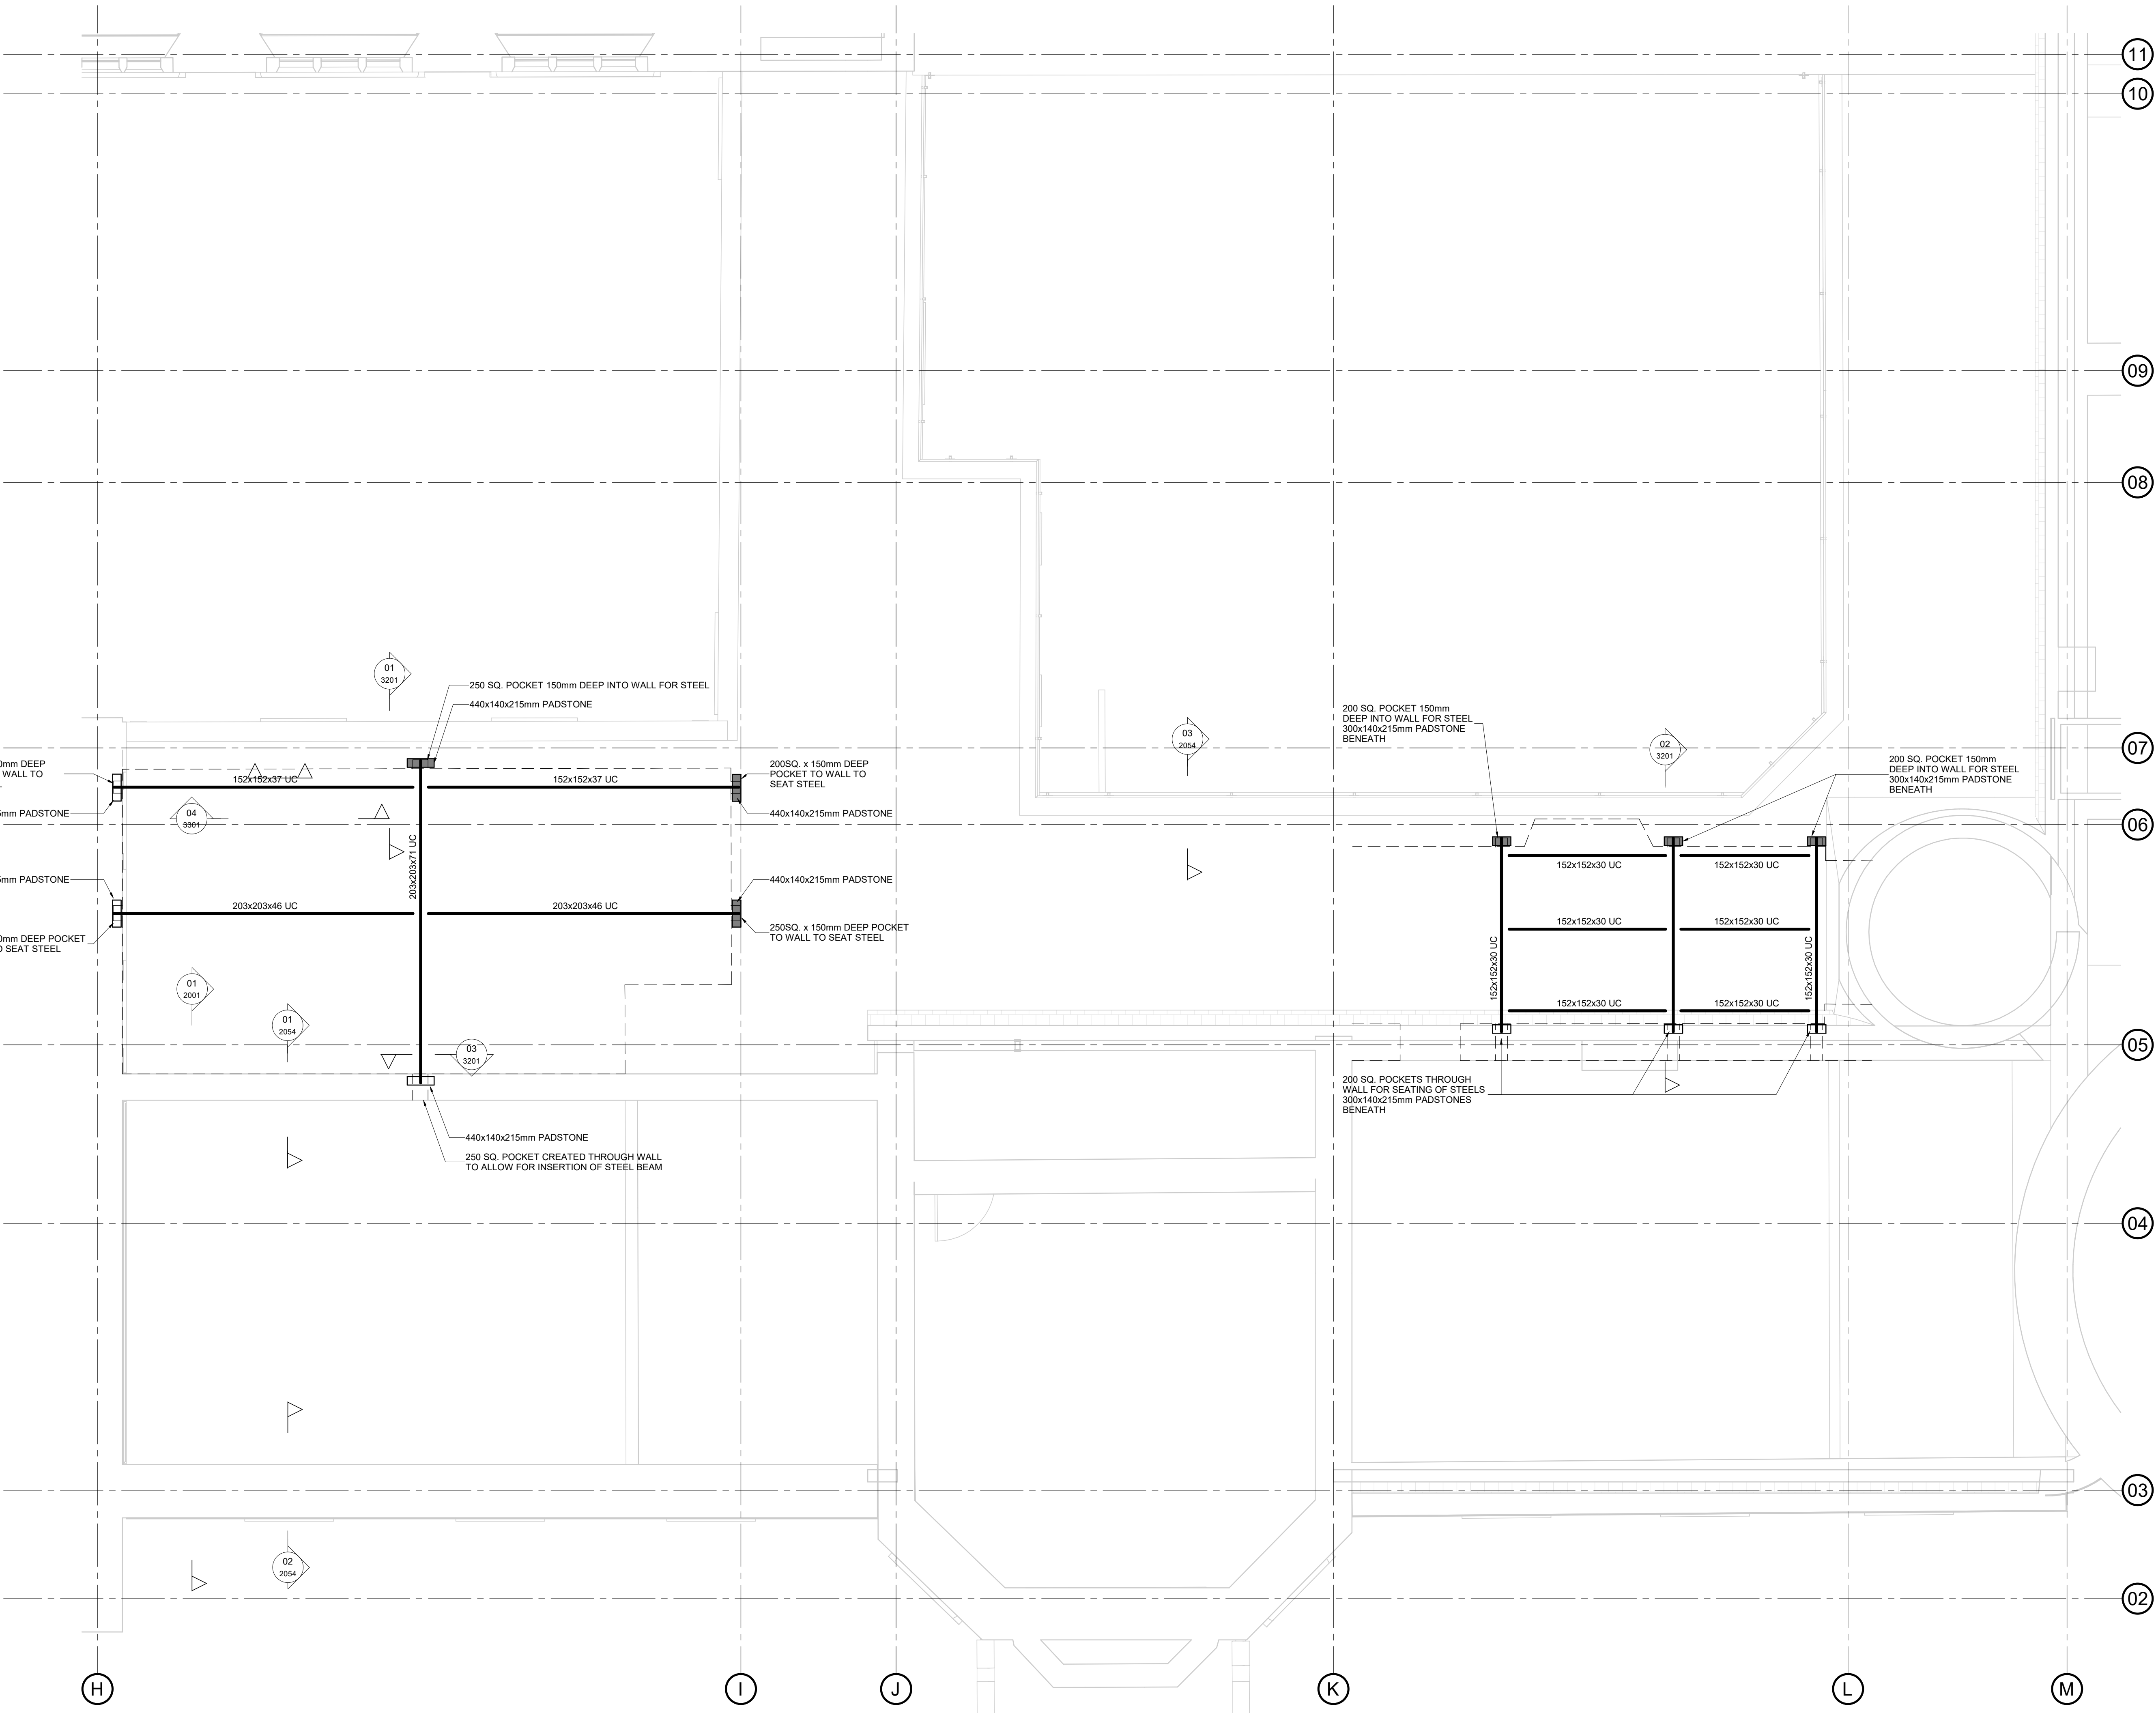

STATUS CODES FOR INFORMATION CONTAINERS WITHIN A COMMON DATA ENVIRONMENT IN ACCORDANCE WITH BS EN ISO 19650-2:2018	
CODE	DESCRIPTION
SHARED (NON-CONTRACTUAL - NOT FOR CONSTRUCTION)	
S1	SUITABLE FOR COORDINATION
S2	SUITABLE FOR INFORMATION
S3	SUITABLE FOR REVIEW AND COMMENT
S4	SUITABLE FOR STAGE REVIEW AND AUTHORIZATION
S5	SUITABLE FOR STAGE REVIEW AND ACCEPTANCE
PUBLISHED (CONTRACTUAL)	
A1	STAGE 1 AUTHORIZED (NOT FOR CONSTRUCTION)
A2	STAGE 2 AUTHORIZED (NOT FOR CONSTRUCTION)
A3	STAGE 3 AUTHORIZED (NOT FOR CONSTRUCTION)
A4	STAGE 4 AUTHORIZED (FOR CONSTRUCTION)
A5	STAGE 5 AUTHORIZED (FINAL DESIGN RECORD)

- NOTES**
1. THIS DRAWING IS COPYRIGHT AND MAY NOT BE REPRODUCED WITHOUT THE PERMISSION OF MANN WILLIAMS.
 2. ALL DRAWINGS ARE TO BE READ IN CONJUNCTION WITH THE PROJECT SPECIFICATION WITH ALL WORKS CARRIED OUT IN ACCORDANCE WITH THE LATEST BRITISH STANDARDS AND CODES OF PRACTICE.
 3. ANY AMBIGUITIES OR DISCREPANCIES BETWEEN THIS DRAWING AND ANY OTHER INFORMATION GIVEN ELSEWHERE MUST BE REPORTED TO MANN WILLIAMS FOR CLARIFICATION BEFORE WORK PROCEEDS.
 4. ALL DIMENSIONS TO BE CHECKED ON SITE AND ANY DISCREPANCIES REPORTED TO THE ENGINEER BEFORE ANY WORK COMMENCES.
 5. ONLY FIGURED OR CALCULATED DIMENSIONS SHOULD BE USED AND NO DIMENSIONS IN ANY FORMAT SHOULD BE SCALED.

KEY PLAN

SEE 1000 DRG SERIES FOR GENERAL ARRANGEMENT DRAWINGS

DRAWING TO BE READ IN COLOUR			
REV	DESCRIPTION	BY	DATE
P1	PRELIMINARY ISSUE	JL	22.08.2025
P2	PRELIMINARY ISSUE	JL	29.08.2025

PROJECT
**CYFARTHFA CASTLE
ROOF REPAIRS**

TITLE
**SOUTH ROOF, FLAT ROOF
AND COURTYARD
PART PLAN**

FLAT ROOF LEVEL

MANN WILLIAMS
CONSULTING CIVIL AND
STRUCTURAL ENGINEERS
7 OLD KING STREET
QUEEN SQUARE
BATH BA1 2JW
T 01225 464419
E bath@mnnwilliams.com
W www.mannwilliams.co.uk

DRAWN	CHECKED	SIZE	SCALE	DATE	REV
JL	MAB	A1	1 : 50	AUG 2025	12803

S2 | INFORMATION
(NOT FOR CONSTRUCTION)

ZONE/SYSTEM	LEVEL	TYPE	ROLE	ORIGINATOR
XX	04	DR	S	MWB
PROJECT CODE		NUMBER	REVISION	
12803		2051	P2	