


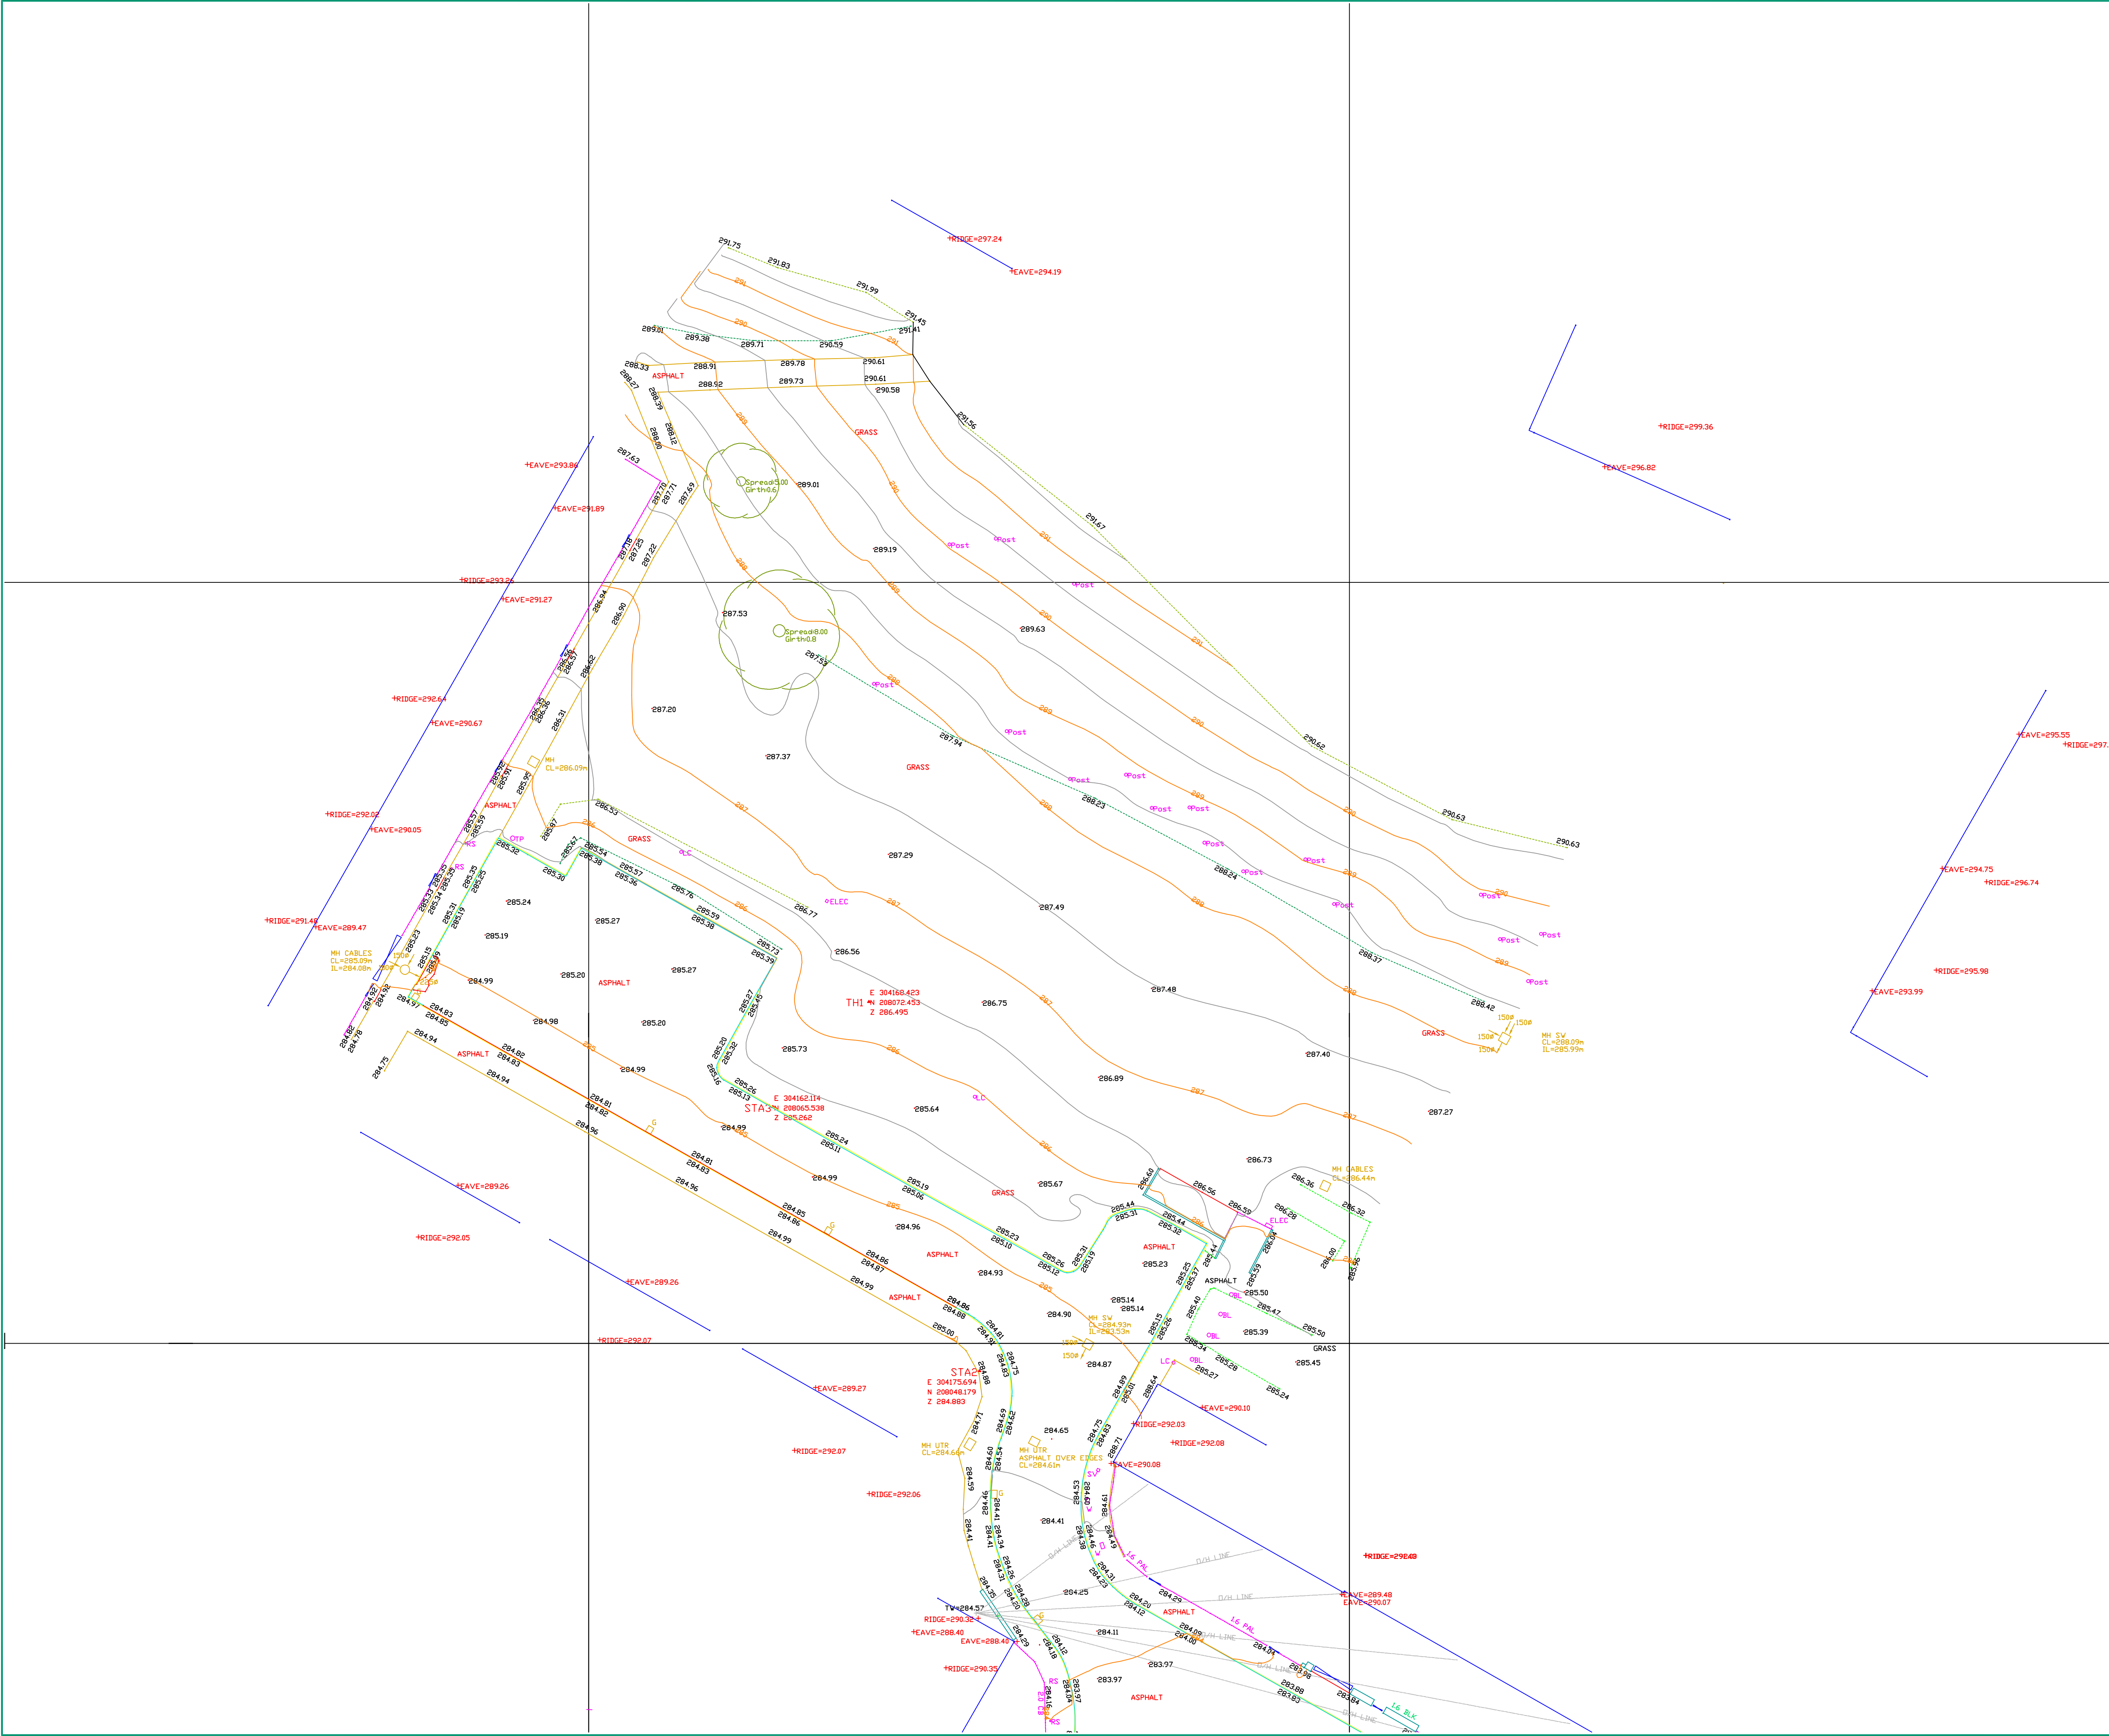

Rev	Amendments	Date	By

Do not scale this drawing
This drawing is copyright.

NOTES:

1. SITE GRID AND LEVELS ARE BASED UPON
ORDNANCE SURVEY VIA THE ACTIVE GPS
NETWORK.

KEY

	BOTTOM OF BANK		VERGE SURVEY STATION
	TOP OF BANK		TREE HEIGHT
	CONTOURS		POST BOX SQUARE
	CABINET		POST BOX ROUND
	TREE		GRILLAGE SQUARE
	FIRE HYDRANT		GRILLAGE ROUND
	BRITISH TELECOM		BOLLARD ROUND
	CABLE TV		BOLLARD SQUARE
	OVERHEAD LINE		BIN SQUARE
	GAS VALVE		BIN ROUND
	BRICK WALL		SPOT LEVEL
	BLOCK WALL		ASPHALT
	STONE WALL		GRASS
	VEGETATION		GRAVEL
	CLOSE BOARD		HARDSTANDING
	POST RAIL FENCE		ROAD SIGN
	HERAS FENCE		TRAFFIC SIGNAL
	POST WIRE FENCE		INSPECTION COVER
	DROPPED KERB		MANHOLE SQUARE
	KERB CHANNEL		MANHOLE ROUND
	TOP OF KERB		MARKER POST
	RIDGE LEVEL		TELEPHONE POLE
	EAVE LEVEL		LIGHTING COLUMN
	FINISHED FLOOR LEVEL		GULLY
	FLAT ROOF LEVEL		WATER METER
	SURVEY STATION		SLUICE VALVE
	TREE HEIGHT		STOP TAP

RL=46.12
EL=43.08
FFL=40.55
FR=42.99

APPROX

Alpine Land Surveyors Ltd.
Tower Business Centre,
Hinwaun Industrial Estate,
Hinwaun,
Aberdare,
CF44 9UP
Tel. 01685 814544
Mob. 07980 404208
j.price@alpinelandsurveyors.co.uk

CLIENT

PRO ARCHITECTS

PROJECT

TOPOGRAPHICAL SURVEY AT
HONEYSUCKLE CLOSE,
GURNOS.

Surveyed by	AWJ/JTH	Date	14/10/2020
Drawn	AWJ	Date	14/10/2020
Scales	1:200@A1	Checked	JIP
Project Reference No.	ALS/3361		
Drawing Number	HS/01		