
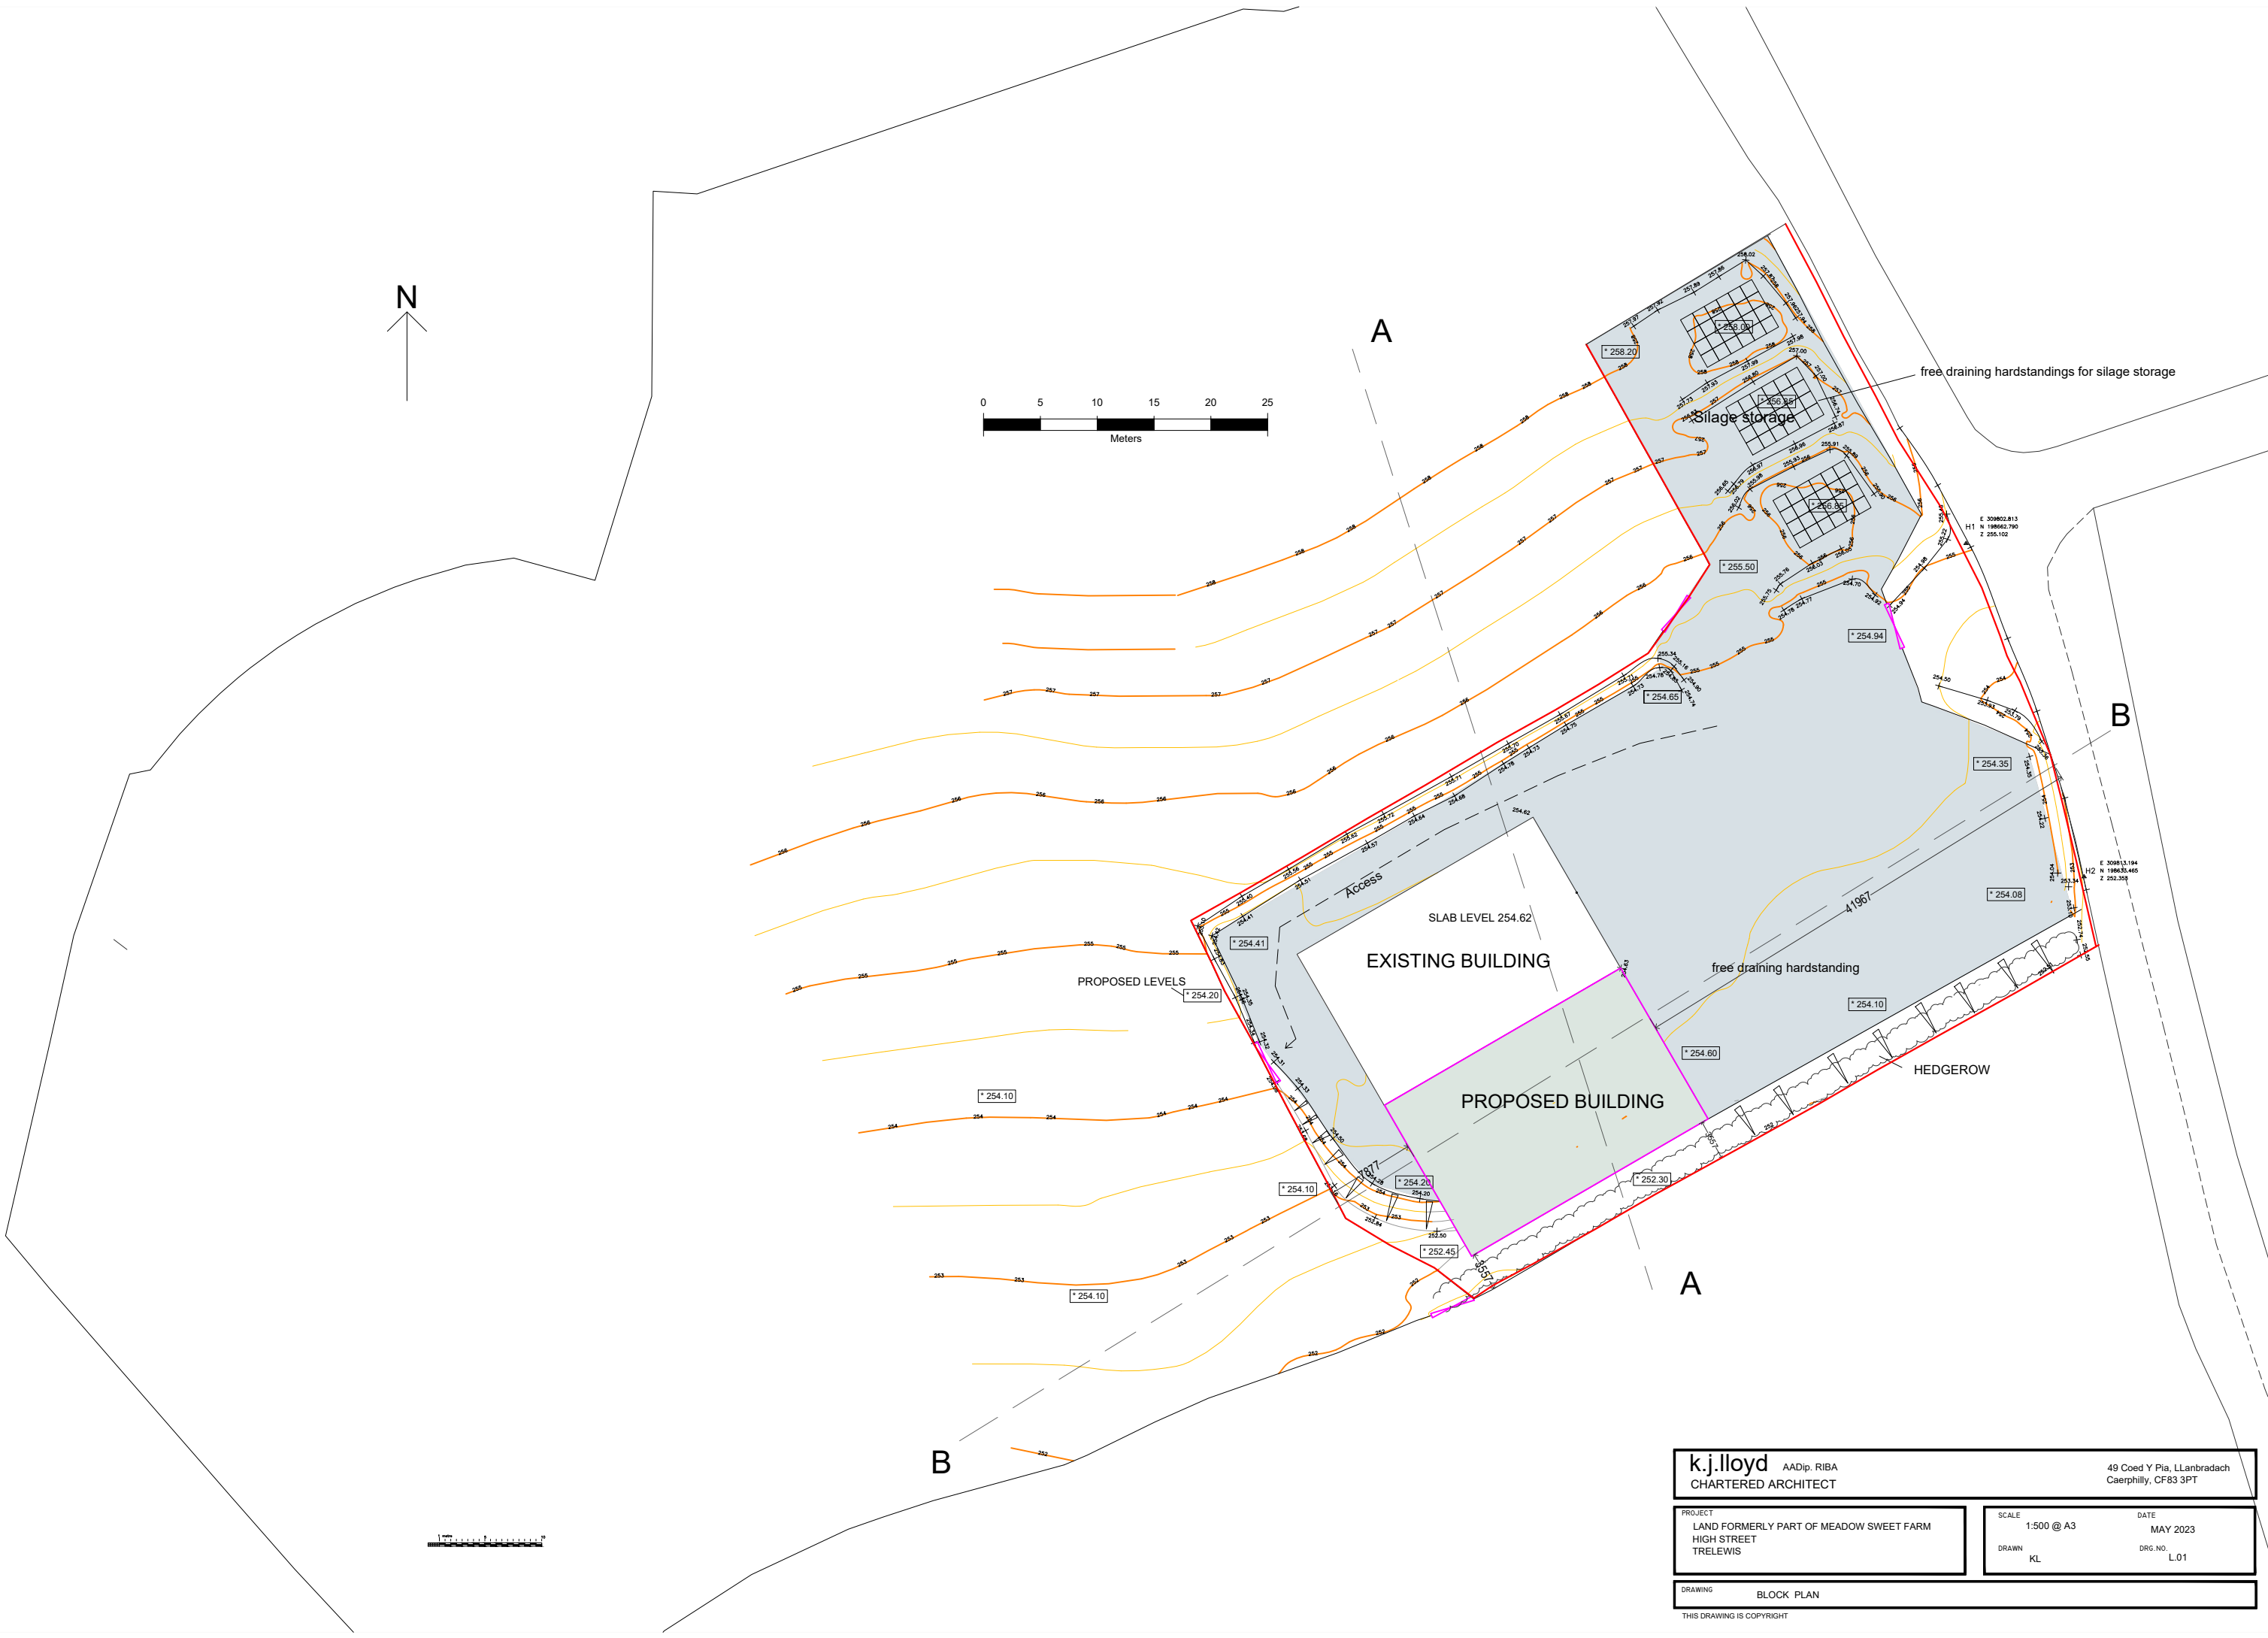
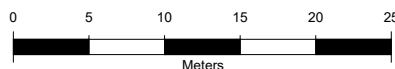


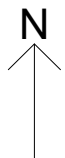

k.j.lloyd AADip. RIBA CHARTERED ARCHITECT		49 Coed Y Pia, LLanbradach Caerphilly, CF83 3PT	
PROJECT LAND FORMERLY PART OF MEADOW SWEET FARM HIGH STREET TRELEWIS		SCALE 1:500 @ A3	DATE MAY 2023
DRAWING BLOCK PLAN		DRAWN KL	DRG. NO. L.01
THIS DRAWING IS COPYRIGHT			