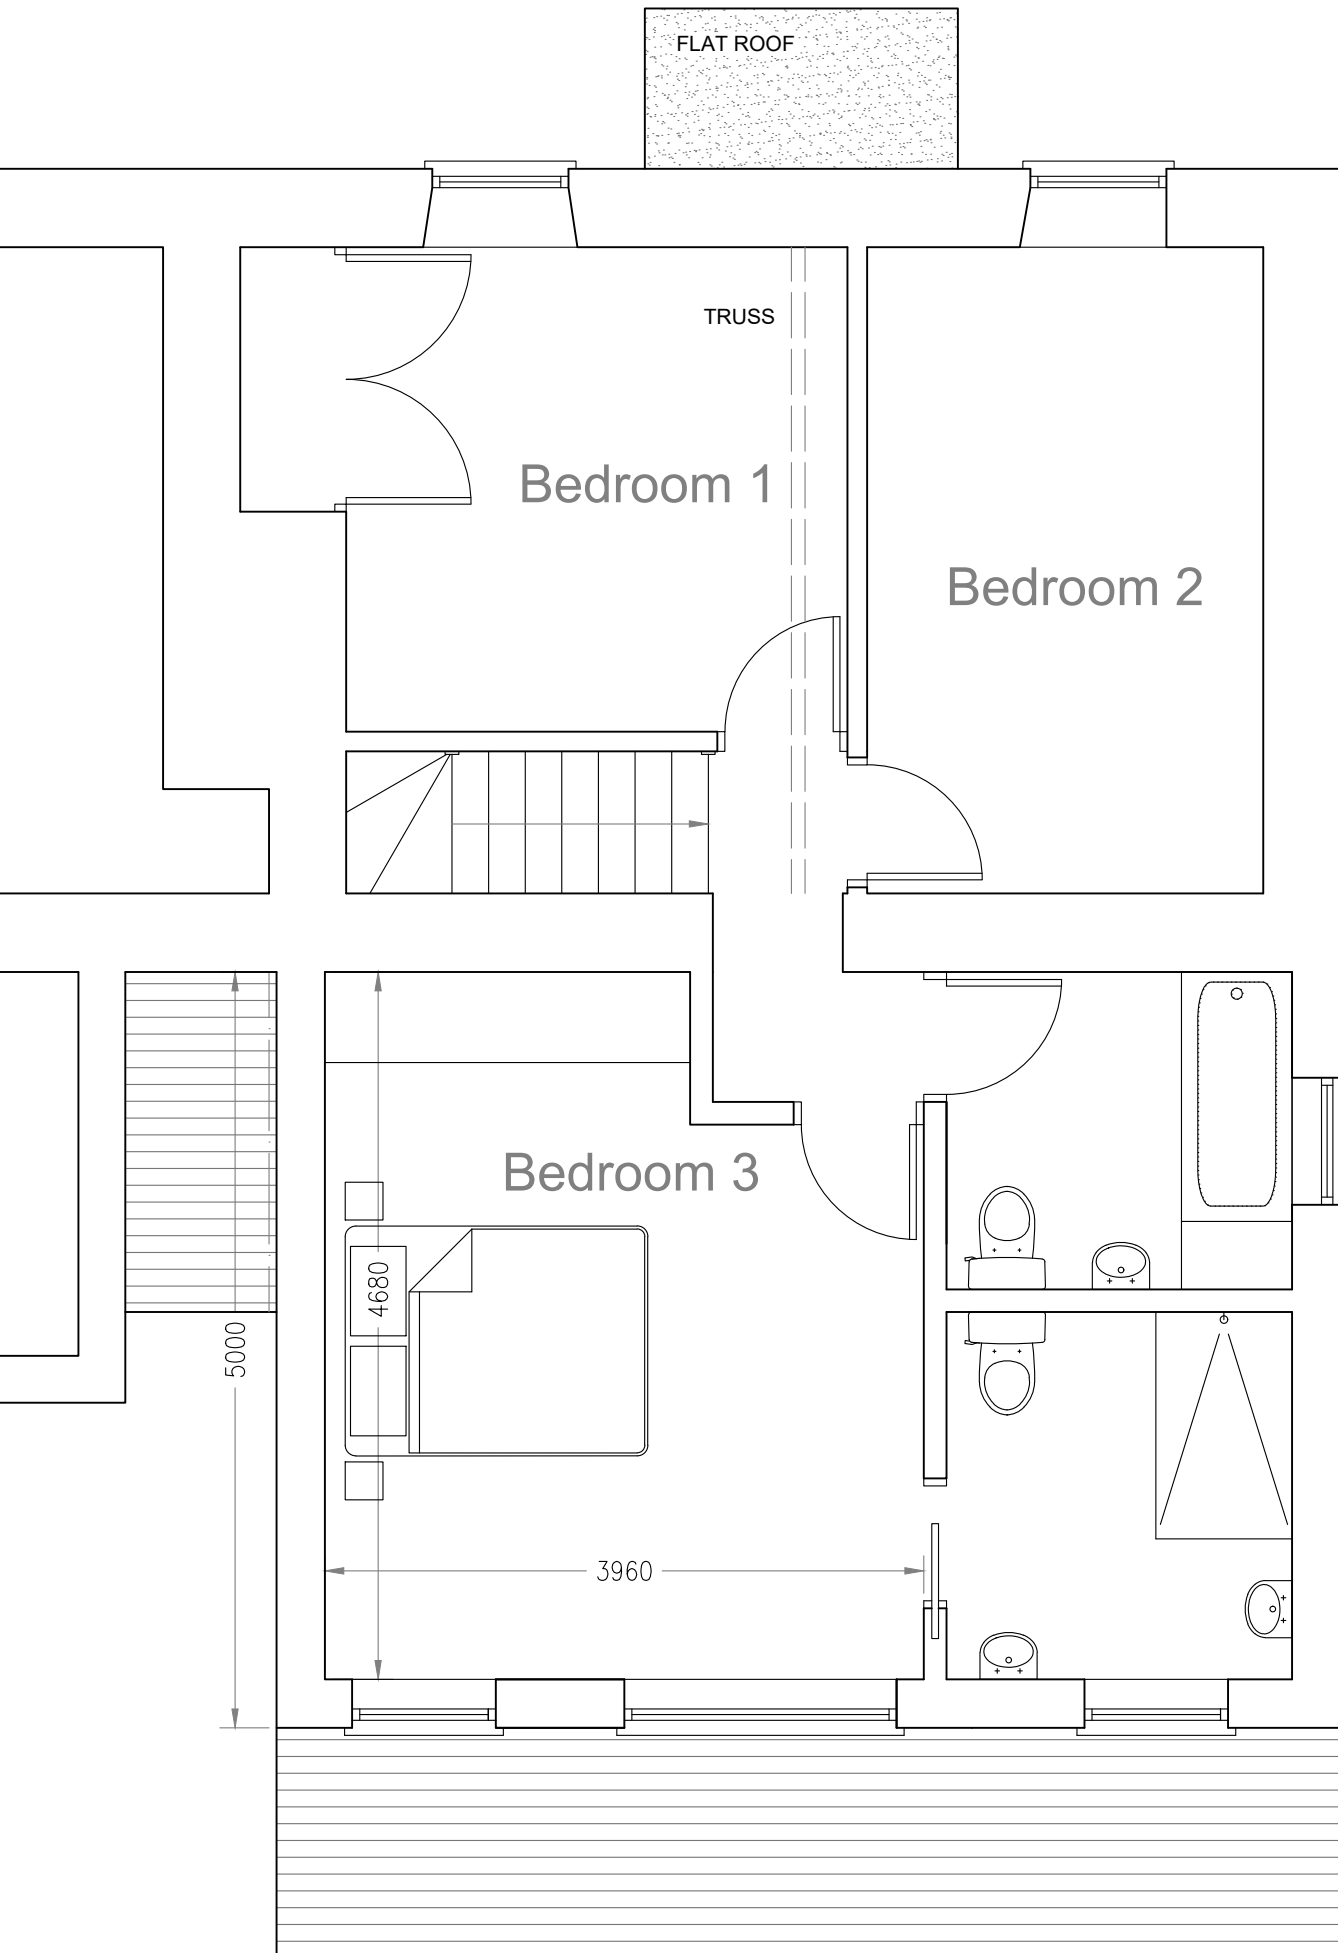


2 Perthgleision Bridge  
Aberfan CF48 4PP

**PROPOSED FIRST FLOOR**  
**1:50@A3**

March 2020 Dwg 31

Drawn by Ian Robertson  
**Architecture IR**  
mail@architectureir.co.uk  
M: 07786 367825