




Existing house foundations to be uncovered and checked so as not to be compromised
Structural engineer to offer guidance

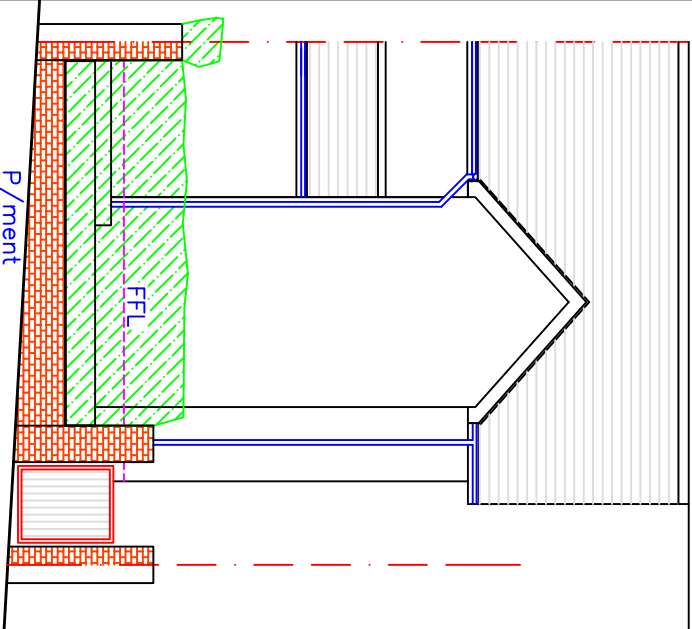


Existing Elevation
1:100

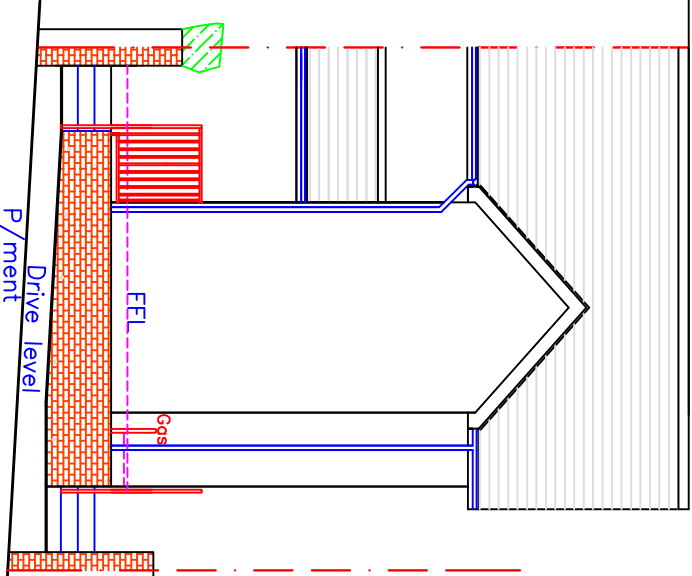


Proposed Elevation
1:100

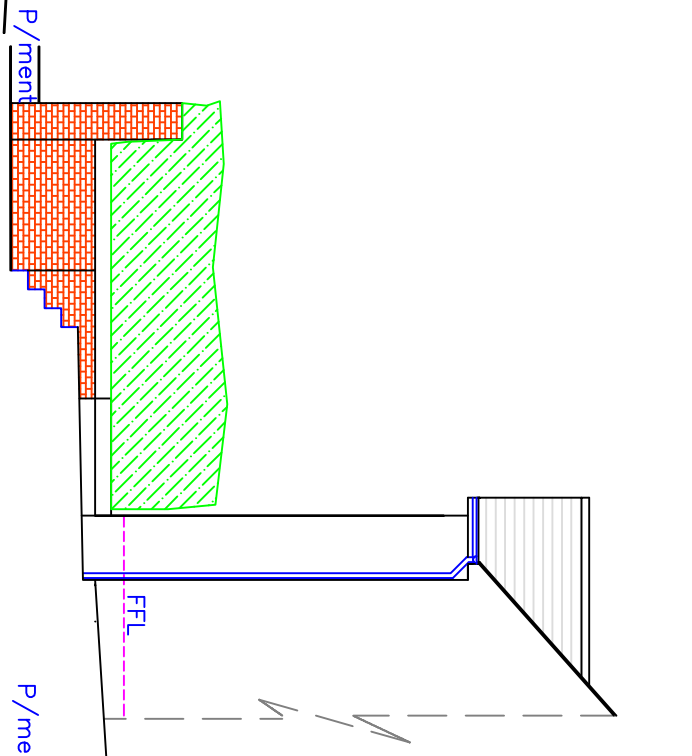


Existing Section A-A
1:100

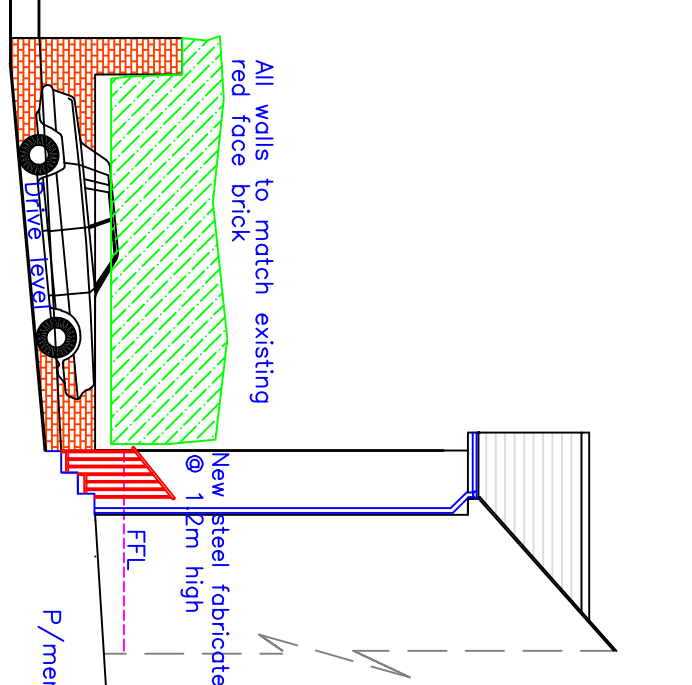


Proposed Section A-A
1:100

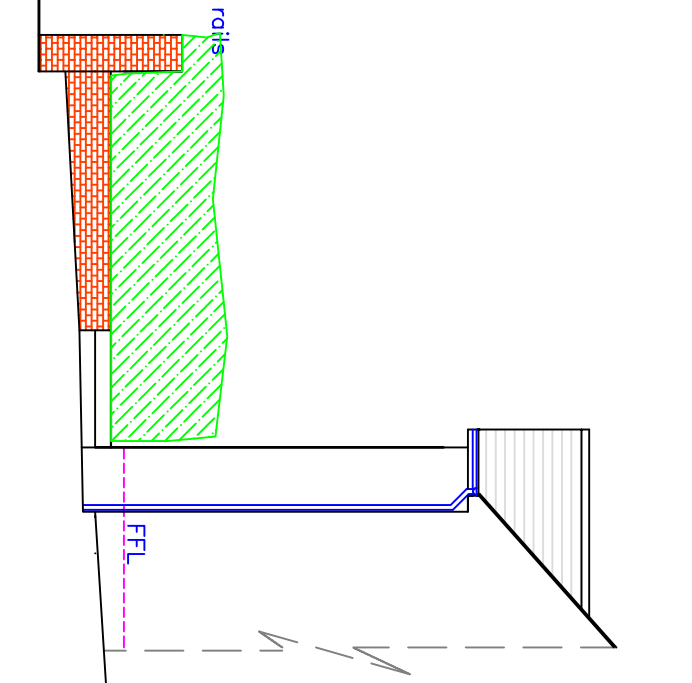


Existing Section B-B
1:100

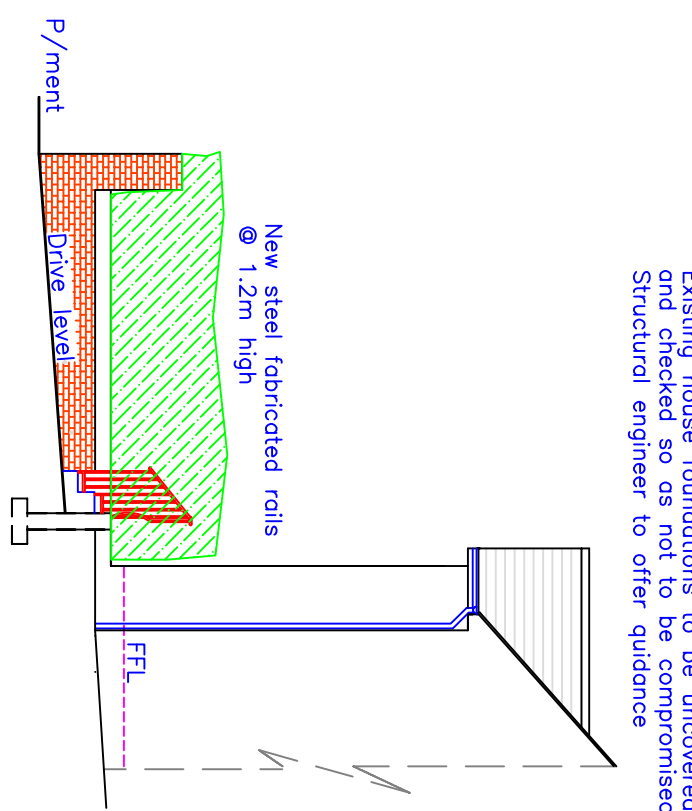


Proposed Section B-B
1:100

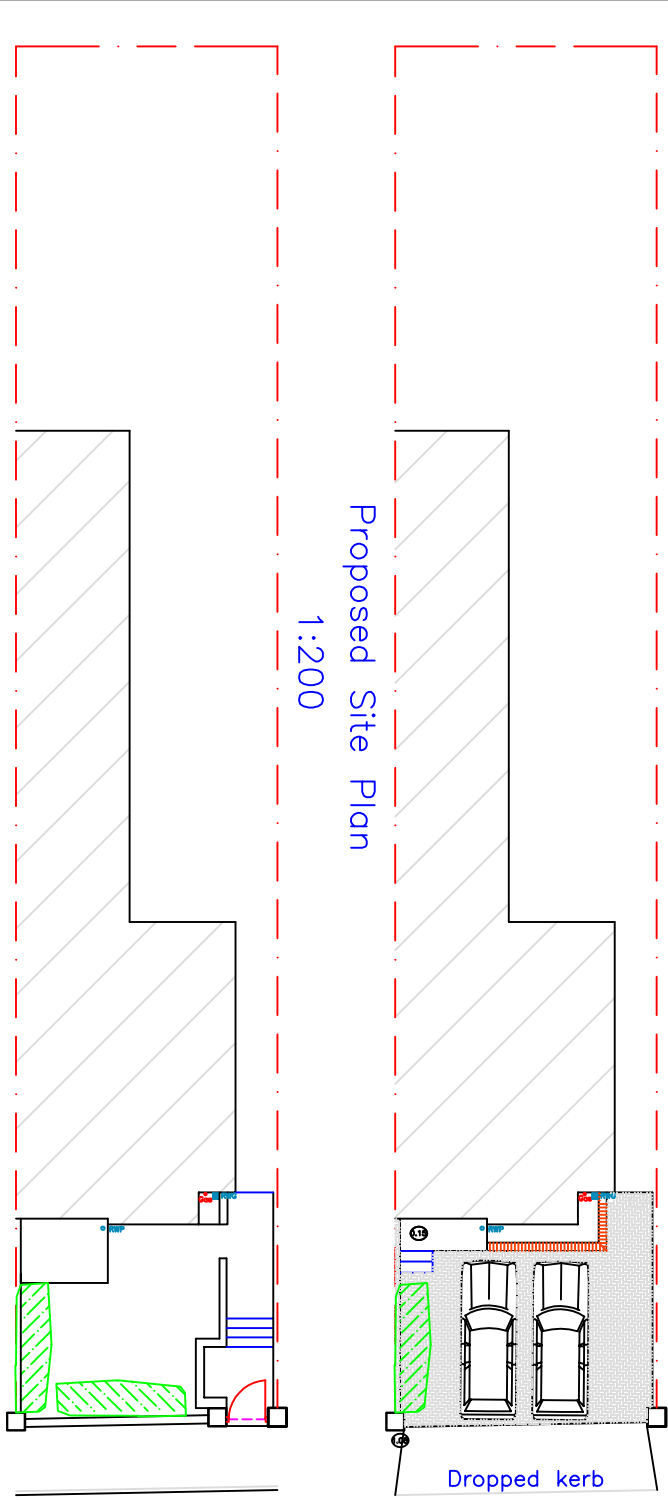


Proposed Site Plan
1:200

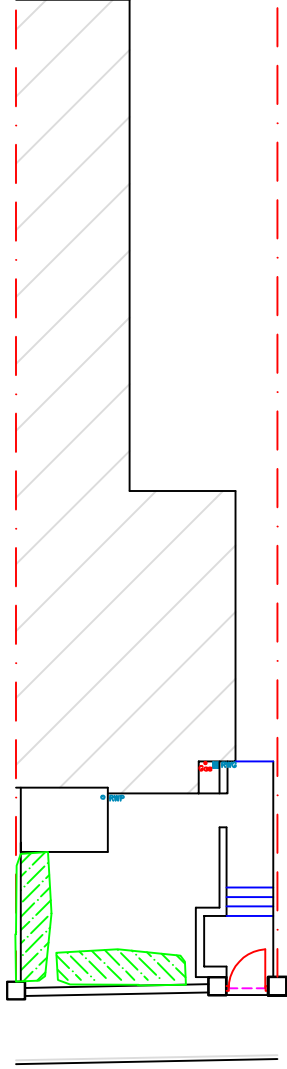


Existing Site Plan
1:200

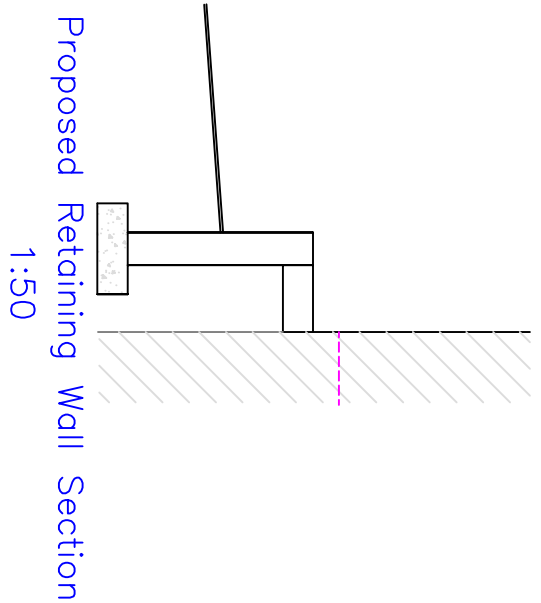


Proposed Retaining Wall Section
1:50

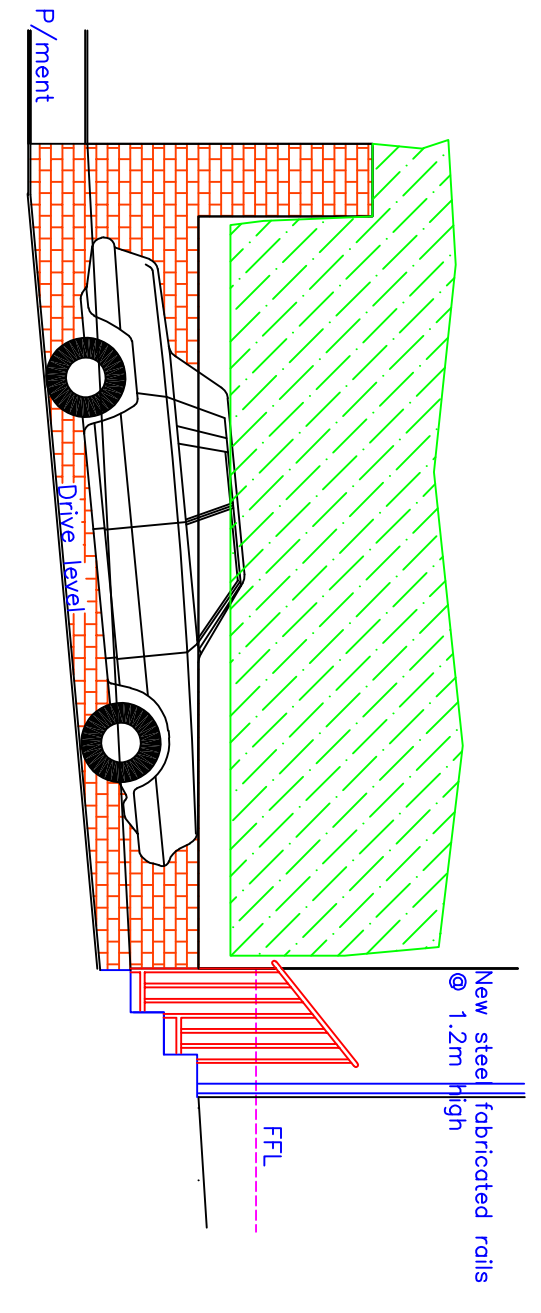


Proposed Section A-A
1:50

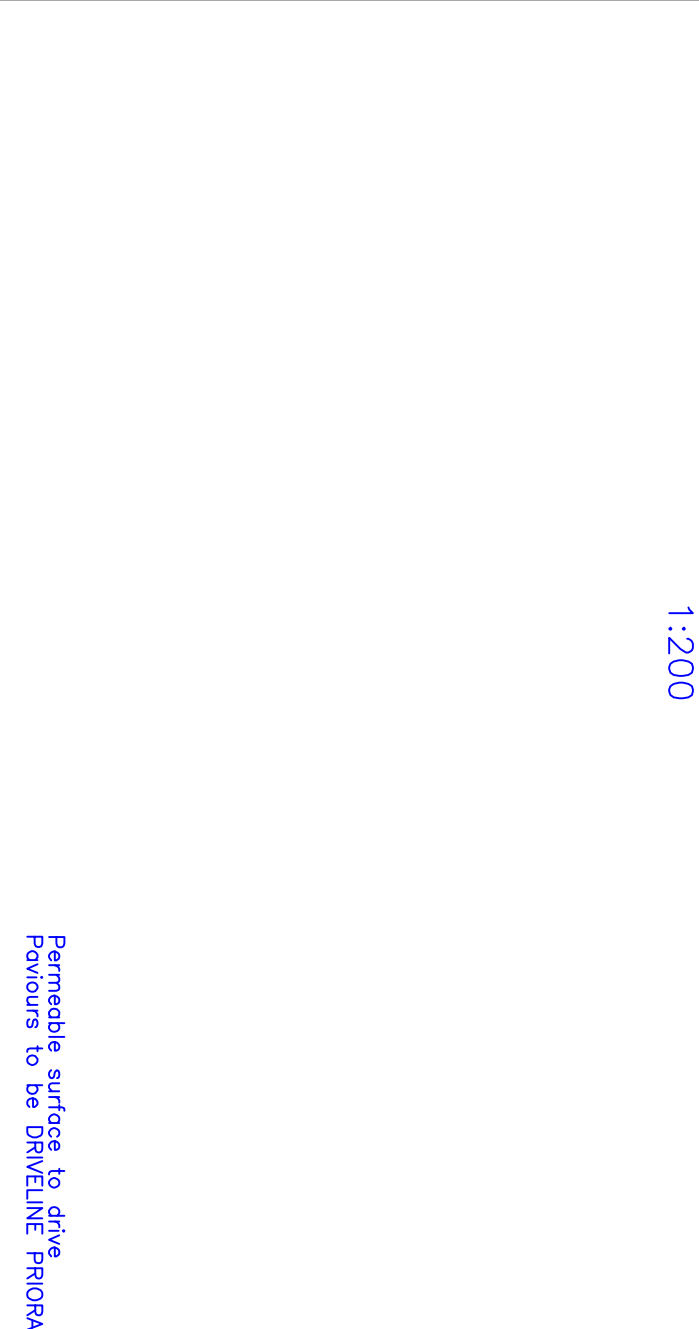


Proposed Site Plan
1:50

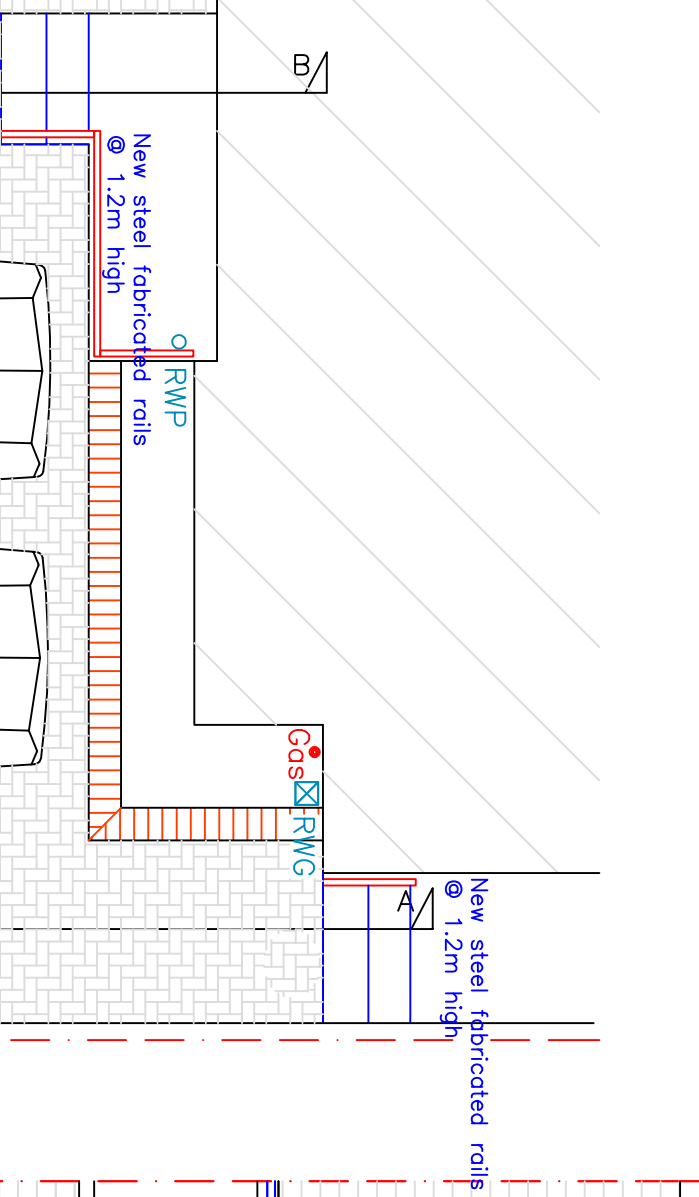


Proposed Site Plan
1:50

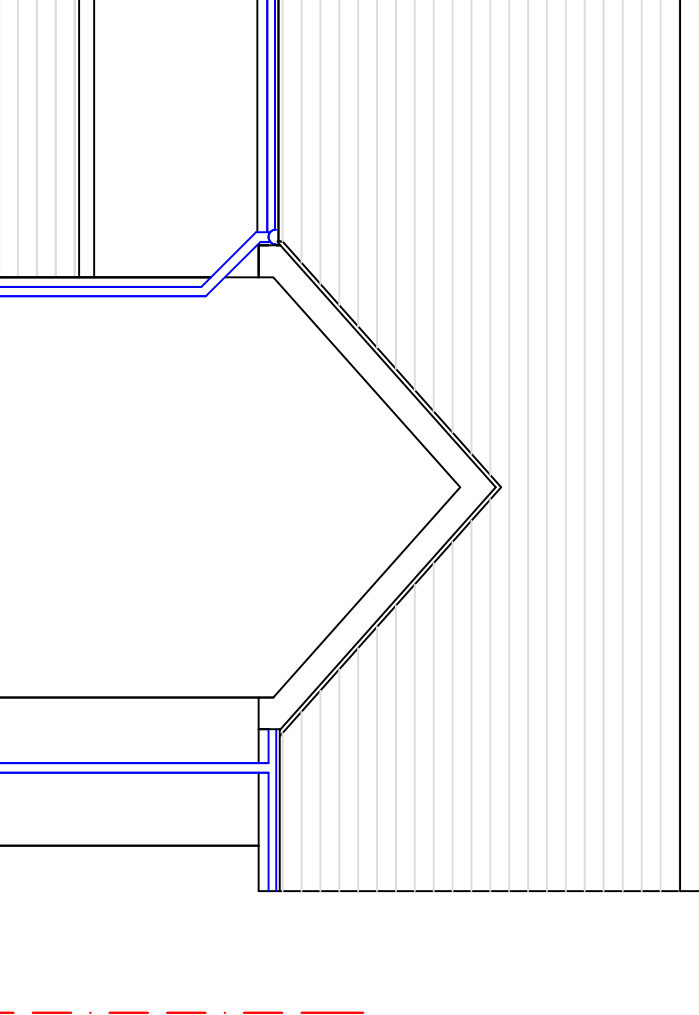


Proposed Elevation
1:50

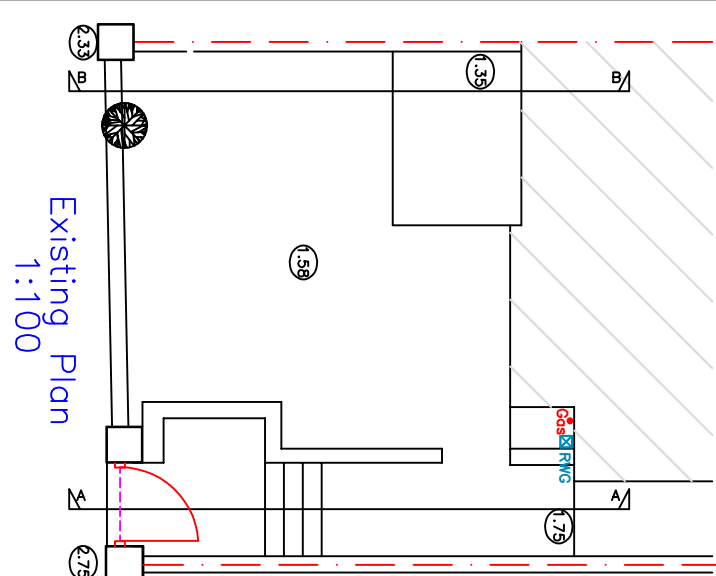


Existing Plan
1:100

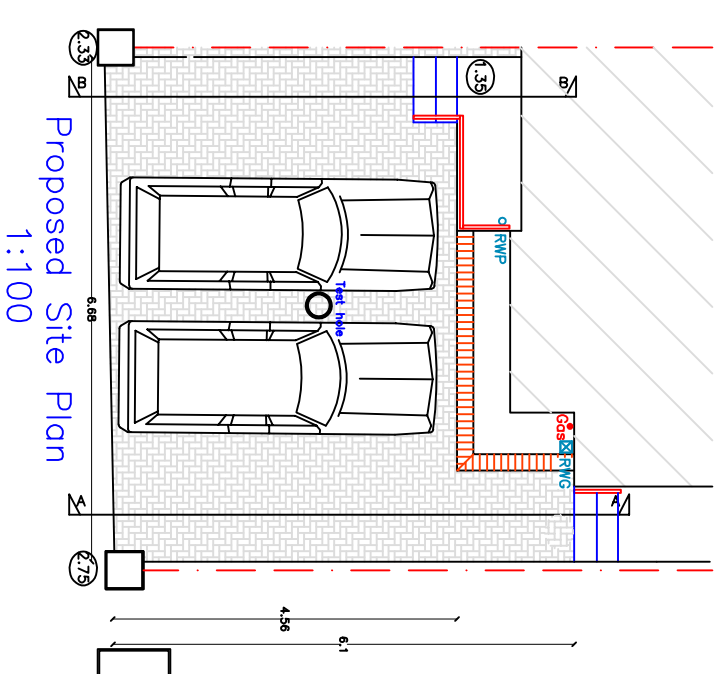

Proposed Site Plan
1:100

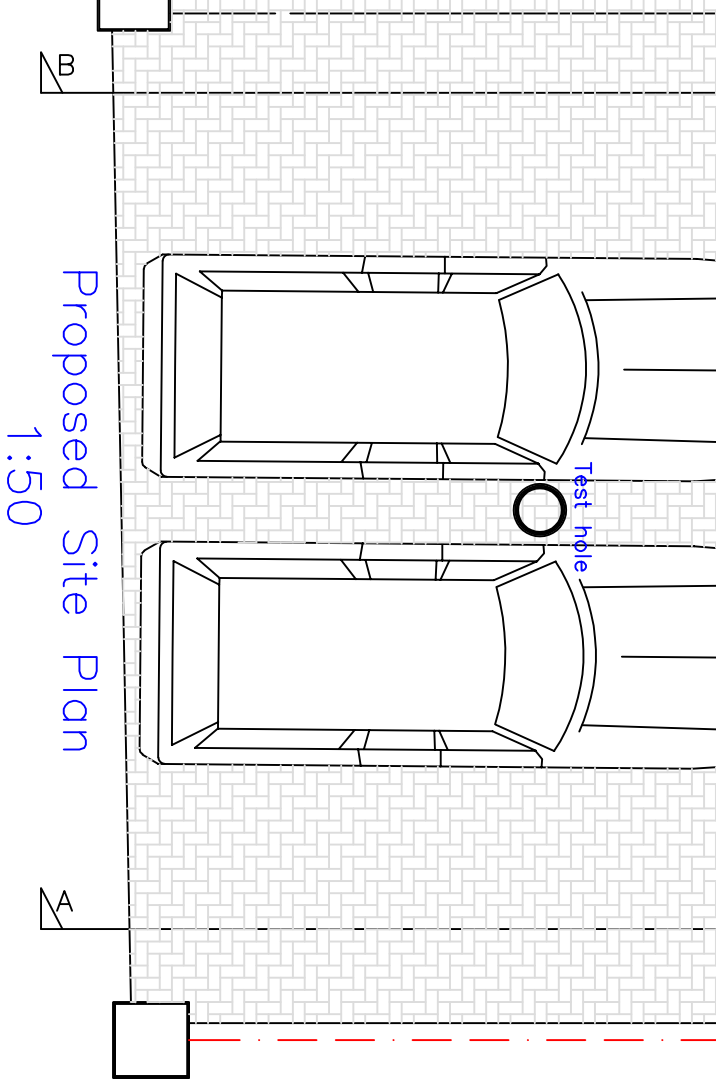

Proposed Site Plan
1:50

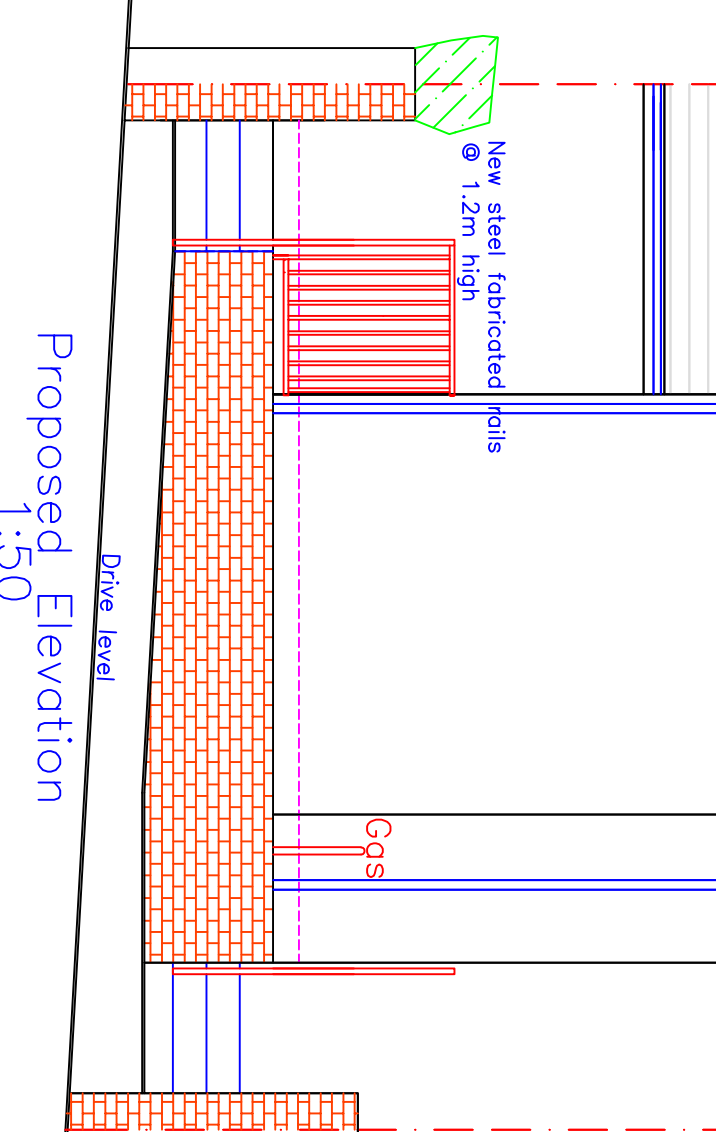

Proposed Elevation
1:50

Issued Only for Purpose Indicated			
Drawing Status: FOR LAWFULNESS PURPOSES ONLY			
Client Mr & Mrs Thomas 30, Lancaster Villas Merthyr Tydfil CF47 8SN			
Project Proposed New Parking Area with Associated Ground Re-profiling to Front Garden			
Title	Date		
	11.11.19		
	Scale		
	1:50, 1:100		
Existing & Proposed Plans, Elevations & Sections	Paper		
	A2		
Drwg No		LANCASTER 30.01	