




Various external works still ongoing
from previous planning approval

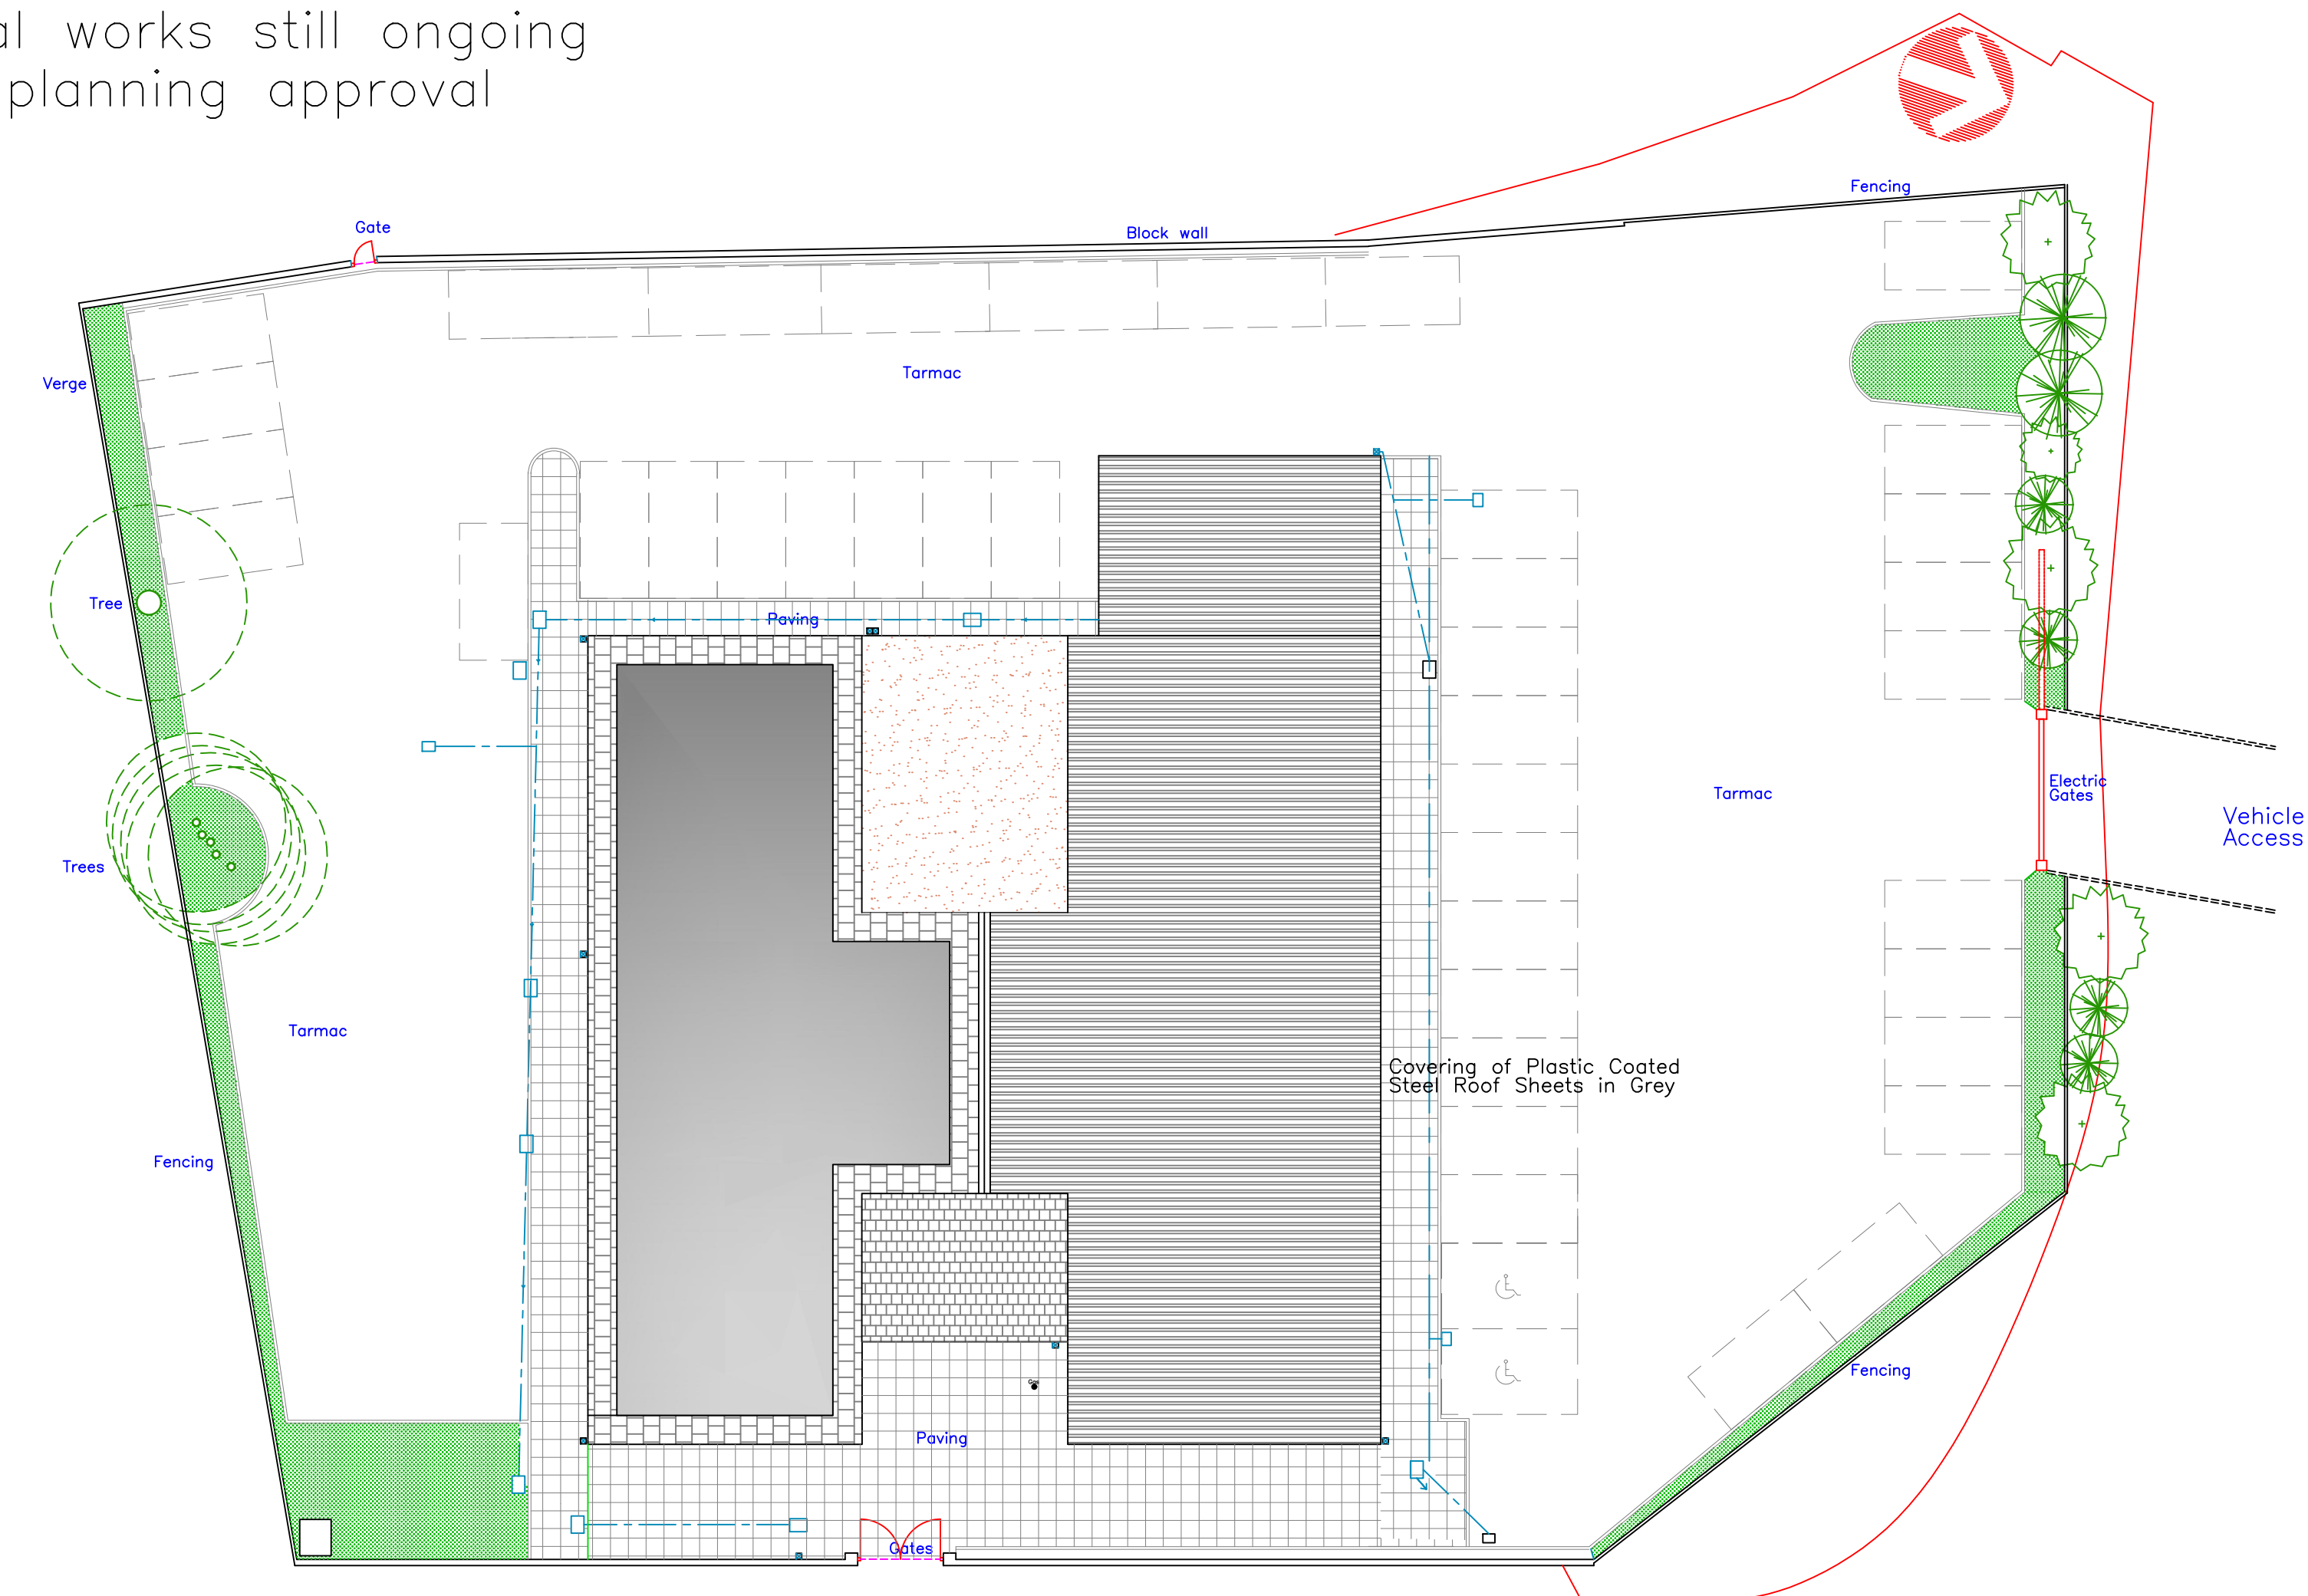

Proposed Site
Plan
1:200

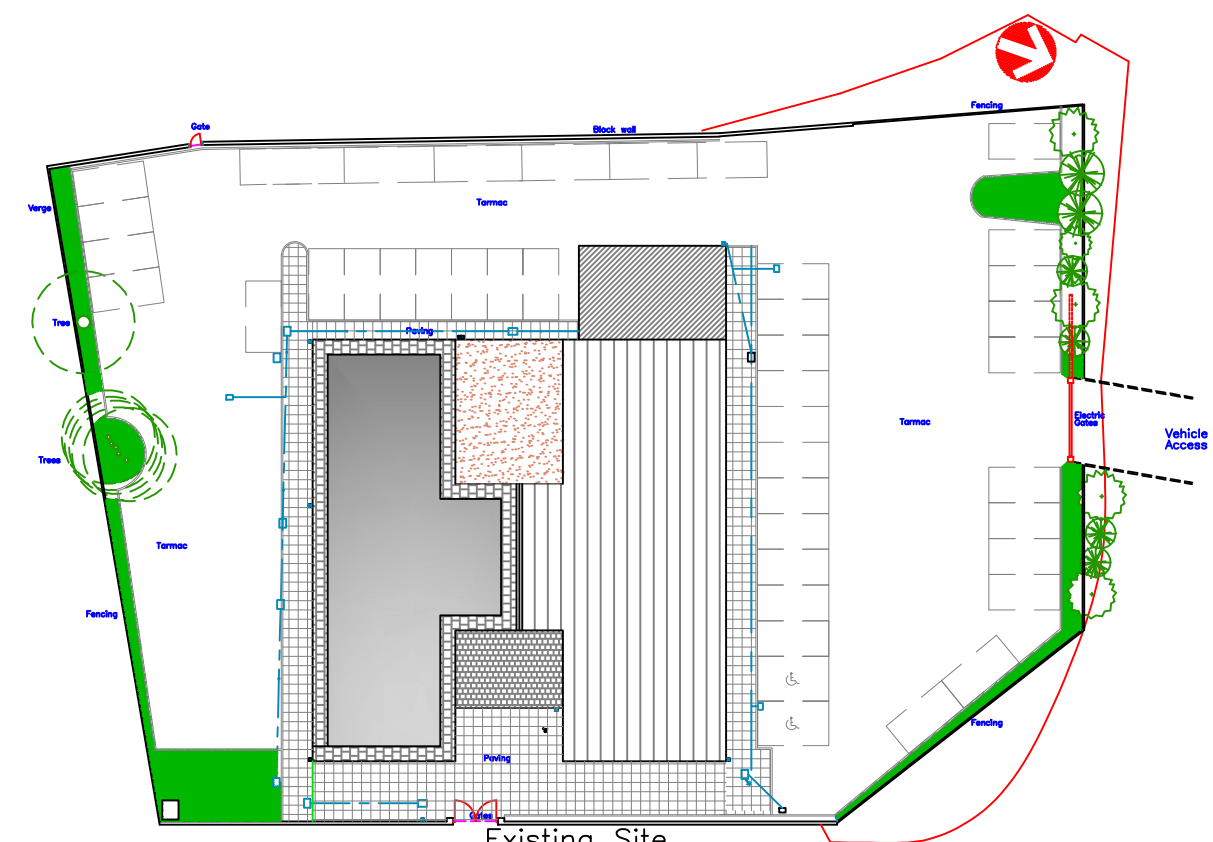

Existing Site
Plan
1:500

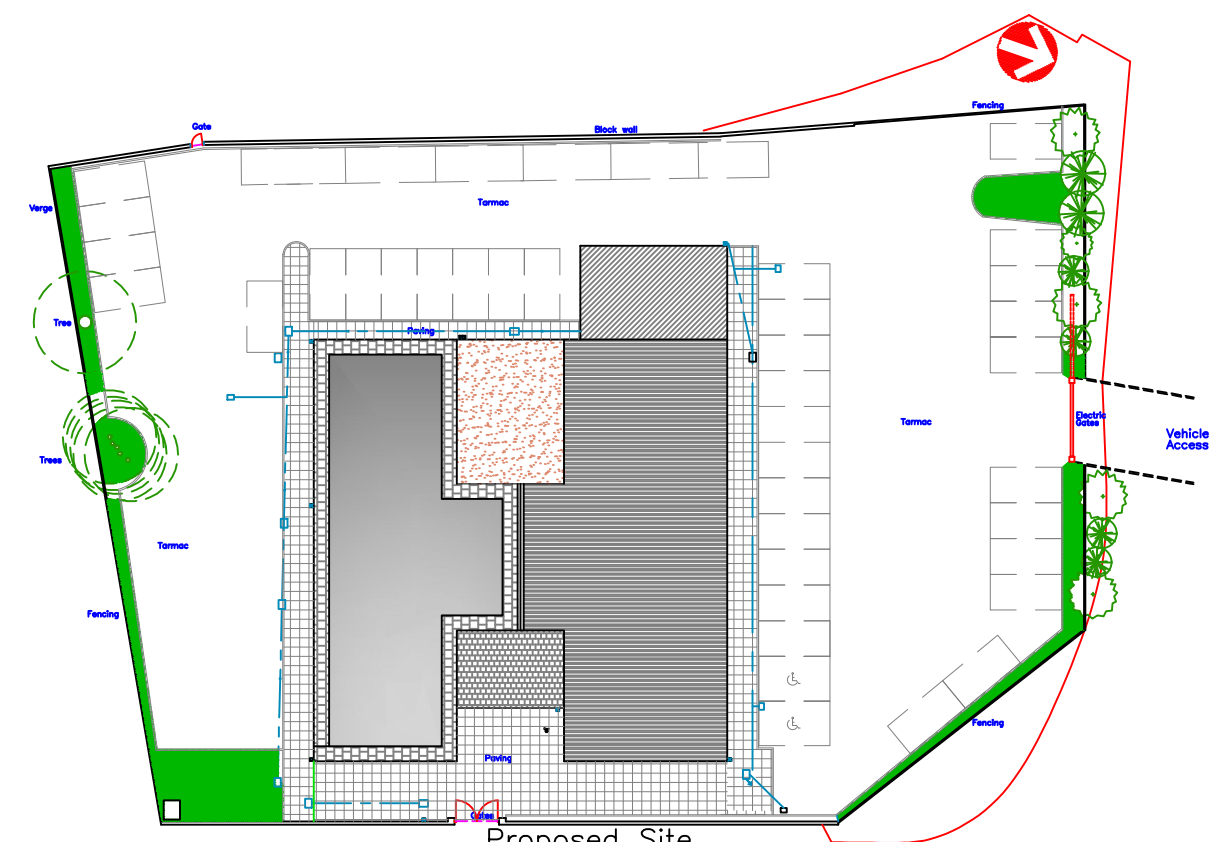

Proposed Site
Plan
1:500



Utopia Design
Architectural Services



Utopia Design
Architectural Services

Building Planning Application Support
Paul Thomas: BSc (Hons)
Tel: 01685 559230. Mob: 07908 725065
e-mail: utopiadas@hotmail.com
www.utopiadesigns.co.uk

Issued Only for Purpose Indicated

Drawing Status: FOR PLANNING PURPOSES ONLY

Address

Clwb Crown
Dynevor Street
Georgetown
Merthyr Tydfil
CF48 1BA

Project

Proposed Temporary Roof
Covering of Plastic Coated
Steel Roof Sheets in Grey
to the North Facing Roof

Title	Date
	AUG 24
	Scale
	1:200
	1:500
	Paper
	A2
Existing & Proposed Site Plans	Drwg No
	CLWB CROWN TEMP ROOF_02