


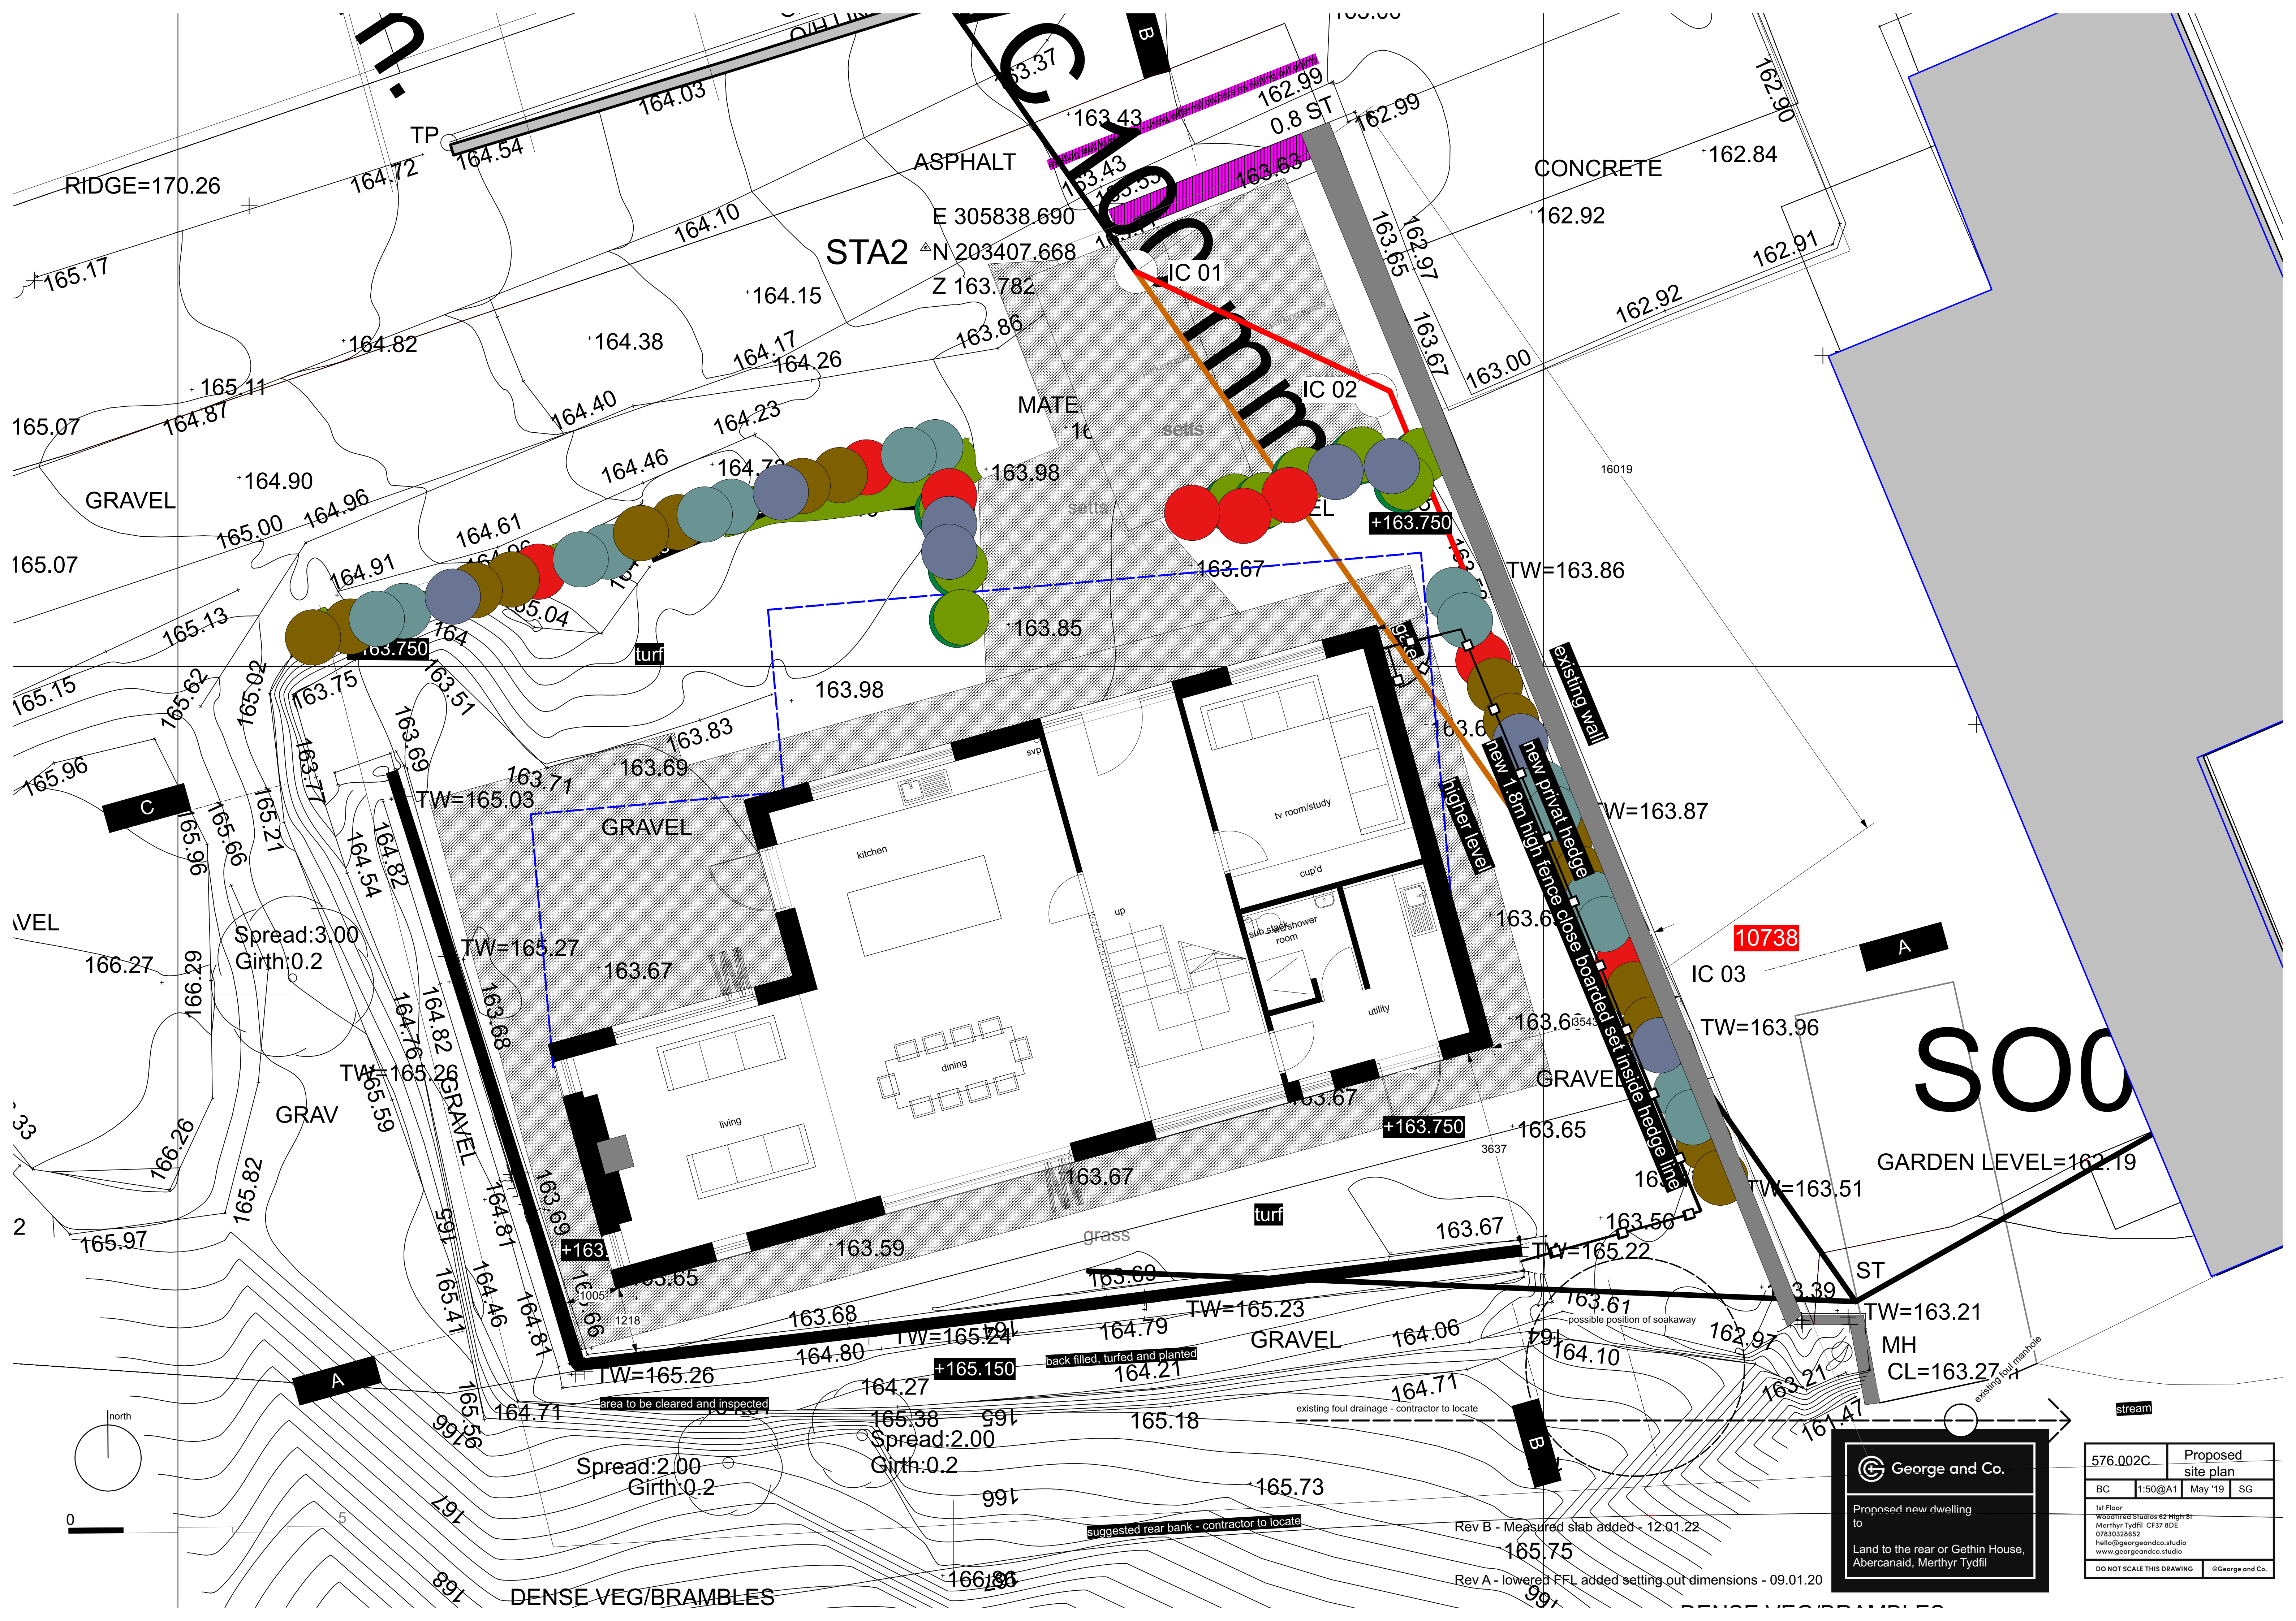

STA2

ASPHALT

CONCRETE

GRAVEL

MATE

IC 02

Spread:3.00
Girth:0.2

GRAVEL

kitchen

cup'd

sub-slab
shower room

utility

dining

living

GRAVEL

GARDEN LEVEL=162.19

MH
CL=163.27

George and Co.

Proposed new dwelling
to
Land to the rear of Gethin House,
Abercanaid, Merthyr Tydfil

576.002C	Proposed site plan		
BC	1:50@A1	May '19	SG
1st Floor Woodruff Studios 82 High St Merthyr Tydfil CF37 8DE 07830326652 hello@georgeandco.studio www.georgeandco.studio			
DO NOT SCALE THIS DRAWING			©George and Co.

Rev B - Measured slab added - 12.01.22

Rev A - lowered FFL added setting out dimensions - 09.01.20

SO005038403

CL 13

SO05038351

Drain

C

FFL=162.13
BOTTOM OF DOOR

† EAVE=166.400N

† RIDGE=168.67

8301

