


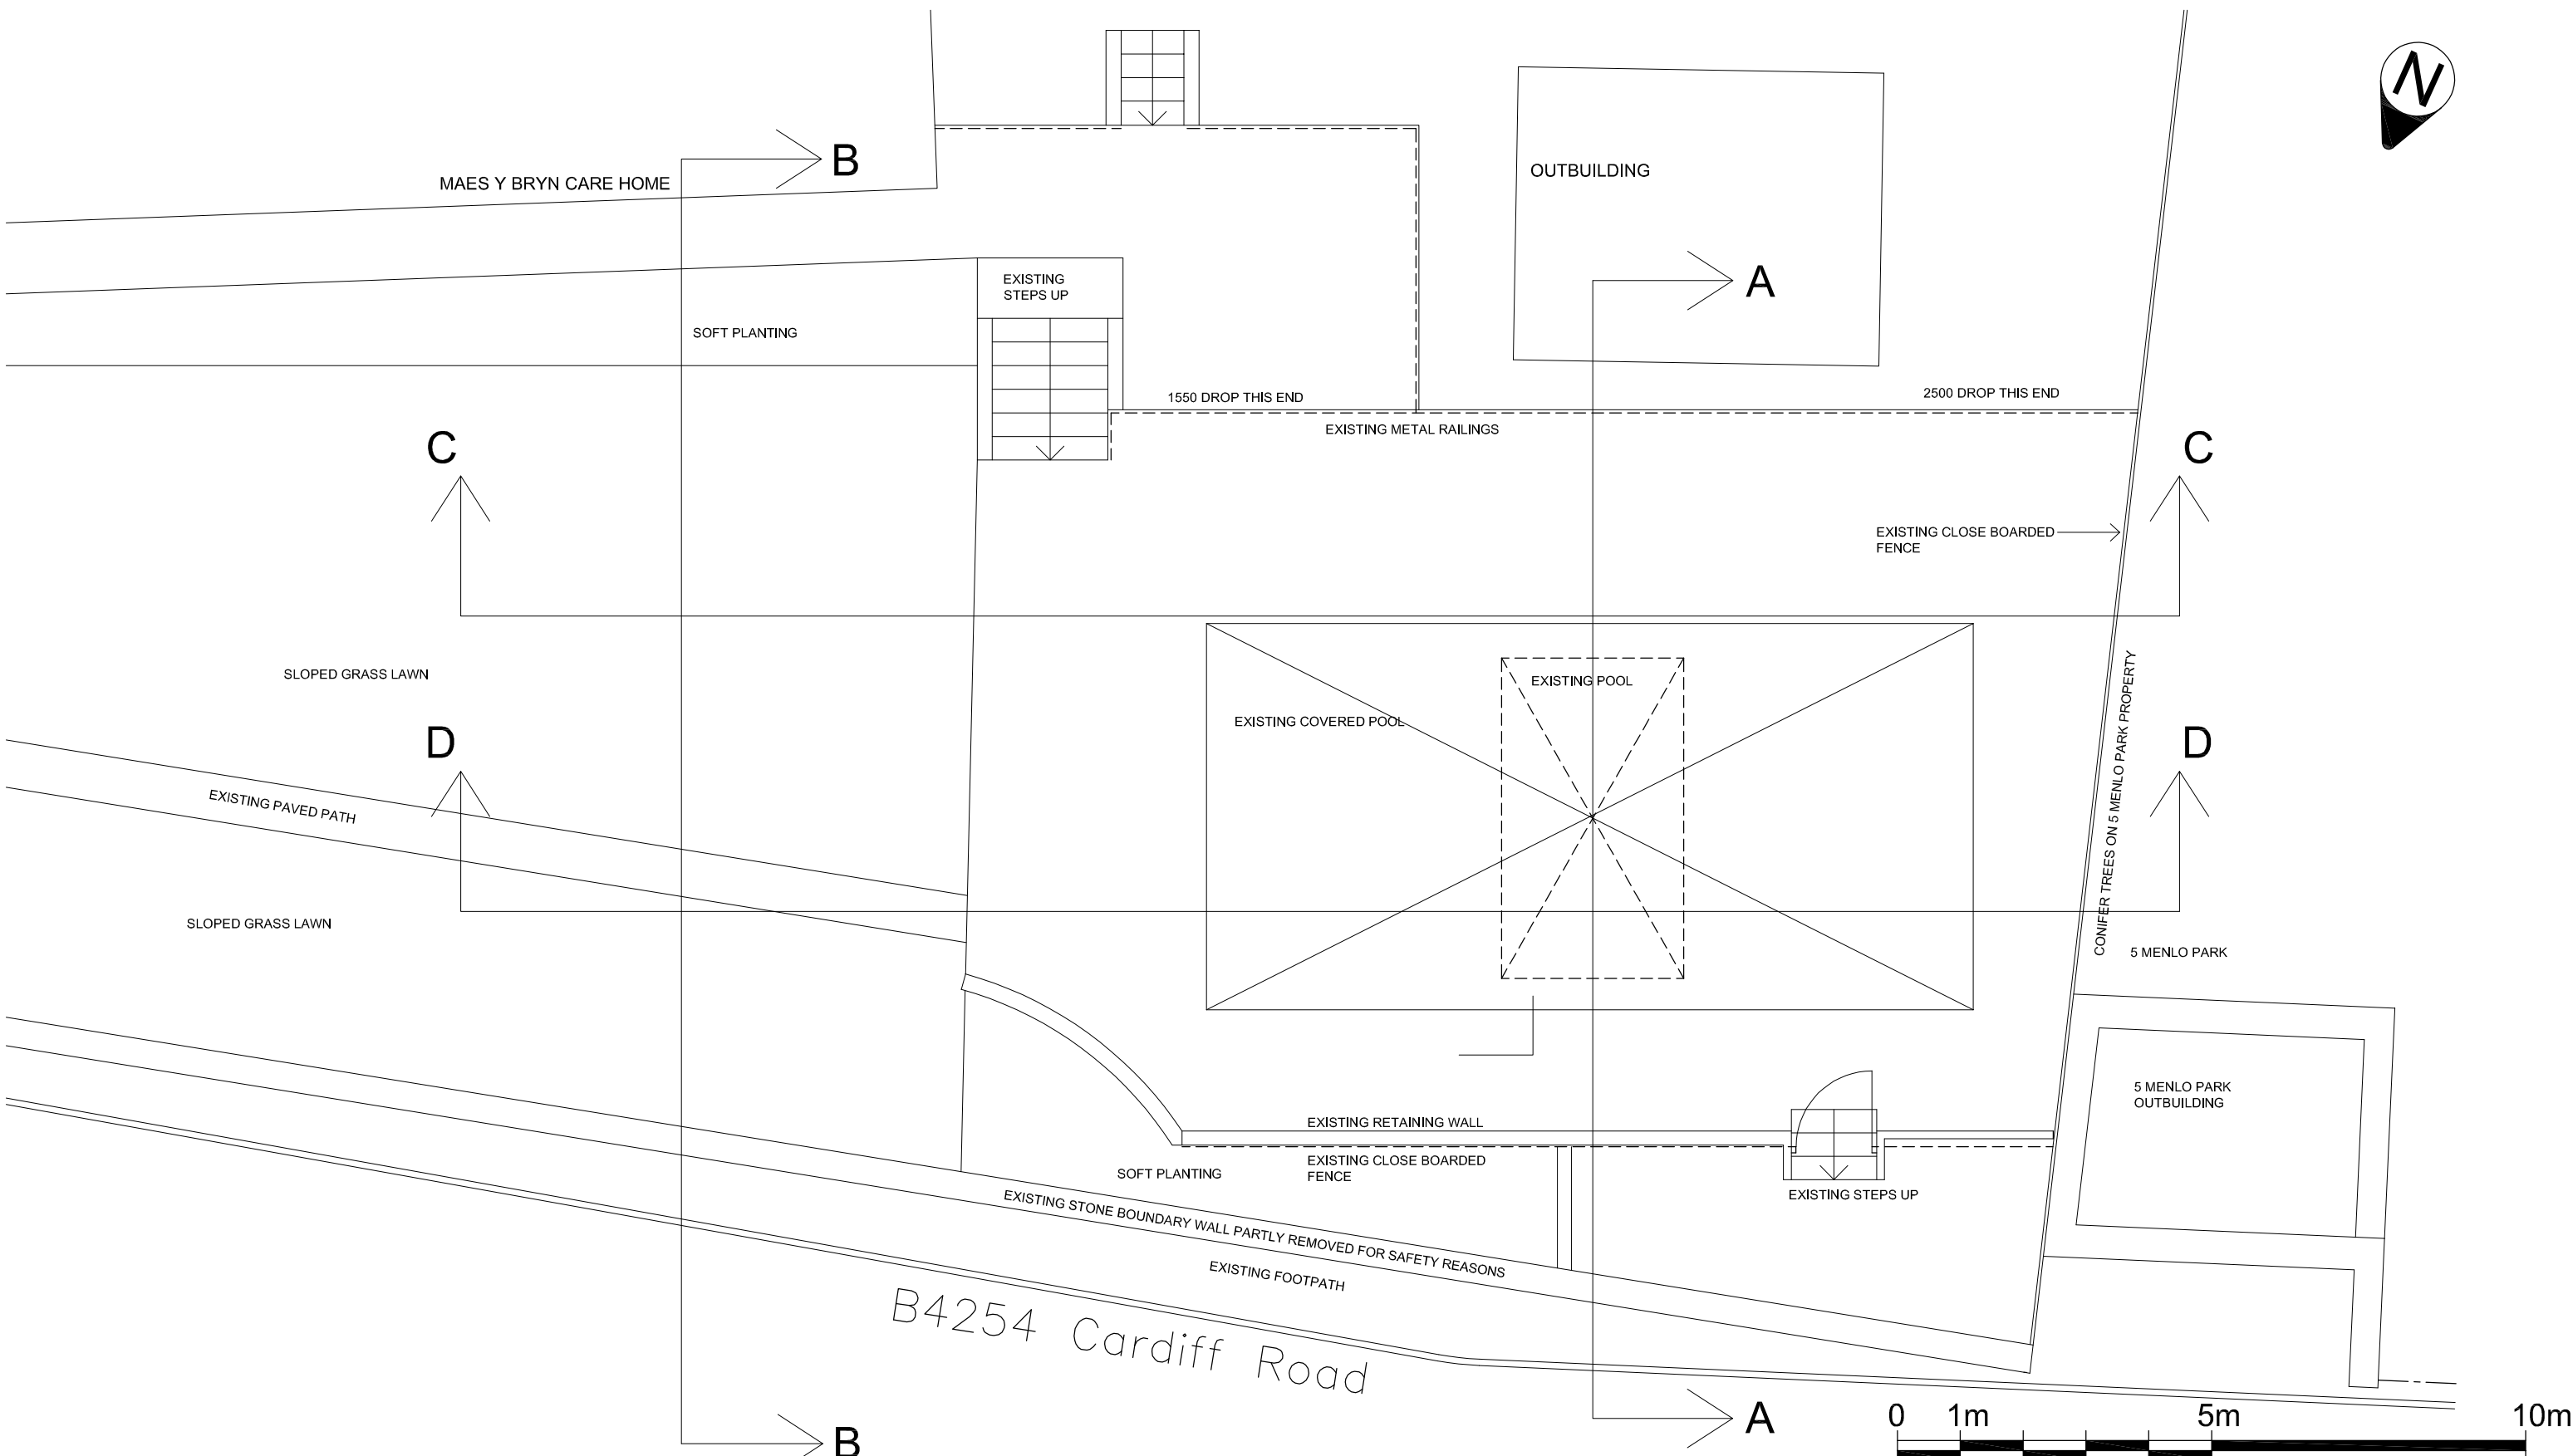

y:
 e:
 —
 ion

EPT PARTNERSHIP
 ARCHITECT
 PENSEIR
 TY CEFN, RECTORY ROAD
 CANTON, CARDIFF CF5 10
 TEL : 029 20 344 96
 FAX : 029 20 344 94
 ept@eptpartnership.com
 www.eptpartnership.com

No	Revision Description
----	----------------------