
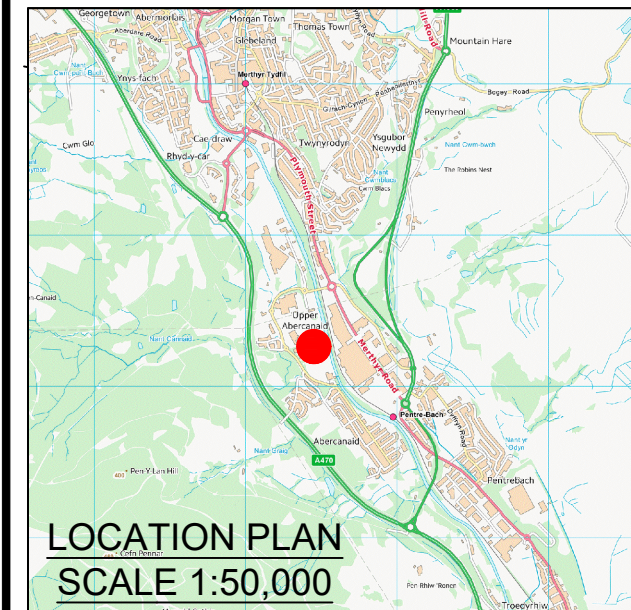
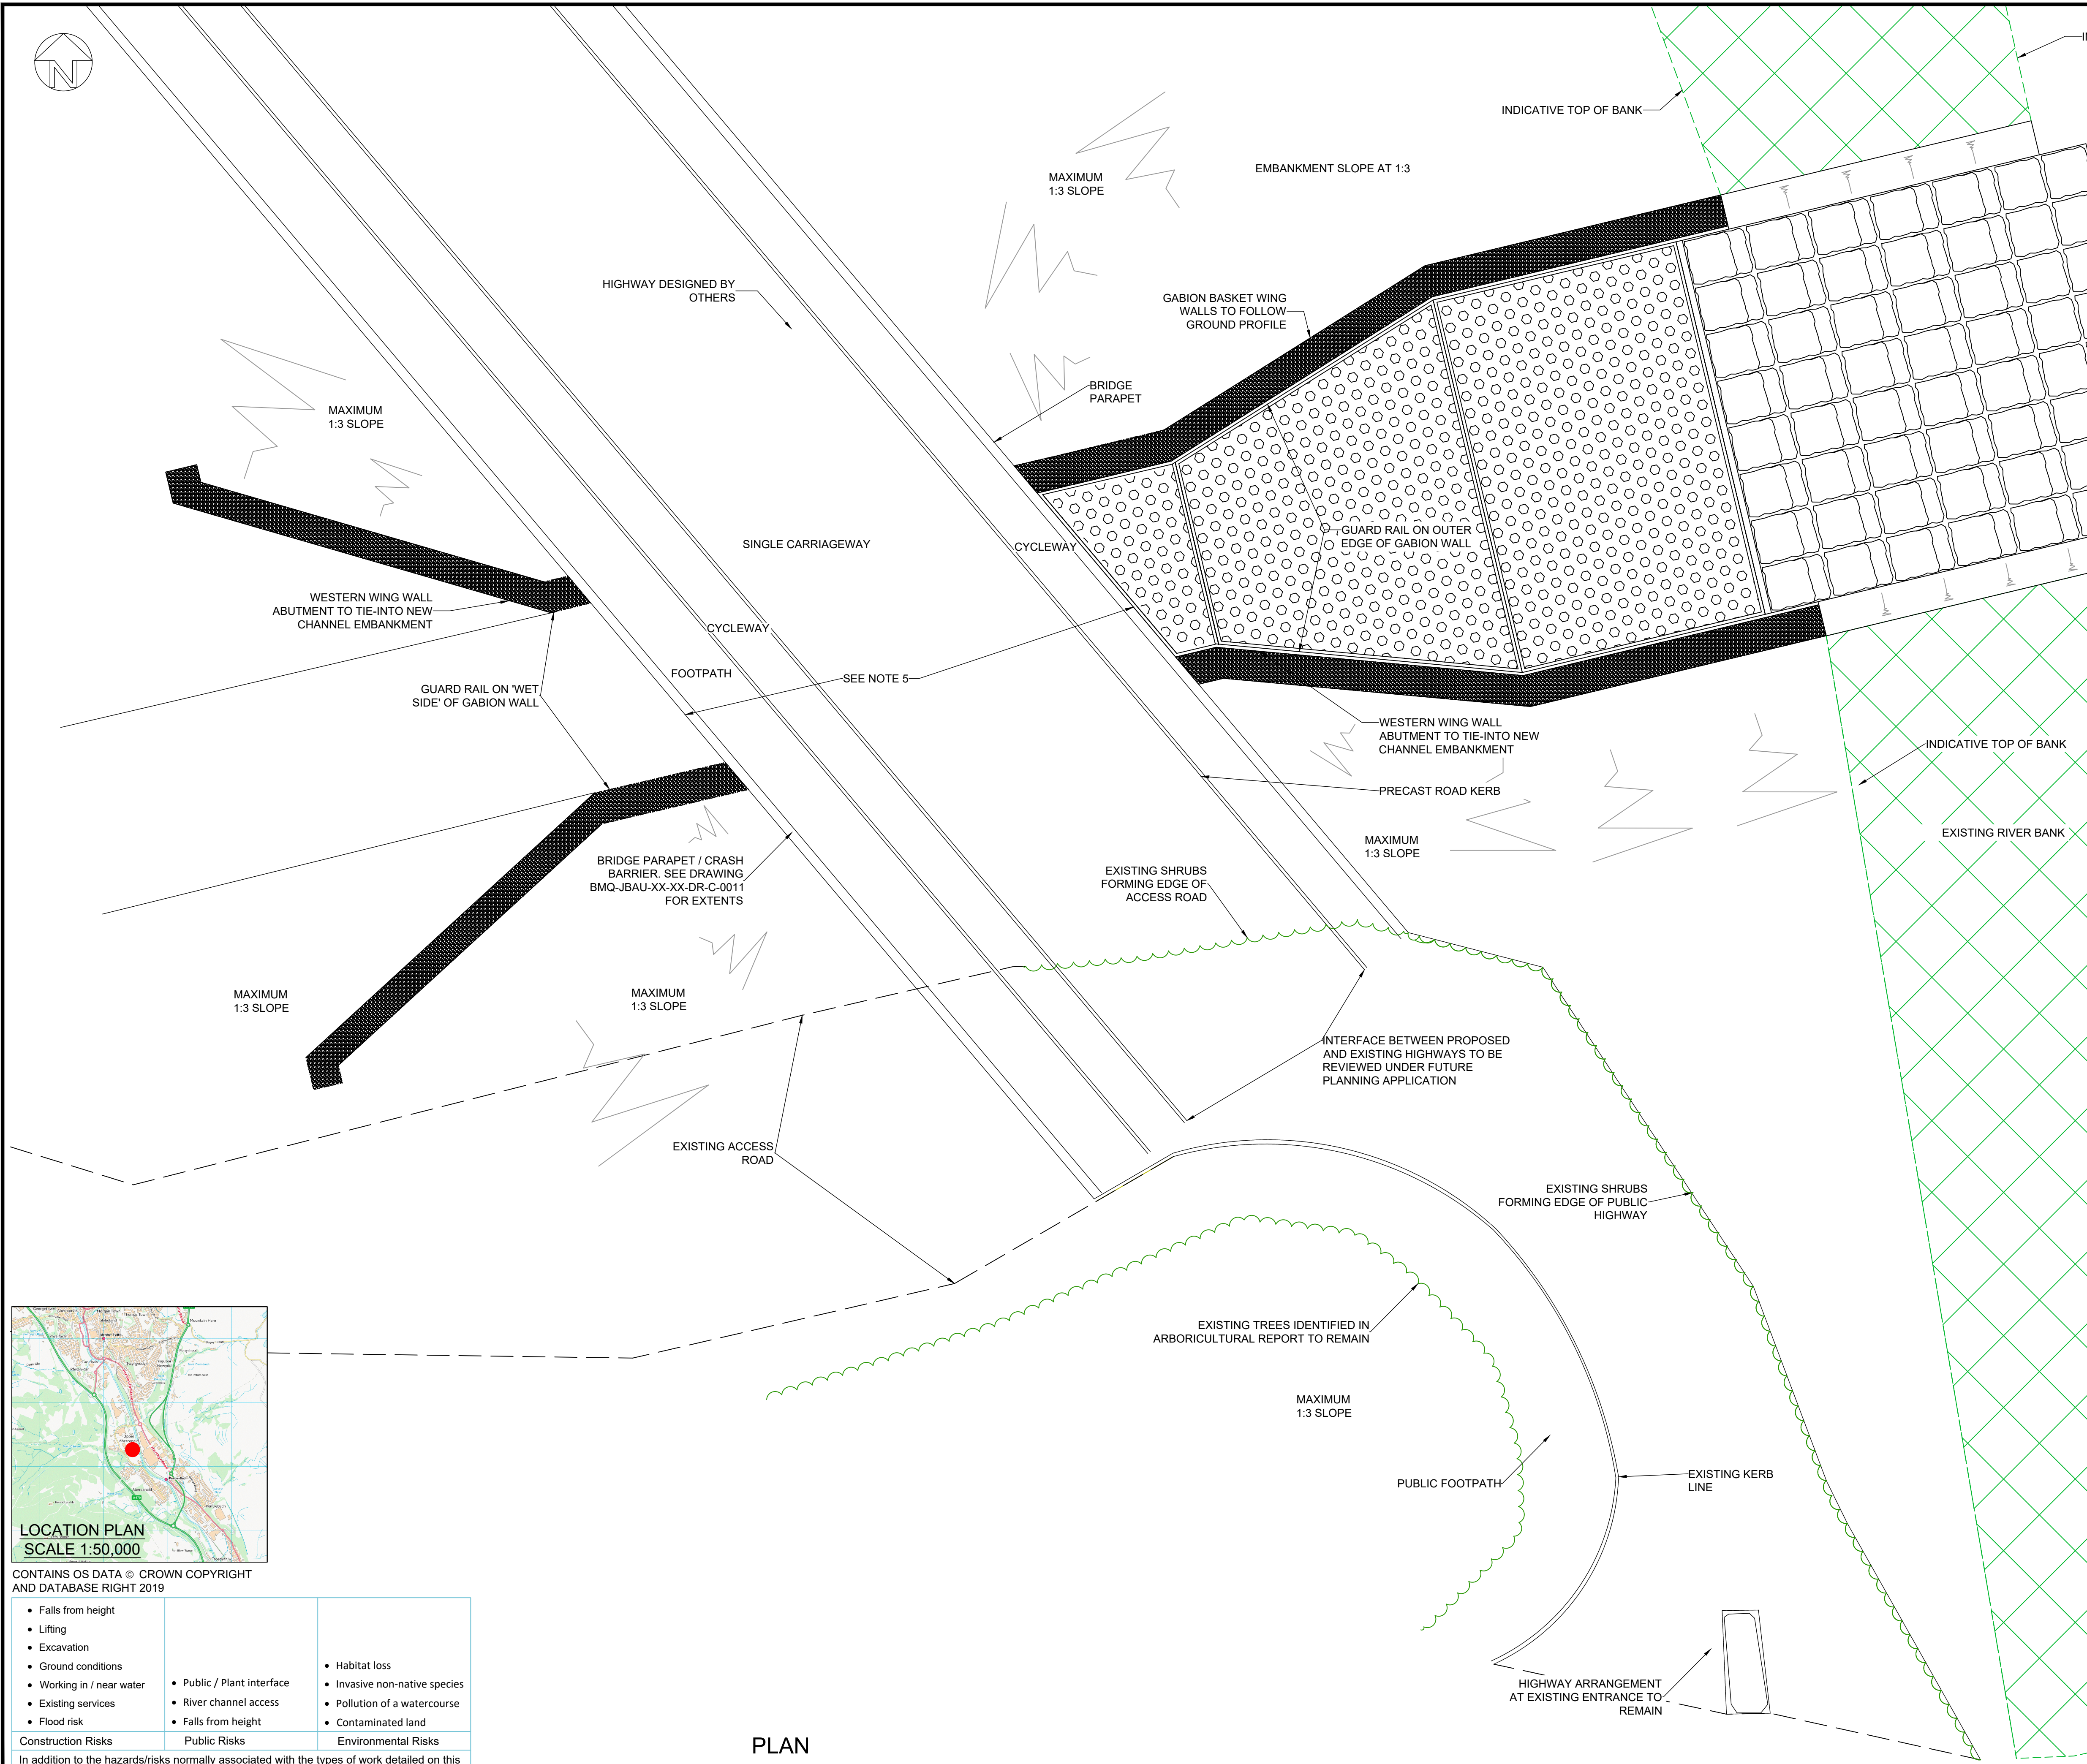


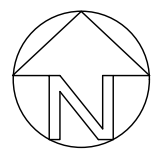

CONTAINS OS DATA © CROWN COPYRIGHT AND DATABASE RIGHT 2019

- Falls from height - Lifting - Excavation - Ground conditions - Working in / near water - Existing services - Flood risk	- Public / Plant interface - River channel access - Falls from height	- Habitat loss - Invasive non-native species - Pollution of a watercourse - Contaminated land
Construction Risks	Public Risks	Environmental Risks
In addition to the hazards/risks normally associated with the types of work detailed on this drawing take note of the above. It is assumed that all works detailed on this drawing will be carried out by a competent contractor working, where appropriate, to an appropriate method statement.		
SAFETY, HEALTH AND ENVIRONMENTAL INFORMATION BOX		

- GENERAL NOTES:
- Do not scale from this drawing. All dimensions to be checked / verified on site.
 - All levels shown with respect to meters Above Ordnance Datum (mAOD).
 - Ground contours were generated based on the topographic survey carried out by Azimuth Land Surveys Ltd (2015), subject to the proposed engineering works.
 - This drawing is not for construction issue.
 - Culvert entrance and exit to align with the site access road parapet. Access road alignment indicative; to be designed by others.

Drawing to be read in conjunction with:-
BMQ-JBAU-XX-XX-DR-C-0001-Channel_Plan
BMQ-JBAU-XX-XX-DR-C-0002-Sections
BMQ-JBAU-XX-XX-DR-C-0003-Sections
BMQ-JBAU-XX-XX-DR-C-0011-Road_Section
BMQ-JBAU-XX-XX-DR-C-0020-Outfall
BMQ-JBAU-XX-XX-DR-C-0021-Road_and_Outfall

Comments									
Rev.:	Date	Drawn	Designed	Checked	Approved				
P01		1st Issue							
Rev.:	Date	12/02/20	Drawn	JK	Designed	JK	Checked	GB	Approved
Client Approval									
A - Approved									
B - Approved with Revisions									
C - Do Not Use									

Unit 2.1
Quantum Court
Research Avenue South
Heriot Watt University
EDINBURGH
EH14 4AP
United Kingdom
T +44 (0)131 3192 940
E info@jbaconsulting.com
www.jbaconsulting.com
Twitter @JBAConsulting



Project	Land at Dragon Parc, Merthyr
Title	Site Entrance
Client	Huntley Wood Investments Ltd.

The property of this drawing and design vested in Jeremy Benn Associates Ltd. It shall not be reproduced in whole or in part, nor disclosed to a third party, without the prior written consent of Jeremy Benn Associates Ltd.									
Drawn:	J King	06/02/20	Designed:	J King	06/02/20				
Checked:	G Baker		Approved:	G Baker					
Project Reference:	2019s0875		Scale:	As Shown @ A1					
Drawing Number:	BMQ-JBAU-XX-XX-DR-C-0012		Status:	S3	Revision:	P01	Sheet Size:	A1	