




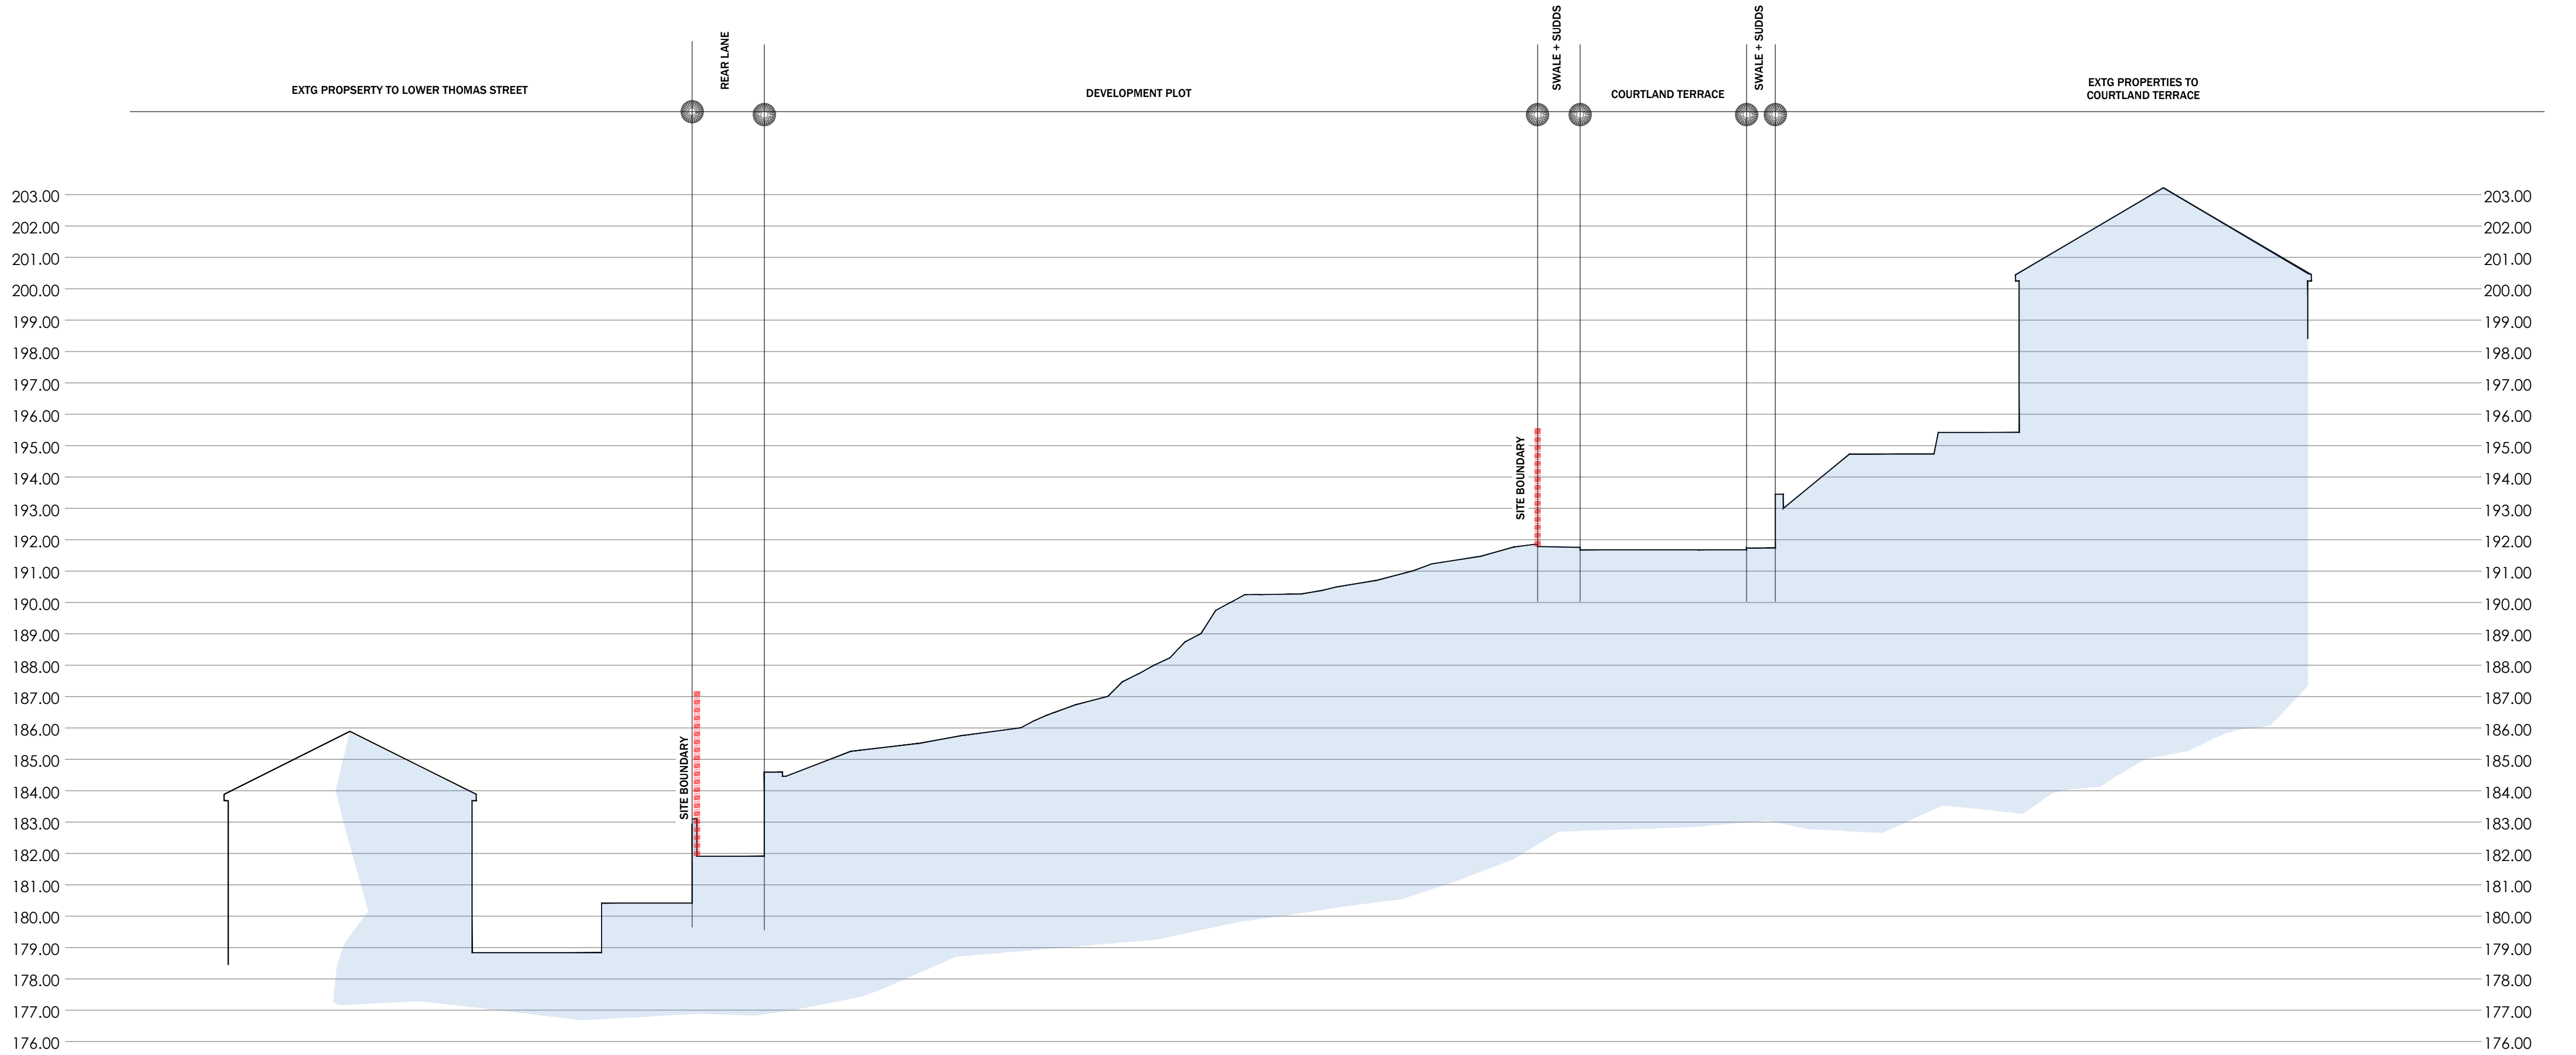

SECTION A-A

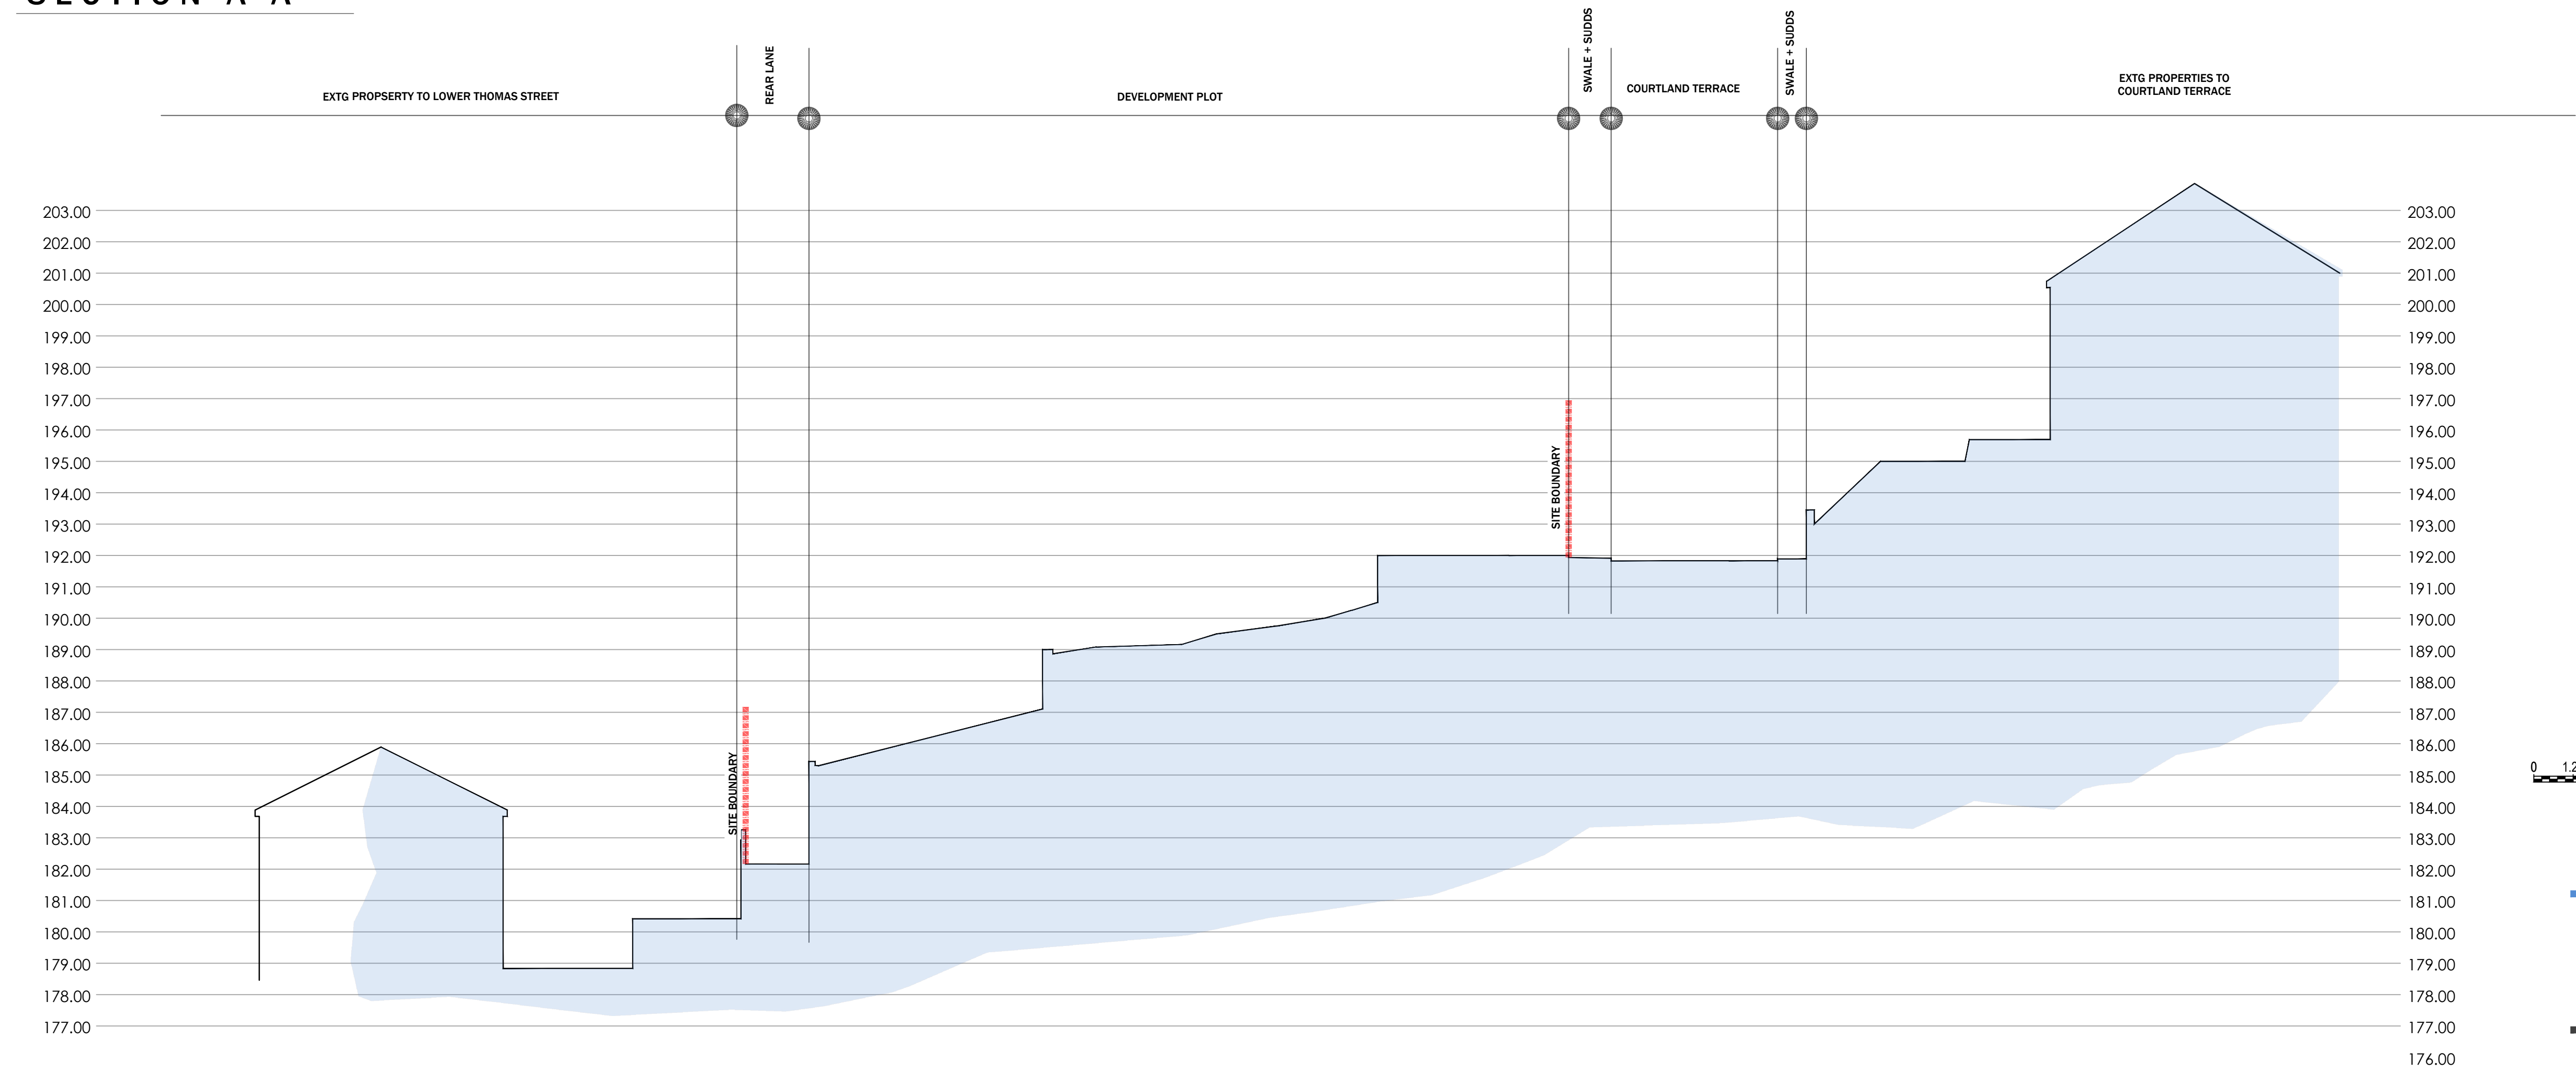

SECTION B-B

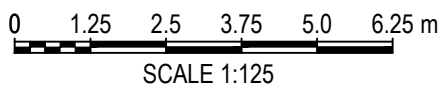

LeTrucco

design

ARCHITECTURE

Suite 7, 35 Stow Park Circle

Newport, NP20 4HF

Tel: 07710390800 / 07710390801

info@letruccodesign.co.uk

www.letruccodesign.co.uk

Drawing Purpose
PLANNING

Client	Drawing No	Scale	Revision
Mr J Reynolds	LT2004.00.02	1:125 @ A1	
Job Title	Drawing Title	Date	Checked
26b Courtland Street	Existing Site Sections	JAN 22	KVL

Revisions

Do not scale from this drawing.
The user of this drawing shall check all
dimensions & report all errors and
omissions to LeTrucco Design.
This drawing is copyright. It must not be
copied, used or disclosed to third parties
without prior permission of LeTrucco
Design.