




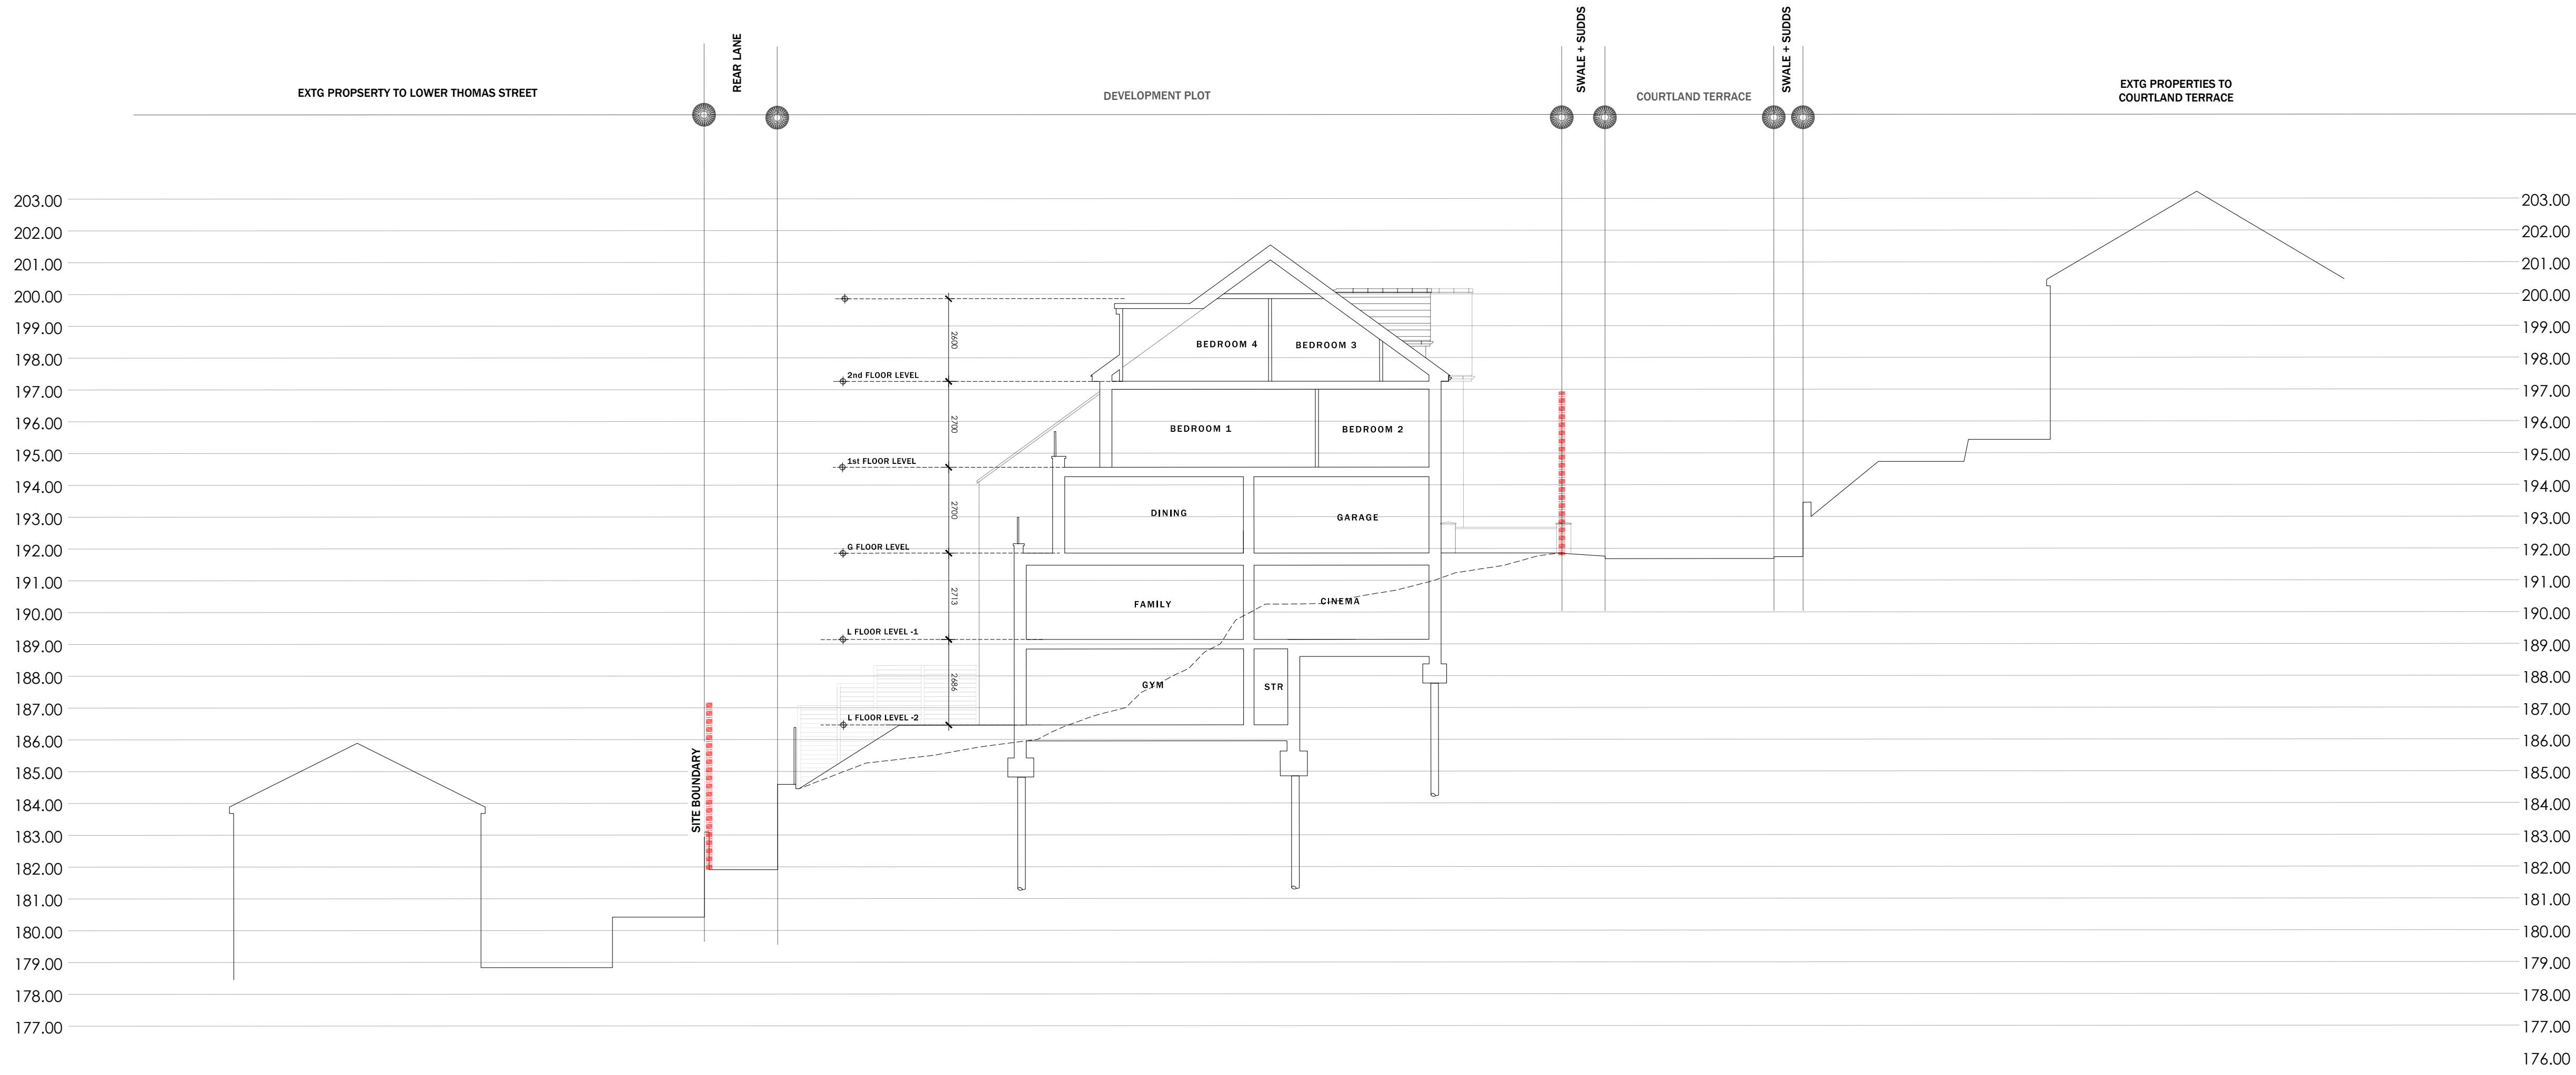

SECTION A-A

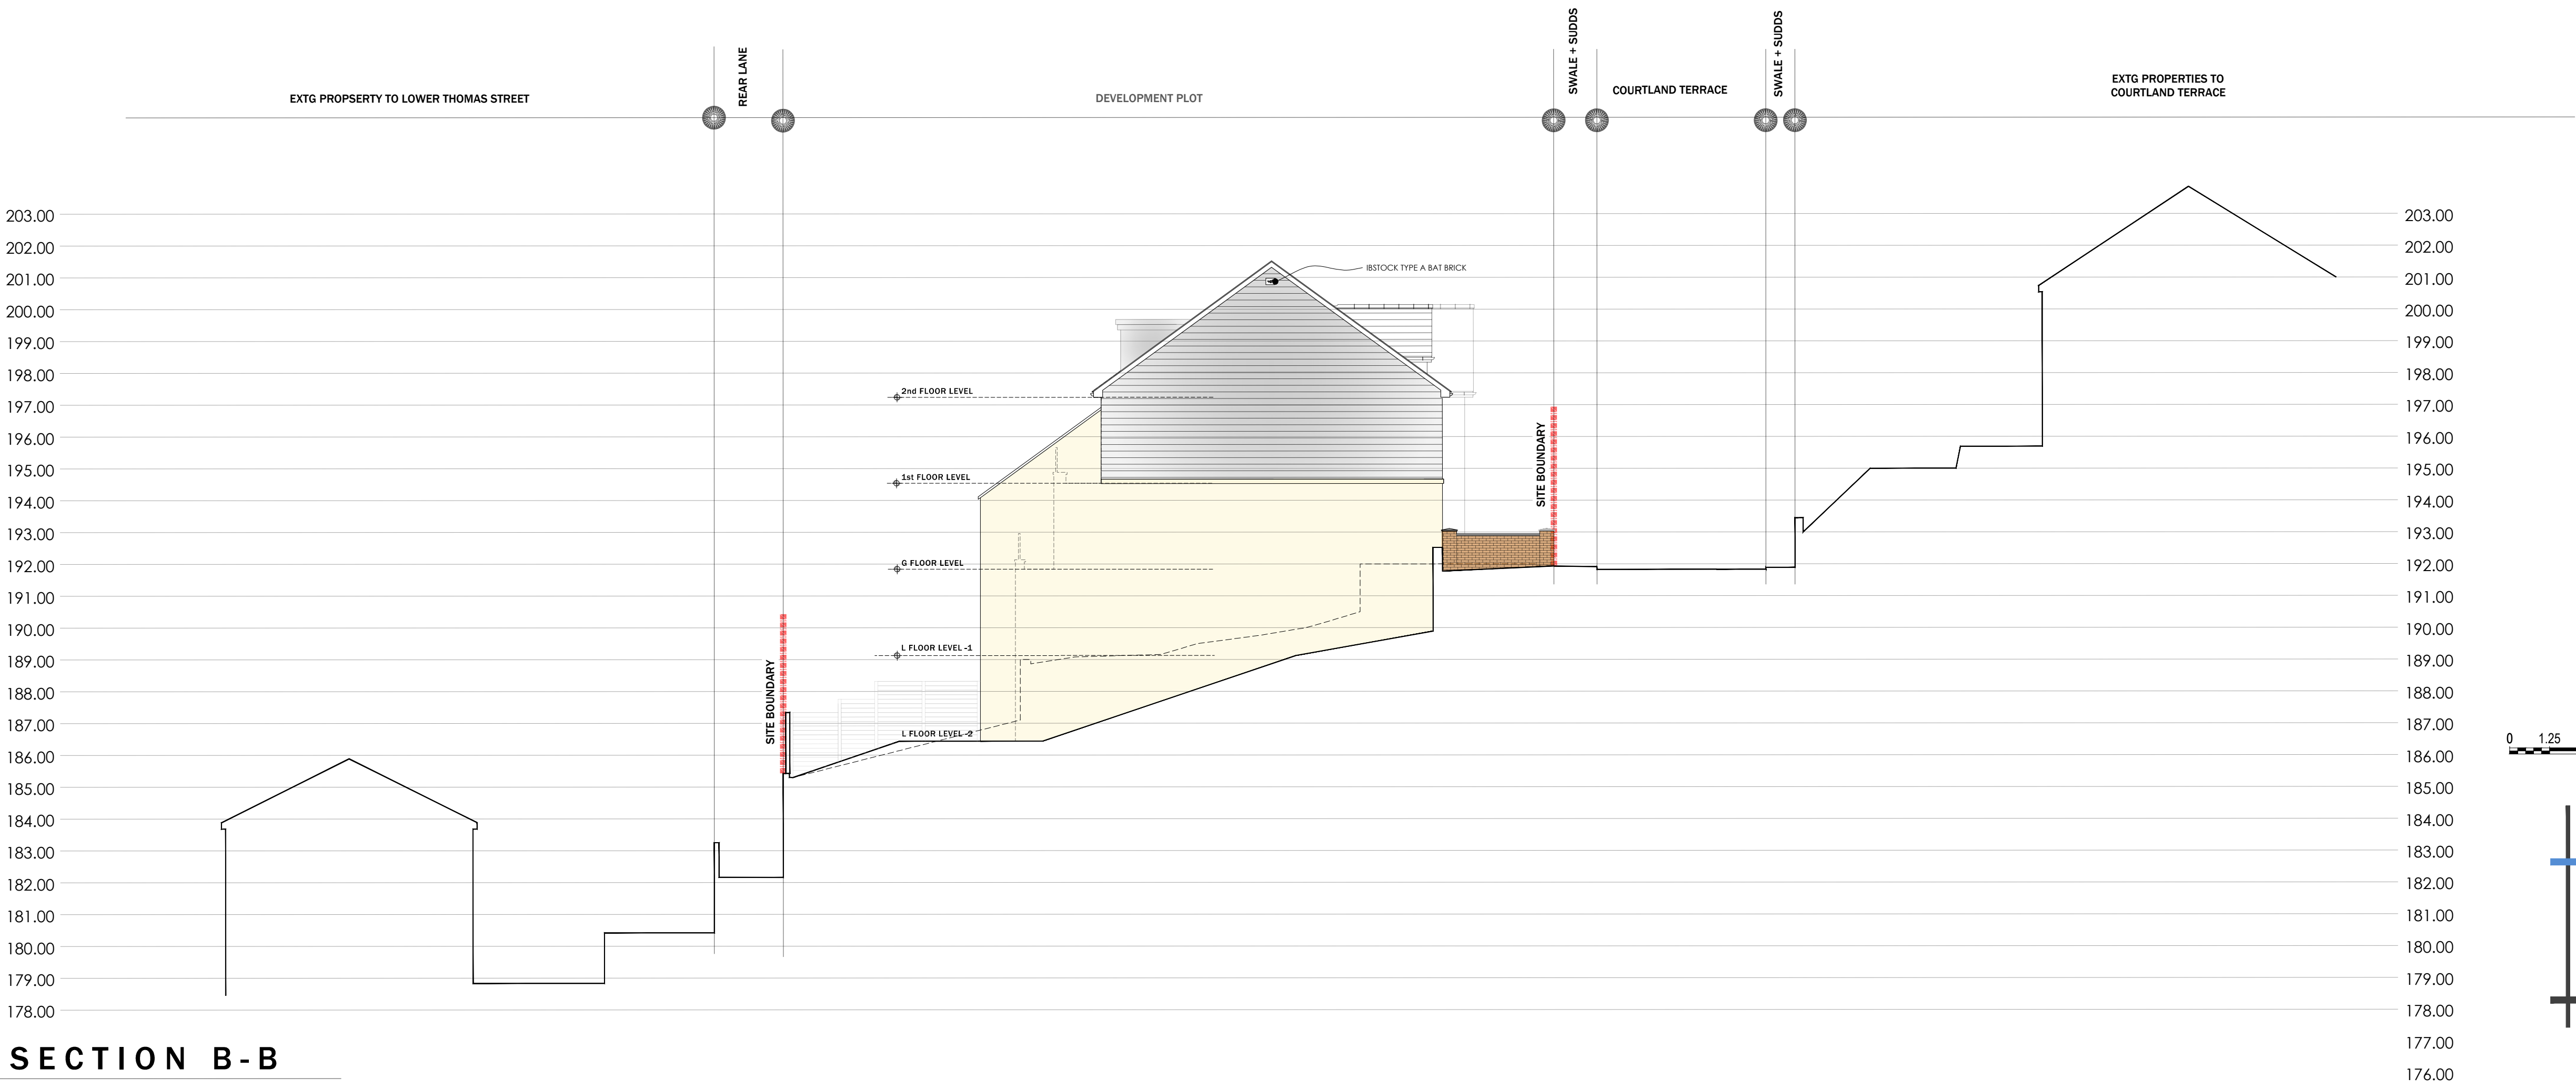

SECTION B-B

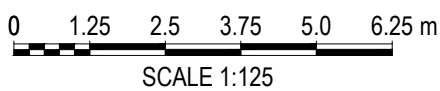

LeTrucco

ARCHITECTURE

Suite 7, 35 Stow Park Circle
Newport, NP20 4HF

Tel: 07710390800 / 07710390801
info@letruccodesign.co.uk
www.letruccodesign.co.uk

Drawing Purpose
PLANNING

Client
Mr J Reynolds

Job Title
26b Courtland Street

Drawing No
LT2004.04.1002

Drawing Title
Proposed Site Sections

Scale
1:125 @ A1

Date
JAN 22

Revision
B

Checked
KWL

Do not scale from this drawing.
The users of this drawing shall check all
dimensions & report all errors and
omissions to LeTrucco Design.
This drawing is copyright. It must not be
copied, used or disclosed to third parties
without prior permission of LeTrucco
Design.

Revisions	
REV A	FEB 22
FURTHER UPDATES TO SUIT CLIENTS REQUESTS.	
REV B	MARCH 22
SCALE ANNOTED IN TITLE BLOCK CORRECTED TO 1:125	

Client	Drawing No	Scale	Revision
Mr J Reynolds	LT2004.04.1002	1:425 @A1	B
Job Title	Drawing Title	Date	Checked
26b Courtland Street	Proposed Site Sections	JAN 22	KWL